




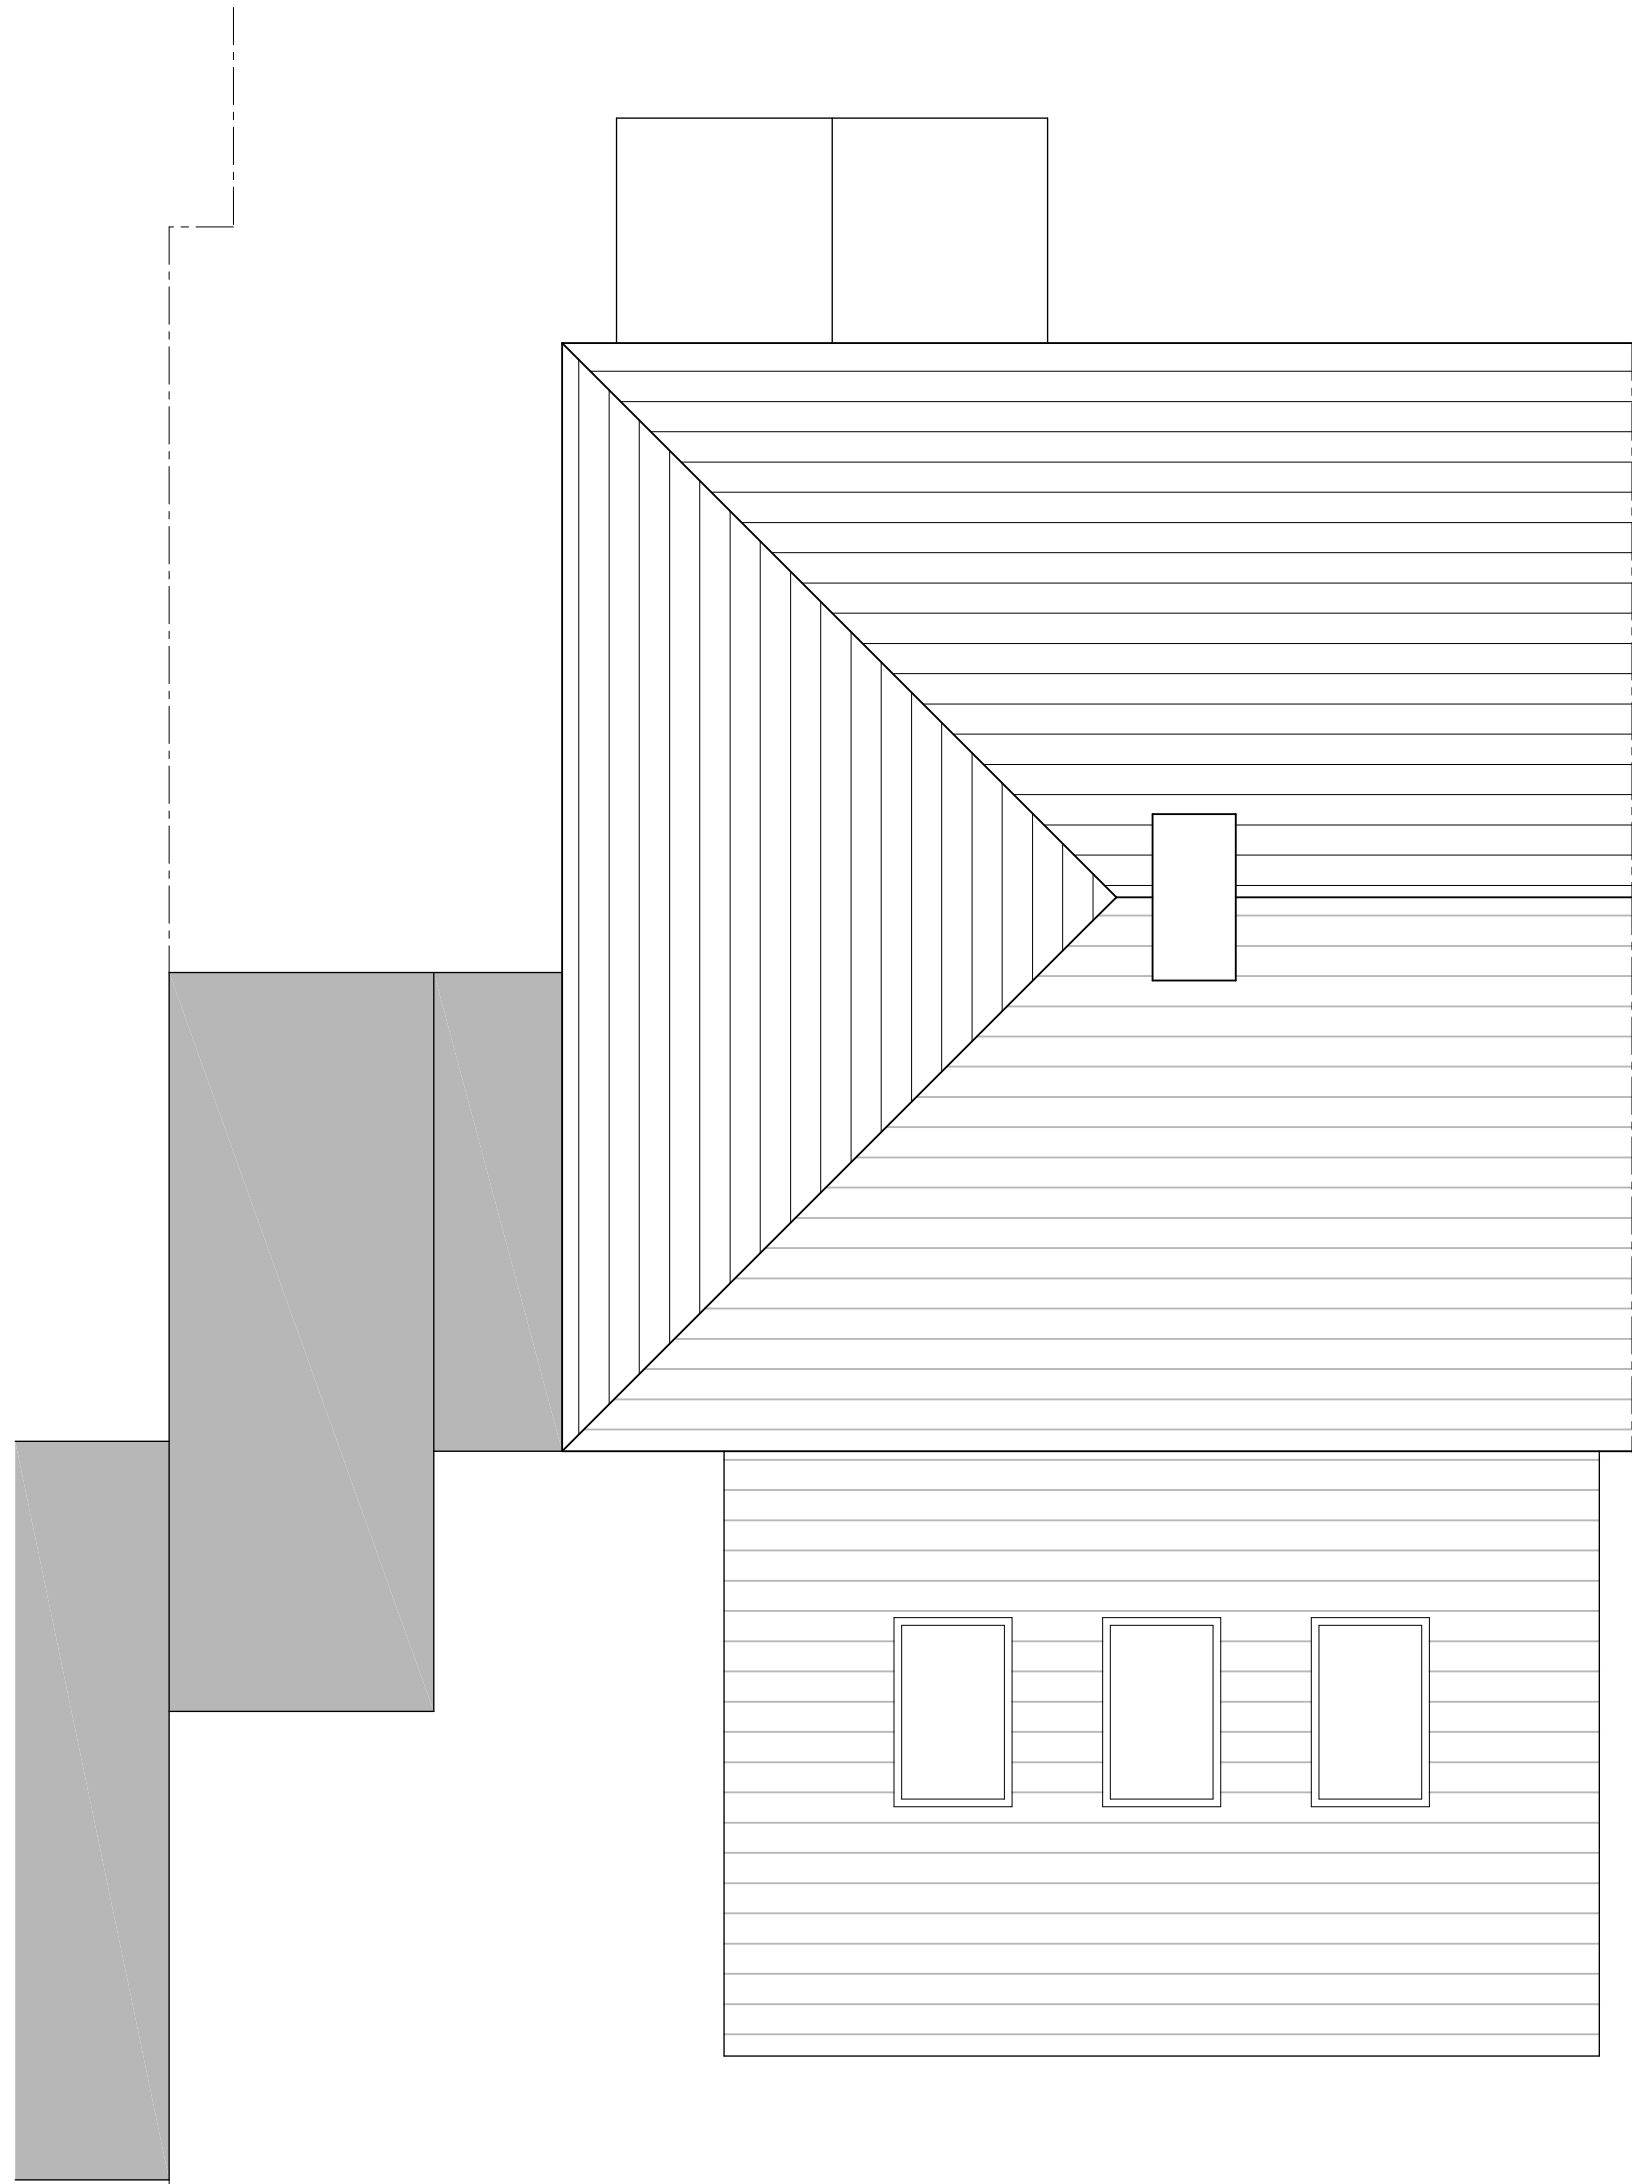

EXISTING ROOF PLAN

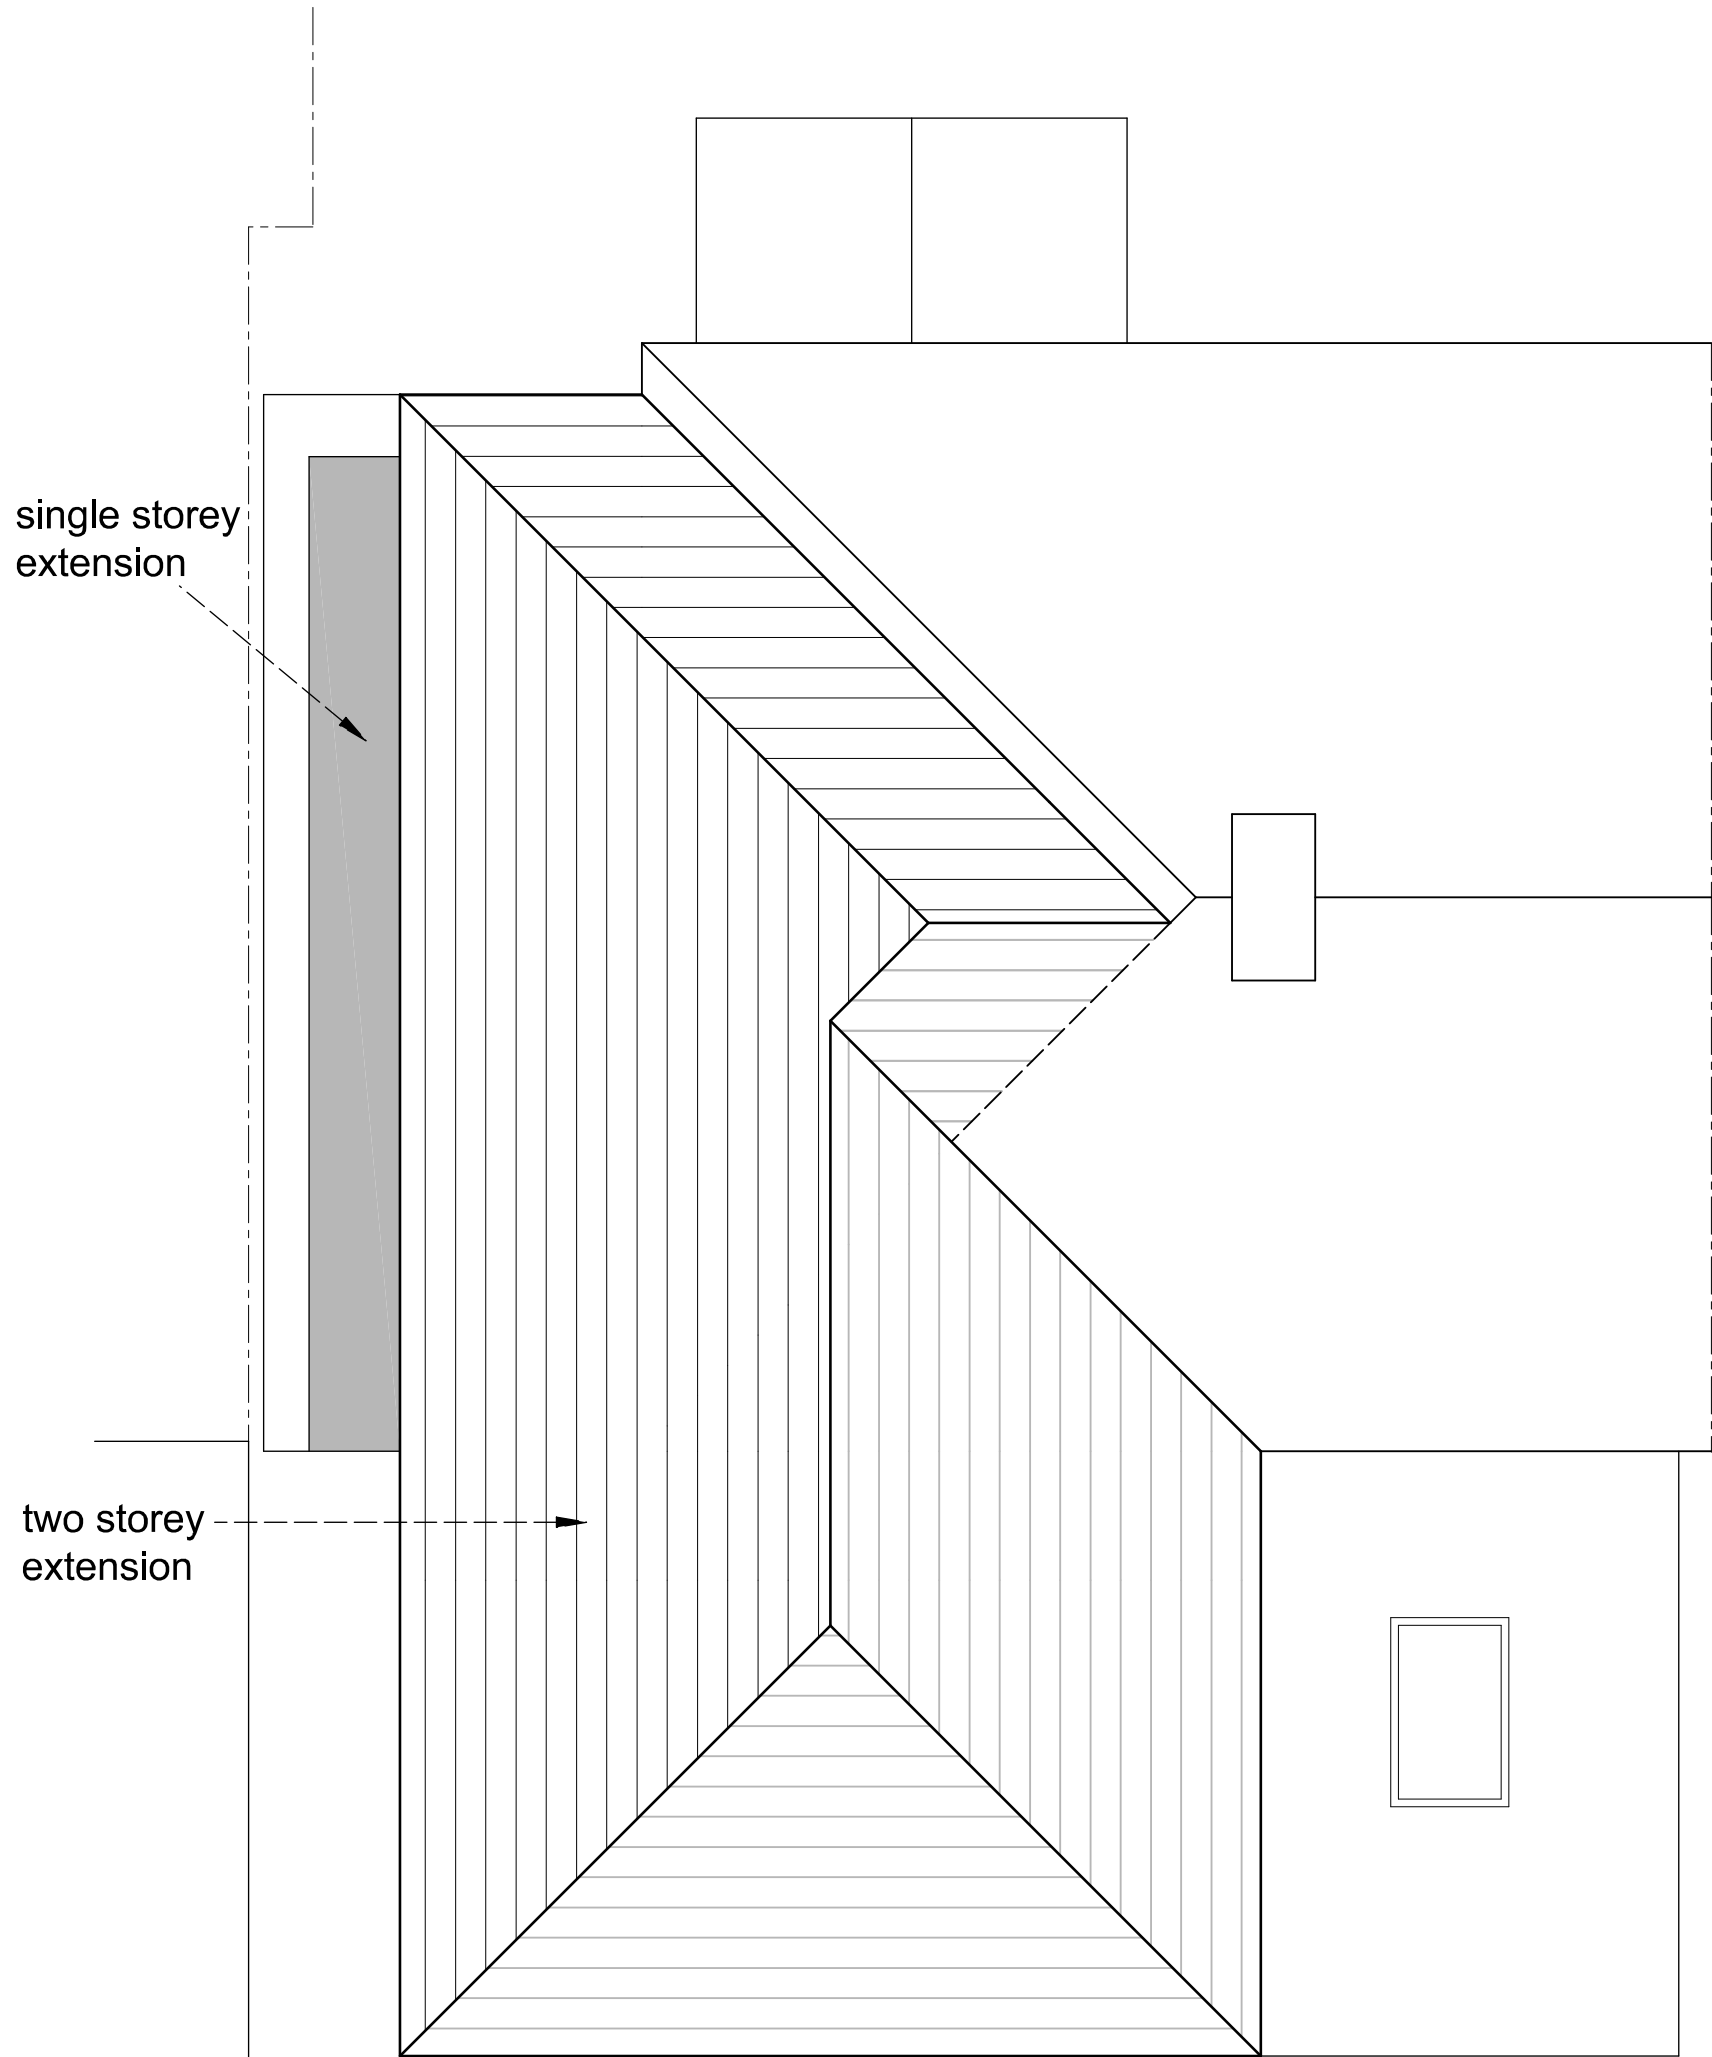

PROPOSED ROOF PLAN

 

Project

PROPOSED TWO STOREY
SIDE & REAR EXTENSIONS
TO No 8 FAIRFIELD WAY,
HITCHIN, HERTS SG4 0PU

Client

MR COLIN SHAMBROOK

Drawing

ROOF PLANS

Scale 1:50 @ A2 Drawn C.R

Checked Date May 26

Drawing No.

SHAM/26/04

This drawing and design is copyright and must not be reproduced in part or in whole without prior written consent. Contractors must verify all dimensions on site before commencing work