



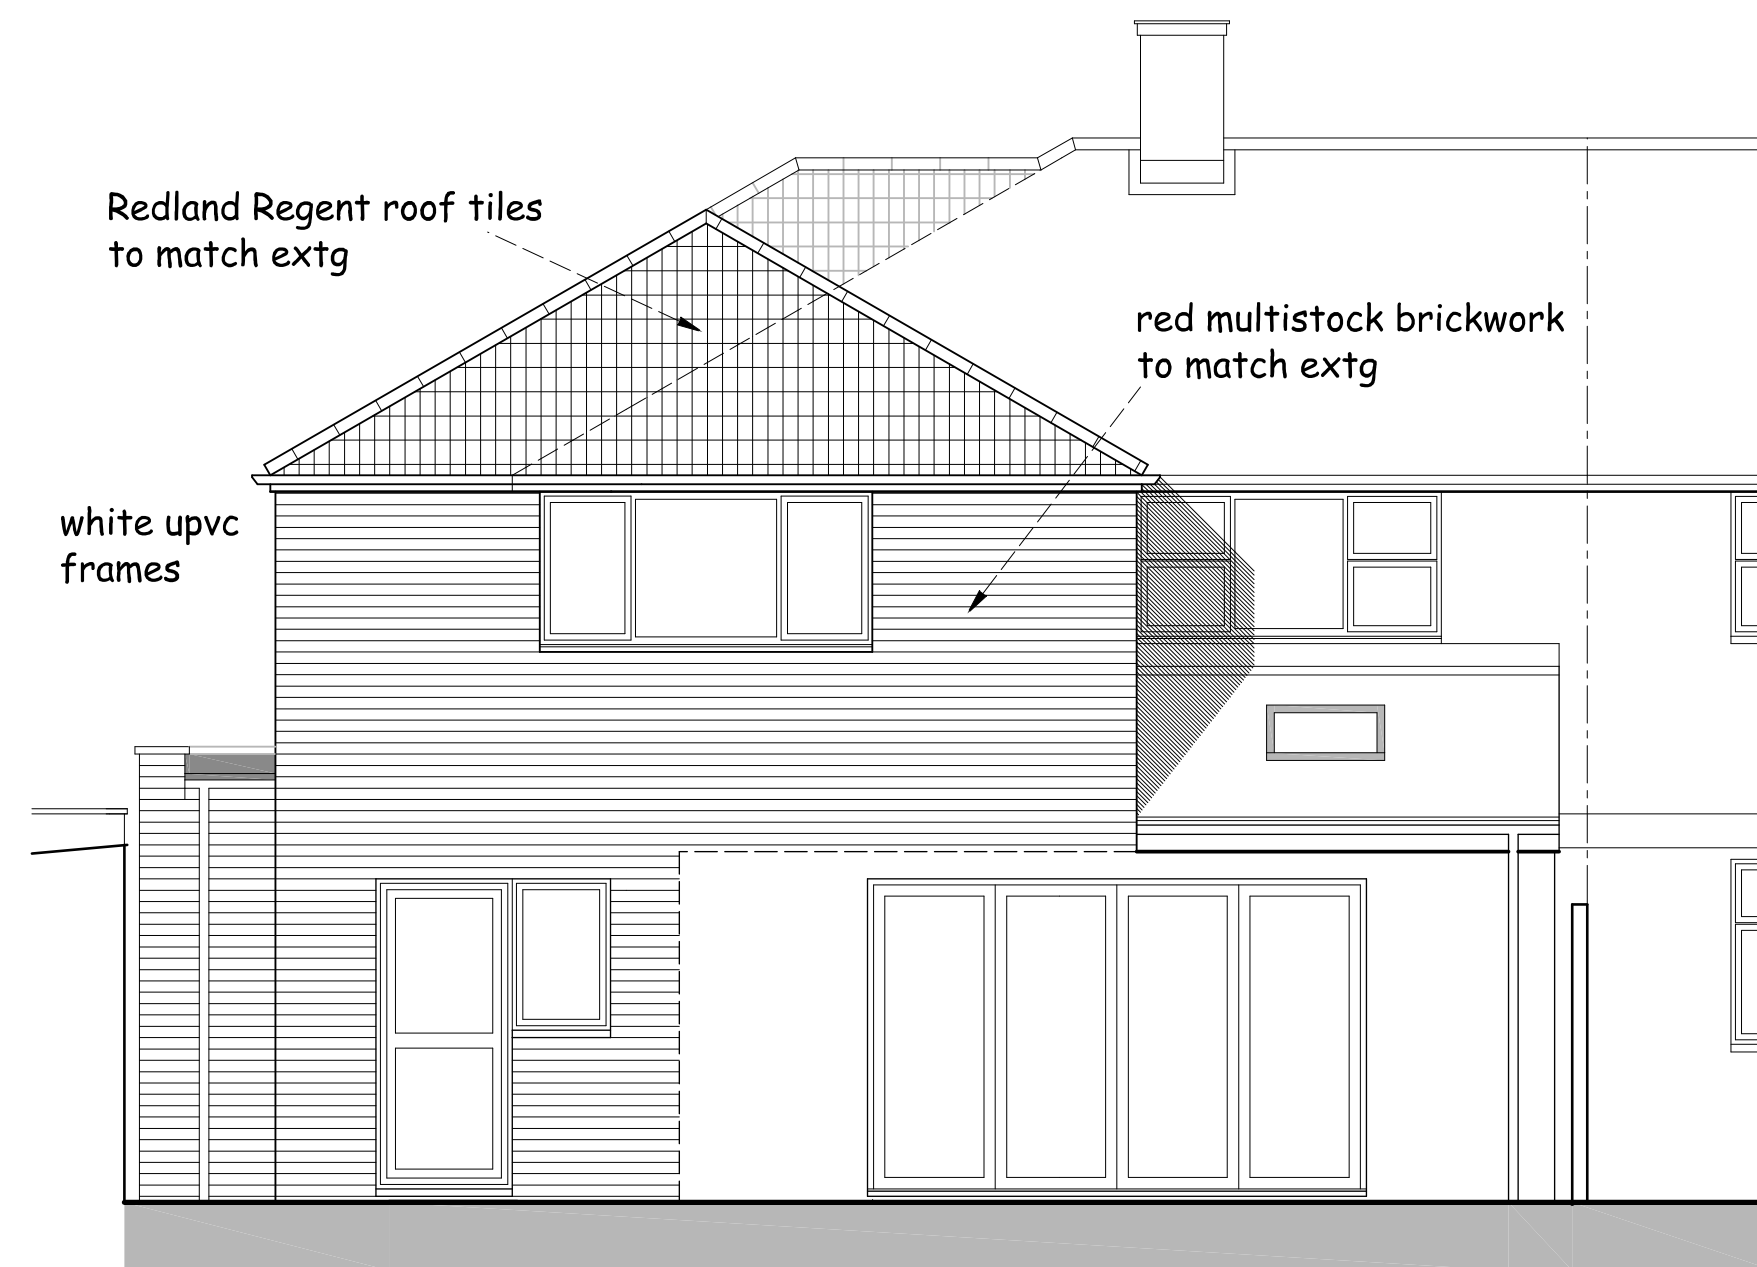


REAR (North East) ELEVATION

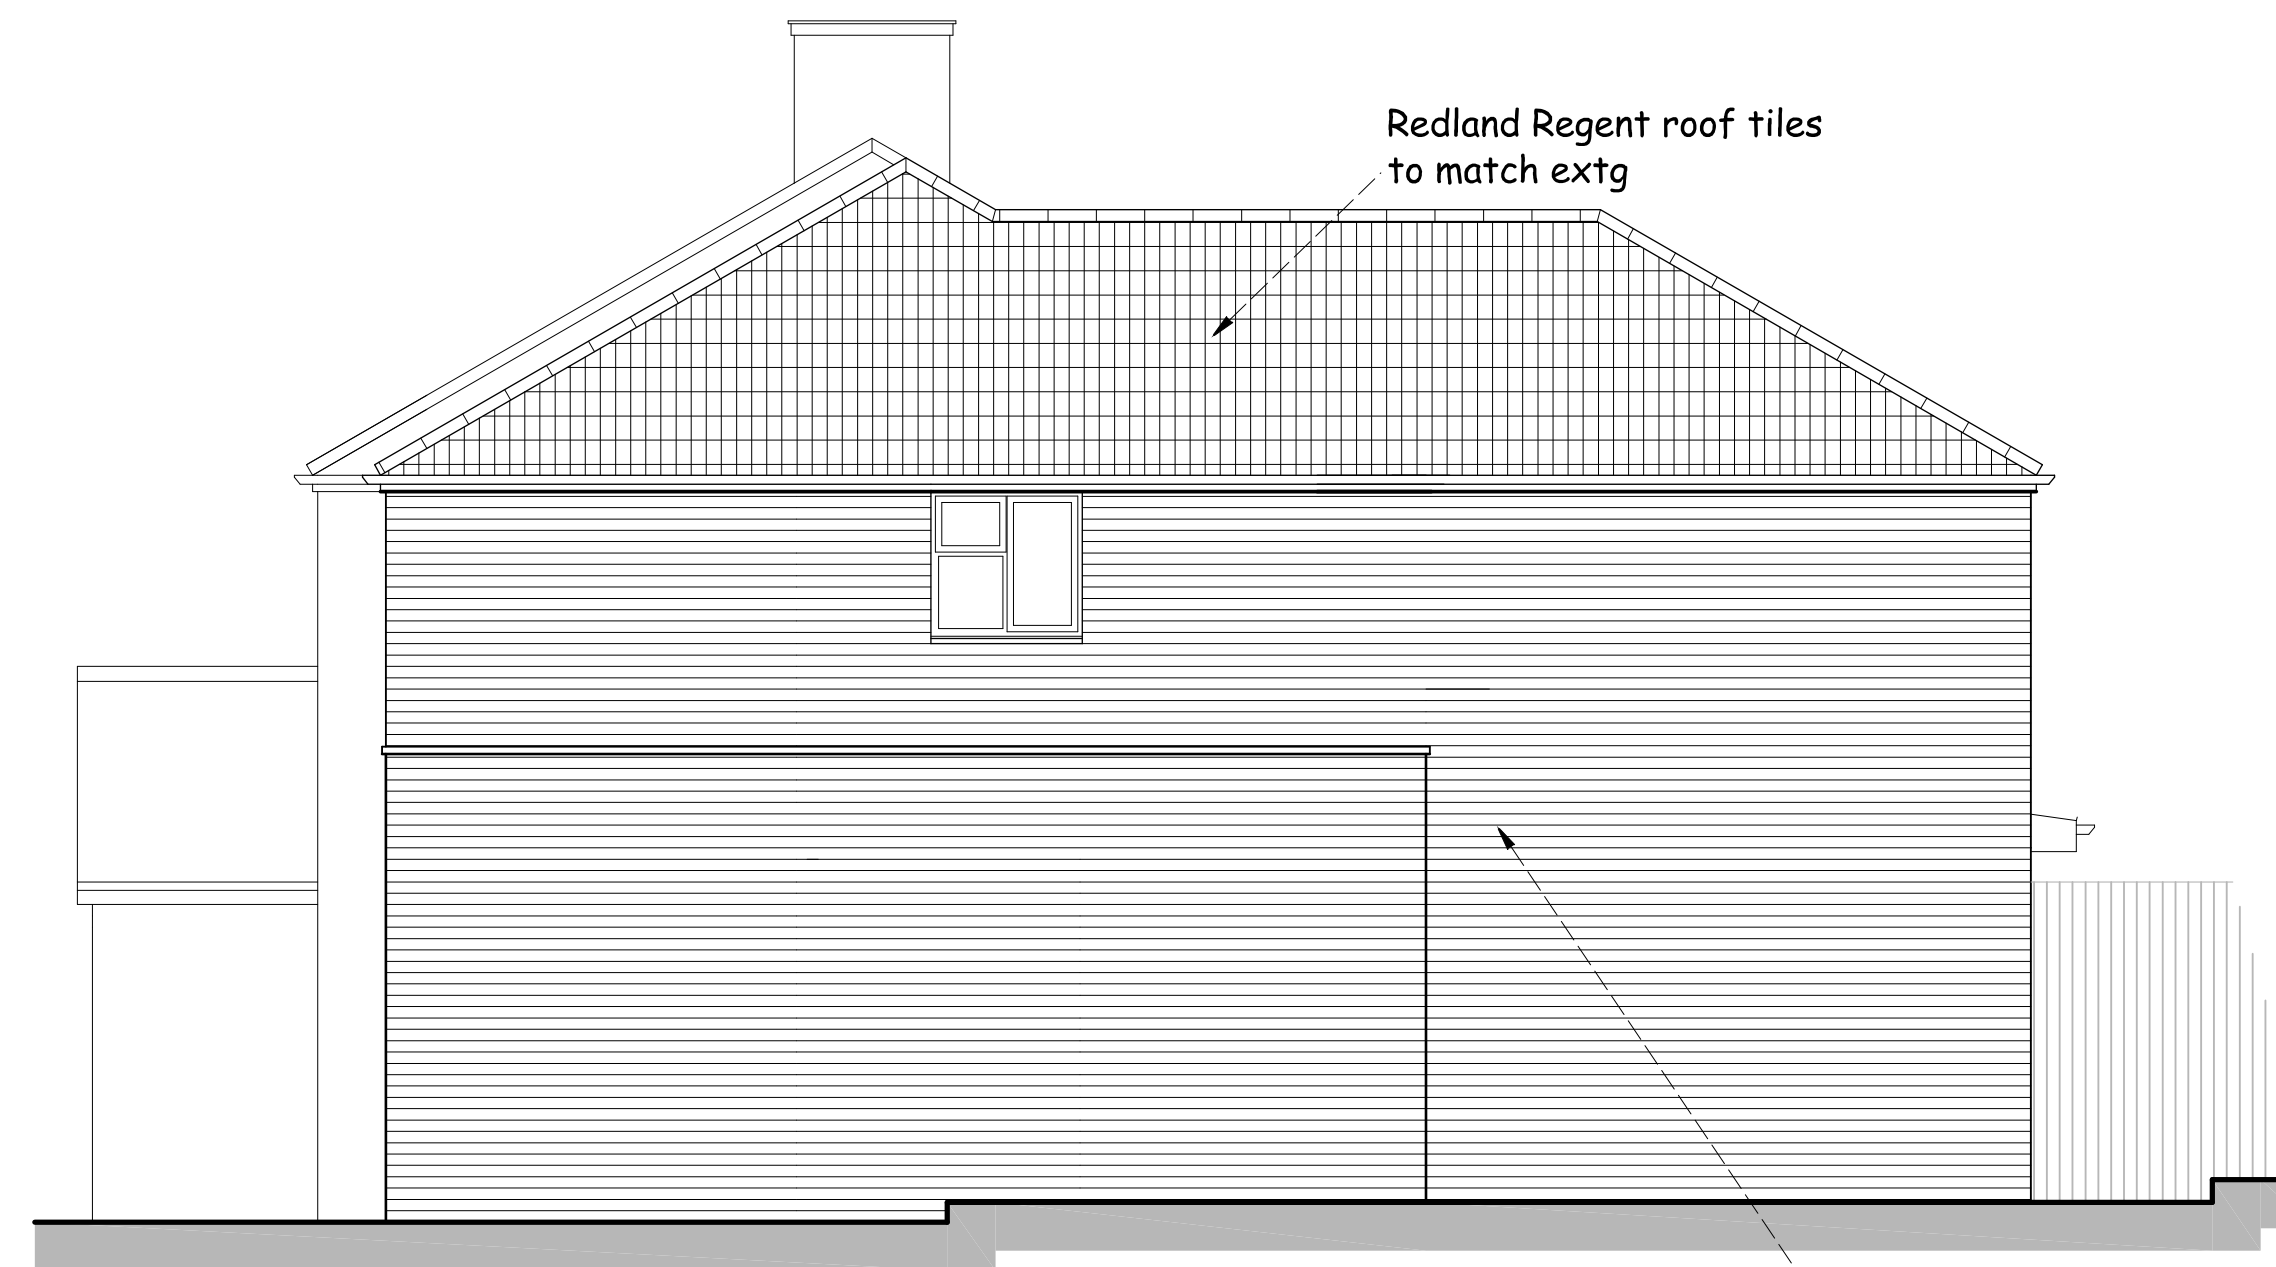


SIDE (South East) ELEVATION




FRONT (South West) ELEVATION

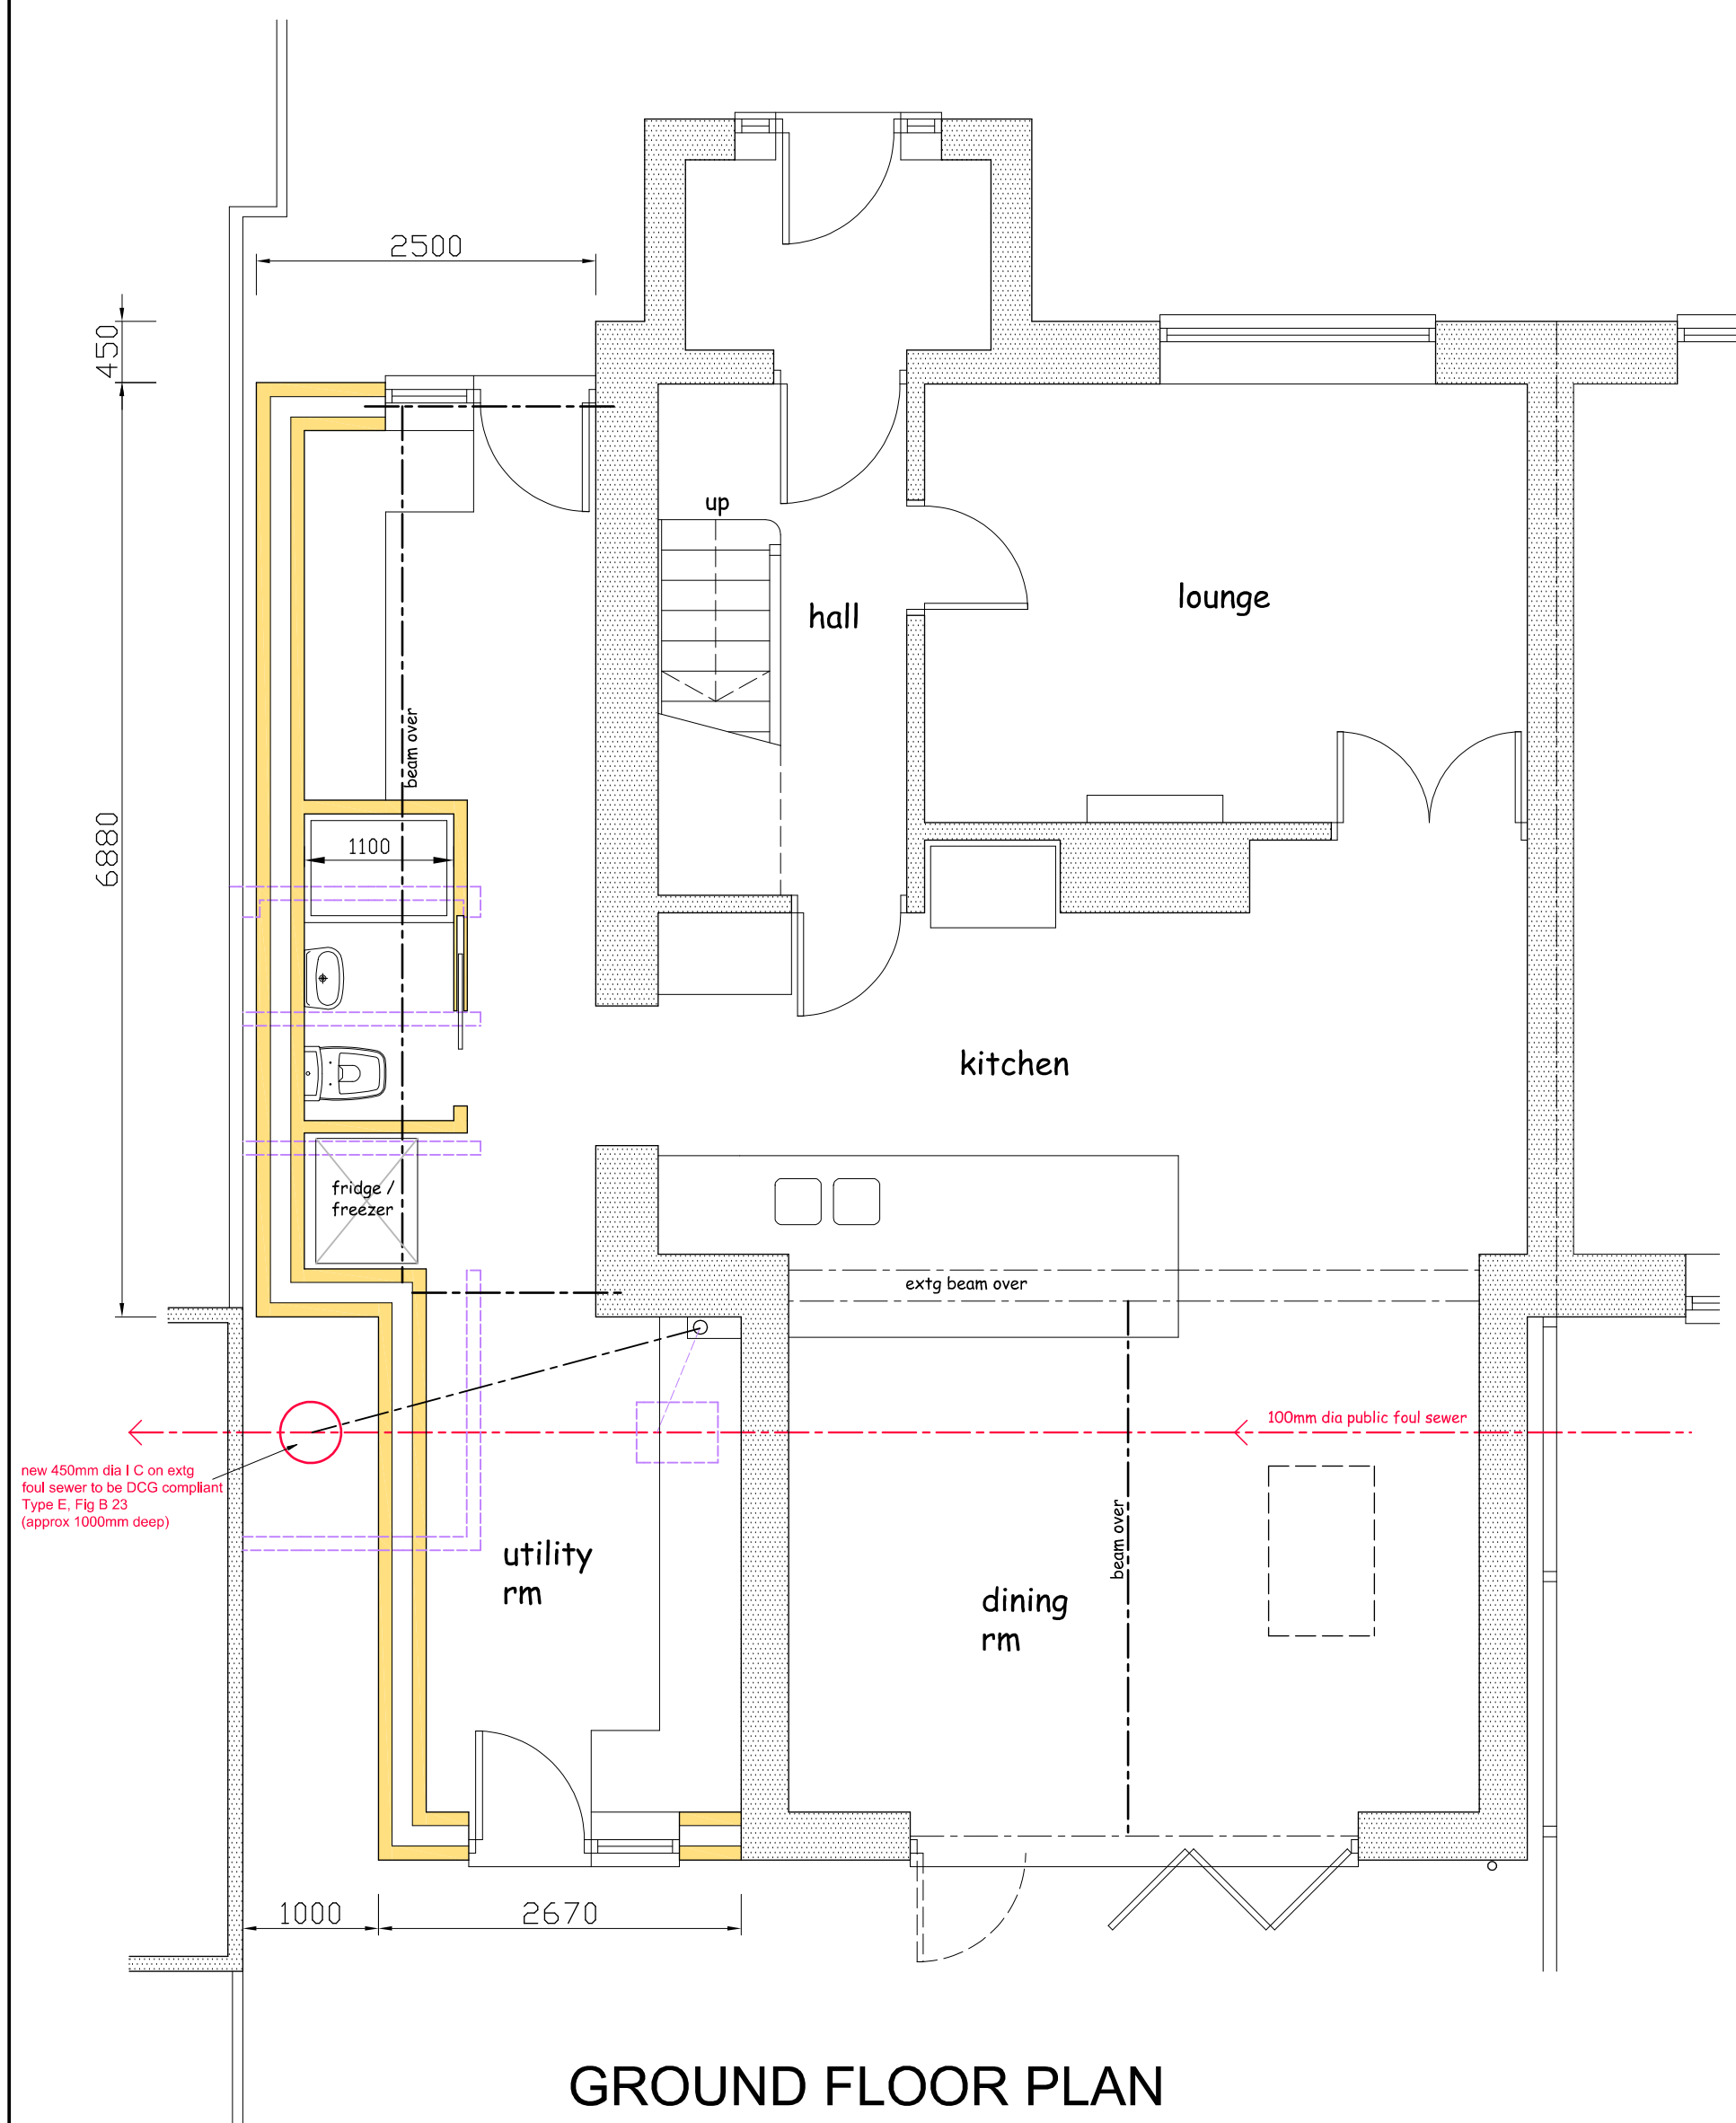


GROUND FLOOR PLAN

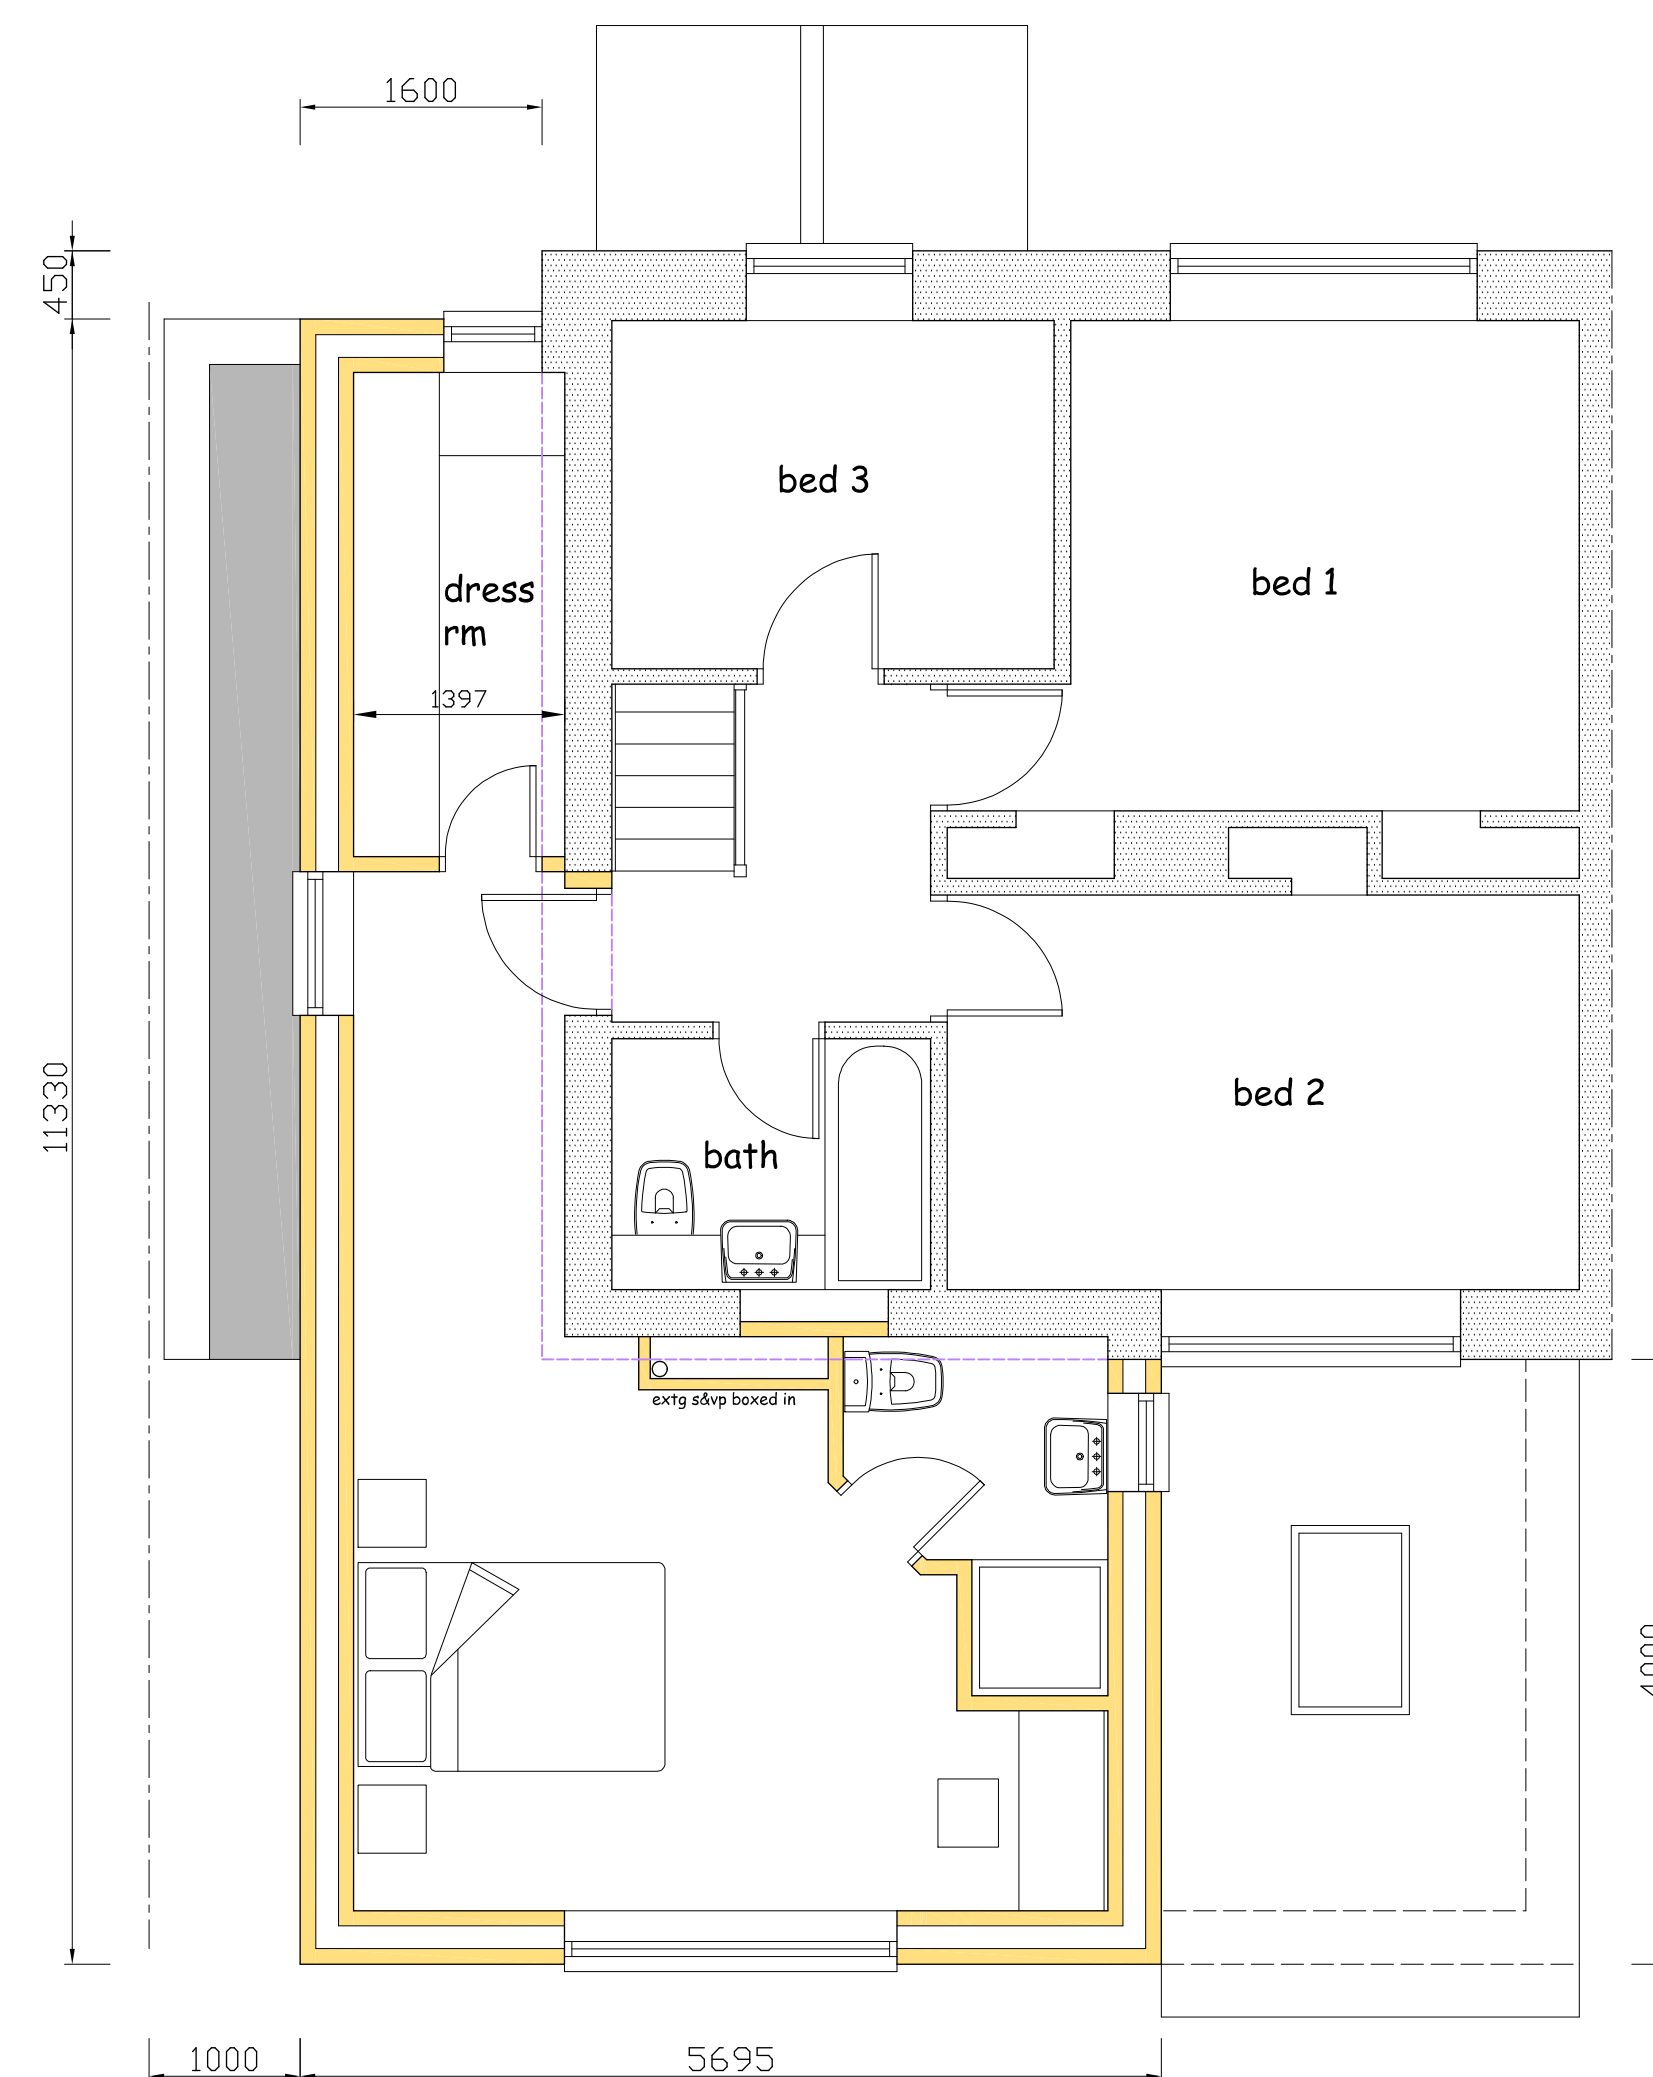

FIRST FLOOR PLAN

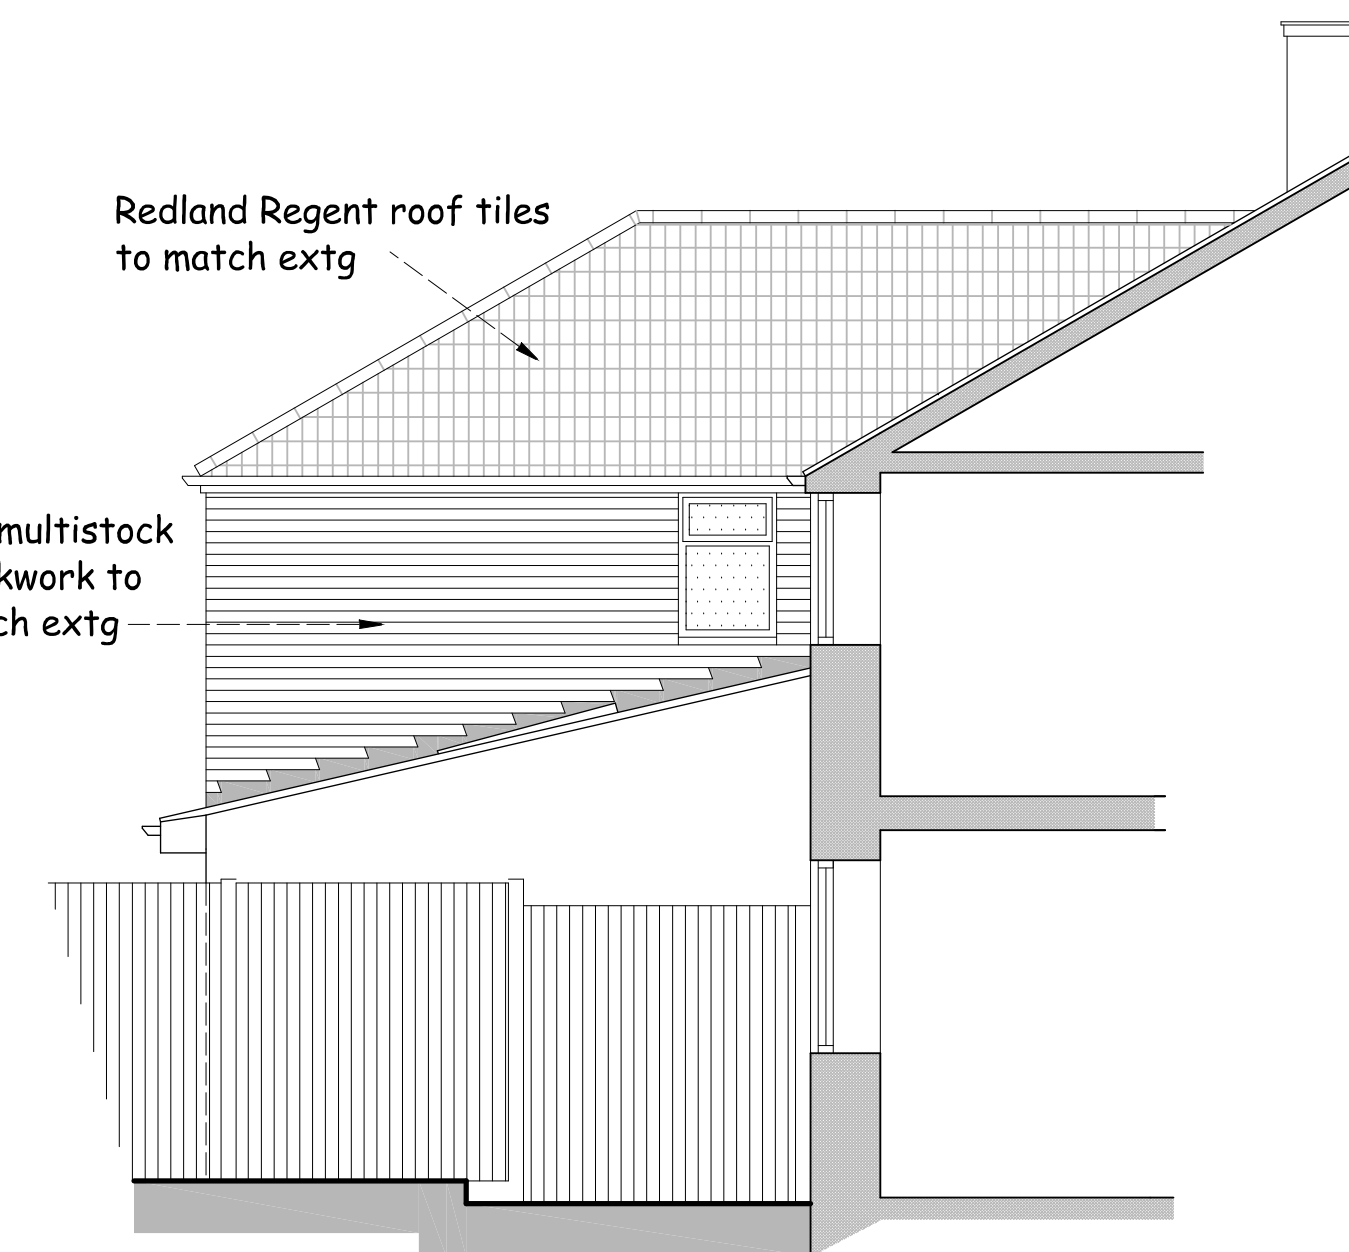

SECTION / SIDE (North West) ELEVATION

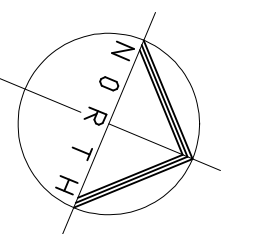

Project

PROPOSED TWO STOREY
SIDE & REAR EXTENSIONS
TO No 8 FAIRFIELD WAY,
HITCHIN, HERTS SG4 0PU

Client

MR COLIN SHAMBROOK

Drawing

PROPOSED PLAN

Scale 1:50 @ A1 Drawn C.R.

Checked Date May 26

Drawing No.

SHAM/26/03

This drawing and design is copyright and must not be reproduced in part or in whole without prior written consent. Contractors must verify all dimensions on site before commencing work

