



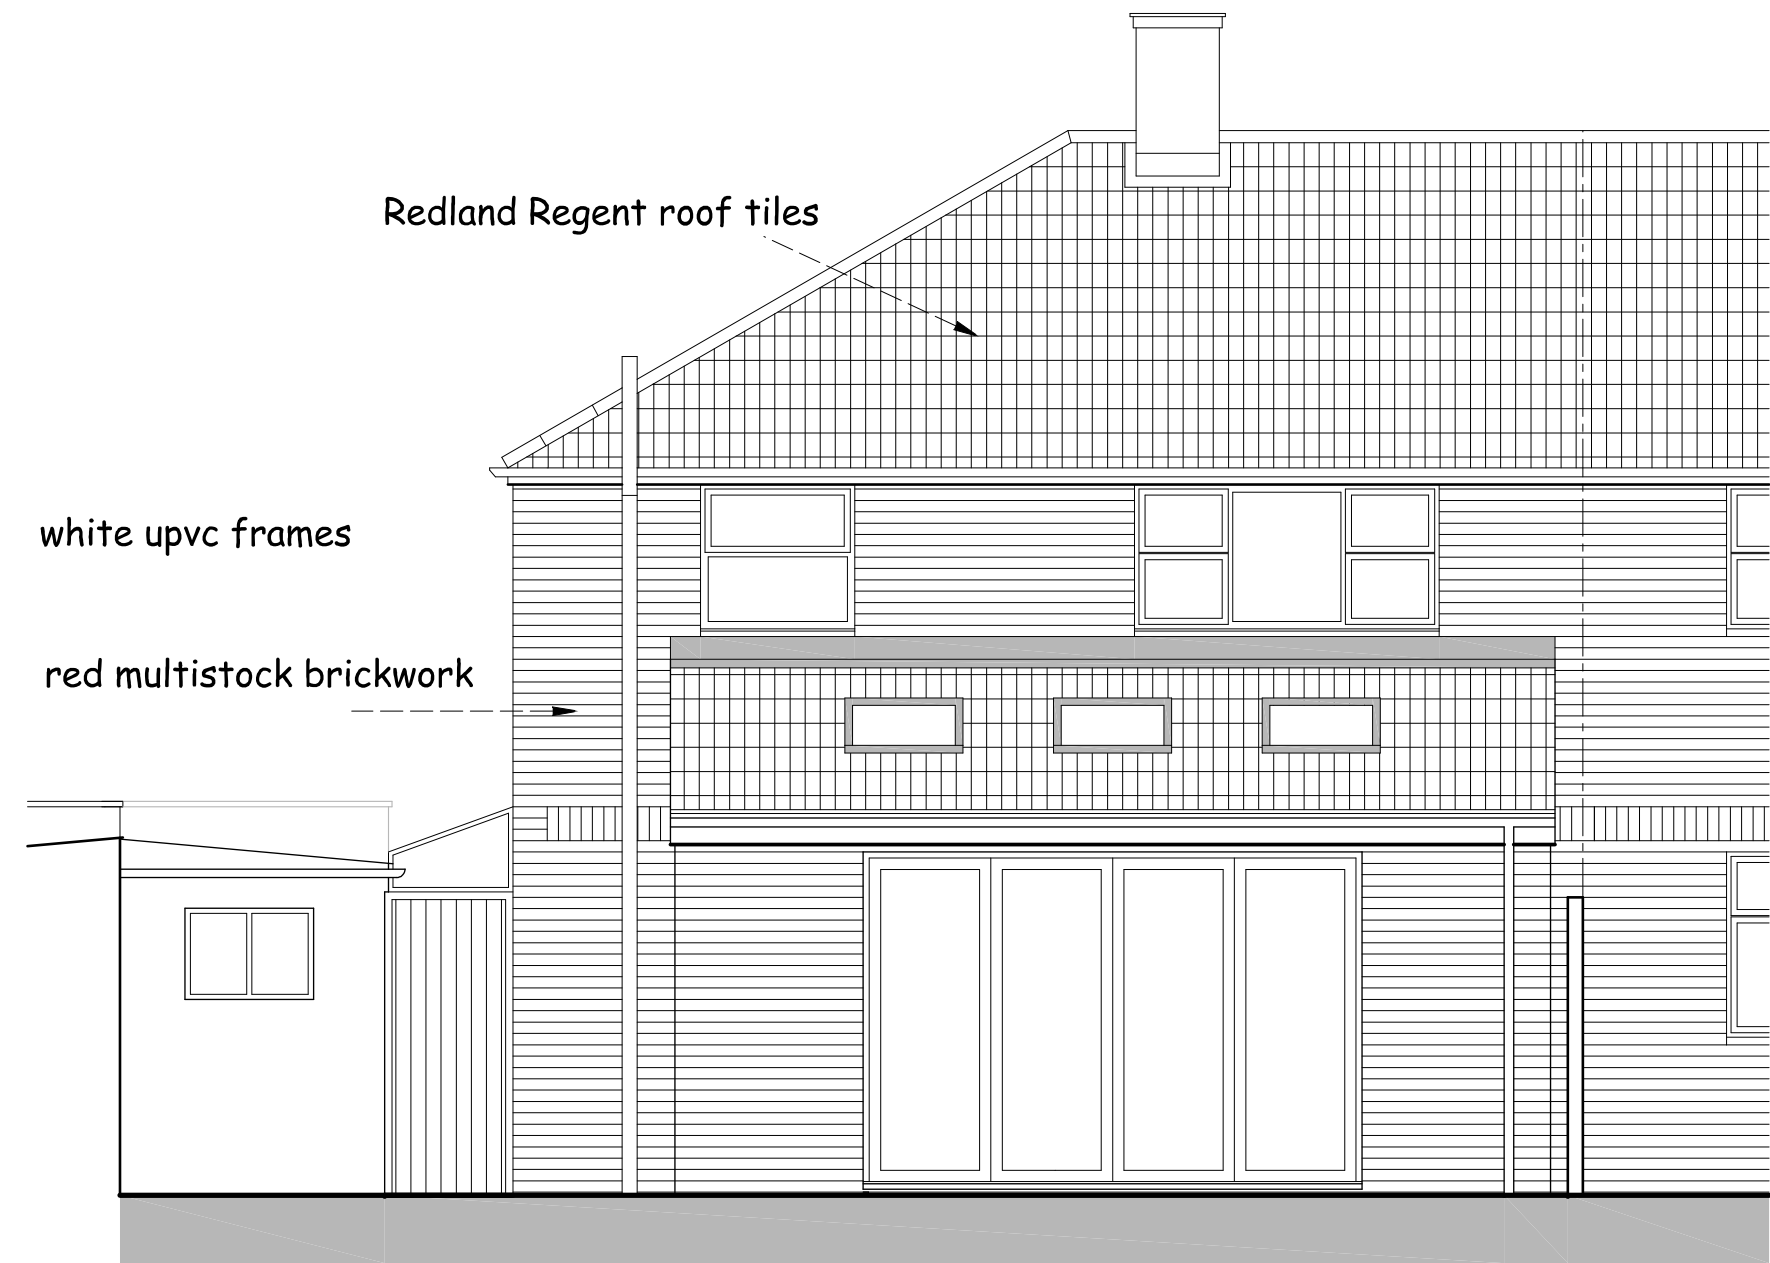


REAR (North East) ELEVATION




SIDE (South East) ELEVATION

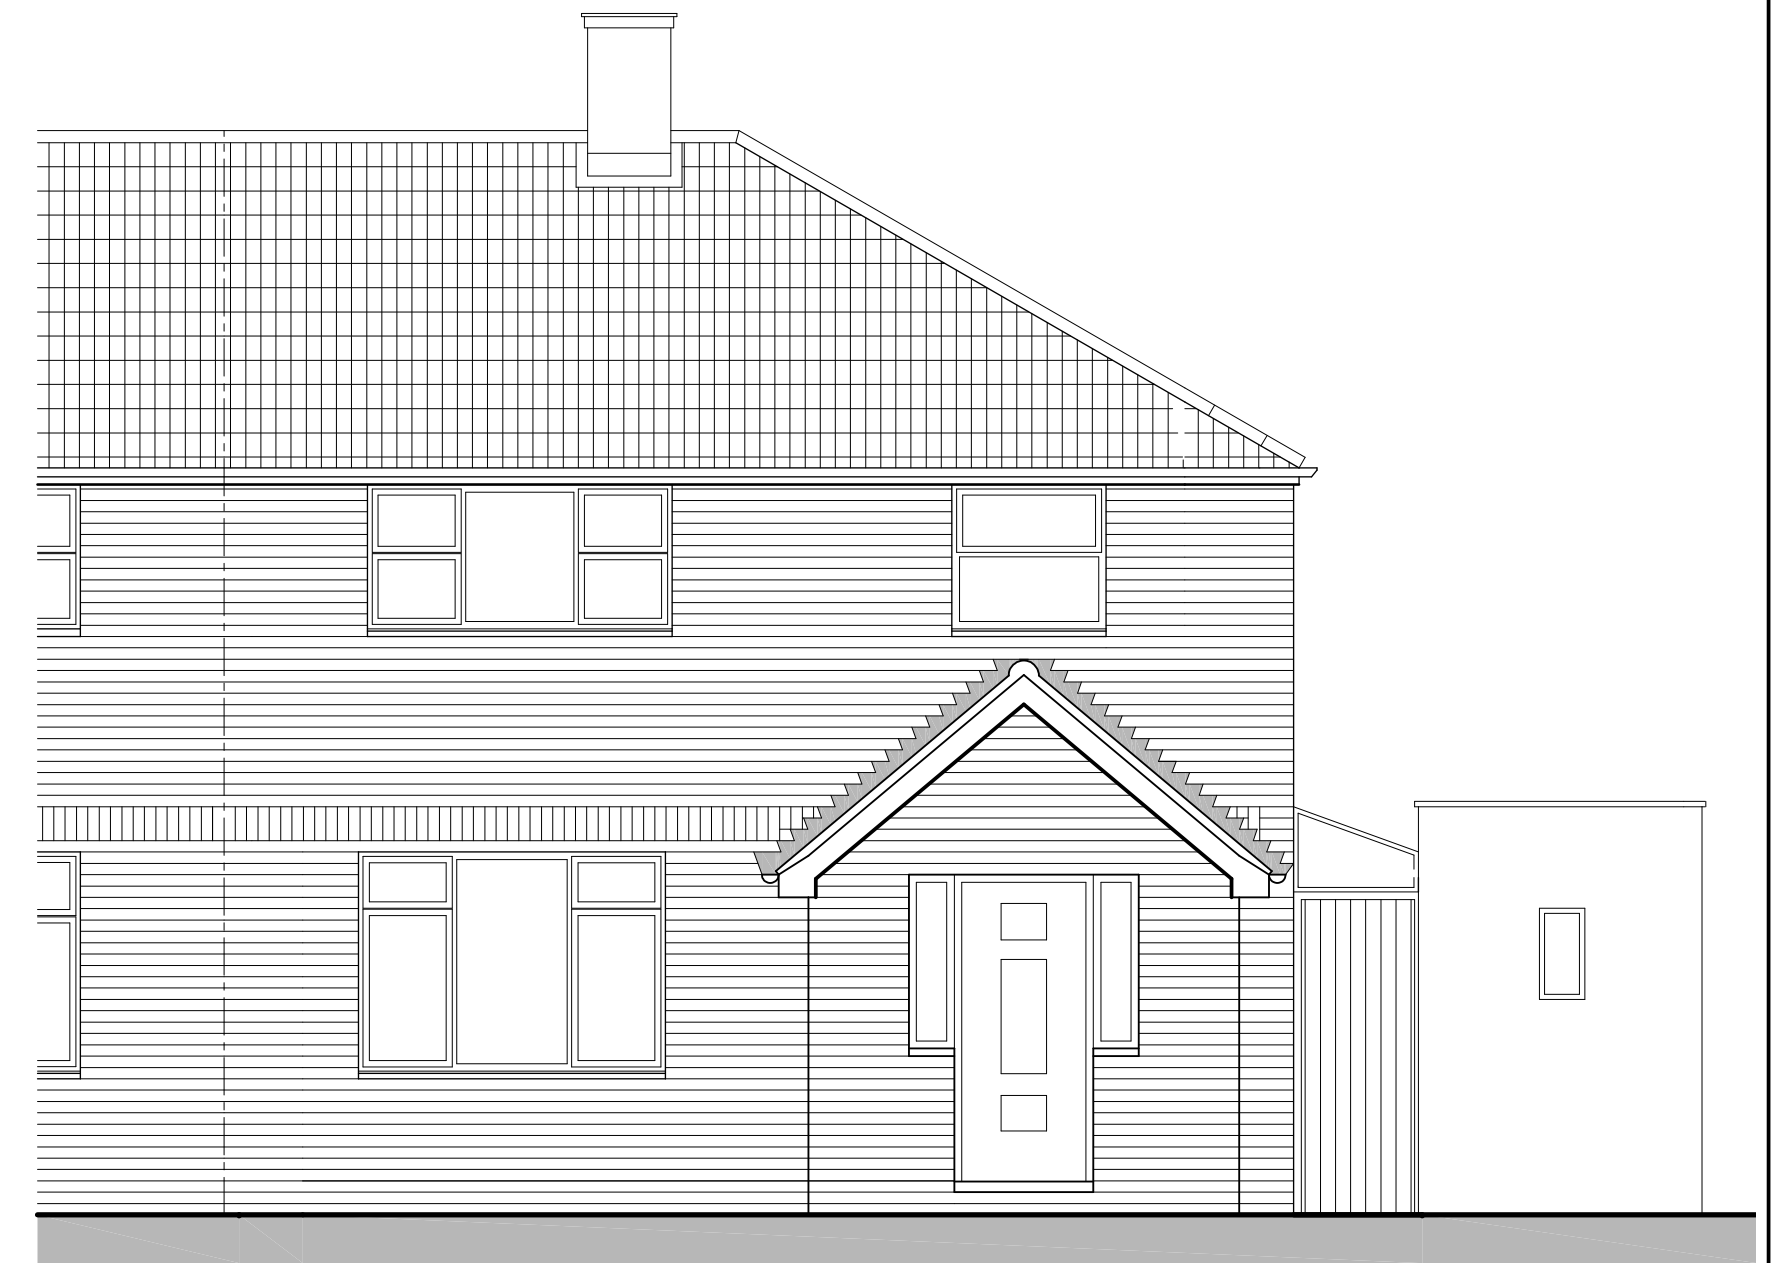



FRONT (South West) ELEVATION

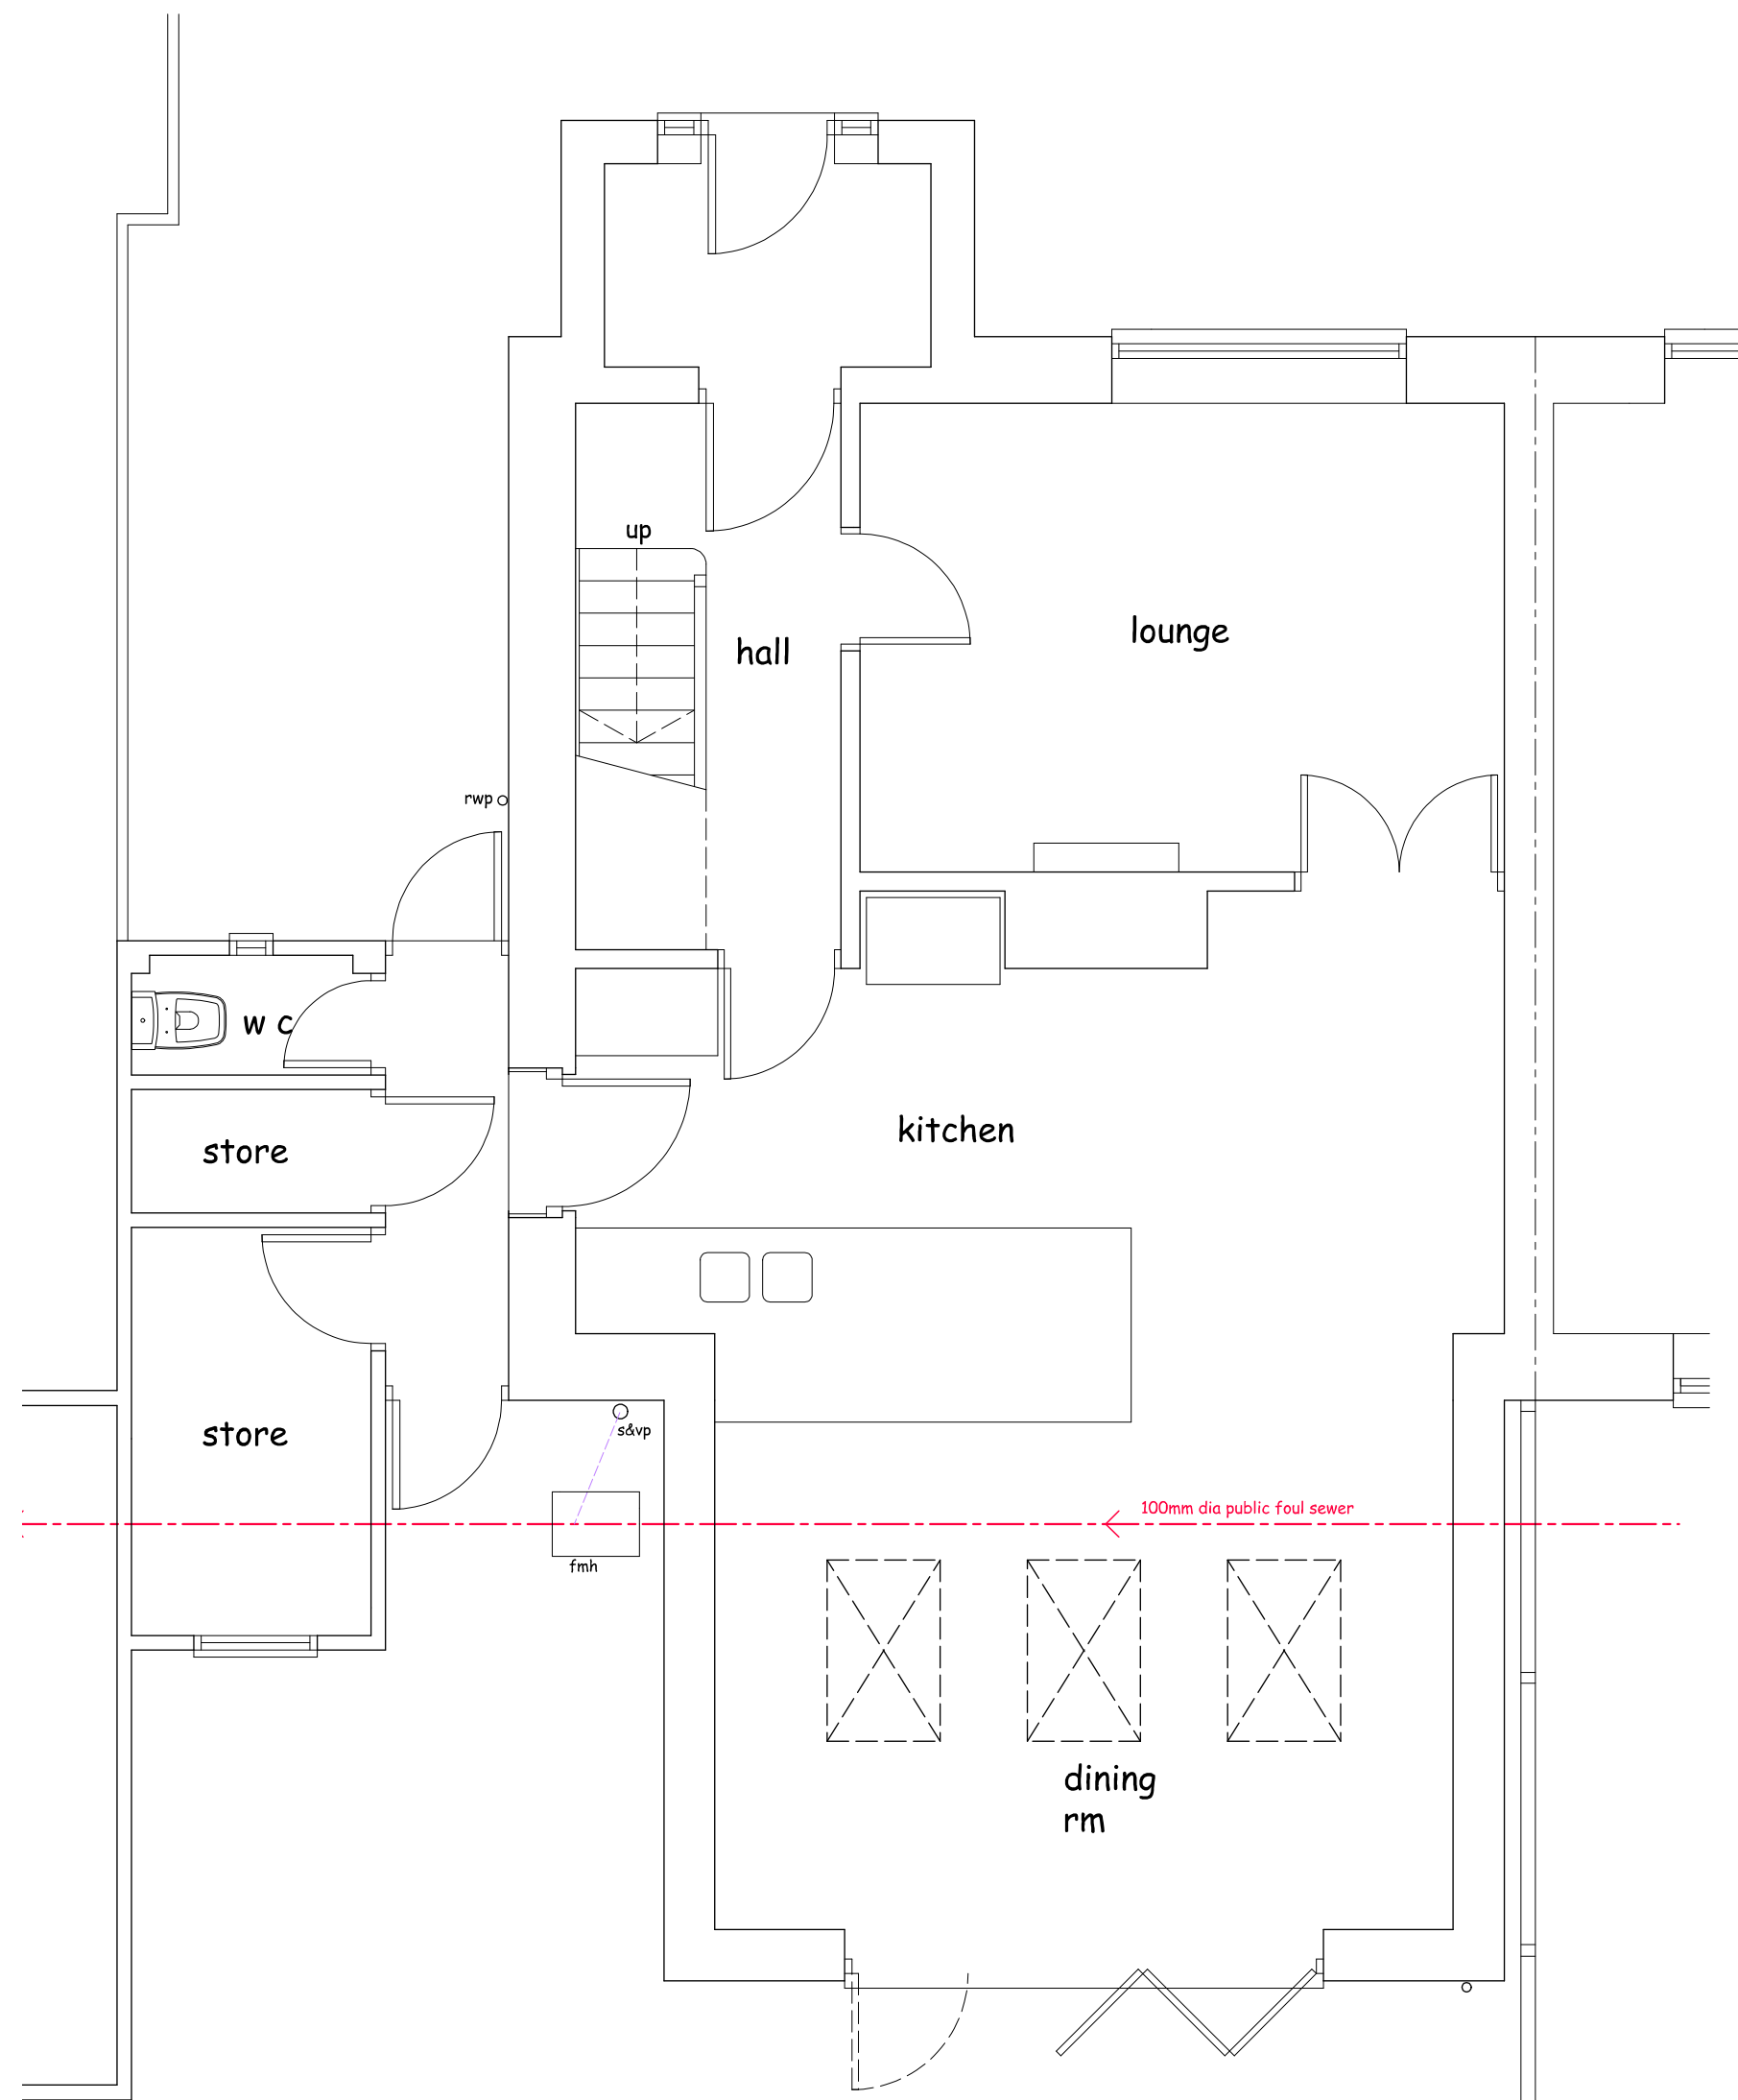


GROUND FLOOR PLAN

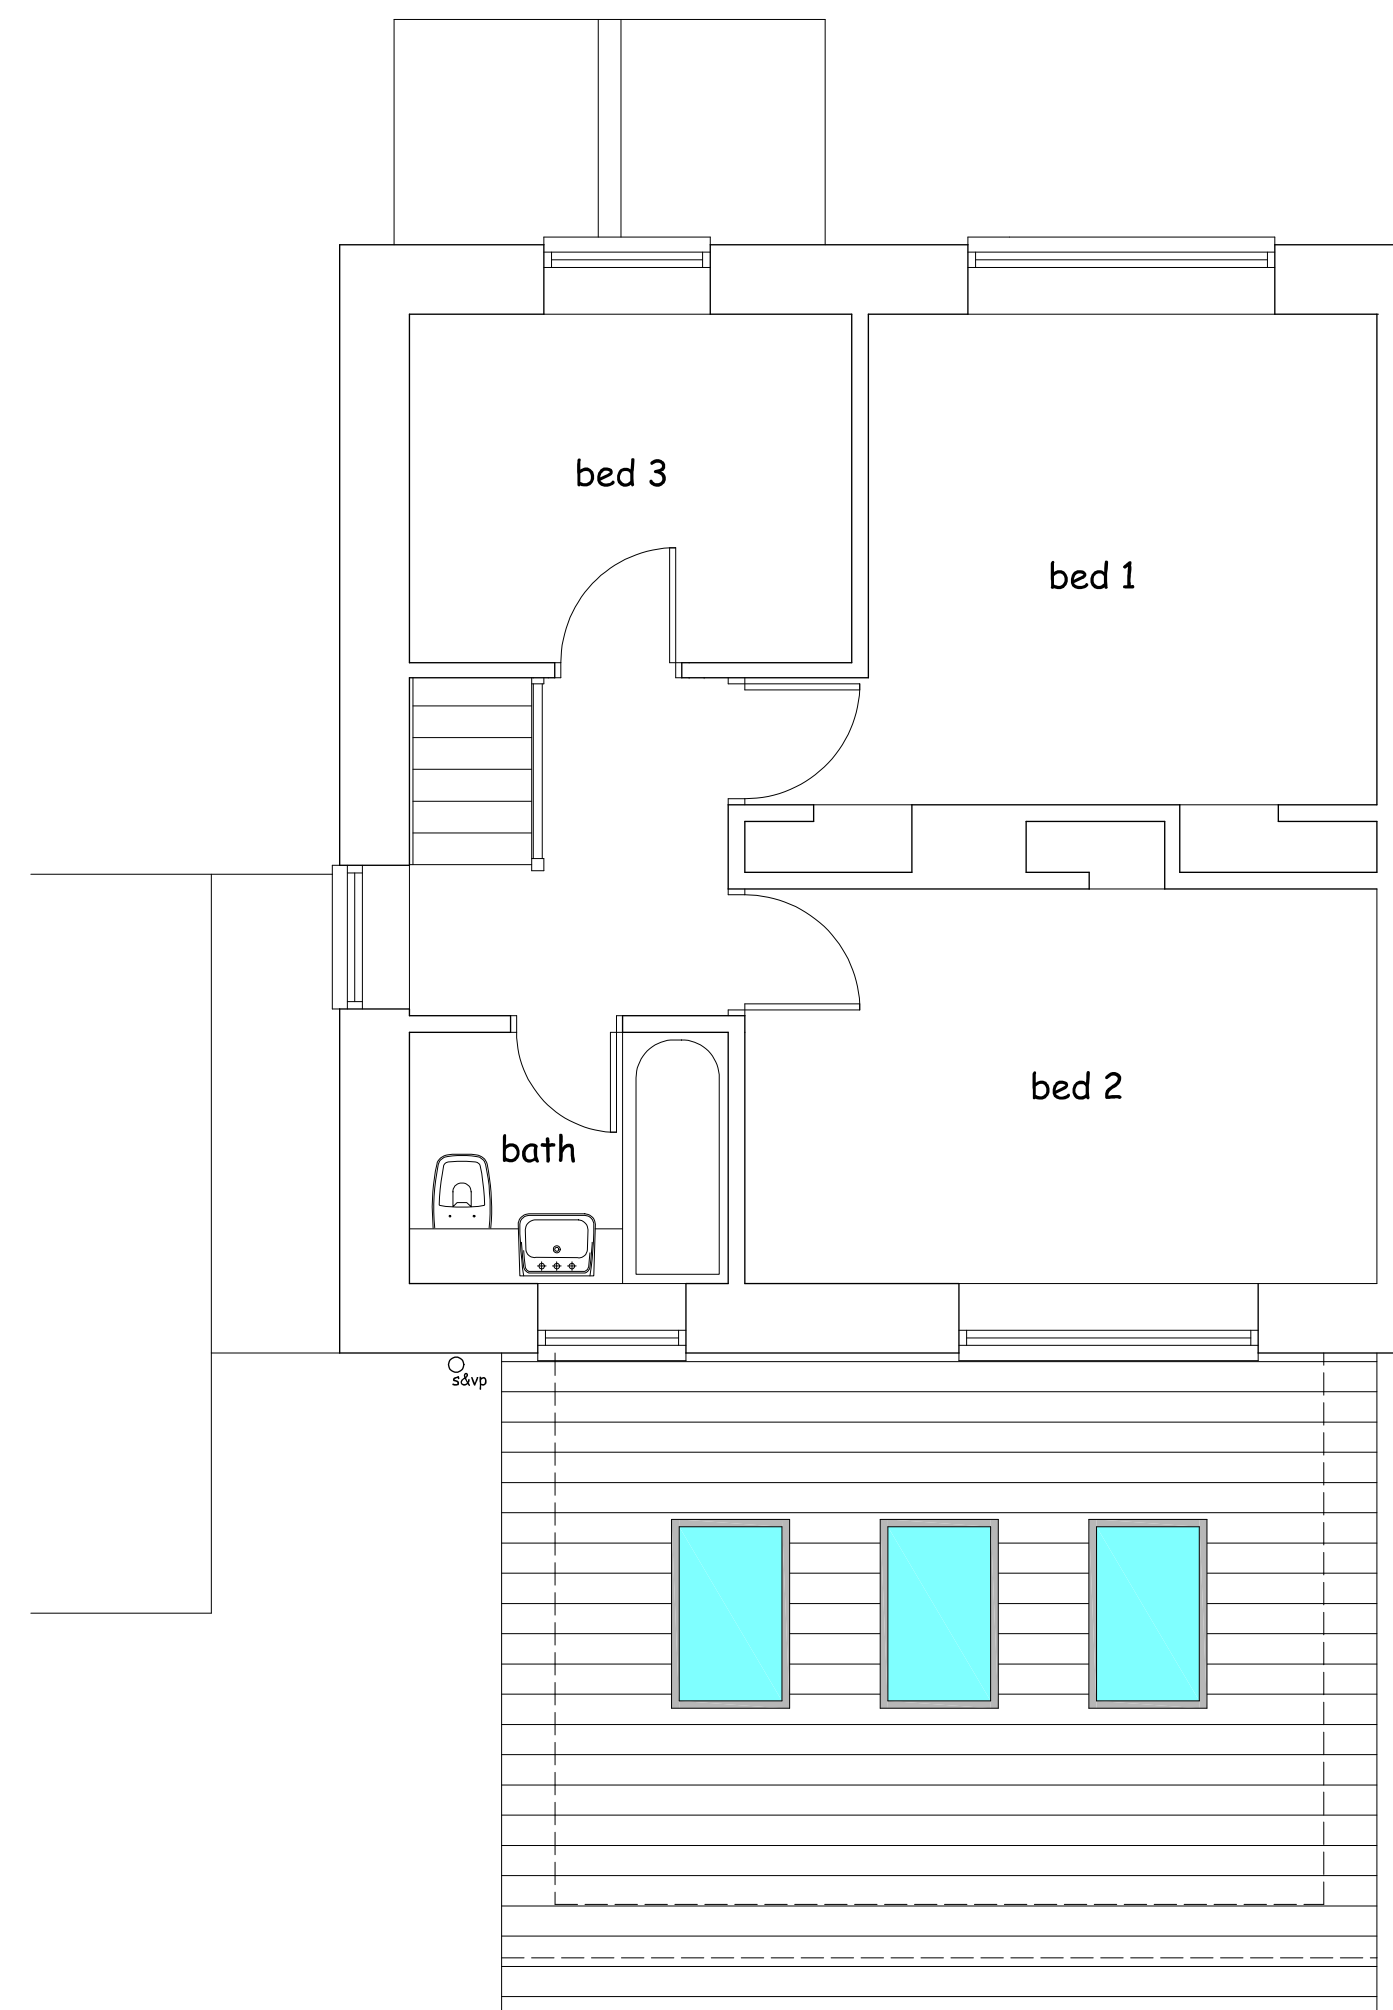

FIRST FLOOR PLAN

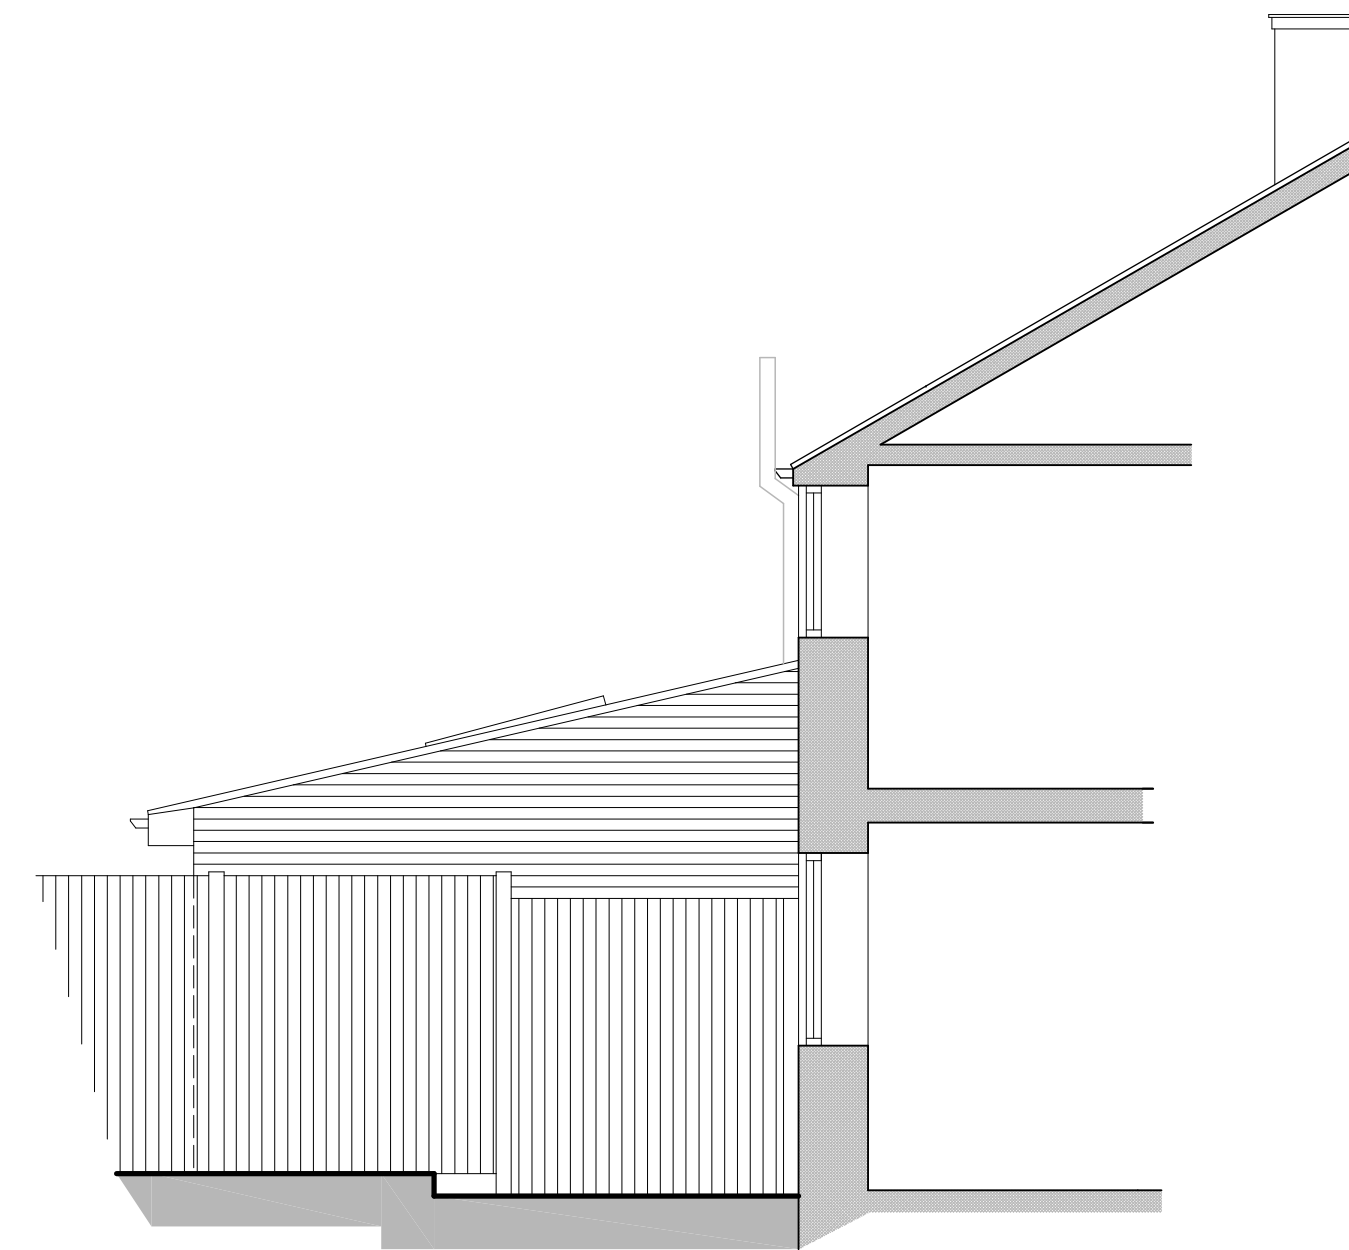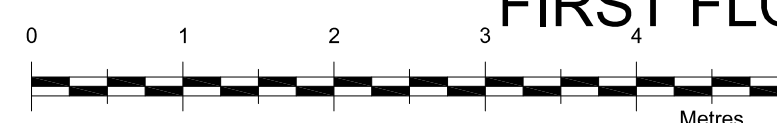

SECTION / SIDE (North West) ELEVATION

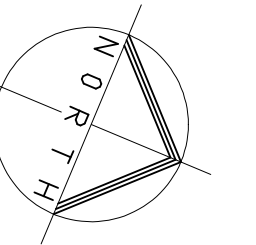

Project

PROPOSED TWO STOREY
SIDE & REAR EXTENSIOND
TO No 8 FAIRFIELD WAY,
HITCHIN, HERTS SG4 0PU

Client

MR COLIN SHAMBROOK

Drawing

EXISTING PLAN

Scale 1:50 @ A1 Drawn C.R.

Checked Date May 26

Drawing No.

SHAM/26/01

This drawing and design is copyright and must not
be reproduced in part or in whole without prior
written consent. Contractors must verify all
dimensions on site before commencing work