



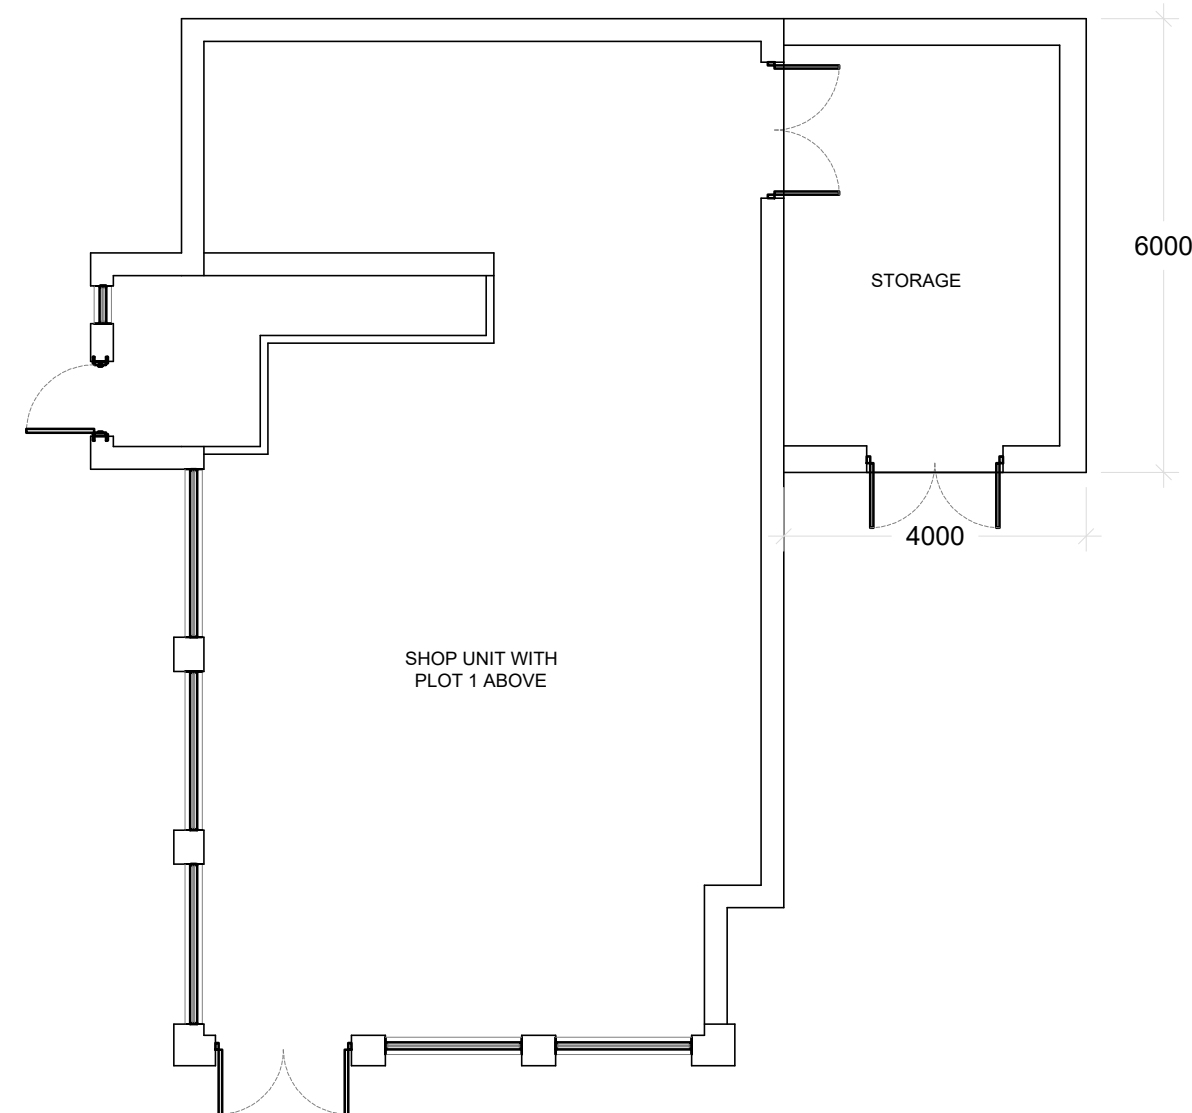


Proposed Ground Floor Plan
Scale: 1:100

Sky lights as per client choice
roof tiles to match existing

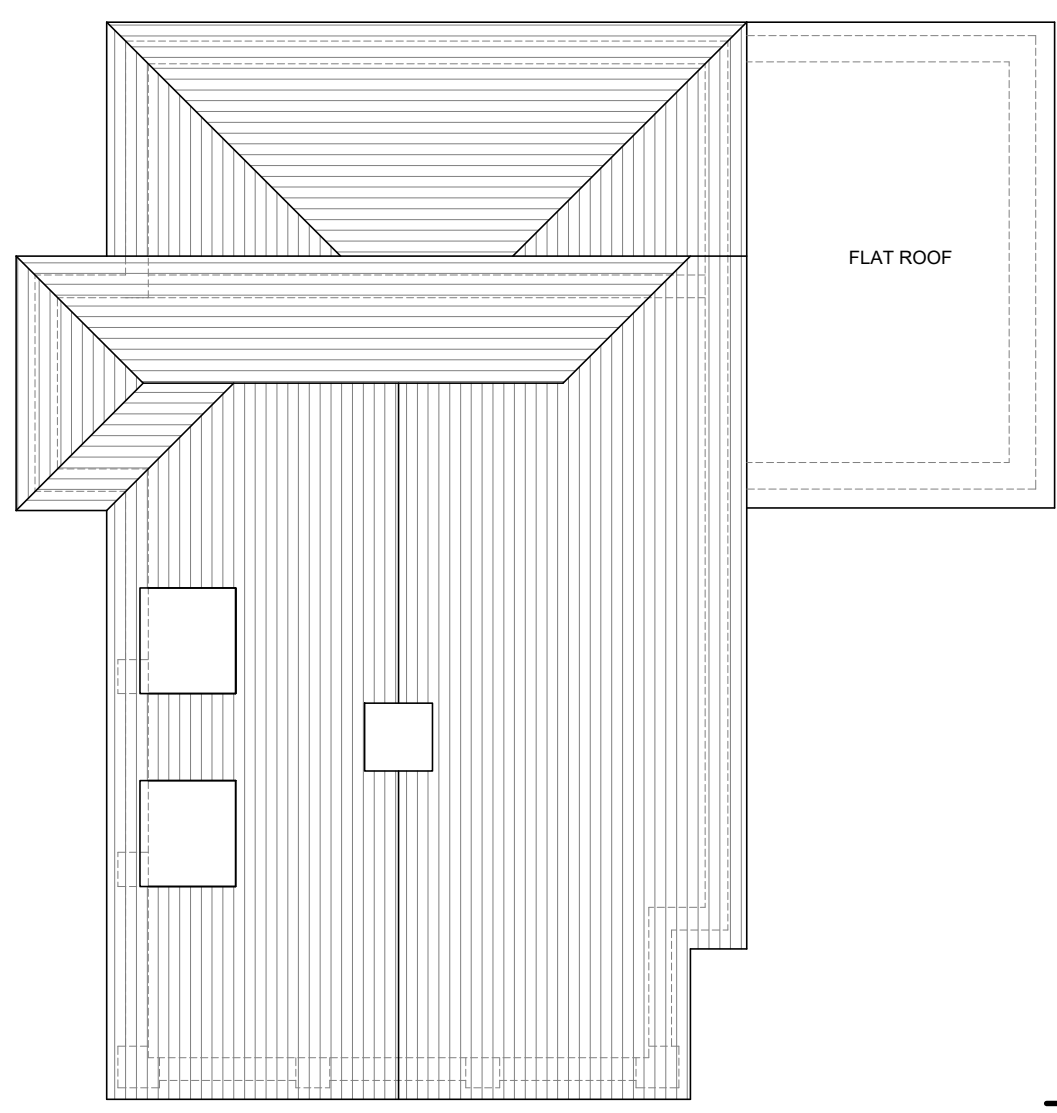


Proposed Roof Plan
Scale: 1:100

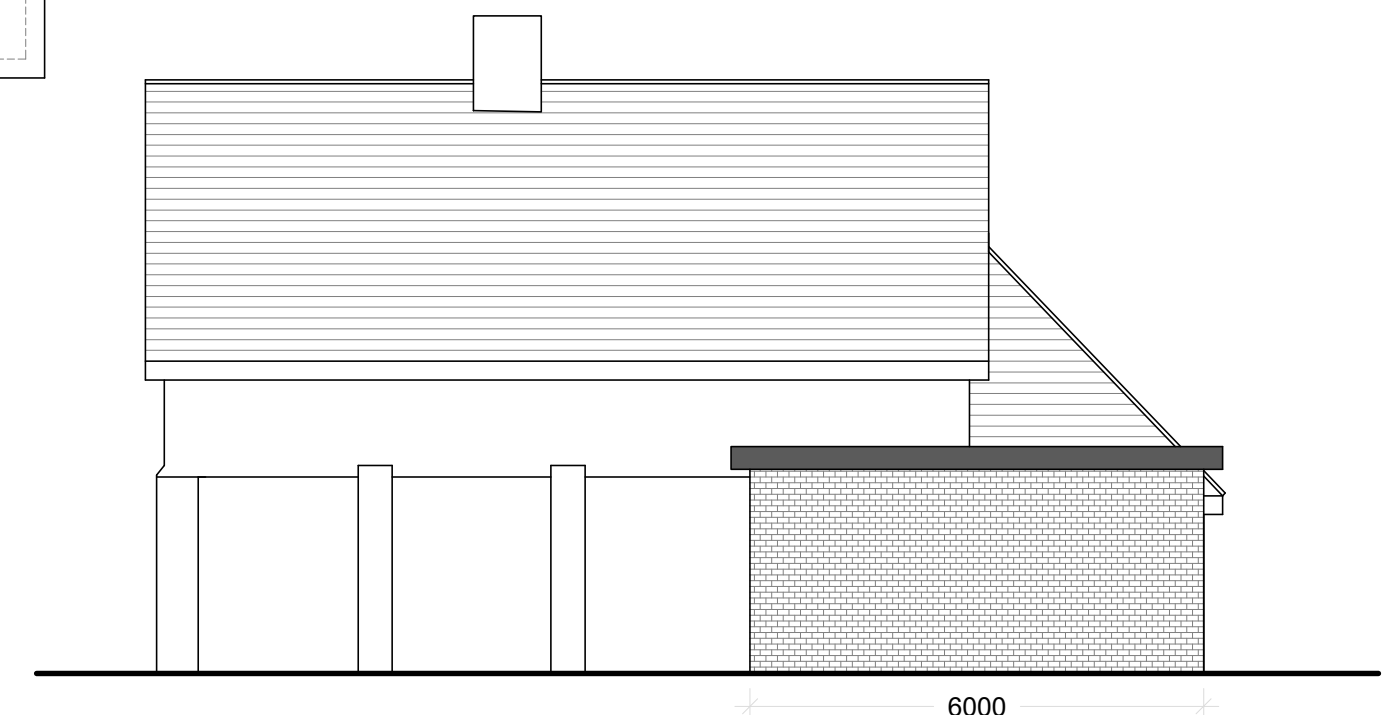

Proposed Side Elevation
Scale: 1:100



Proposed Front Elevation
Scale: 1:100

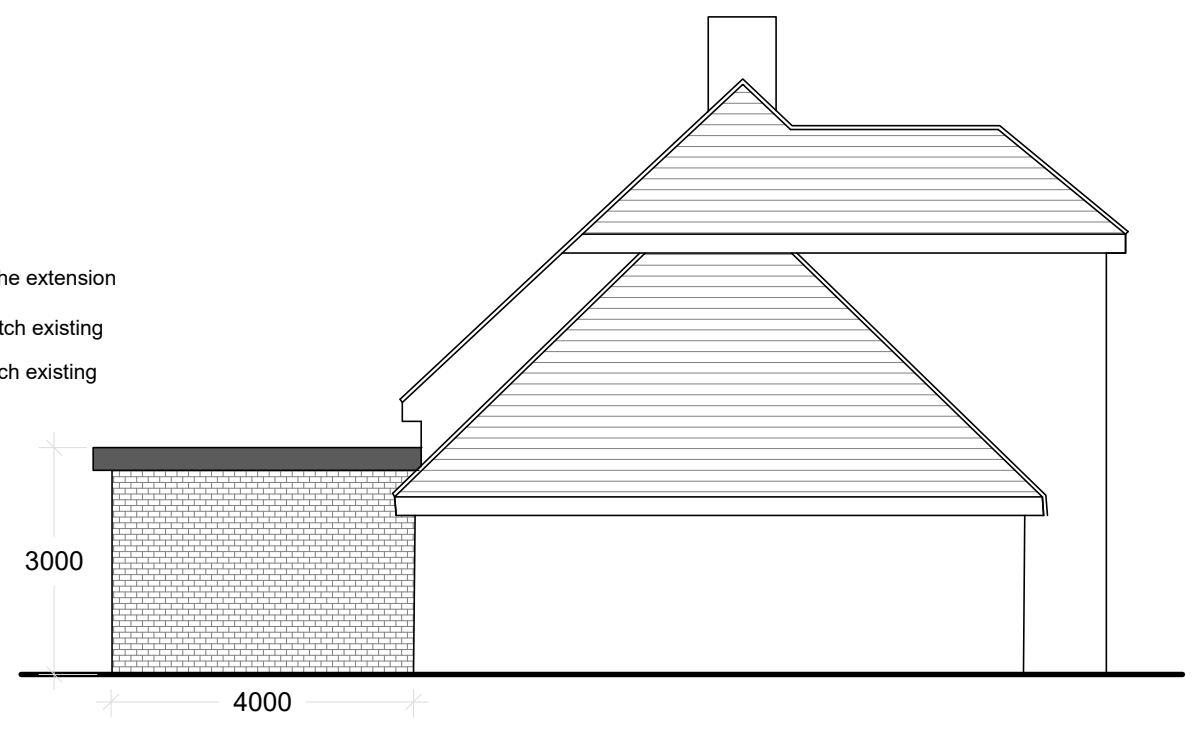

Proposed Rear Elevation
Scale: 1:100



Proposed Side Elevation
Scale: 1:100



- Note :
1. This drawing is for planning purpose only.
 2. All dimensions to be checked on site prior to commencement of work.
 3. All works to be carried with all relevant local authority approvals and to the satisfaction of the building control inspector. Existing structure to be opened for inspection if required.
 4. All materials (brick work, tiles, windows, guttering & down pipes etc.) to match existing building

savi DESIGNS 44 GRAVENEY PLACE, MILTON KEYNES, MK6 3LT

Project Address	Drawn	Project Date
Shop - Offley Stores (and flat 1 over) Pilsworth Court Offley, Hitchin, Hertfordshire SG5 3FY	SIM	22/05/2026
Sheet	Revision	Revision Date
PROPOSED PLANS & ELEVATIONS	Rev-	
Drawing No.	Scale	
PA/03	1:100 @ A2	