



0

0.5km

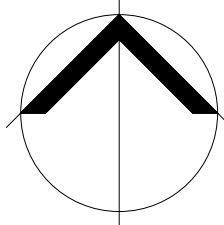

- Application Site Boundary: 62.93ha
- Full Application Boundary: 0.80ha
- Other land owned by the Applicant, its parent company, or its shareholders

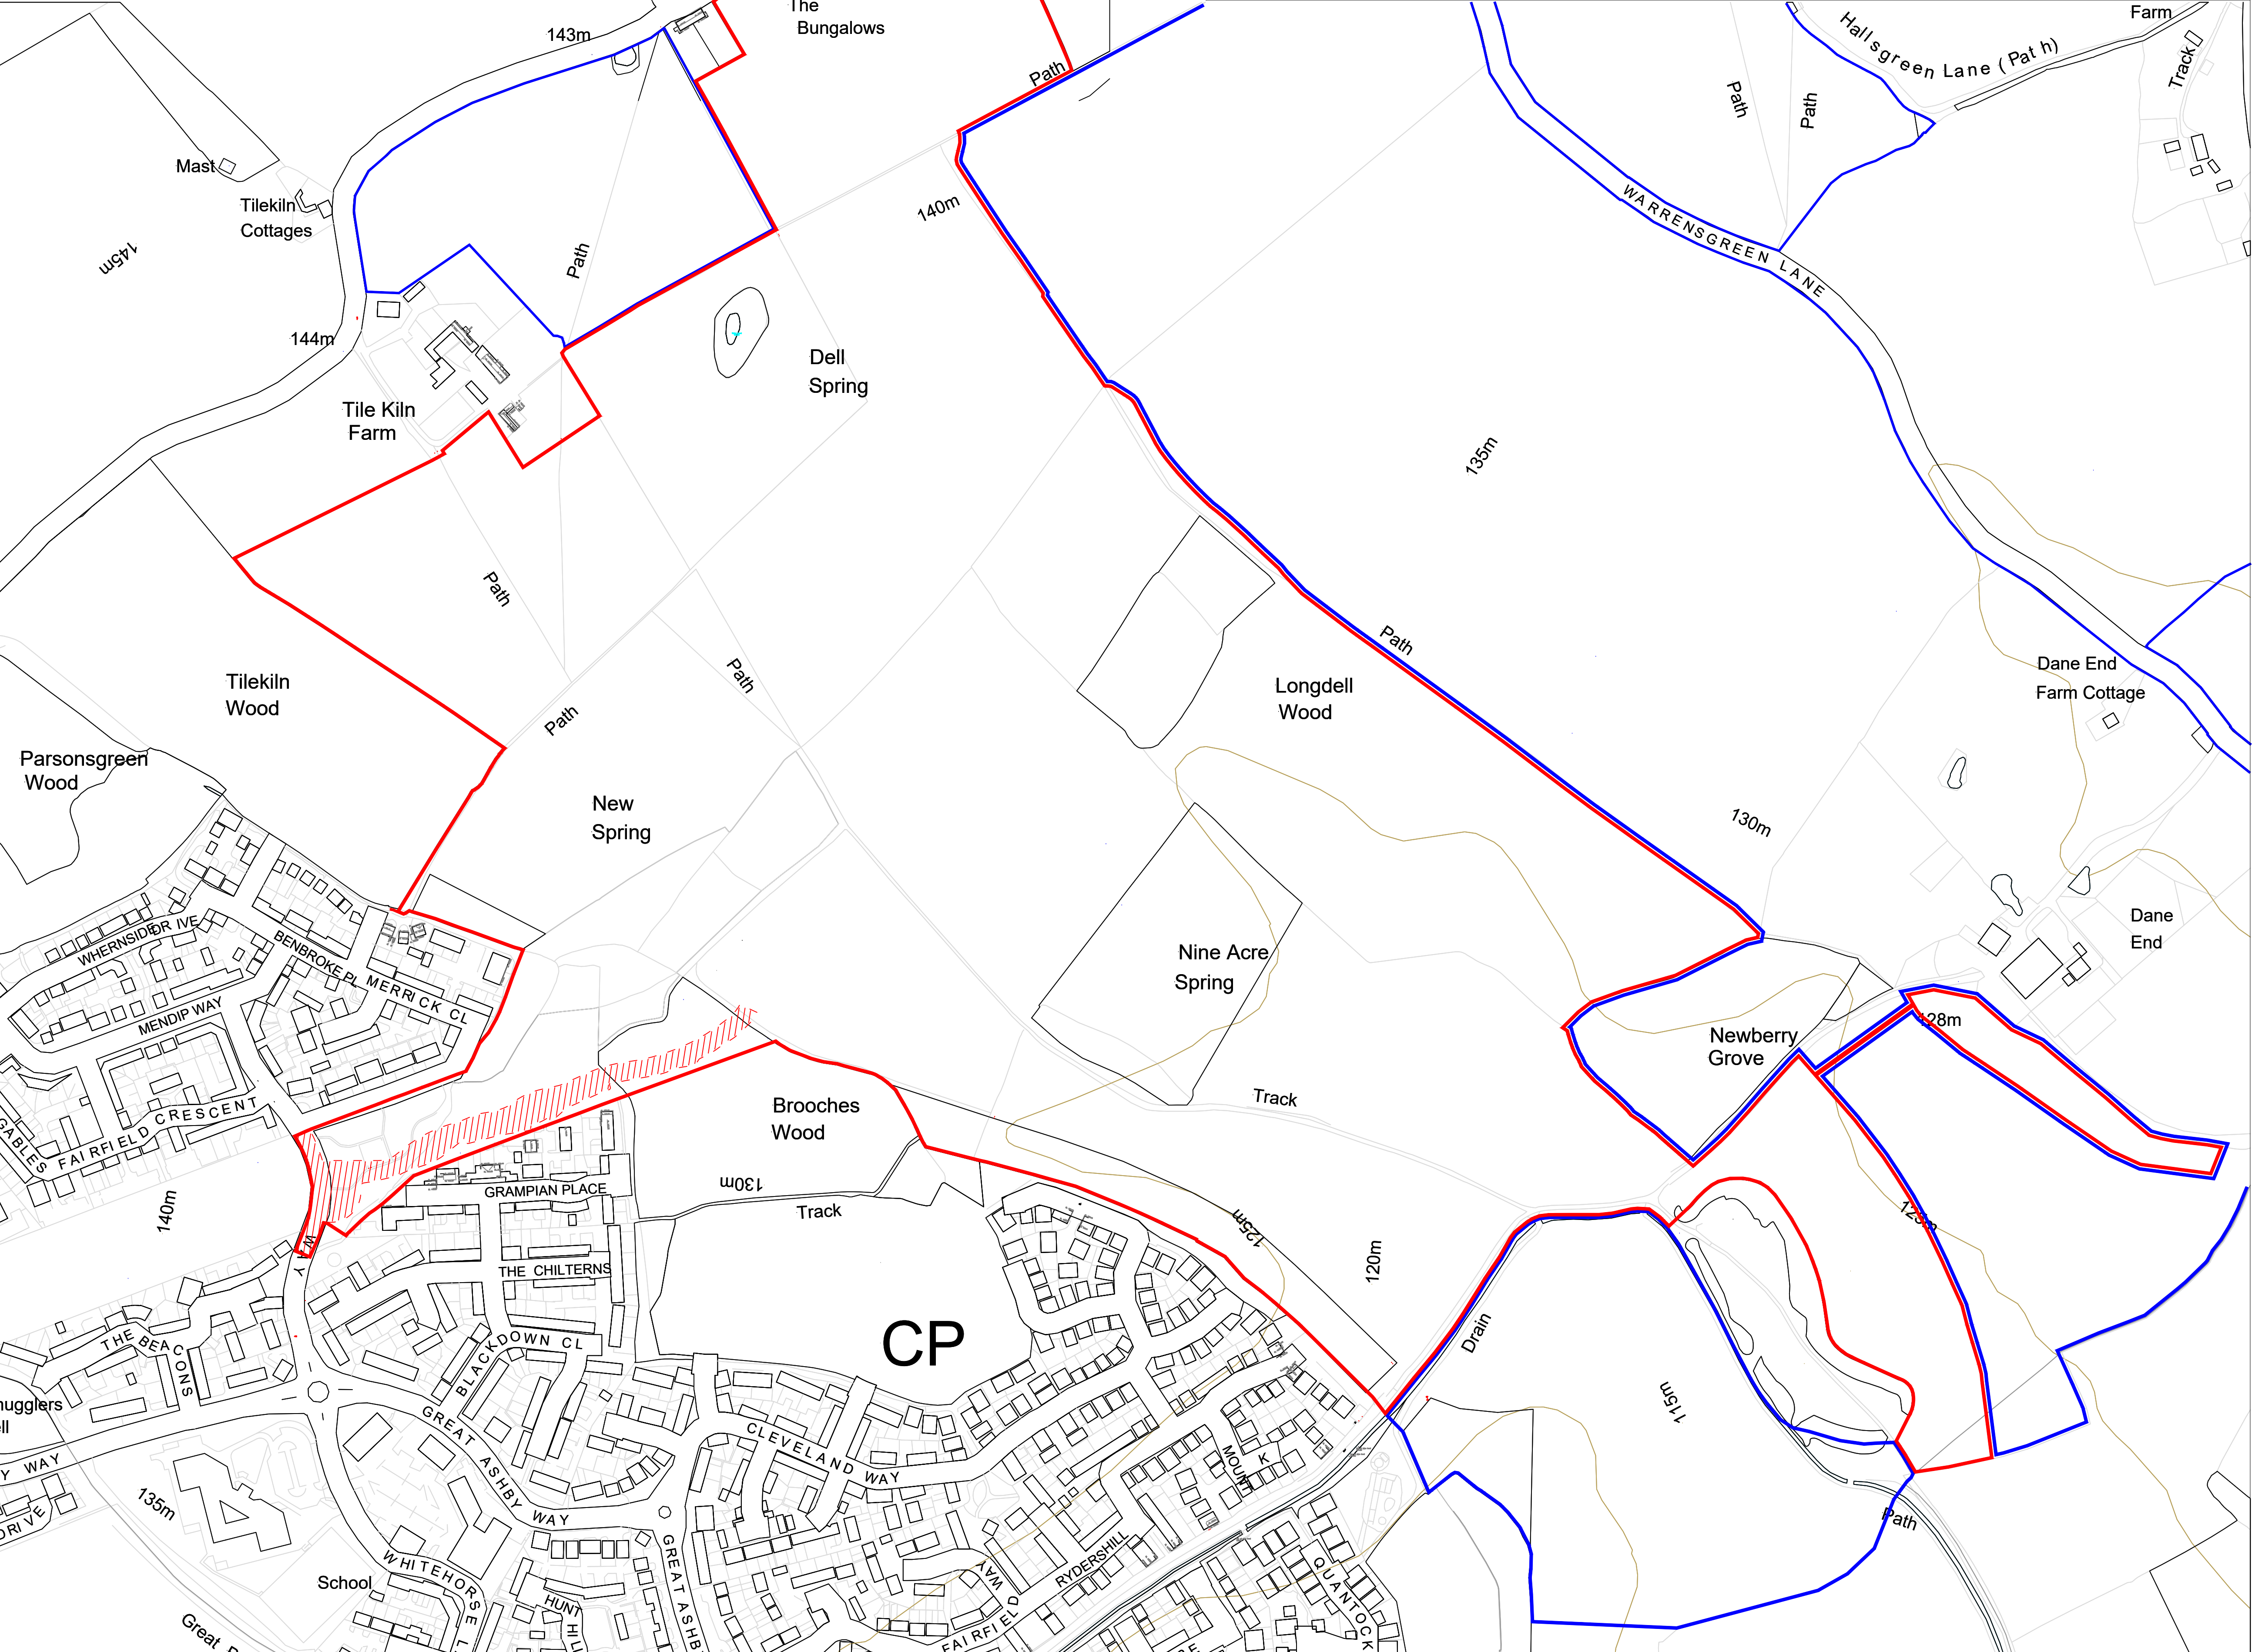

ICENI PROJECTS LIMITED
DA VINCI HOUSE
44 SAFFRON HILL
LONDON
EC1N 8FH

T 020 3640 8508
mail@iceniprojects.com



CLIENT
Picture Estates Ltd

PROJECT
GA2 - North East Stevenage

TITLE
Application Site Plan

DRAWN BY	SG	CHECKED BY	SG
SCALE @ A1	1:2,500	DATE	JULY_2024
PROJECT NO.	23_M004	DRAWING NO.	DL07
		REV.	F

iceni Projects accept no responsibility for any unauthorised amendments to this drawing.
Only figured dimensions are to be worked to.



- Application Boundary: 62.93ha
- Built Development Areas: 25.50ha
- Green Infrastructure: 36.63ha
- Detailed Access Corridor: 0.80ha

0 20 40 60 80 100m

ICENI PROJECTS LIMITED
DA VINCI HOUSE
44 SAFFRON HILL
LONDON
EC1N 8FH
T 020 3640 8508
mail@iceniprojects.com




CLIENT
Picture Estates Ltd


PROJECT
GA2 - North East Stevenage

TITLE
Developable Area Parameter Plan

DRAWN BY	SG	CHECKED BY	SG
SCALE @ A1	1:2,500	DATE	JANUARY_2025
PROJECT NO.	23-M004	DRAWING NO.	DL19
		REV.	B

iceni Projects accept no responsibility for any unauthorised amendments to this drawing.
Only figured dimensions are to be worked to.

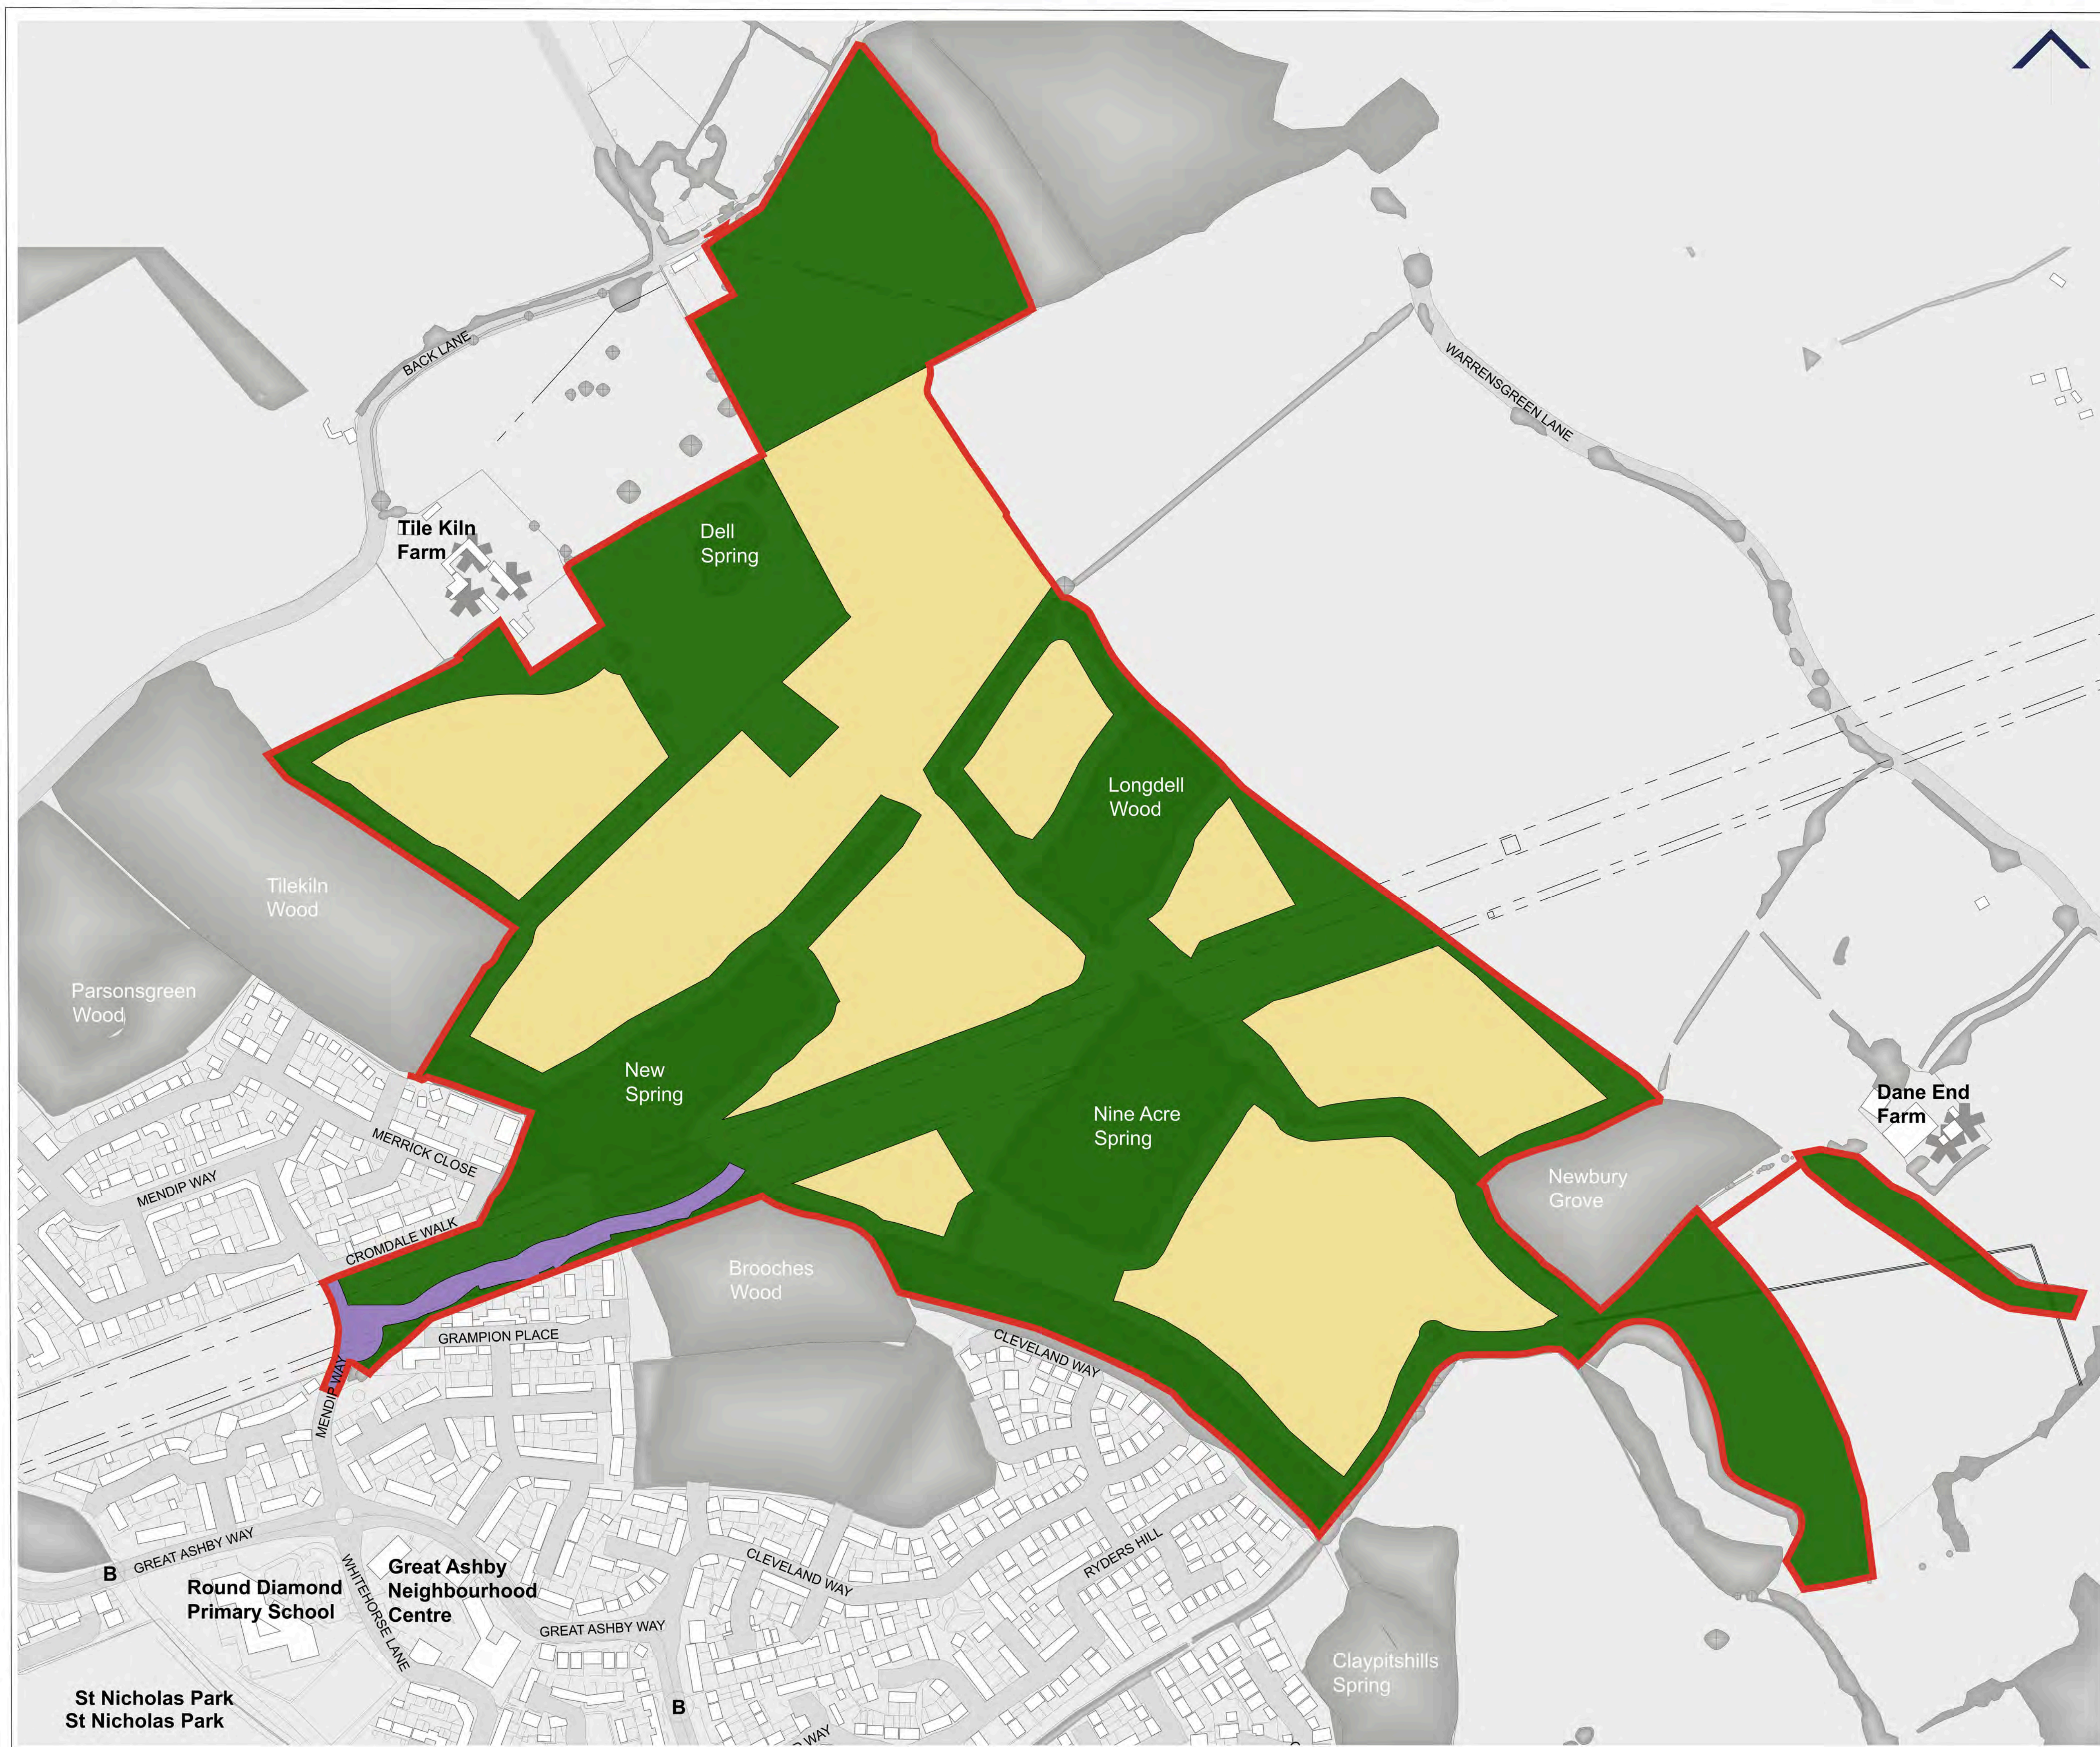


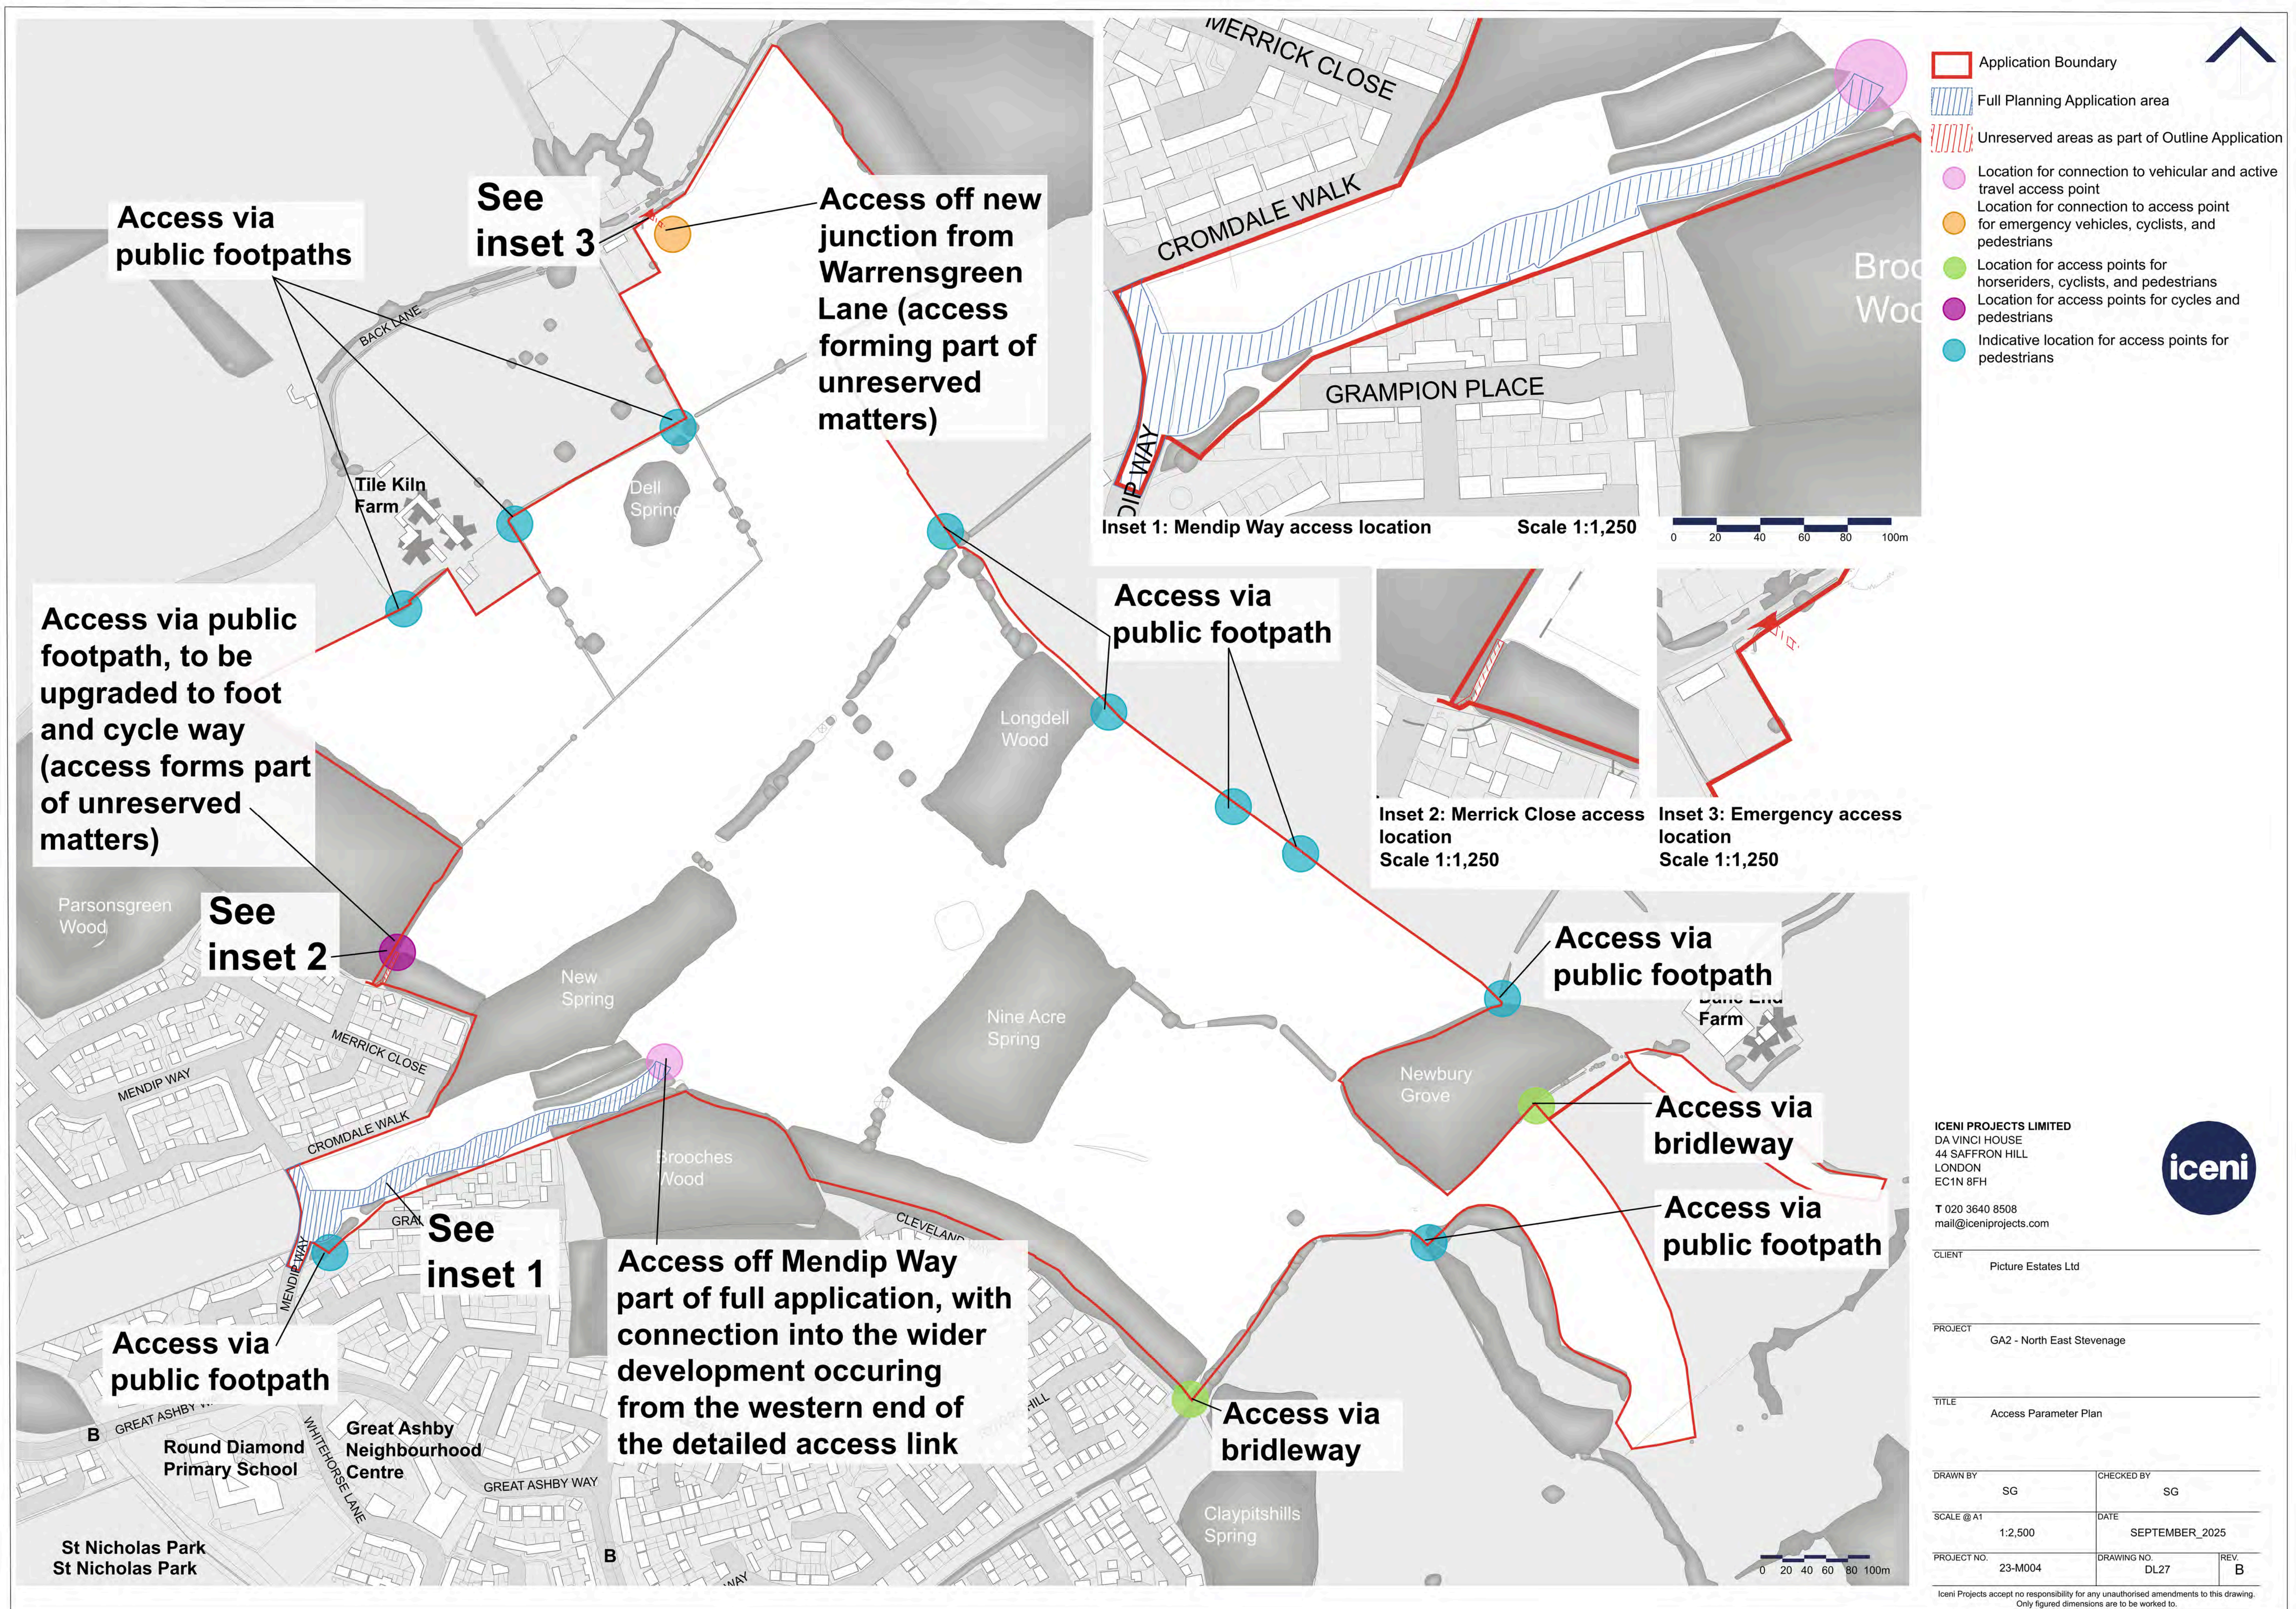

- Application Boundary
- Full Planning Application area
- Unreserved areas as part of Outline Application
- Location for connection to vehicular and active travel access point
- Location for connection to access point for emergency vehicles, cyclists, and pedestrians
- Location for access points for horseriders, cyclists, and pedestrians
- Location for access points for cycles and pedestrians
- Indicative location for access points for pedestrians

Inset 1: Mendip Way access location

Scale 1:1,250

 

Inset 2: Merrick Close access location

Scale 1:1,250

Inset 3: Emergency access location

Scale 1:1,250

ICENI PROJECTS LIMITED
DA VINCI HOUSE
44 SAFFRON HILL
LONDON
EC1N 8FH

T 020 3640 8508
mail@iceniprojects.com



CLIENT
Picture Estates Ltd

PROJECT
GA2 - North East Stevenage

TITLE
Access Parameter Plan

DRAWN BY	SG	CHECKED BY	SG
SCALE @ A1	1:2,500	DATE	SEPTEMBER_2025
PROJECT NO.	23-M004	DRAWING NO.	DL27
		REV.	B

iceni Projects accept no responsibility for any unauthorised amendments to this drawing. Only figured dimensions are to be worked to.



- Application Boundary: 62.93ha
- Residential Development: 21.30ha
- Site for Primary School: 2.10ha
- Reserved Education Use Land: 1.90ha
- Community Use Area: 0.20ha
- Indicative location for Allotments: 0.43ha
- Green Infrastructure: 36.63ha
(incl. allotments, and movement links)
- Detailed Access Corridor: 0.80ha

ICENI PROJECTS LIMITED
DA VINCI HOUSE
44 SAFFRON HILL
LONDON
EC1N 8FH

T 020 3640 8508
mail@iceniprojects.com




CLIENT
Picture Estates Ltd

PROJECT
GA2 - North East Stevenage

TITLE
Land Use Framework Plan


DRAWN BY	SG	CHECKED BY	SG
SCALE @ A1	1:2,500	DATE	JANUARY_2025
PROJECT NO.	23-M004	DRAWING NO.	DL20
		REV.	B

iceni Projects accept no responsibility for any unauthorised amendments to this drawing.
Only figured dimensions are to be worked to.

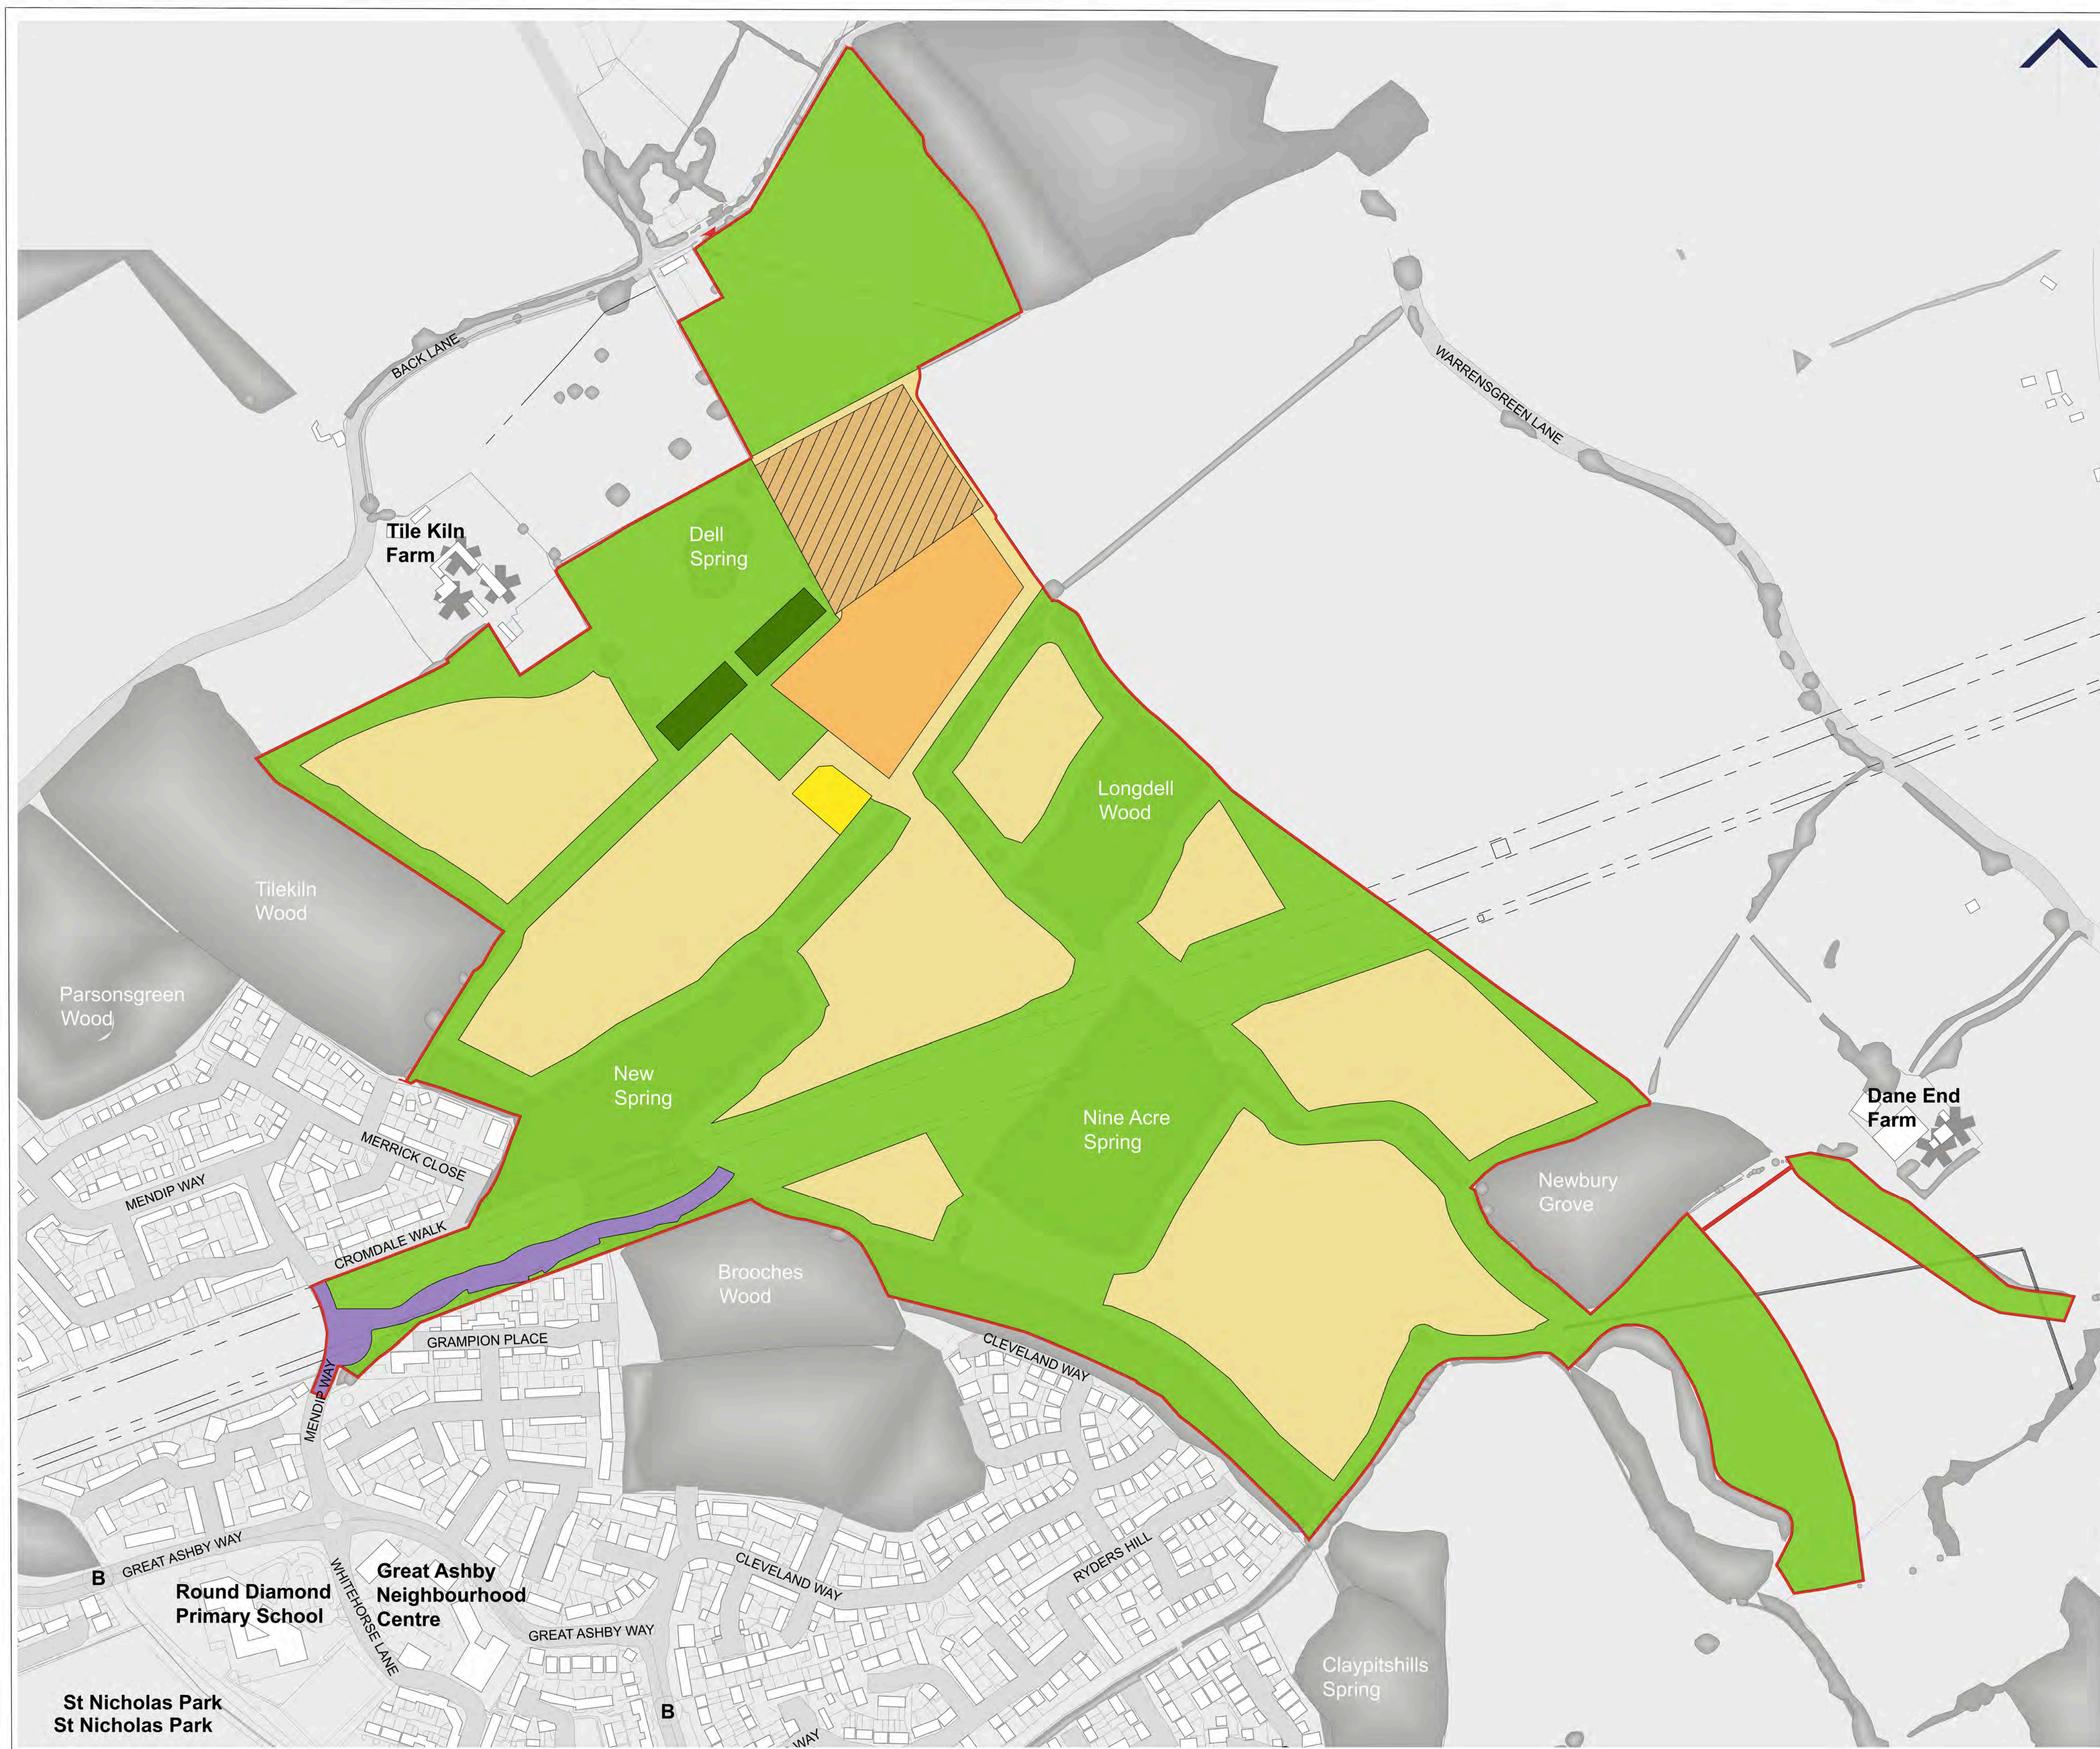



- Application Boundary
- Mostly apartments and terraces with some semi-detached/detached, in tighter urban grain (suggested density around 37-45dph)
- Mostly terraces and semi-detached with some detached homes, in looser urban grain (suggested densities around 30-37dph)
- Mostly detached and semi-detached typologies, in loose suburban/rural grain (suggested density around 25-30dph)

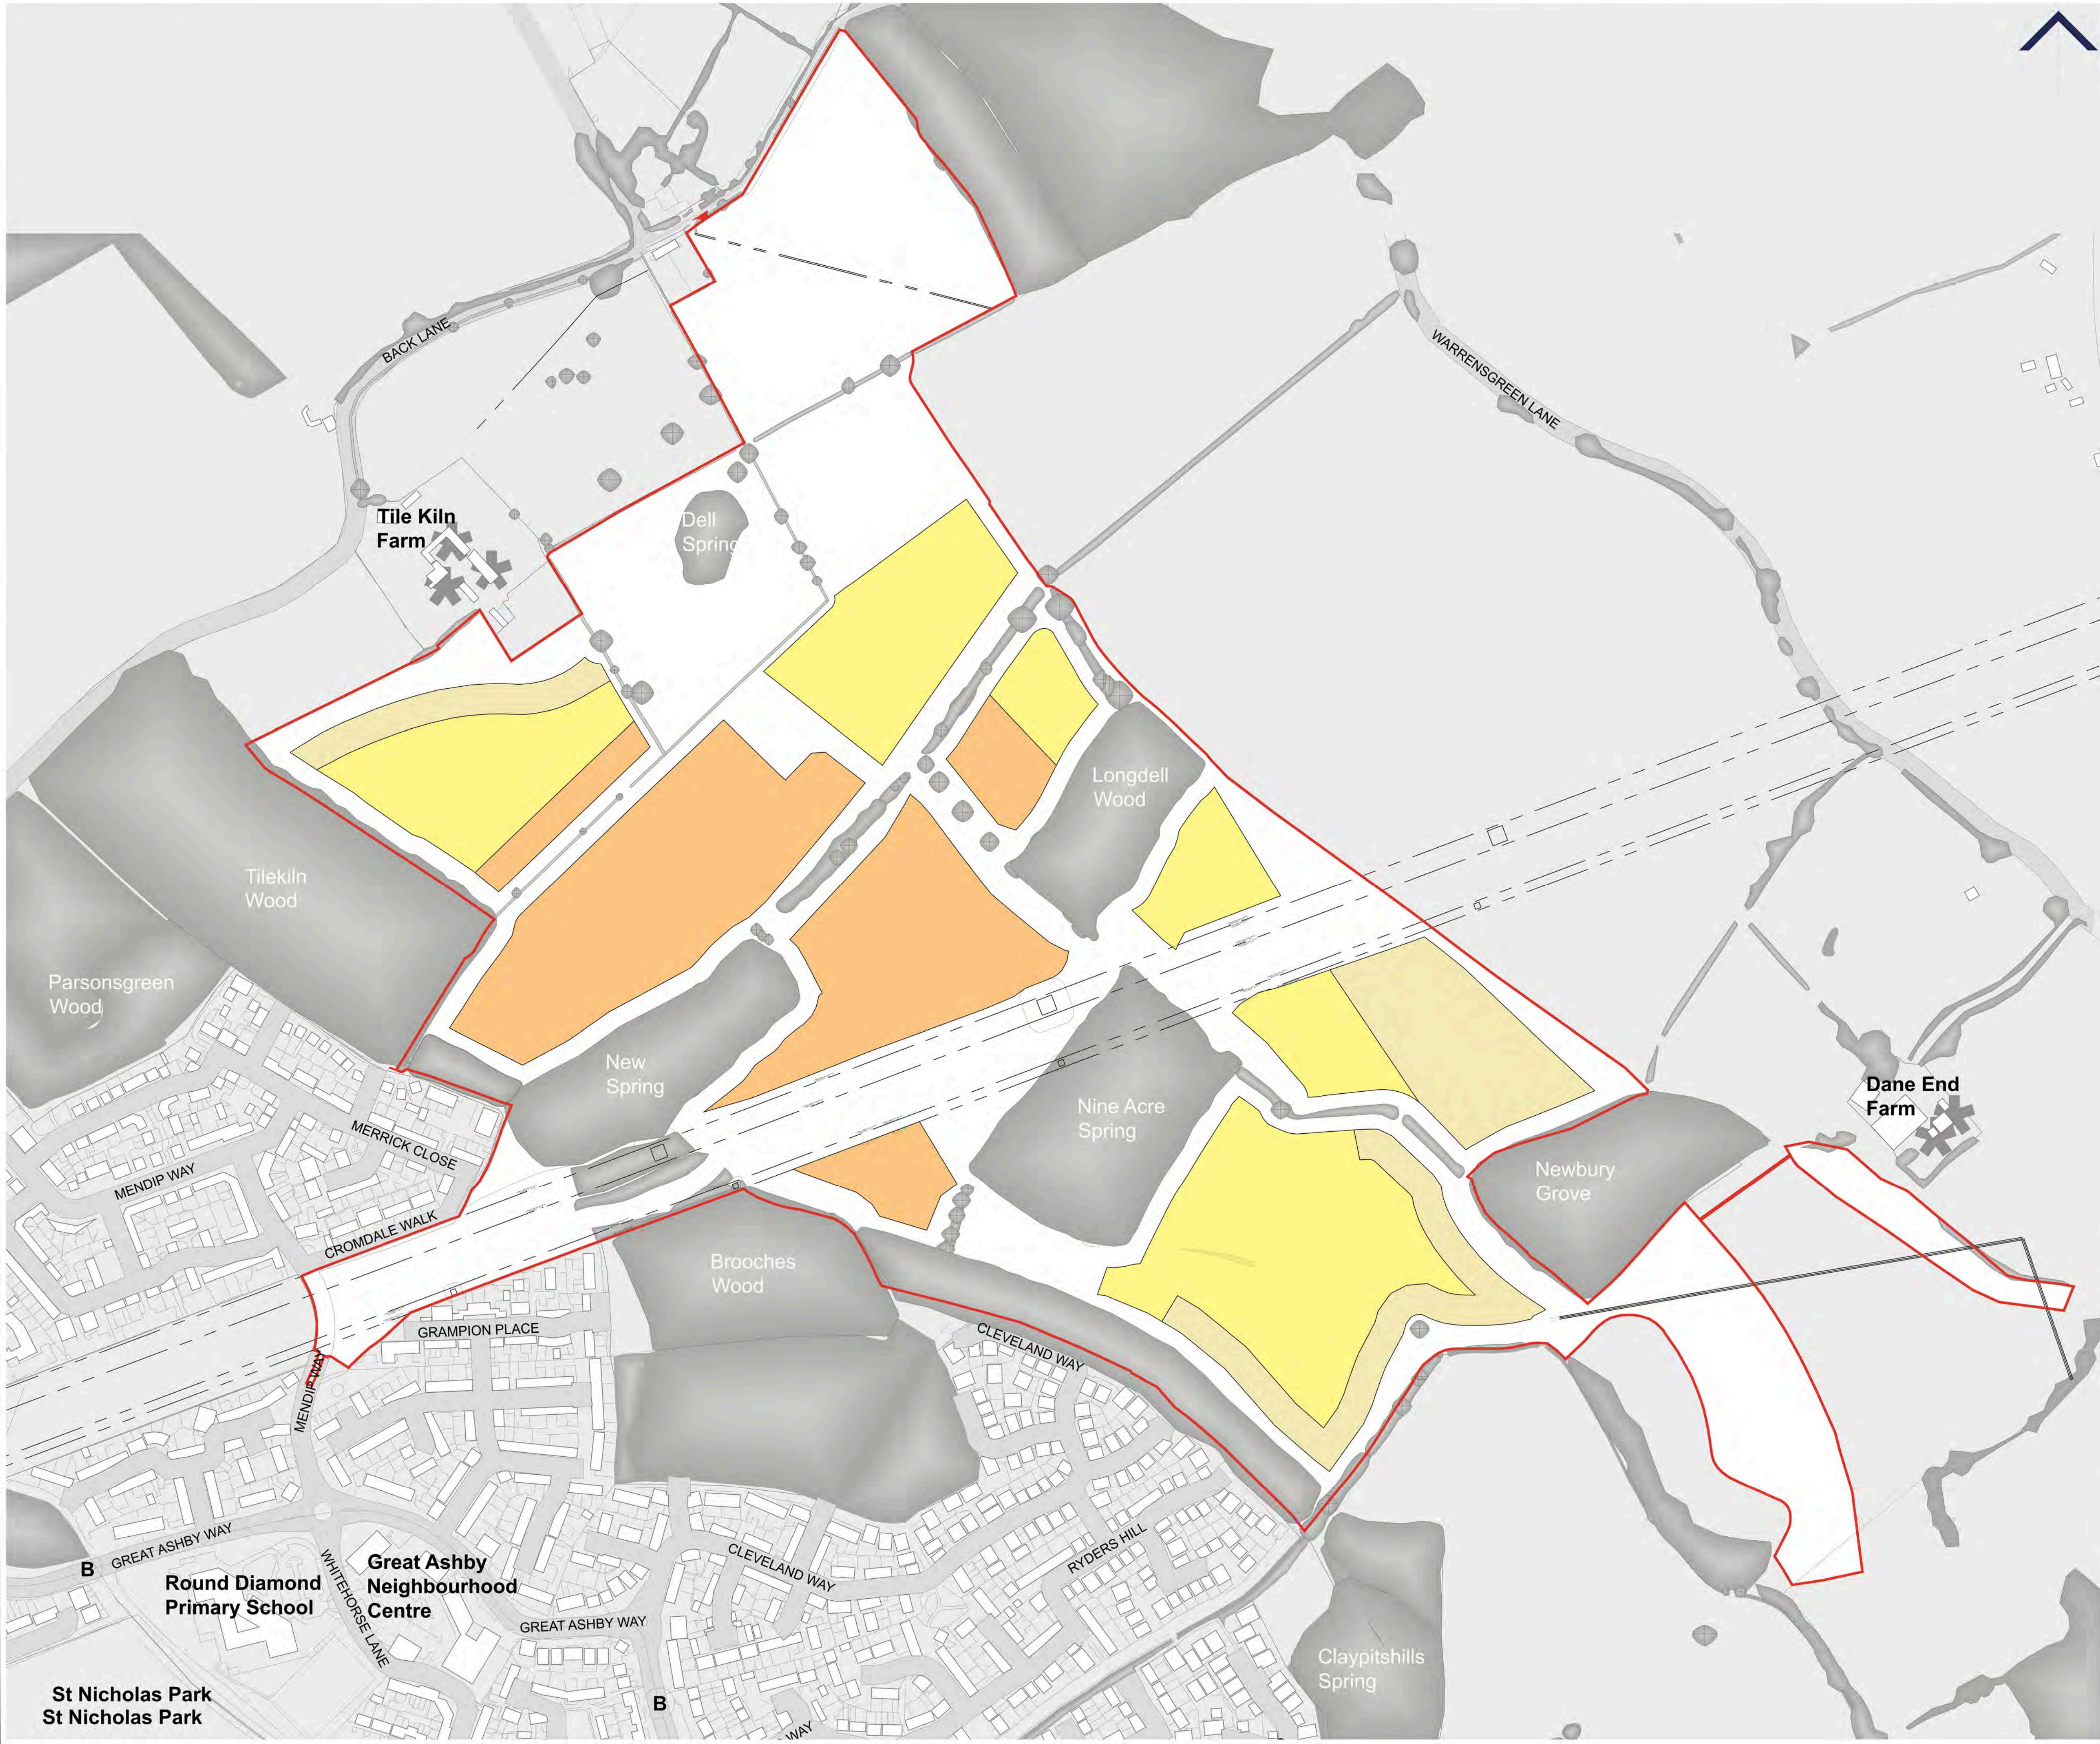

ICENI PROJECTS LIMITED
DA VINCI HOUSE
44 SAFFRON HILL
LONDON
EC1N 8FH
T 020 3640 8508
mail@iceniprojects.com



CLIENT
Picture Estates Ltd

PROJECT
GA2 - North East Stevenage

TITLE
Building Typology Framework Plan


DRAWN BY	SG	CHECKED BY	SG
SCALE @ A1	1:2,500	DATE	JANUARY_2025
PROJECT NO.	23-M004	DRAWING NO.	DL22
		REV.	B

iceni Projects accept no responsibility for any unauthorised amendments to this drawing.
Only figured dimensions are to be worked to.



- Application Boundary
- Up to 2 storeys
- Up to 2.5 storeys (2 storeys plus accommodation in loft/roof)
- Up to 3 storeys

Note: Storey refers to residential storey.
Non-residential buildings will be up to the equivalent height of a residential building.

 

ICENI PROJECTS LIMITED
DA VINCI HOUSE
44 SAFFRON HILL
LONDON
EC1N 8FH
T 020 3640 8508
mail@iceniprojects.com




CLIENT
Picture Estates Ltd


PROJECT
GA2 - North East Stevenage

TITLE
Buildings Heights Parameter Plan

DRAWN BY	SG	CHECKED BY	SG
SCALE @ A1	1:2,500	DATE	JANUARY_2025
PROJECT NO.	23-M004	DRAWING NO.	DL21
		REV.	B

iceni Projects accept no responsibility for any unauthorised amendments to this drawing.
Only figured dimensions are to be worked to.

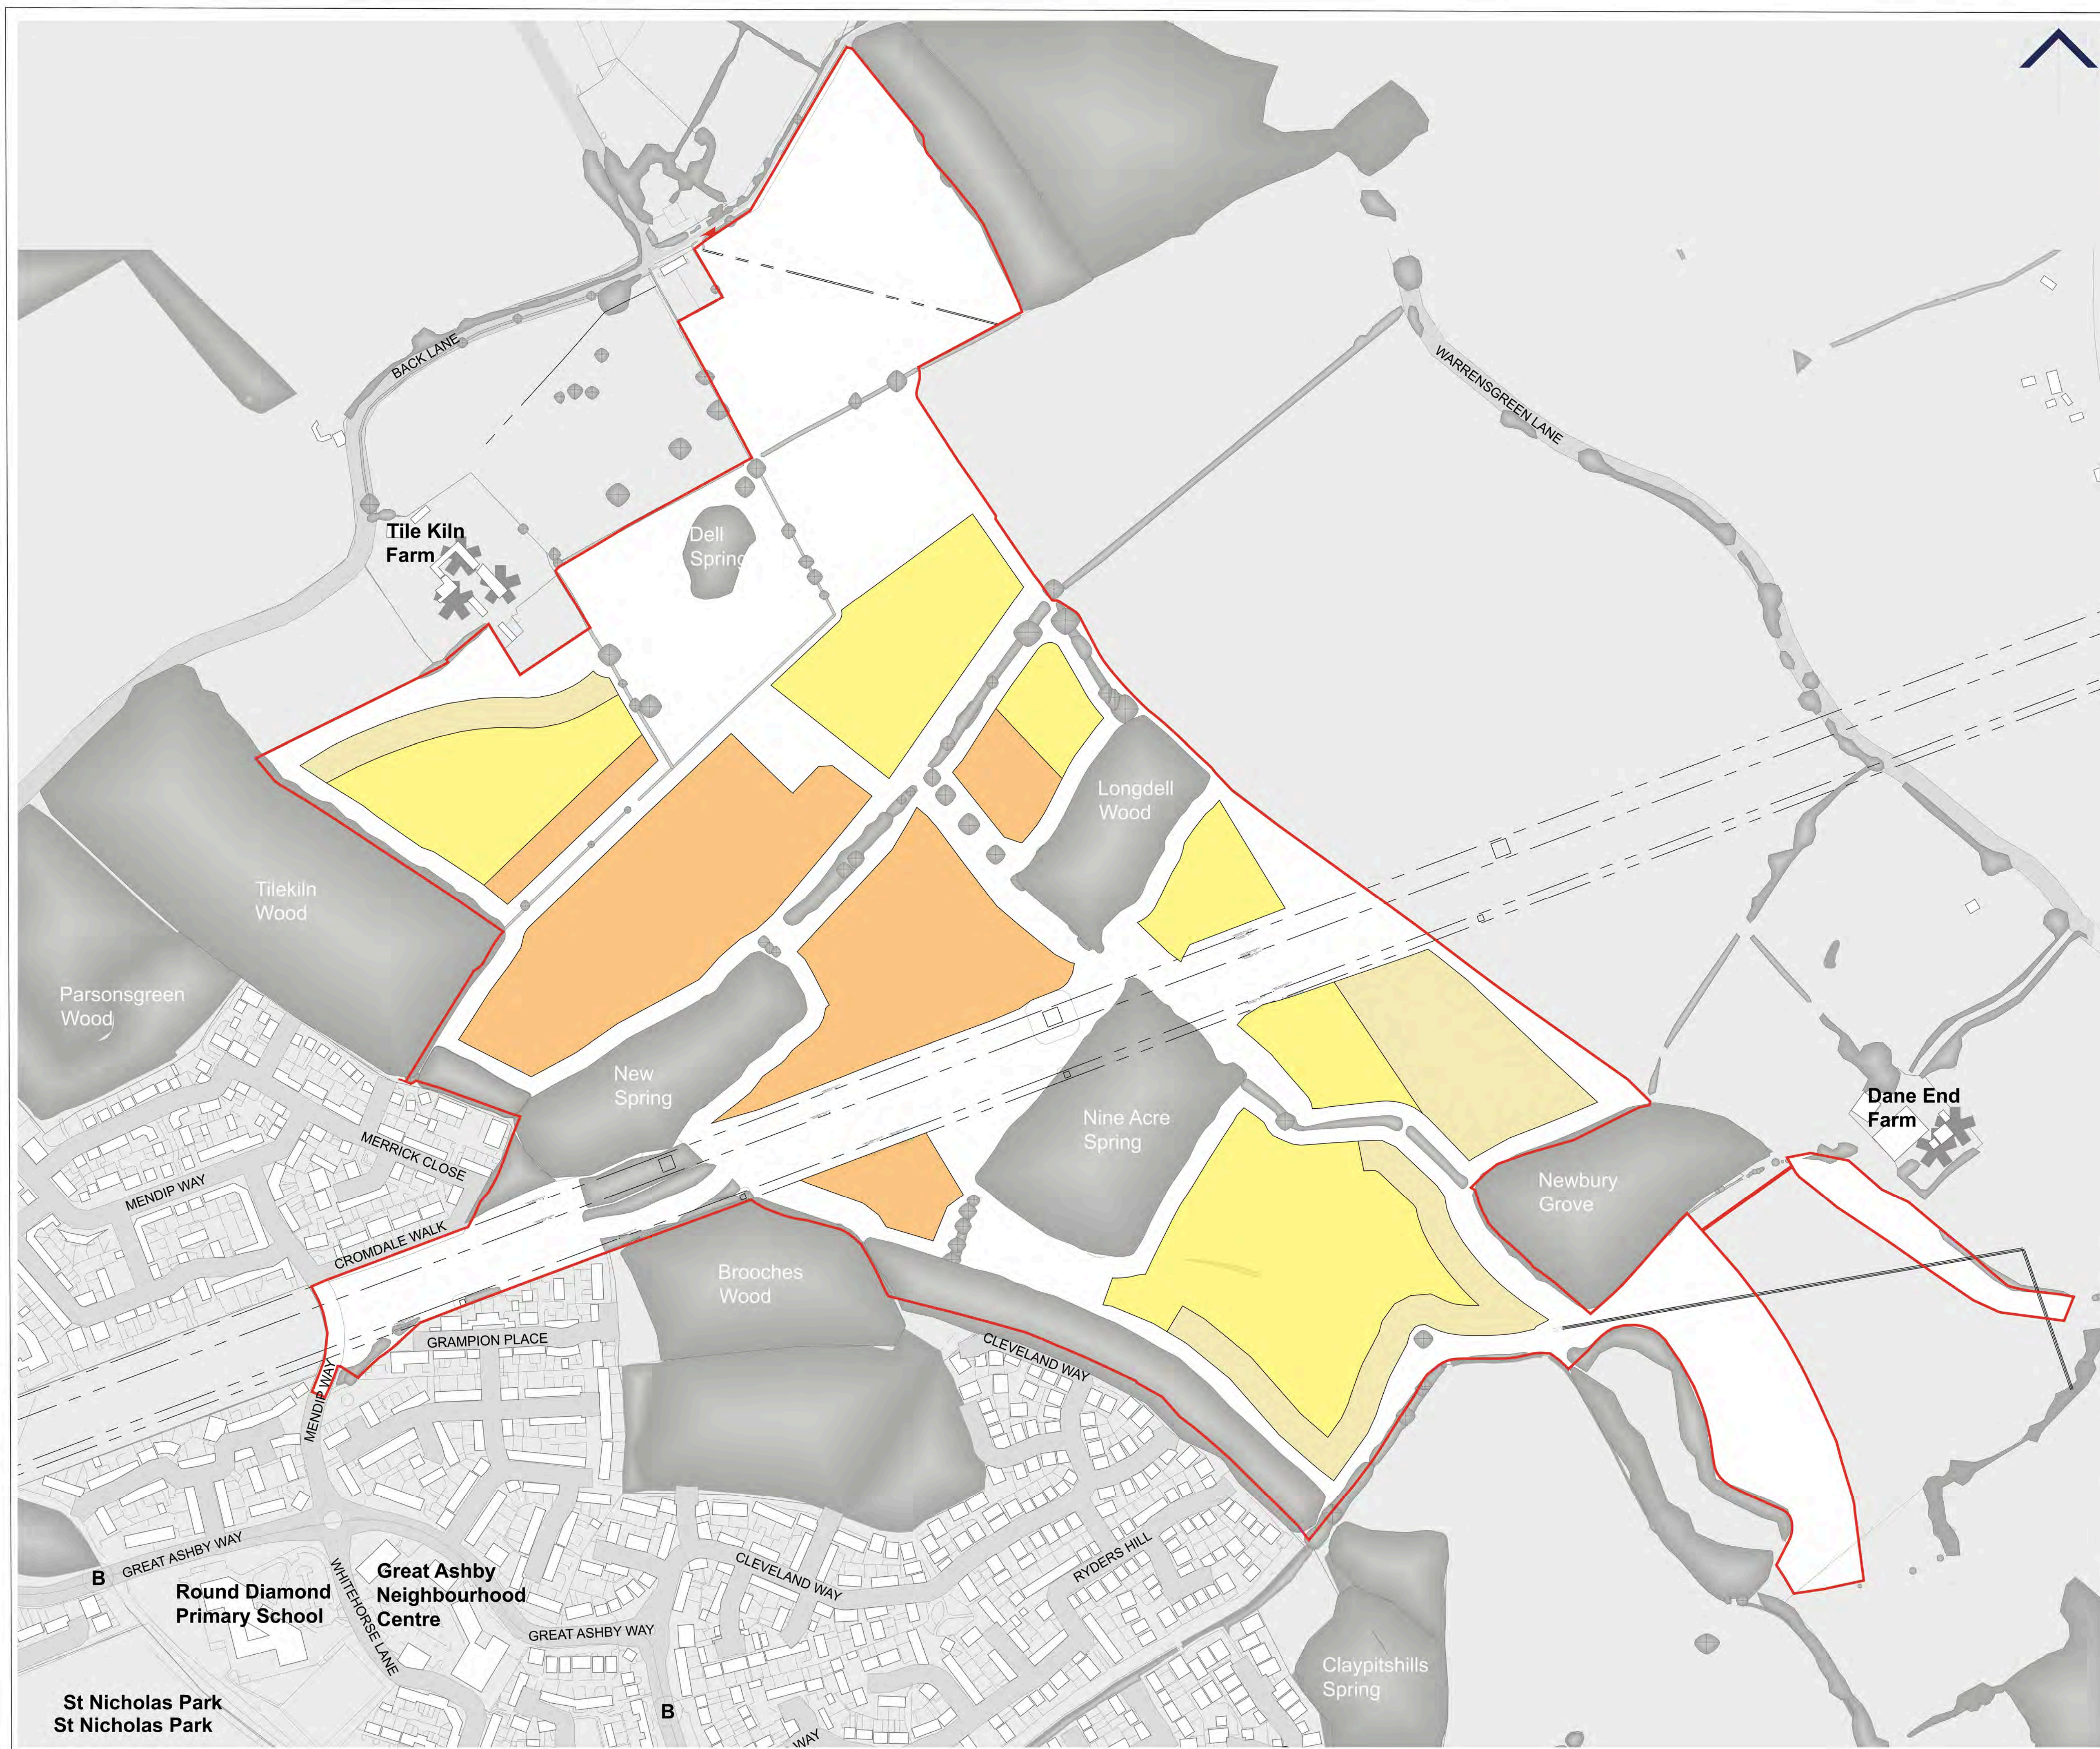

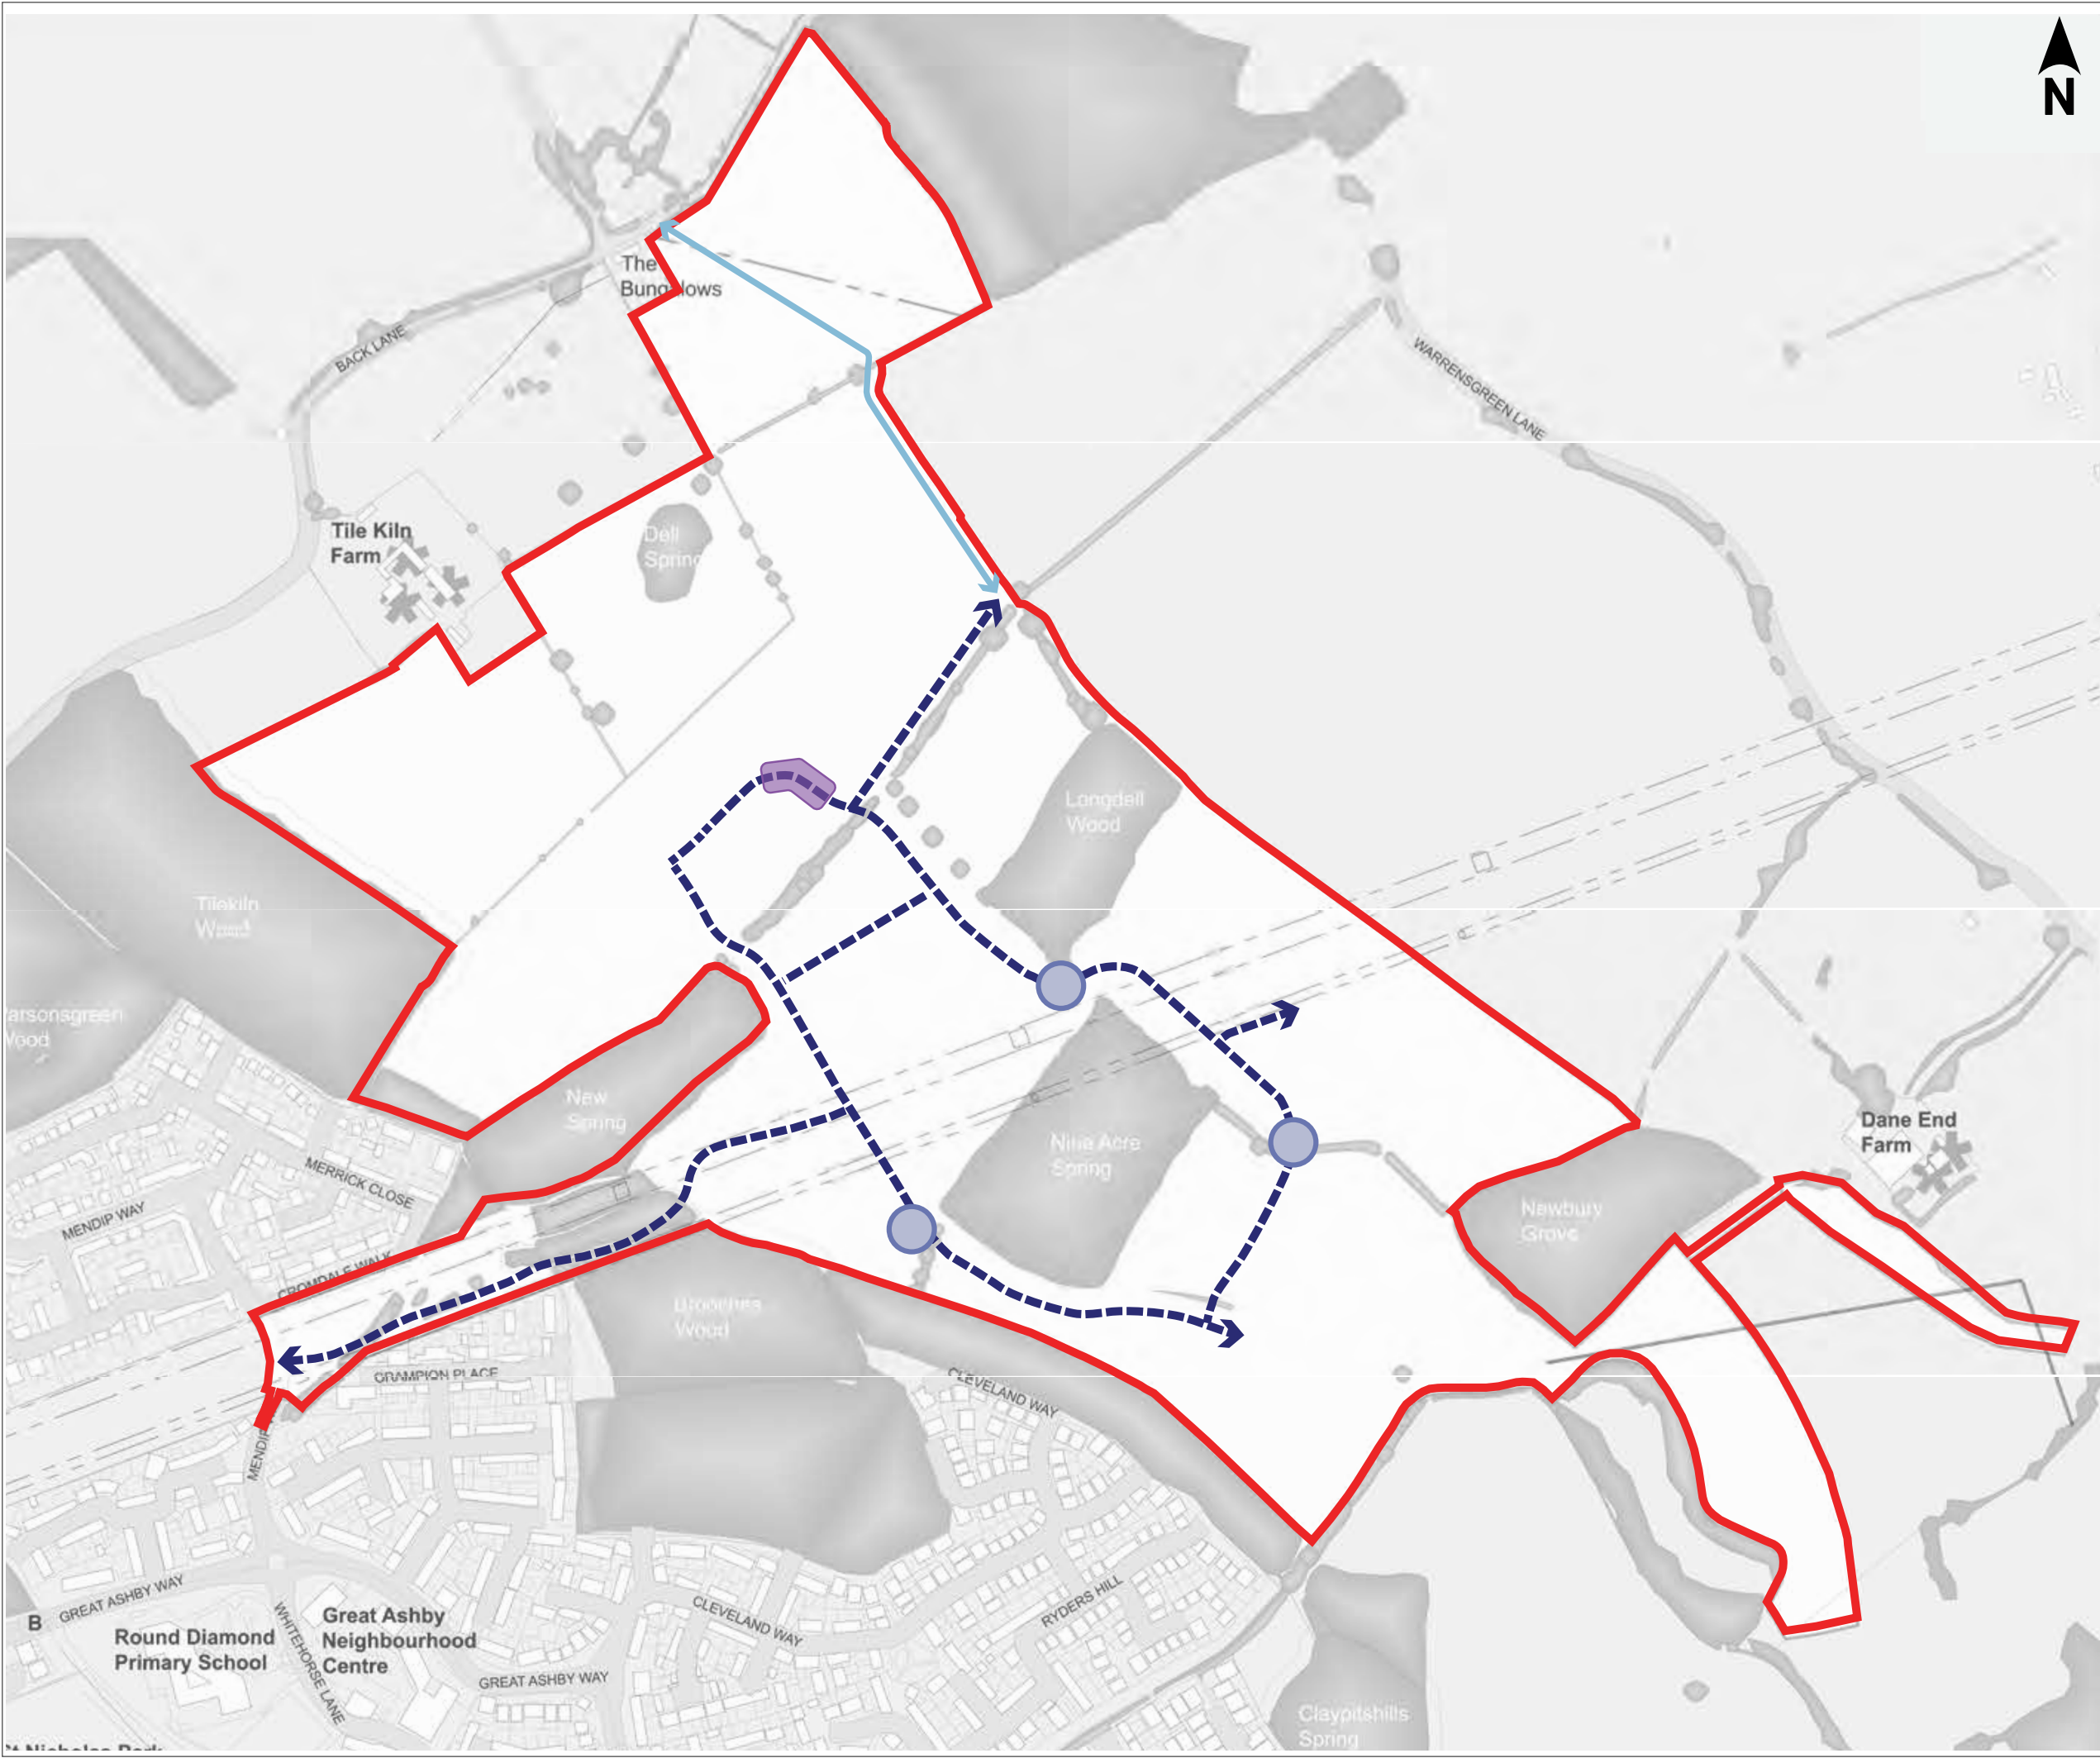

-  Application Boundary
-  Primary street
-  Emergency access
-  Agreed pinch point locations (single lane shuttles running through sensitive ecological corridors)
-  Modal filter

ICENI PROJECTS LTD
Da Vinci House
44 Saffron Hill
London
ECN1 8FH



CLIENT
Picture Estates Ltd


PROJECT
North East Stevenage

TITLE
Vehicular Movement Framework Plan

DRAWN BY HM	CHECKED BY SG	APPROVED BY SG
-----------------------	-------------------------	--------------------------

SCALE @ A3 1:5,000	DATE 09.10.25
------------------------------	-------------------------

PROJECT NO. 23 - M004	DRAWING NO. DL13	REV L
---------------------------------	----------------------------	-----------------

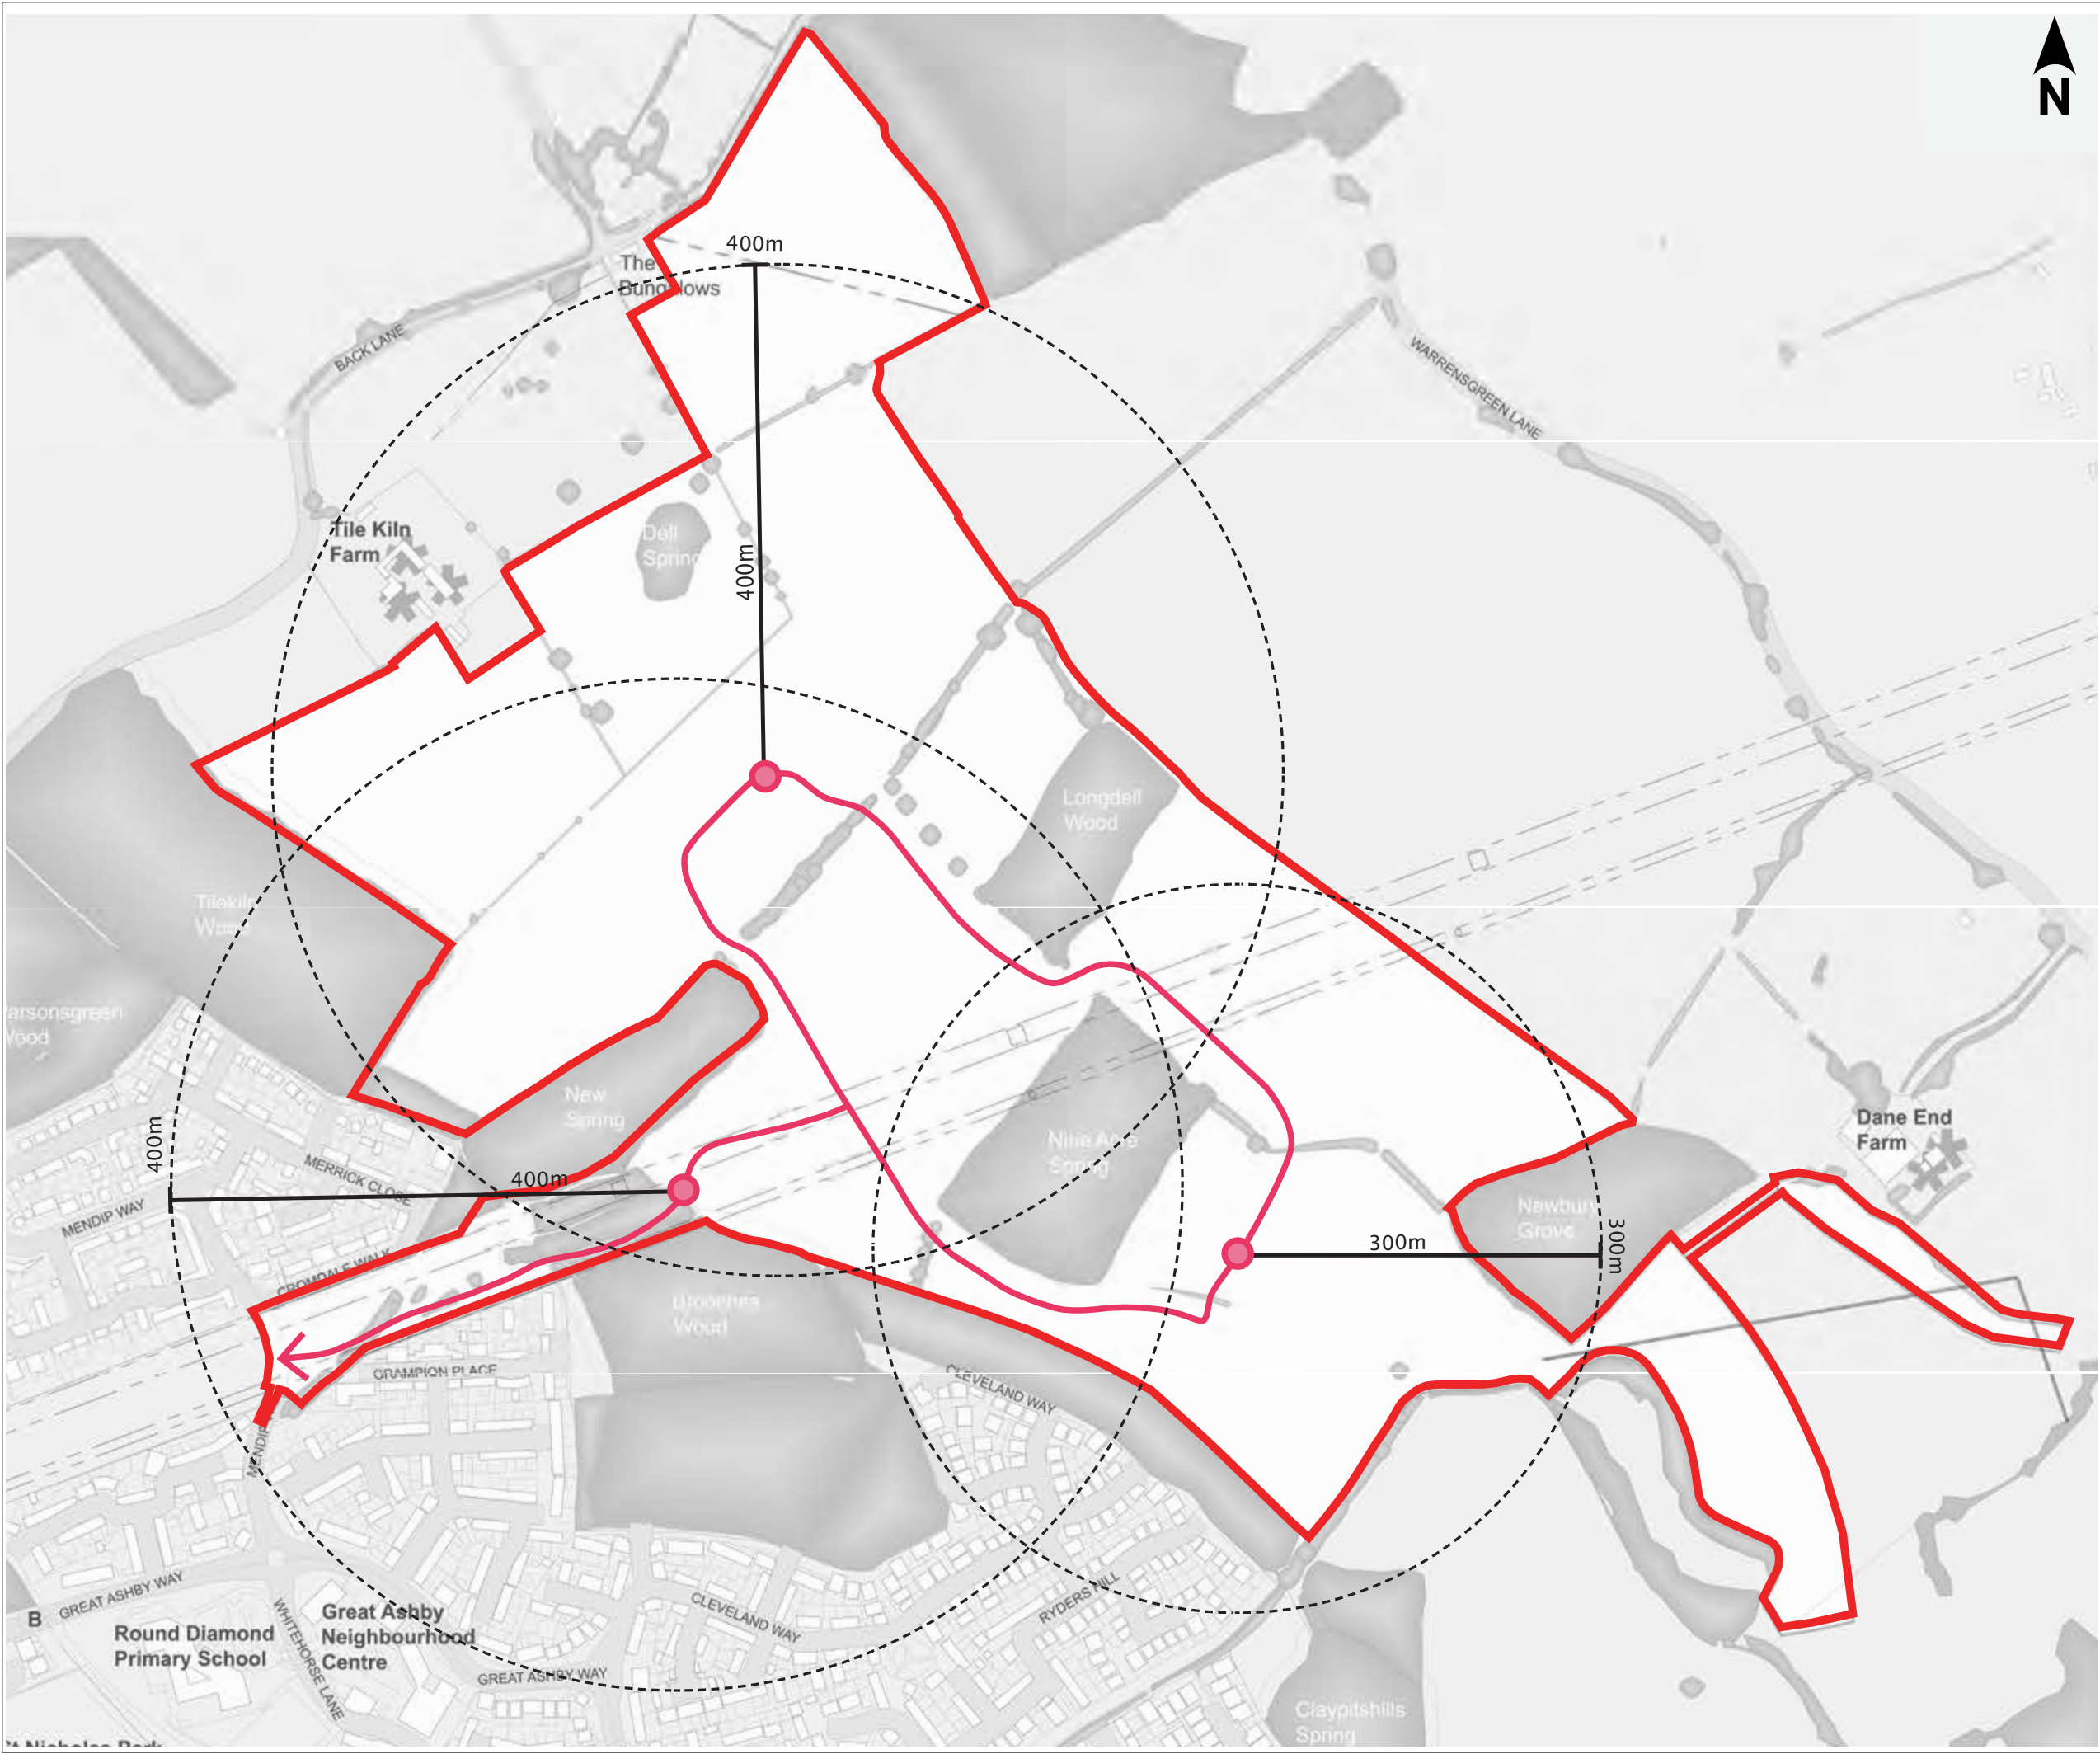

Application Boundary



Indicative bus route and
indicative stops

ICENI PROJECTS LTD

Da Vinci House
44 Saffron Hill
London
ECN1 8FH



CLIENT

Picture Estates Ltd

PROJECT

North East Stevenage

TITLE

Public Transport Framework Plan

DRAWN BY

HM

CHECKED BY

SG

APPROVED BY

SG

SCALE @ A3

1:5,000

DATE

09.10.25

PROJECT NO.


23 - M004

DRAWING NO.

DL12

REV

L

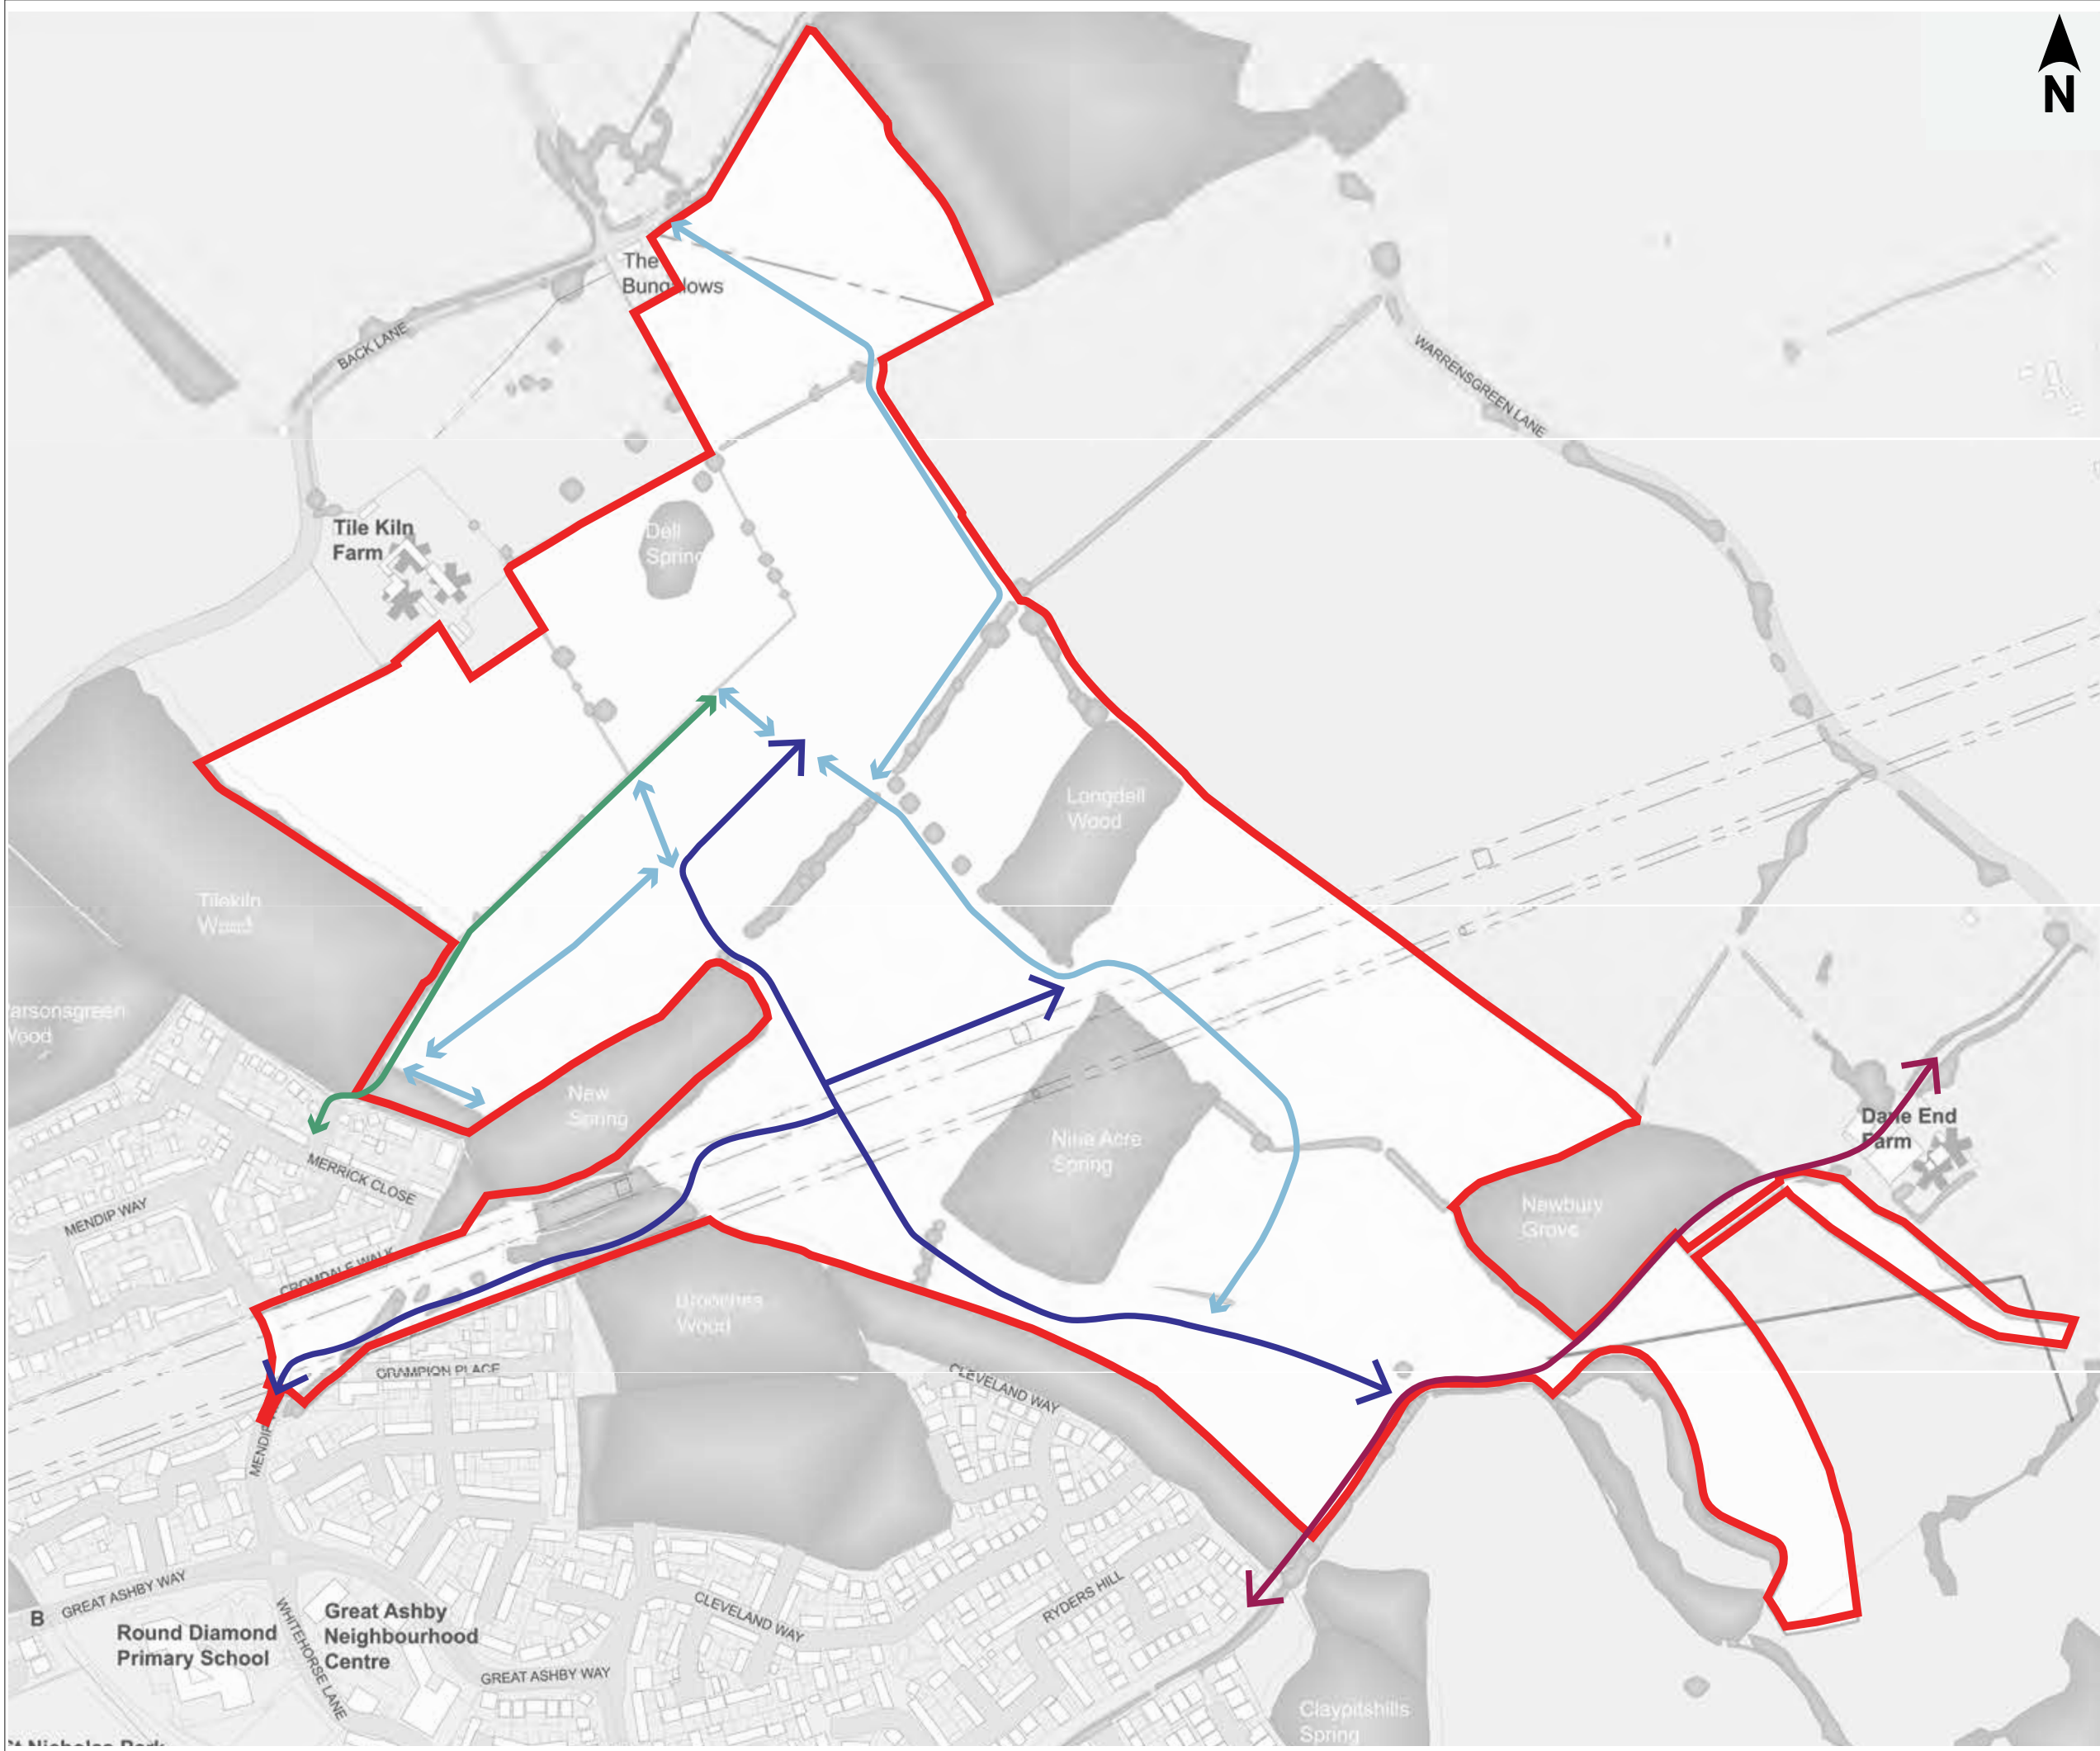

-  Application Boundary
-  Primary active travel links (segregated foot and cycleways)
-  Secondary active travel links (shared foot and cycle ways)
-  Existing bridleway (cycle connection to Great Ashby)
-  Active travel link (shared foot and cycle way linking to Merrick Close)

ICENI PROJECTS LTD
Da Vinci House
44 Saffron Hill
London
EC1N 8FH





CLIENT
Picture Estates Ltd

PROJECT
North East Stevenage

TITLE
Active Travel Framework Plan

DRAWN BY HM	CHECKED BY SG	APPROVED BY SG
SCALE @ A3 1:5,000	DATE 09.10.25	
PROJECT NO. 23 - M004	DRAWING NO. DL10	REV L

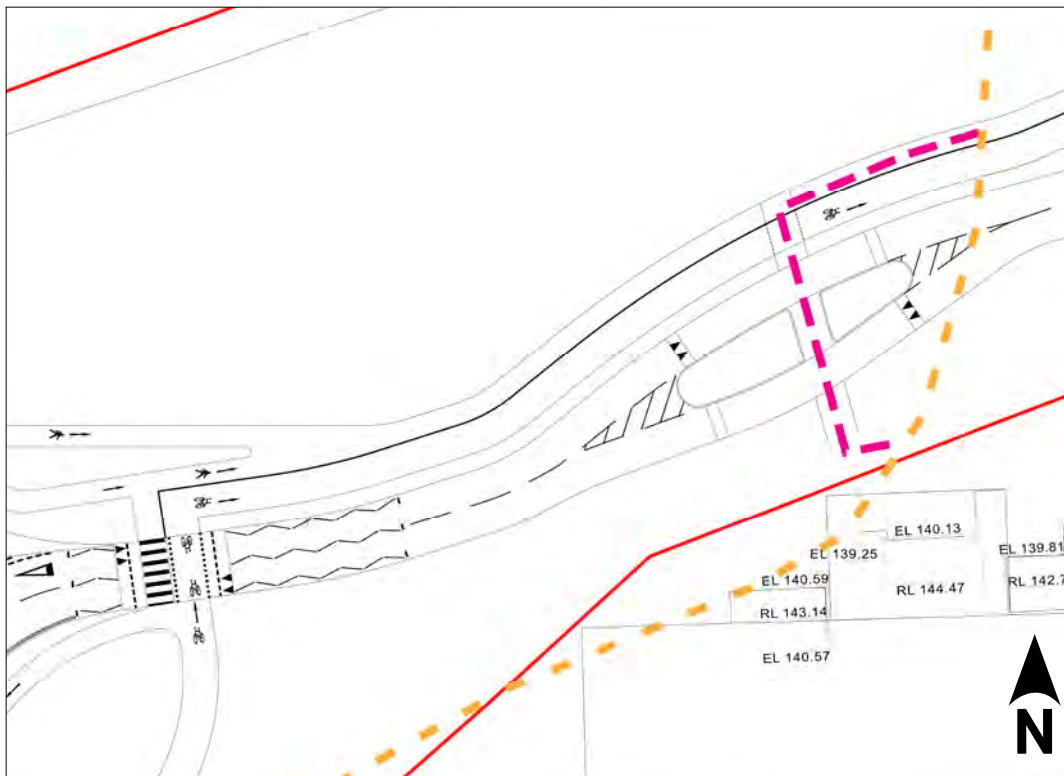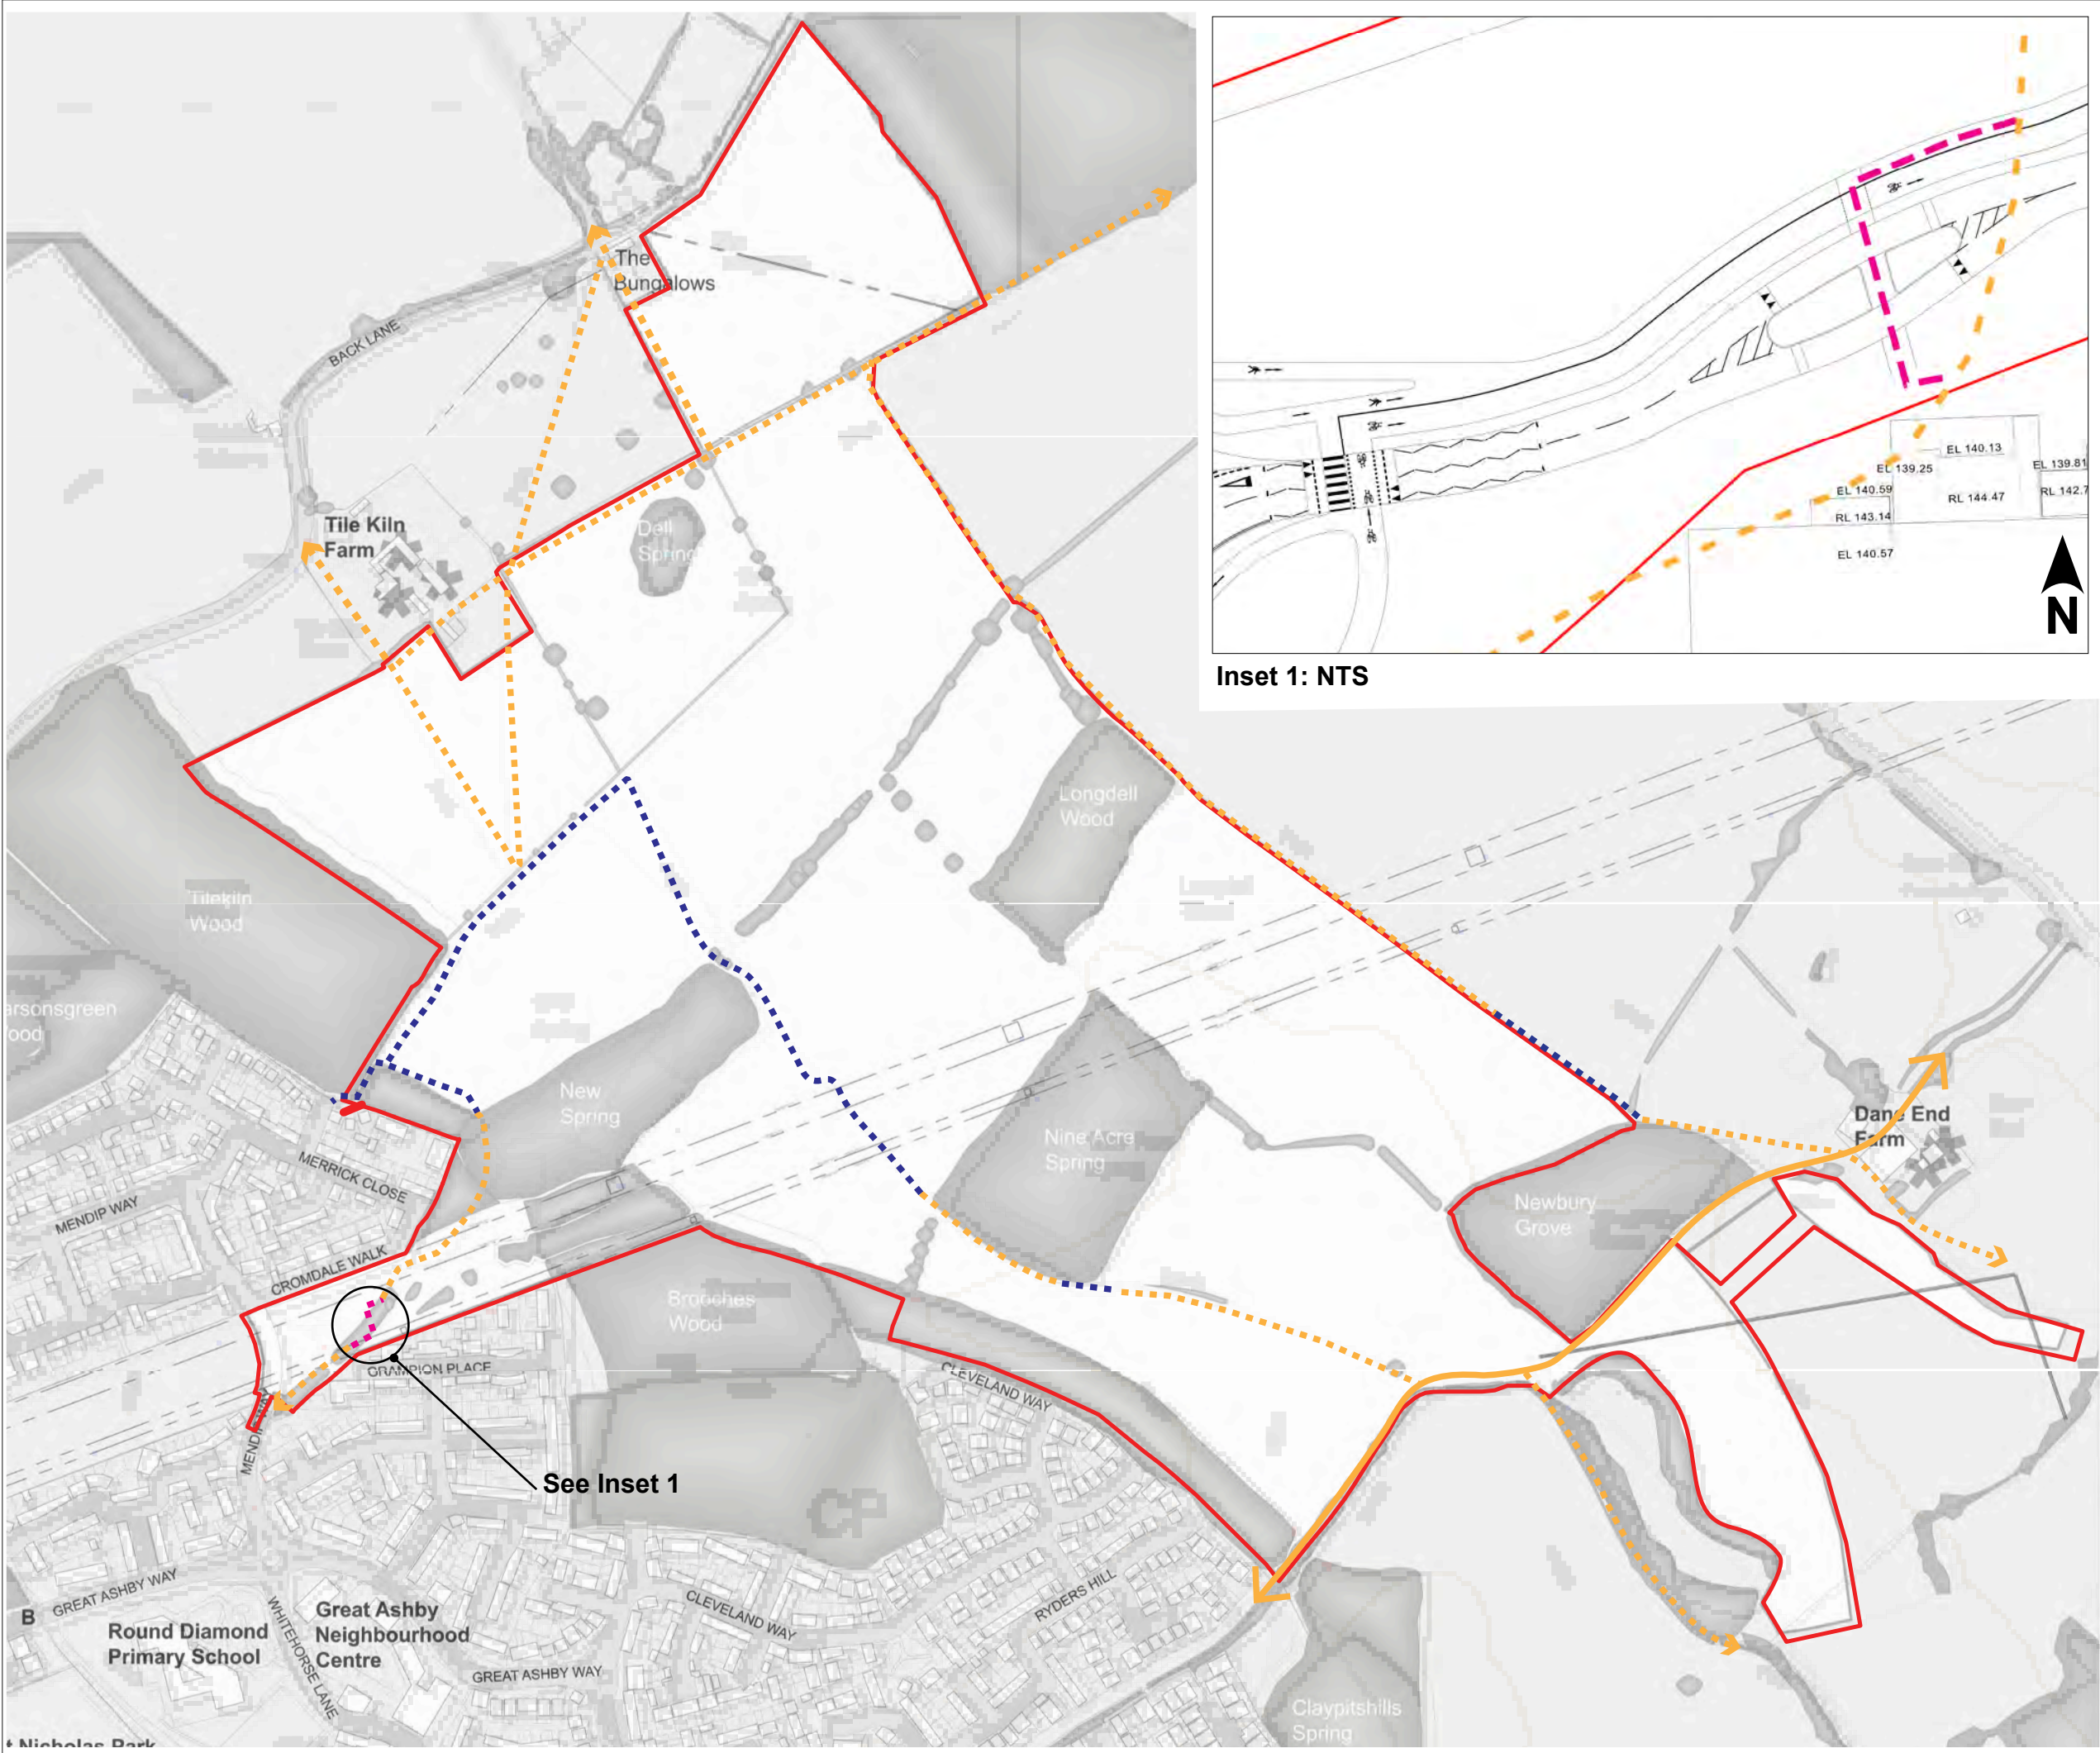

Inset 1: NTS

-  Application Boundary
-  Existing bridleway (cycle connection to Great Ashby)
-  Public Right of Way (footpath)
-  Sections of PRoW potentially rerouted (subject to detailed design)
-  Section of PRoW diverted across new access road as part of application

ICENI PROJECTS LTD
Da Vinci House
44 Saffron Hill
London
ECN1 8FH



CLIENT
Picture Estates Ltd


PROJECT
North East Stevenage

TITLE
Public Right of Way Framework Plan

DRAWN BY HM	CHECKED BY SG	APPROVED BY SG
-----------------------	-------------------------	--------------------------

SCALE @ A3 1:5,000	DATE 09.10.25
------------------------------	-------------------------

PROJECT NO. 23 - M004	DRAWING NO. DL26	REV L
---------------------------------	----------------------------	-----------------

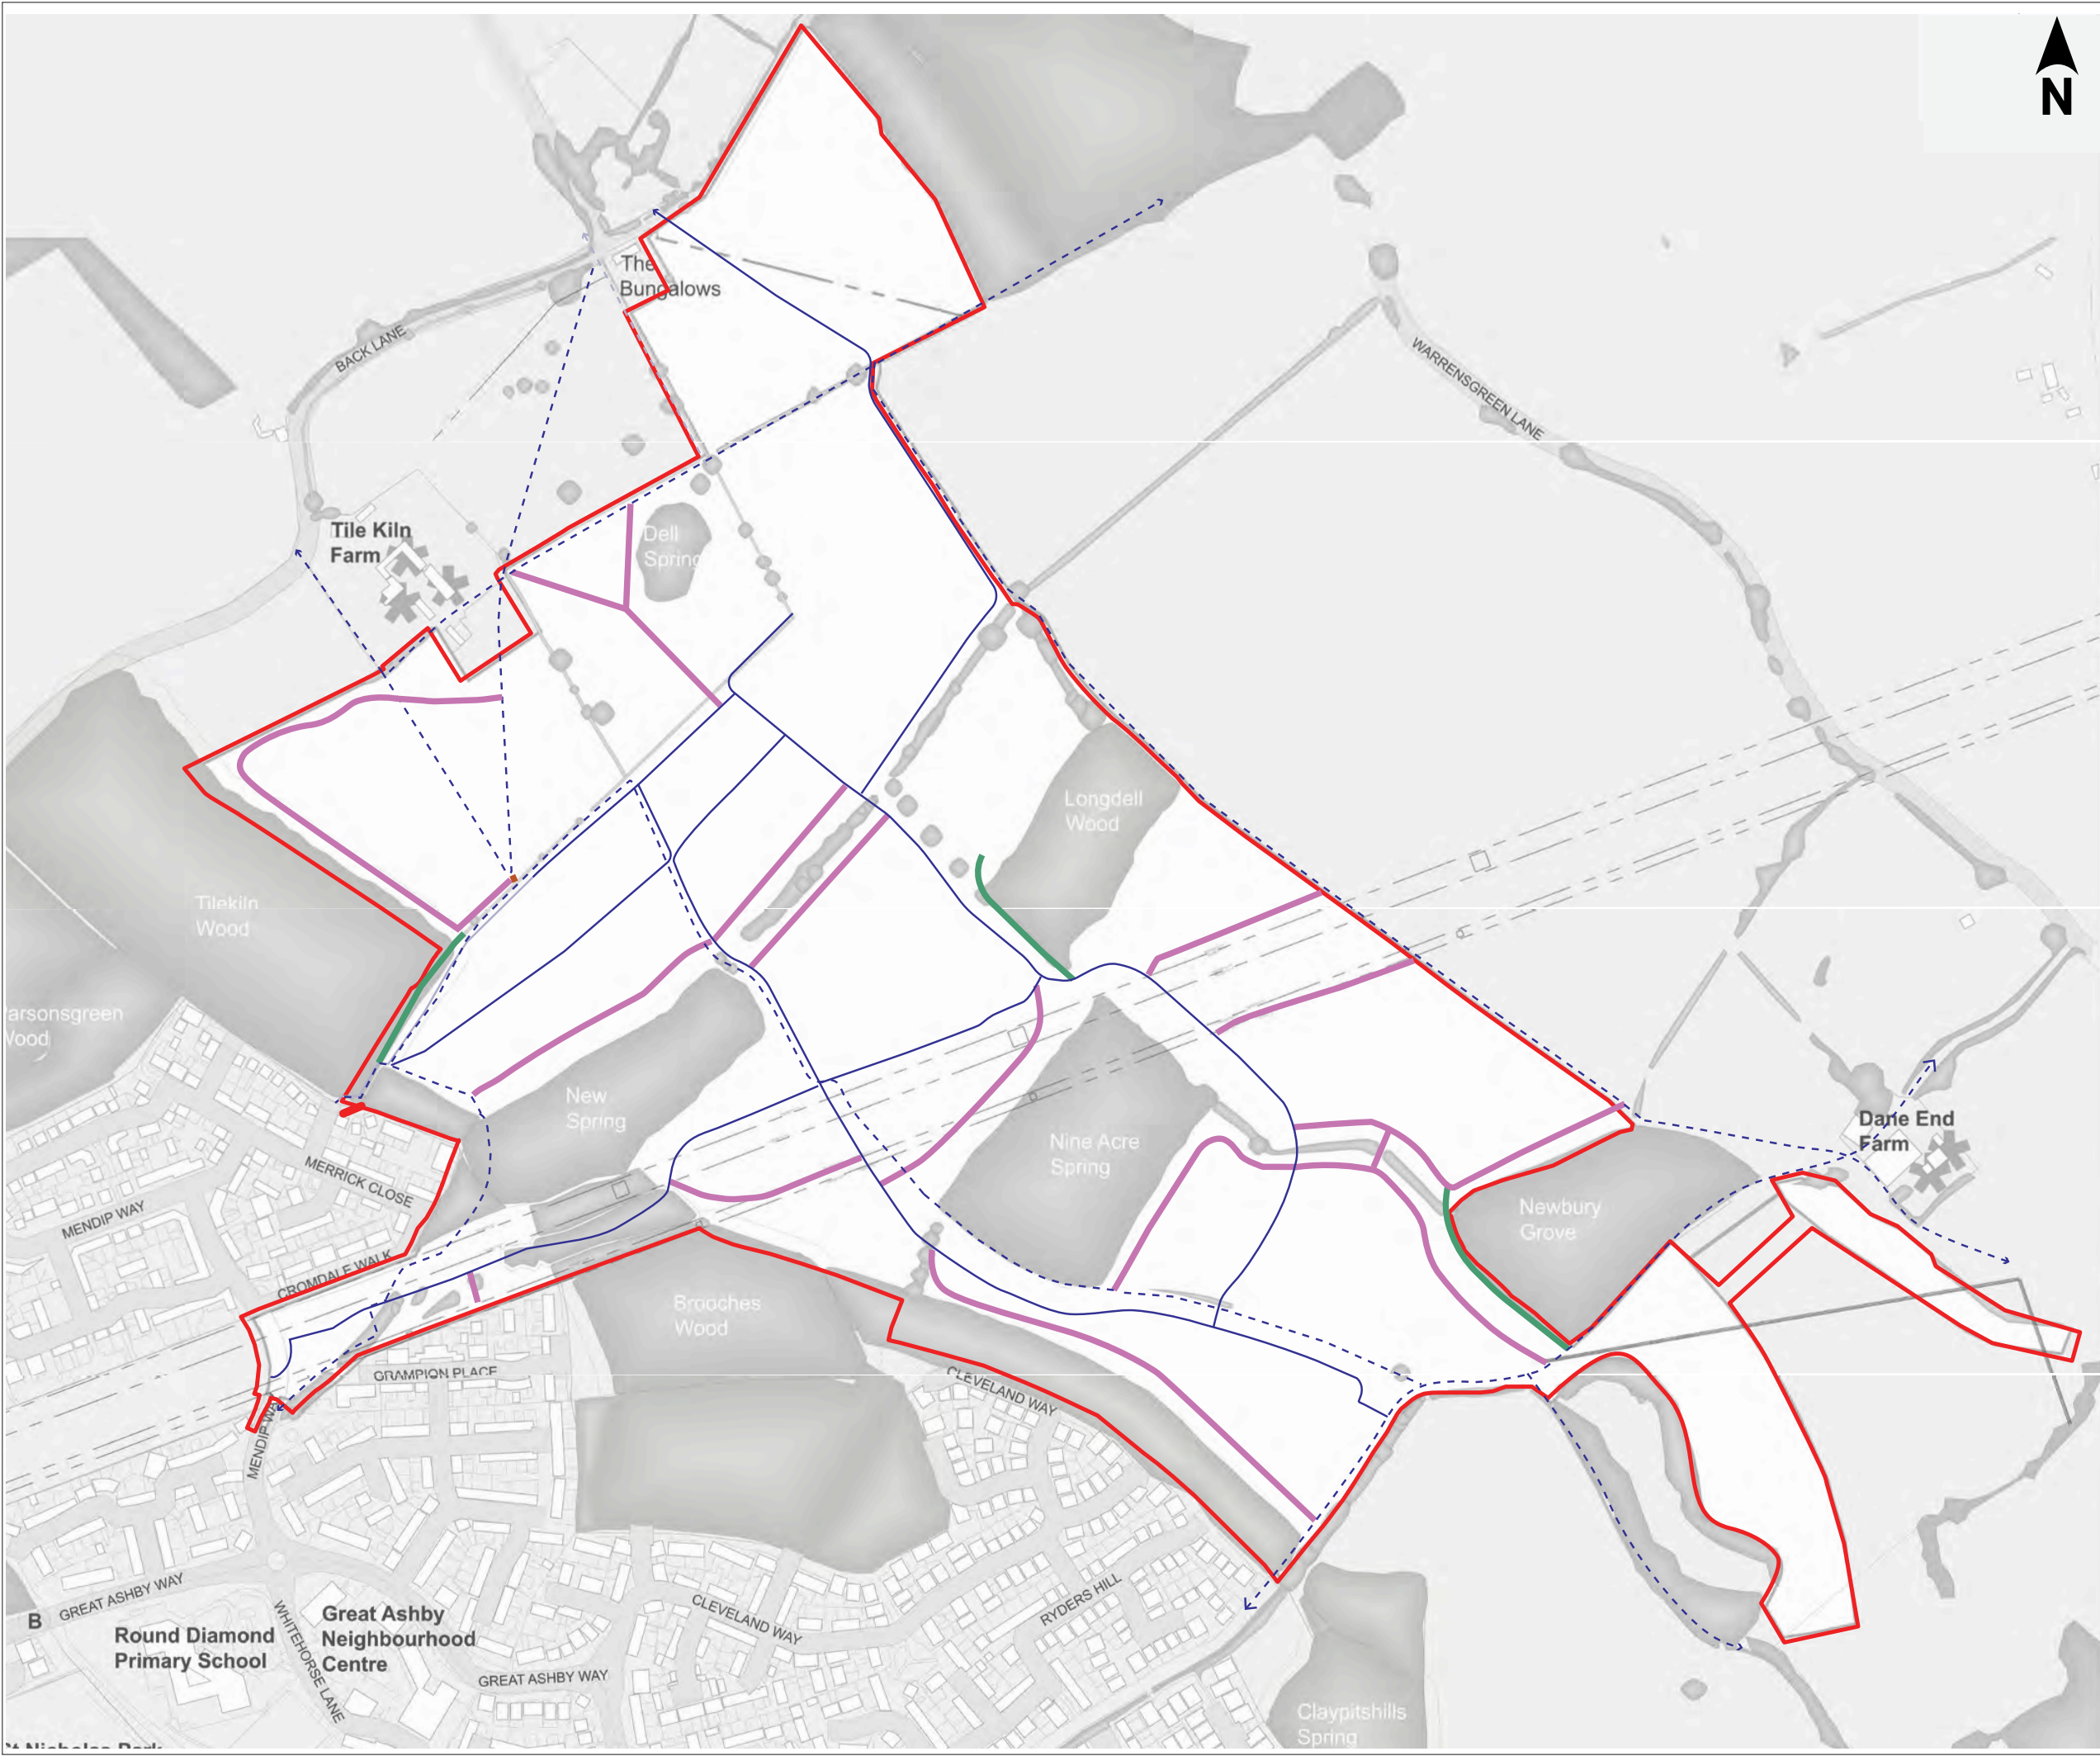

-  Application Boundary
-  Recreational Routes
-  Unmade woodland paths for pedestrians
-  Proposed Active Travel Routes
-  Public Rights of Way

ICENI PROJECTS LTD
Da Vinci House
44 Saffron Hill
London
ECN1 8FH



CLIENT
Picture Estates Ltd


PROJECT
North East Stevenage

TITLE
Recreational Routes Framework Plan

DRAWN BY HM	CHECKED BY SG	APPROVED BY SG
-----------------------	-------------------------	--------------------------

SCALE @ A3 1:5,000	DATE 09.10.25
------------------------------	-------------------------

PROJECT NO. 23 - M004	DRAWING NO. DL27	REV L
---------------------------------	----------------------------	-----------------

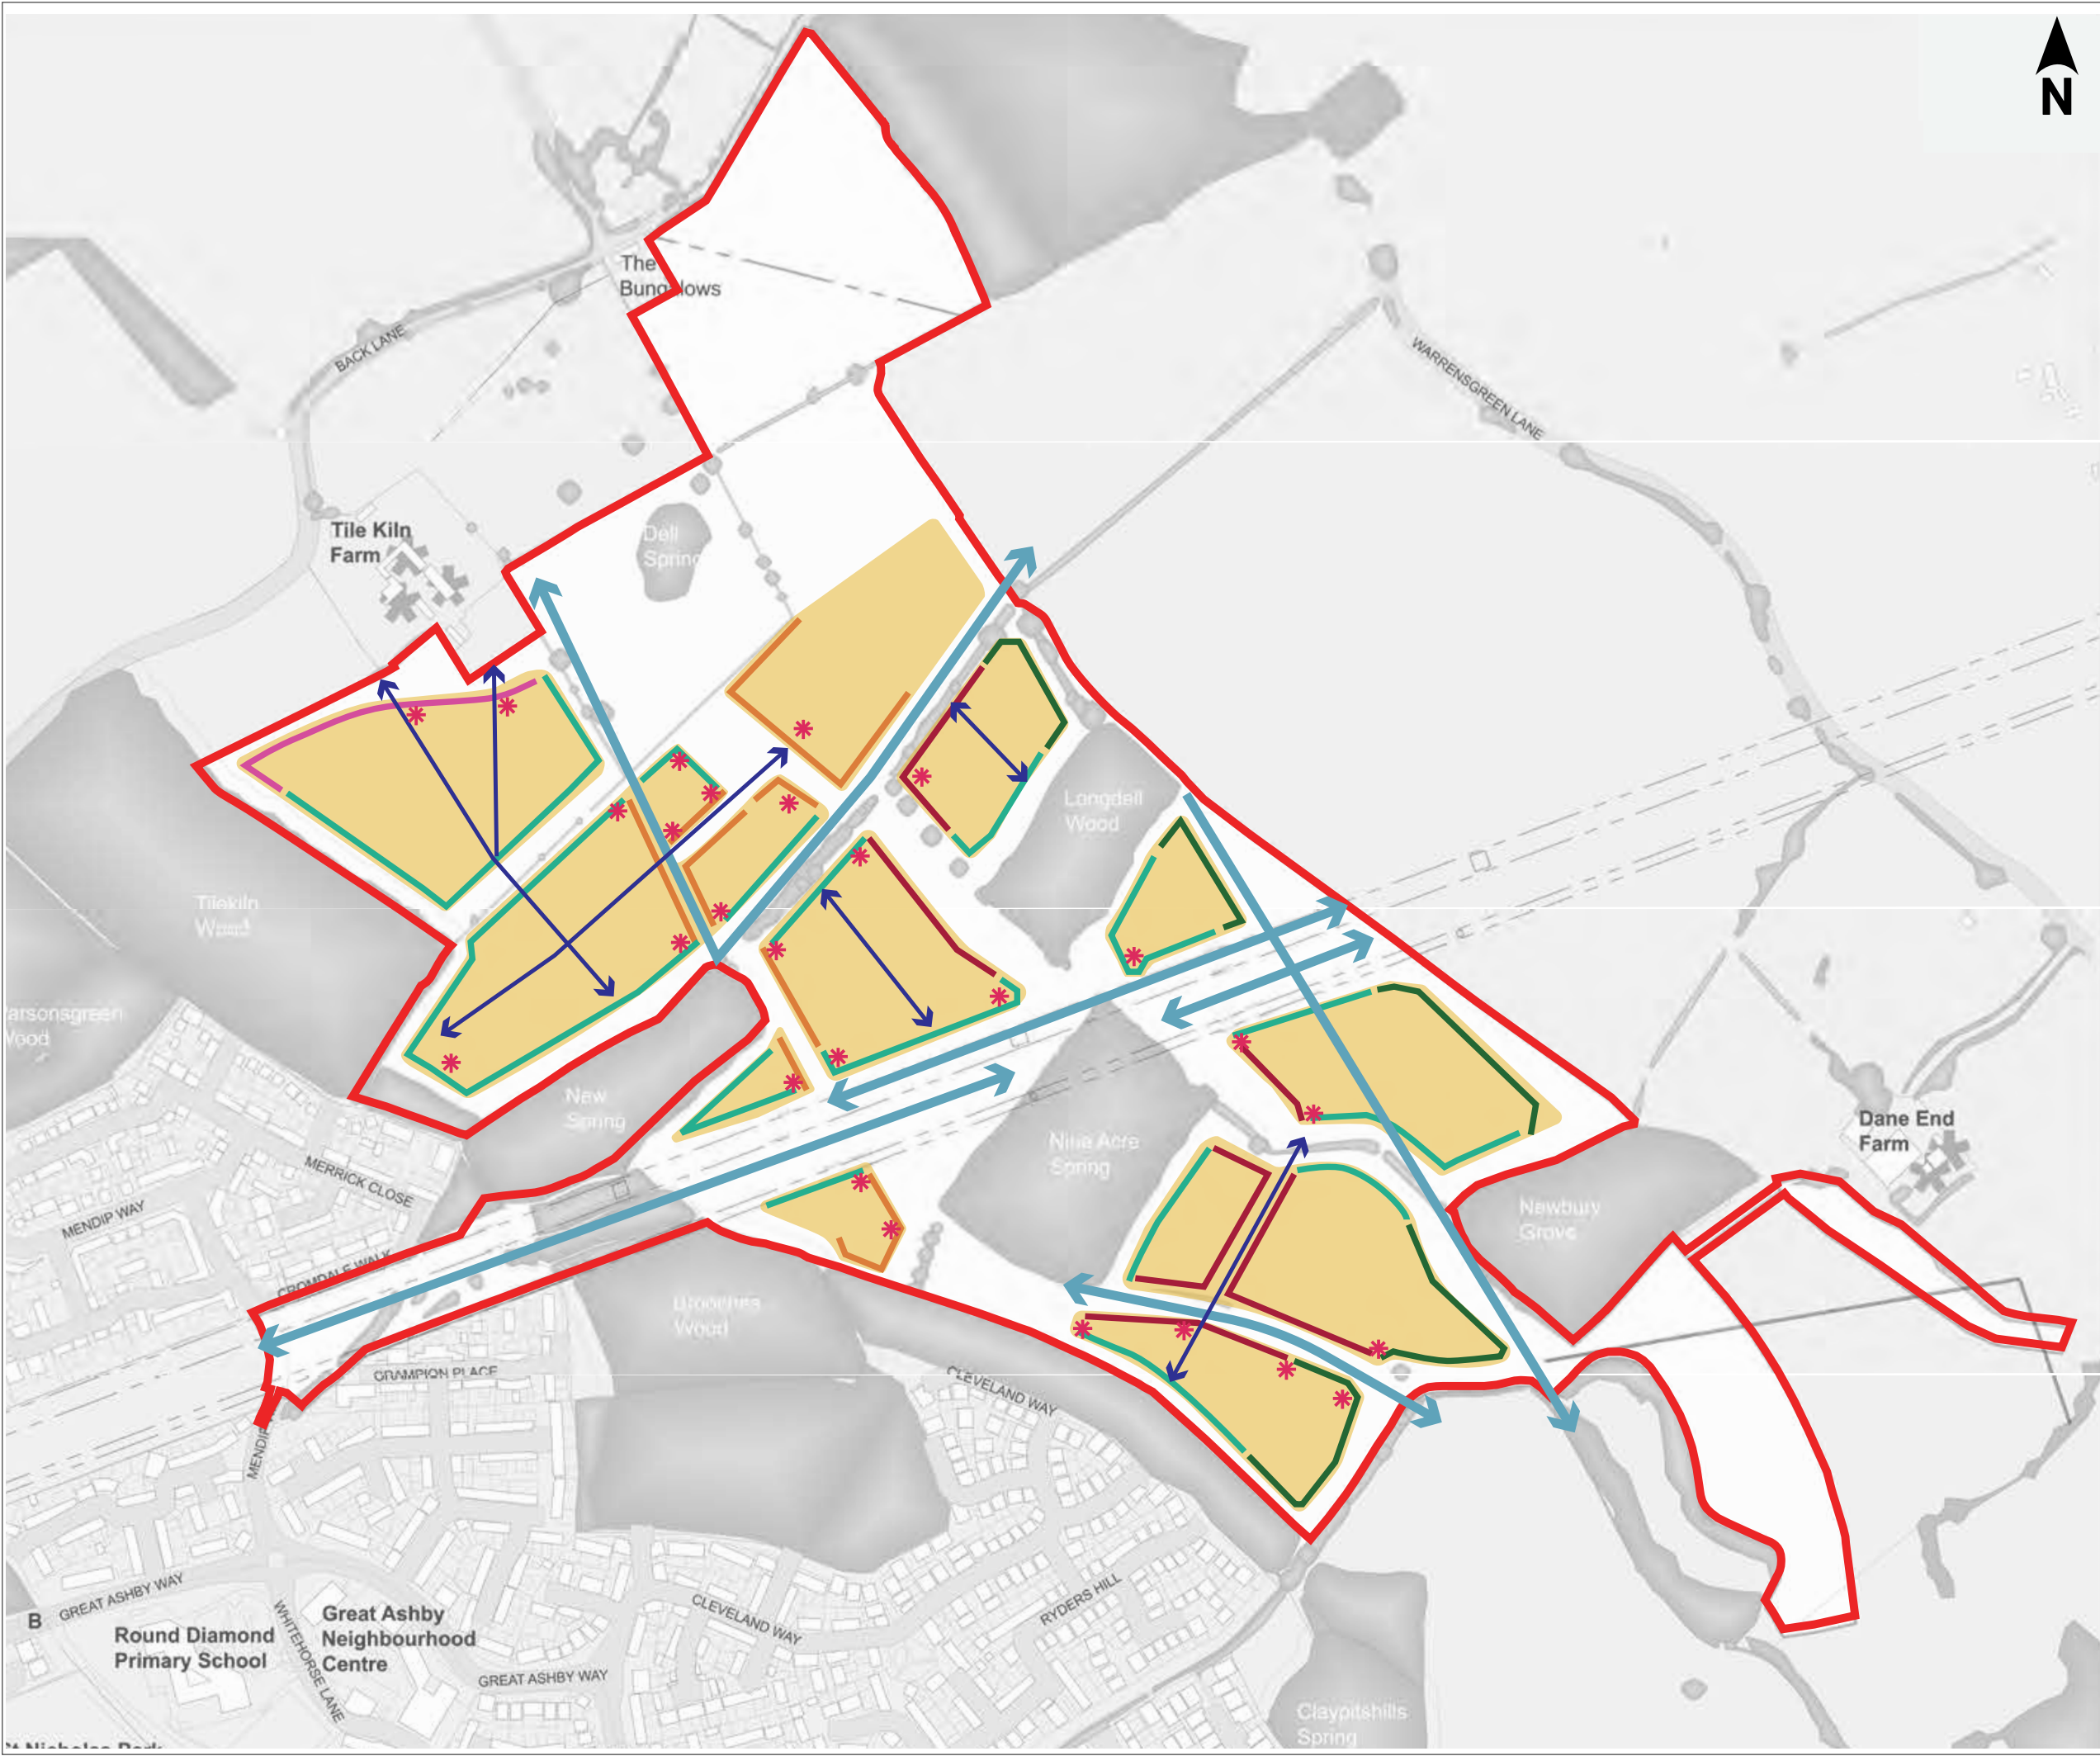

- Application Boundary
- Primary frontages
- Secondary frontage
- Rural edges
- Woodland/open space frontage
- Frontage to listed building
- Long views
- Key buildings
- Short views

ICENI PROJECTS LTD
Da Vinci House
44 Saffron Hill
London
EC1N 8FH



CLIENT
Picture Estates Ltd

PROJECT
North East Stevenage

TITLE
Built Form Framework Plan

DRAWN BY HM	CHECKED BY SG	APPROVED BY SG
-----------------------	-------------------------	--------------------------

SCALE @ A3 1:5,000	DATE 09.10.25
------------------------------	-------------------------

PROJECT NO. 23 - M004	DRAWING NO. DL17	REV L
---------------------------------	----------------------------	-----------------



- Application Boundary
- Existing structural vegetation retained
- Ancient Woodland
- 15m proposed complementary habitat adjoining Ancient Woodland
- Proposed structural vegetation to remove
- Proposed allotments
- Accessible open space
- Natural and semi-natural open space
- Incursions into 12m buffer/ 15m Ancient Woodland buffer
- Proposed swales and drainage basins
- Key woodland planting
- Key thicket planting
- Key boundary hedgerow planting
- Proposed orchard
- Areas mostly long grass/meadows

- Indicative character areas
- Dell Spring
 - Tilekiln Woodland Edge
 - Mendip Gateway Park
 - Nine Acre Park
 - Longdell Woodland Chain
 - Warrensgreen Countryside Edge
 - Newberry Spring

ICENI PROJECTS LIMITED
DA VINCI HOUSE
44 SAFFRON HILL
LONDON
EC1N 8FH

T 020 3640 8508
mail@iceniprojects.com



CLIENT
Picture Estates Ltd

PROJECT
GA2 - North East Stevenage

TITLE
Green Infrastructure Framework Plan

DRAWN BY	SG	CHECKED BY	SG
SCALE @ A1	1:2,500	DATE	JANUARY_2025
PROJECT NO.	23-M004	DRAWING NO.	DL23
		REV.	B


iceni Projects accept no responsibility for any unauthorised amendments to this drawing.
Only figured dimensions are to be worked to.



St Nicholas Park
St Nicholas Park

Round Diamond
Primary School

Great Ashby
Neighbourhood
Centre

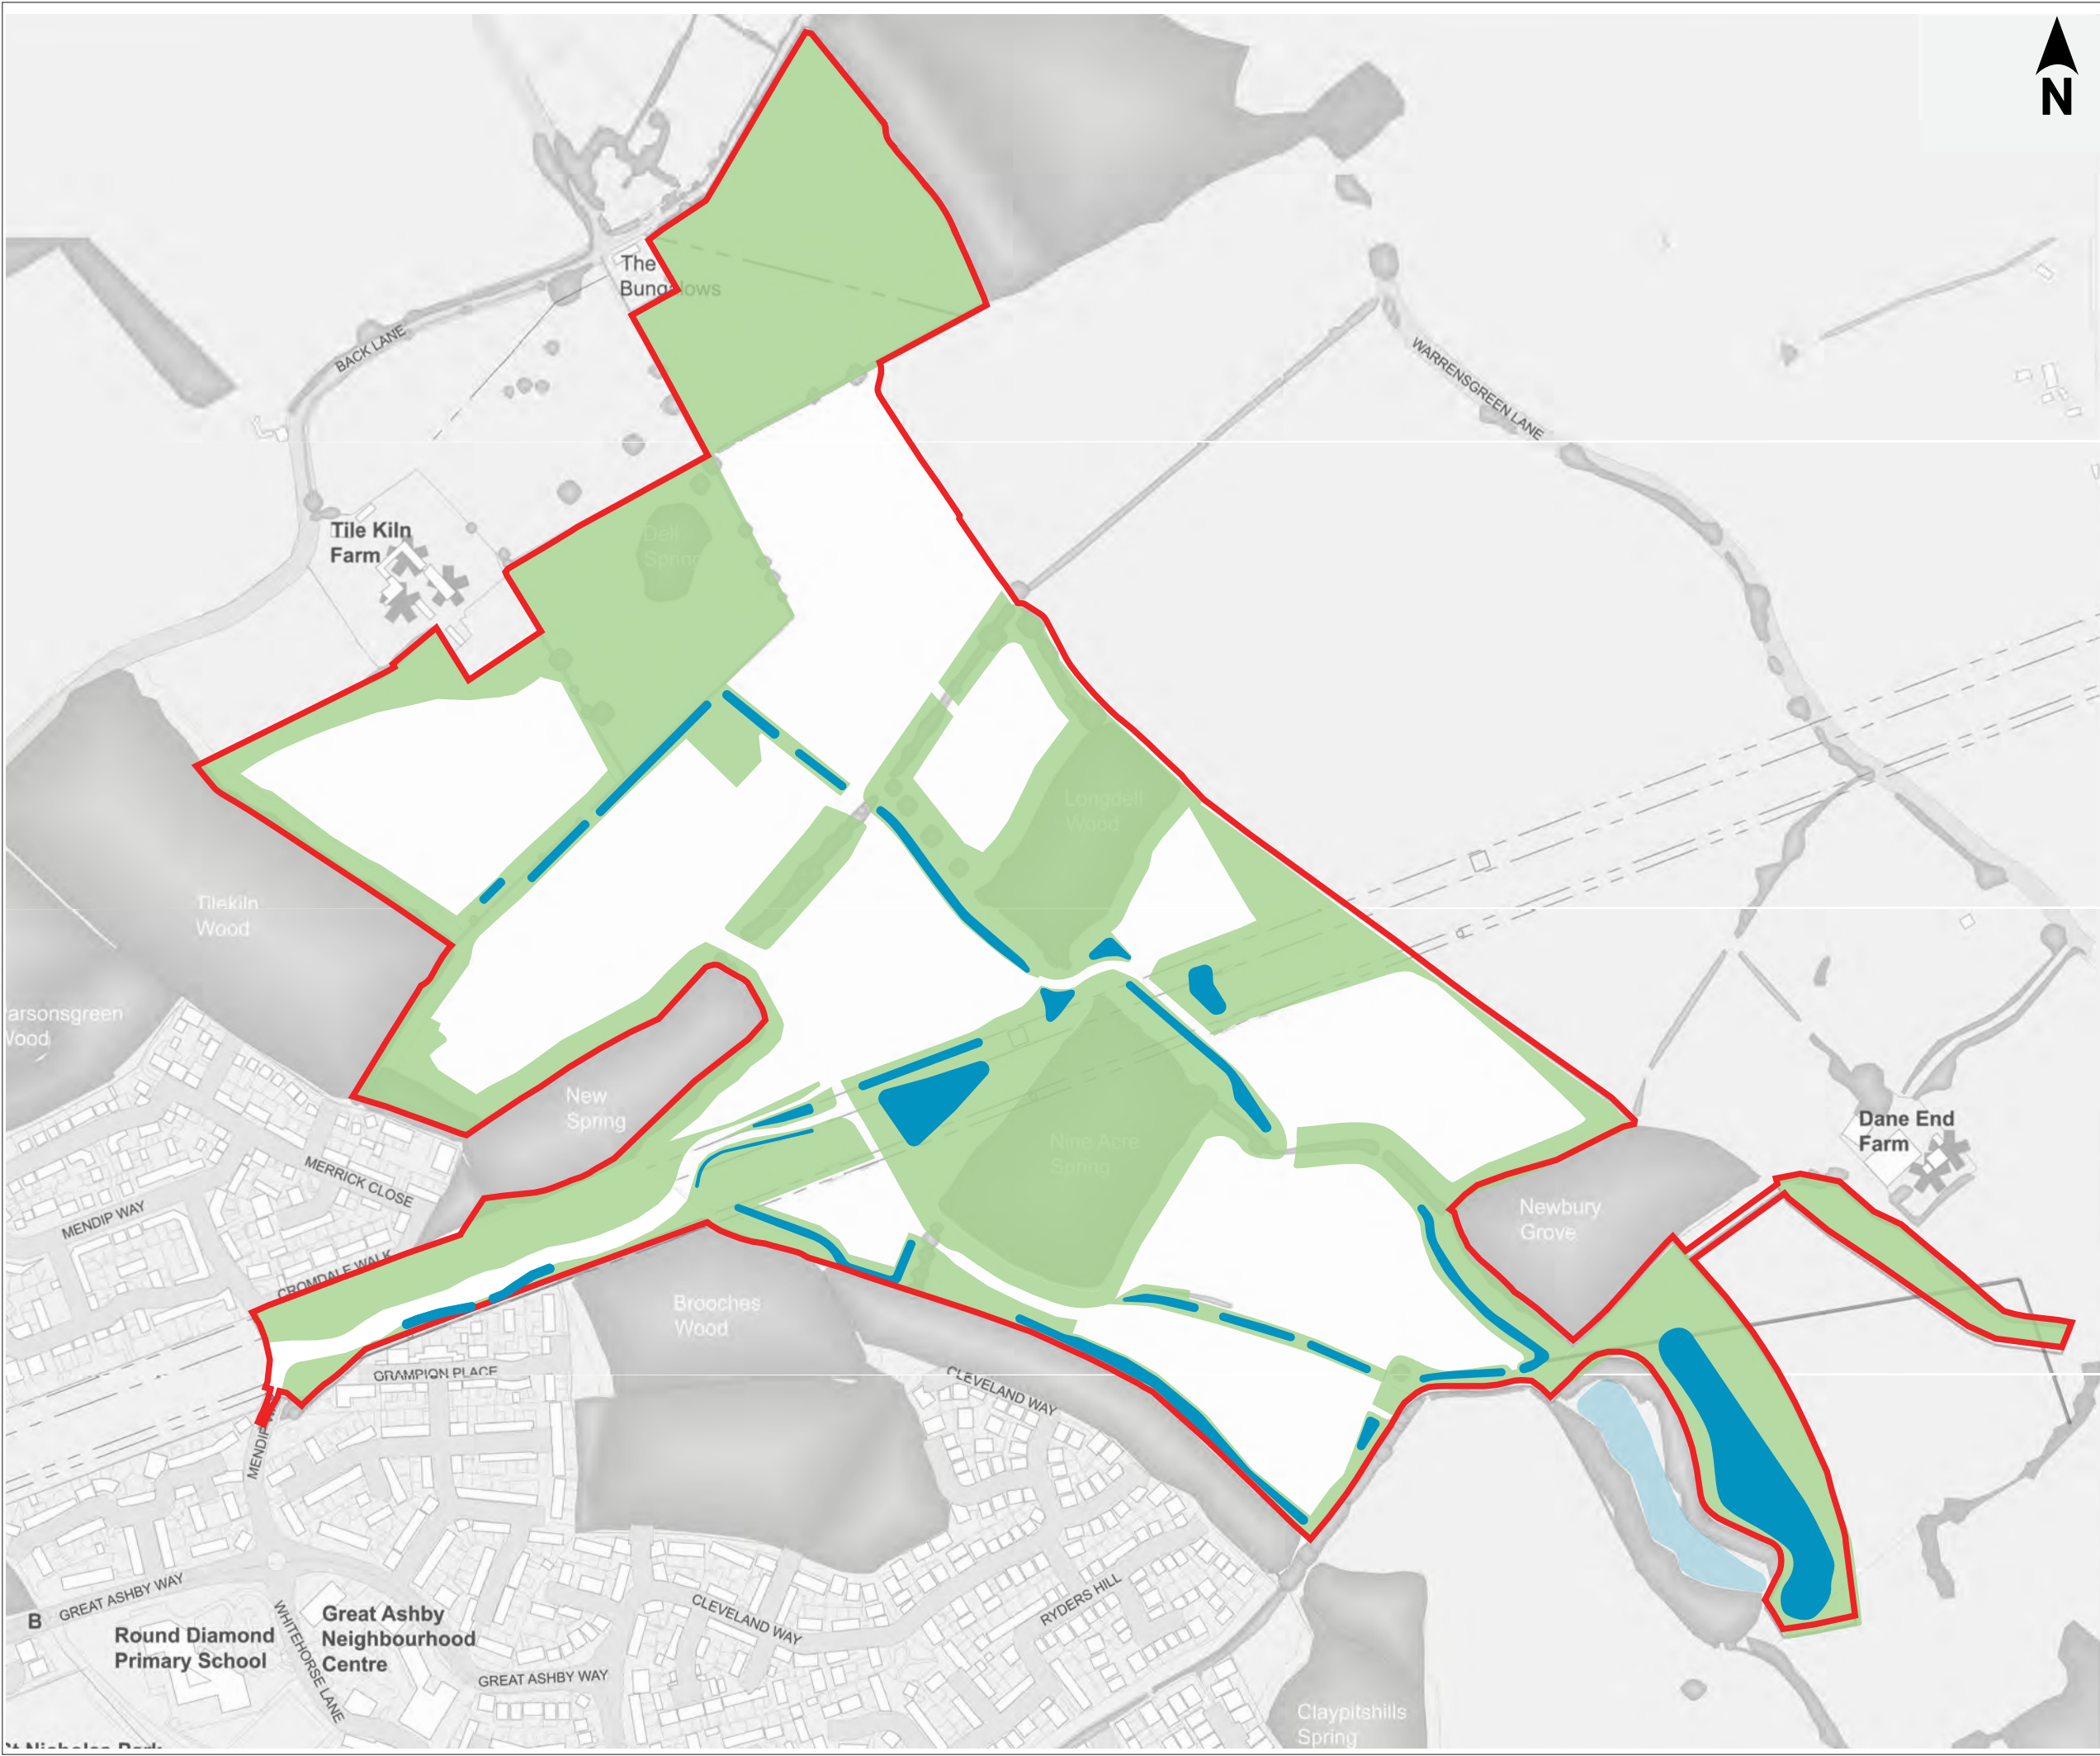

-  Application Boundary
-  Green infrastructure
-  Drainage basins
-  Existing drainage basin
-  Swales (width shown illustratively)

ICENI PROJECTS LTD
Da Vinci House
44 Saffron Hill
London
ECN1 8FH



CLIENT
Picture Estates Ltd

PROJECT
North East Stevenage

TITLE
Drainage Framework Plan

DRAWN BY HM	CHECKED BY SG	APPROVED BY SG
-----------------------	-------------------------	--------------------------

SCALE @ A3 1:5,000	DATE 09.10.25
------------------------------	-------------------------

PROJECT NO. 23 - M004	DRAWING NO. DL15	REV L
---------------------------------	----------------------------	-----------------



- Site boundary
- Other neutral grassland (g3c)
- Modified grassland (g4)
- Lowland mixed deciduous woodland (w1f)
- Other woodland-broadleaved (w1g)
- Other woodland-broadleaved (w1g) (Formerly other coniferous woodland)
- Mixed scrub (h3h)
- Childrens play area (u1b)
- Built-up areas and gardens (u1)
- Developed land, sealed surface (u1b)
- Buildings (u1b5)
- Sustainable drainage system (g 848)
- Traditional Orchard (g 27)
- Allotments (c 616)
- Ponds (priority habitat) (r1 40)



Contains Bing maps © Microsoft 2025
For reference purpose only. No further copies may be made.



Dixies Barns, High Street,
Ashwell, Hertfordshire SG7 5NT
t 01462 743647
e ashwell@csaenvironmental.co.uk
w csaenvironmental.co.uk

Project	North East Stevenage	Date	April 2025	Drawing No.	CSA/0993/154
Drawing Title	Habitats and Ecology Framework	Scale	A3@1:5500	Rev	A
Client	Picture Estates Limited	Drawn	LF/MD/RT	Checked	JW







Site Boundary



Existing 'core' habitats



Habitat corridors (existing, strengthened & created)



Mammal tunnel / underpass features



Strategic habitat creation




Bat 'hop-over' vegetation



Ancient woodland protective fencing

N.B. Additional Farmland Bird Mitigation proposed offsite to the north-east secured via s106 agreement

Project	North East Stevenage	Date	April 2025	Drawing No.	CSA/0993/156
Drawing Title	Ecology Mitigation Strategy Framework	Scale	NTS	Rev	-
Client	Picture Estates Limited	Drawn	RT	Checked	JW

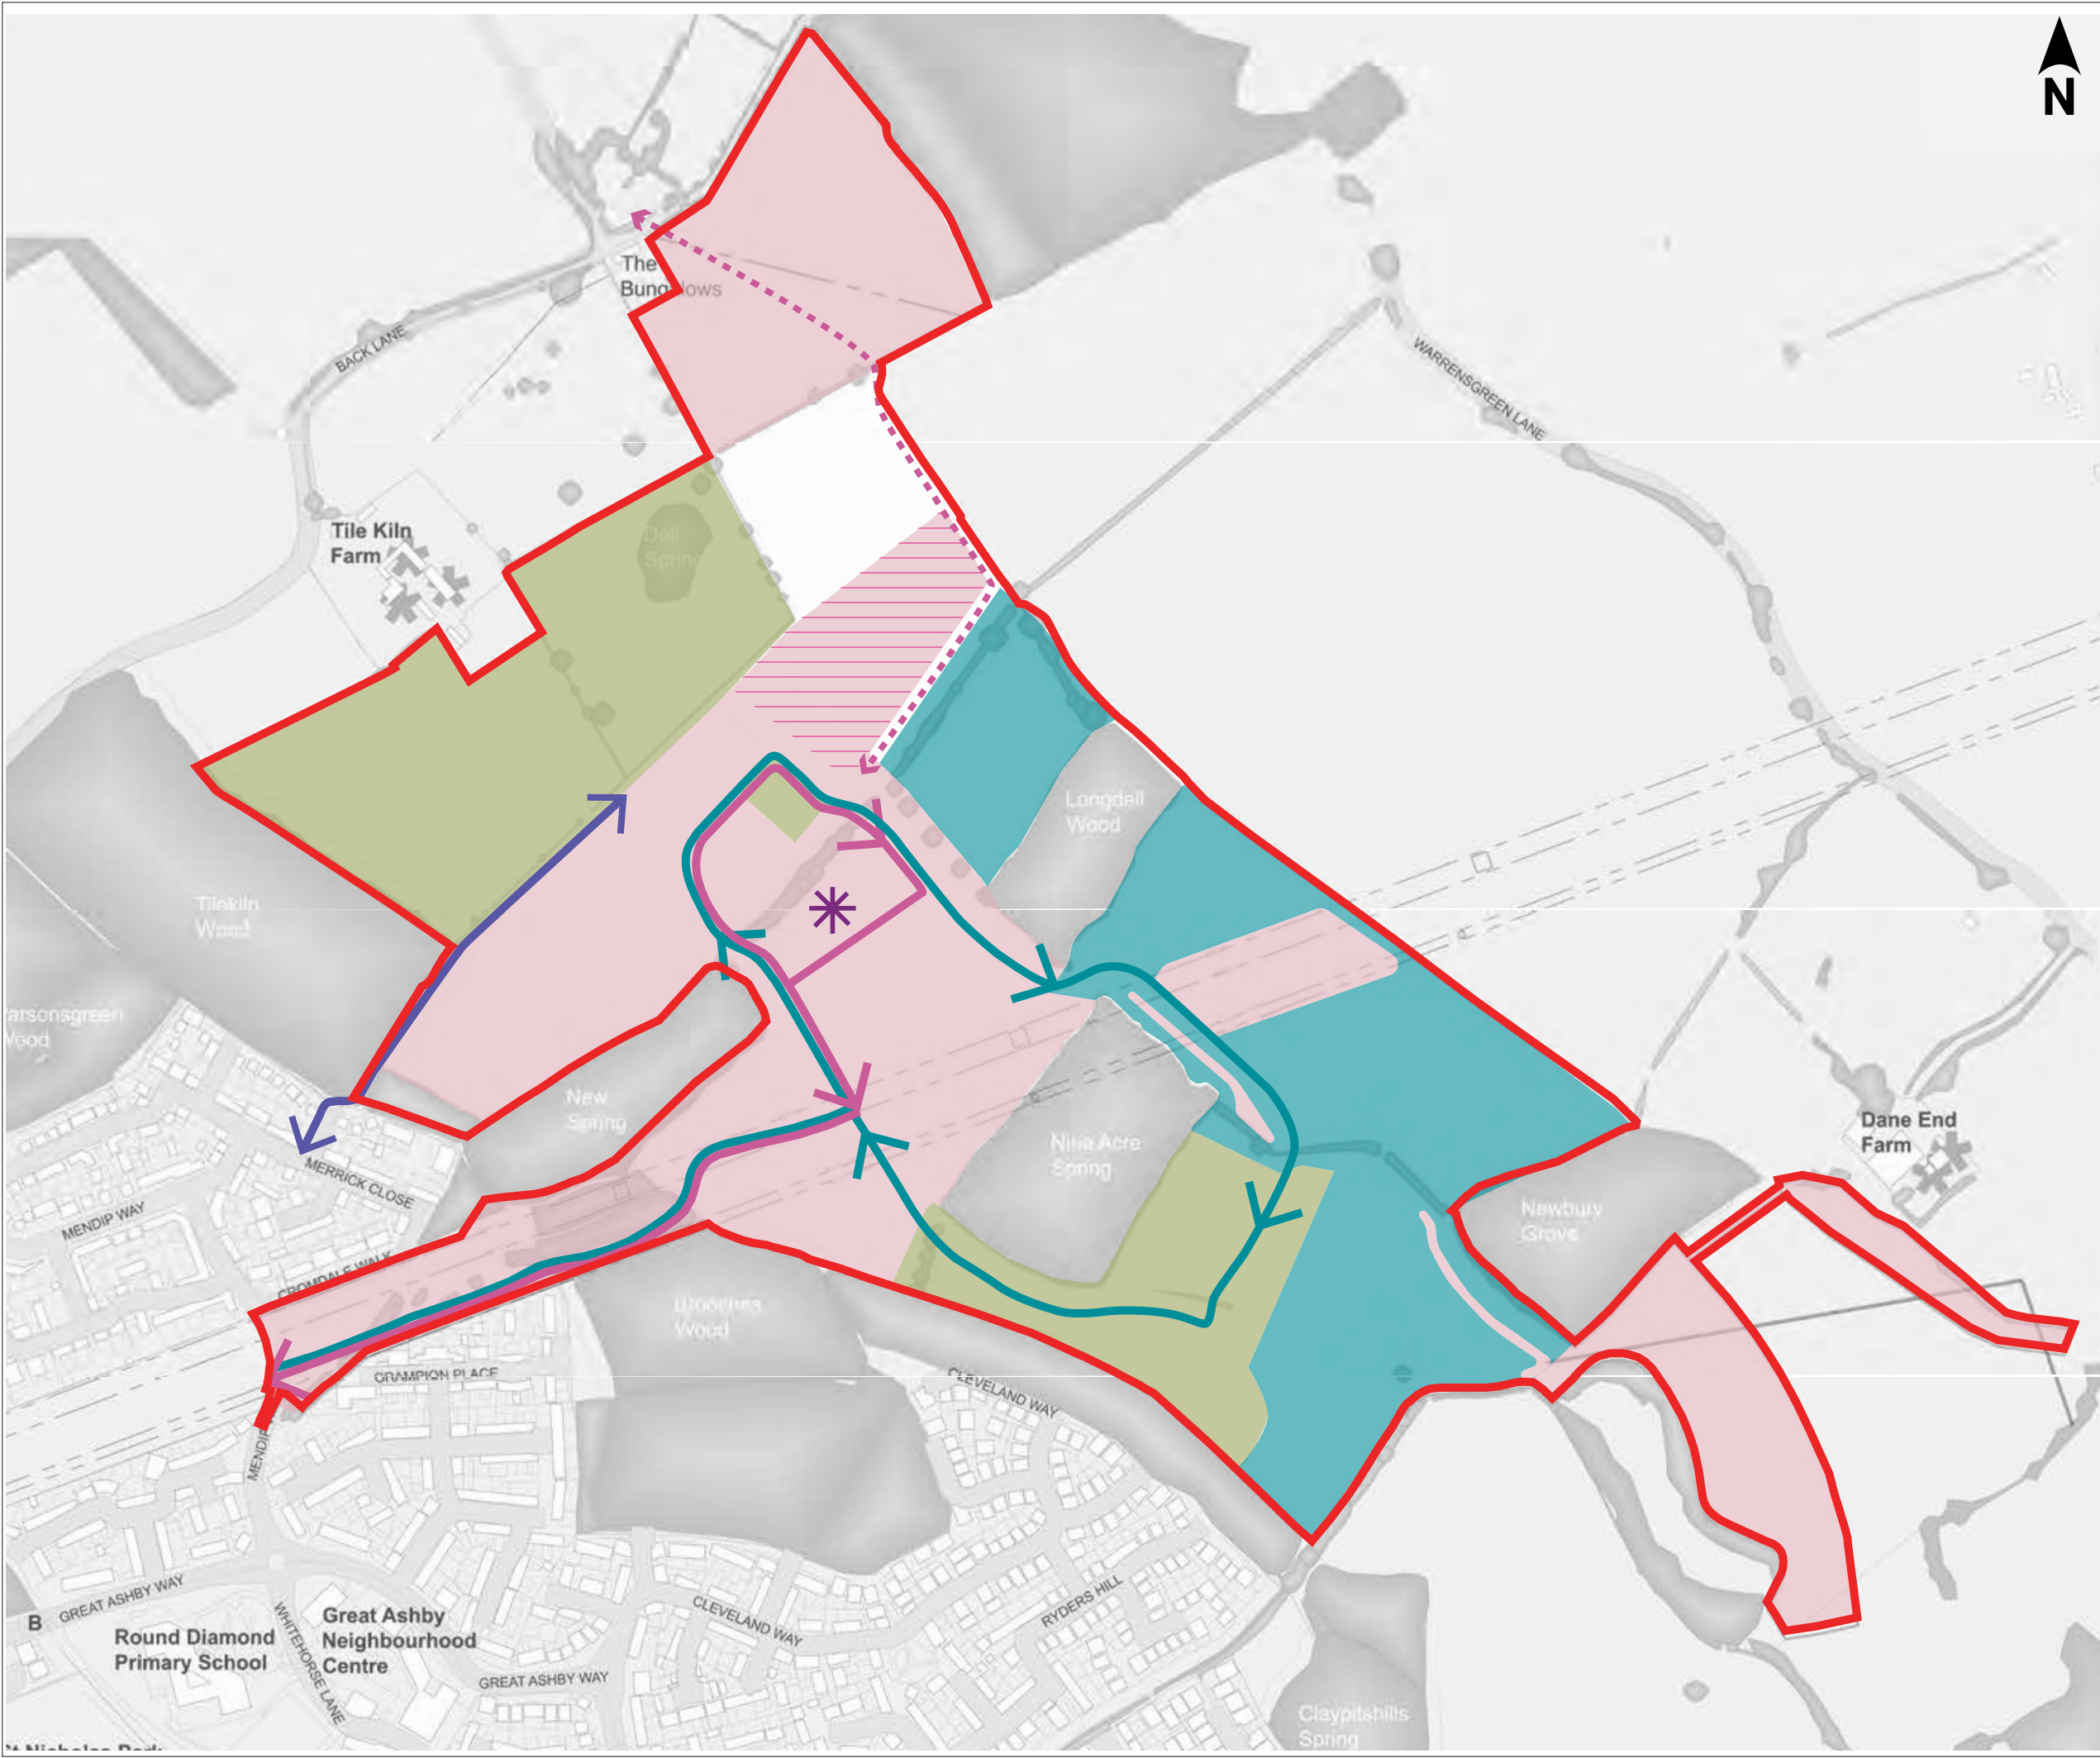

-  Application Boundary
-  Phase 1
-  Phase 1: Bus route
-  Phase 1: Emergency vehicle access
-  Phase 1: Active Travel Link
-  Served site for primary school will be provided in Phase1, however school could be built in any phase as required
-  Potential location for self-build plots within Phase 1
-  Phase 2
-  Phase 3
-  Phase 3 bus route

ICENI PROJECTS LTD
Da Vinci House
44 Saffron Hill
London
EC1N 8FH



CLIENT
Picture Estates Ltd

PROJECT
North East Stevenage

TITLE
Phasing Framework Plan

DRAWN BY HM	CHECKED BY SG	APPROVED BY SG
-----------------------	-------------------------	--------------------------

SCALE @ A3 1:5,000	DATE 02.04.25
------------------------------	-------------------------

PROJECT NO. 23 - M004	DRAWING NO. DL18	REV L
---------------------------------	----------------------------	-----------------