



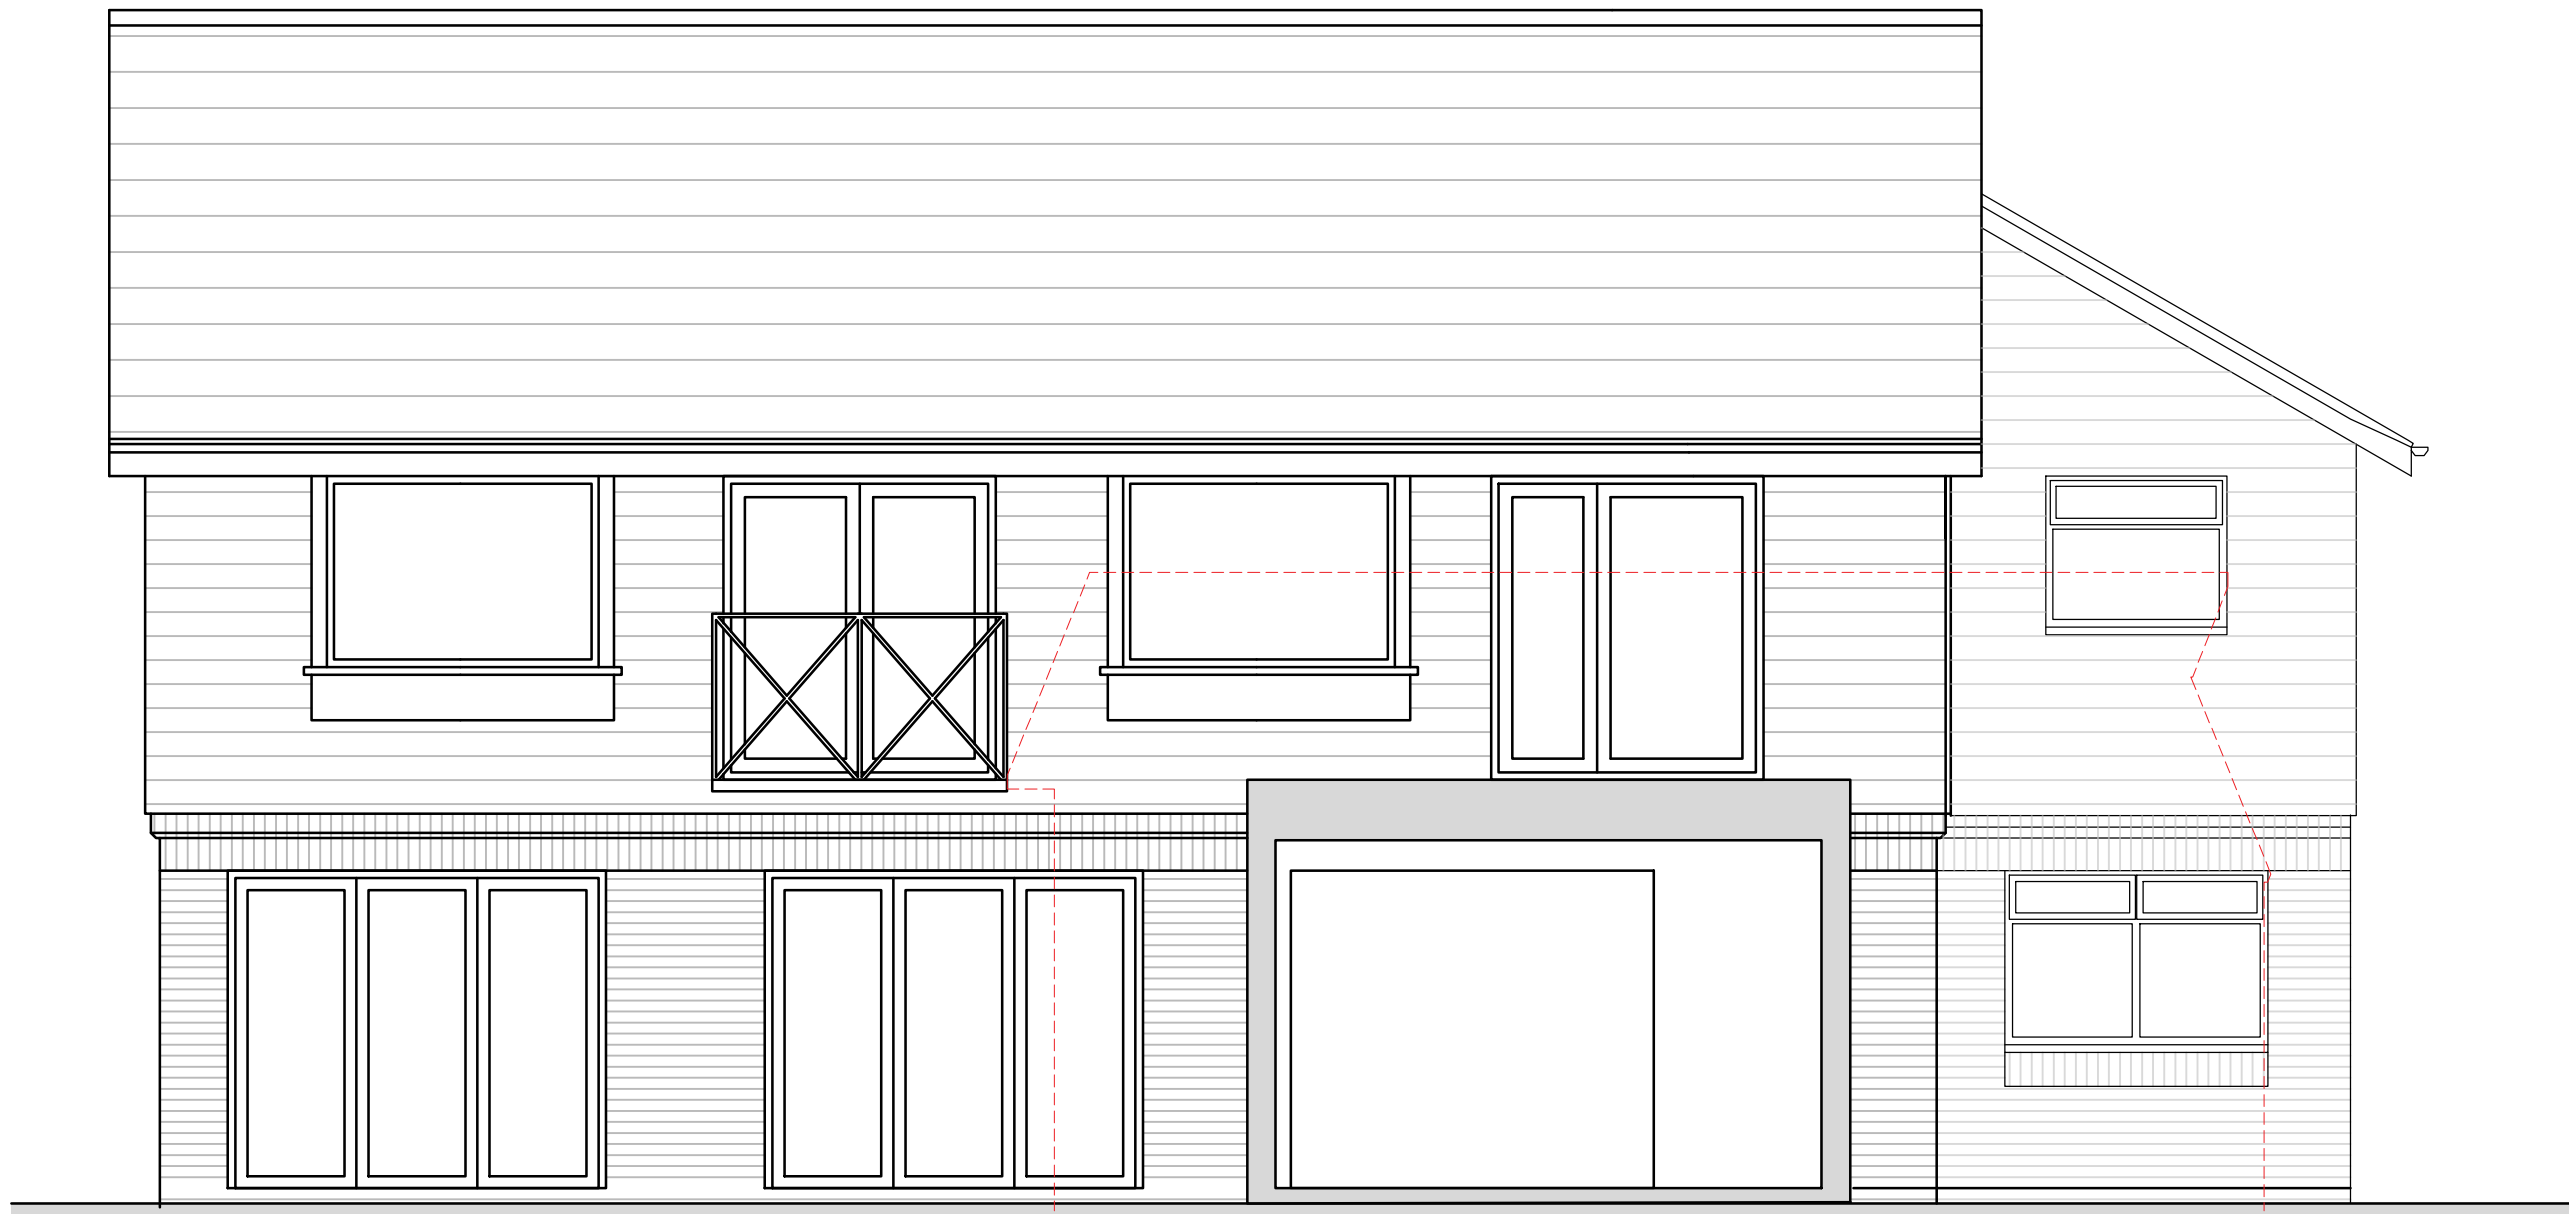

REAR ELEVATION (CONSERVATORY OMITTED FOR CLARITY)

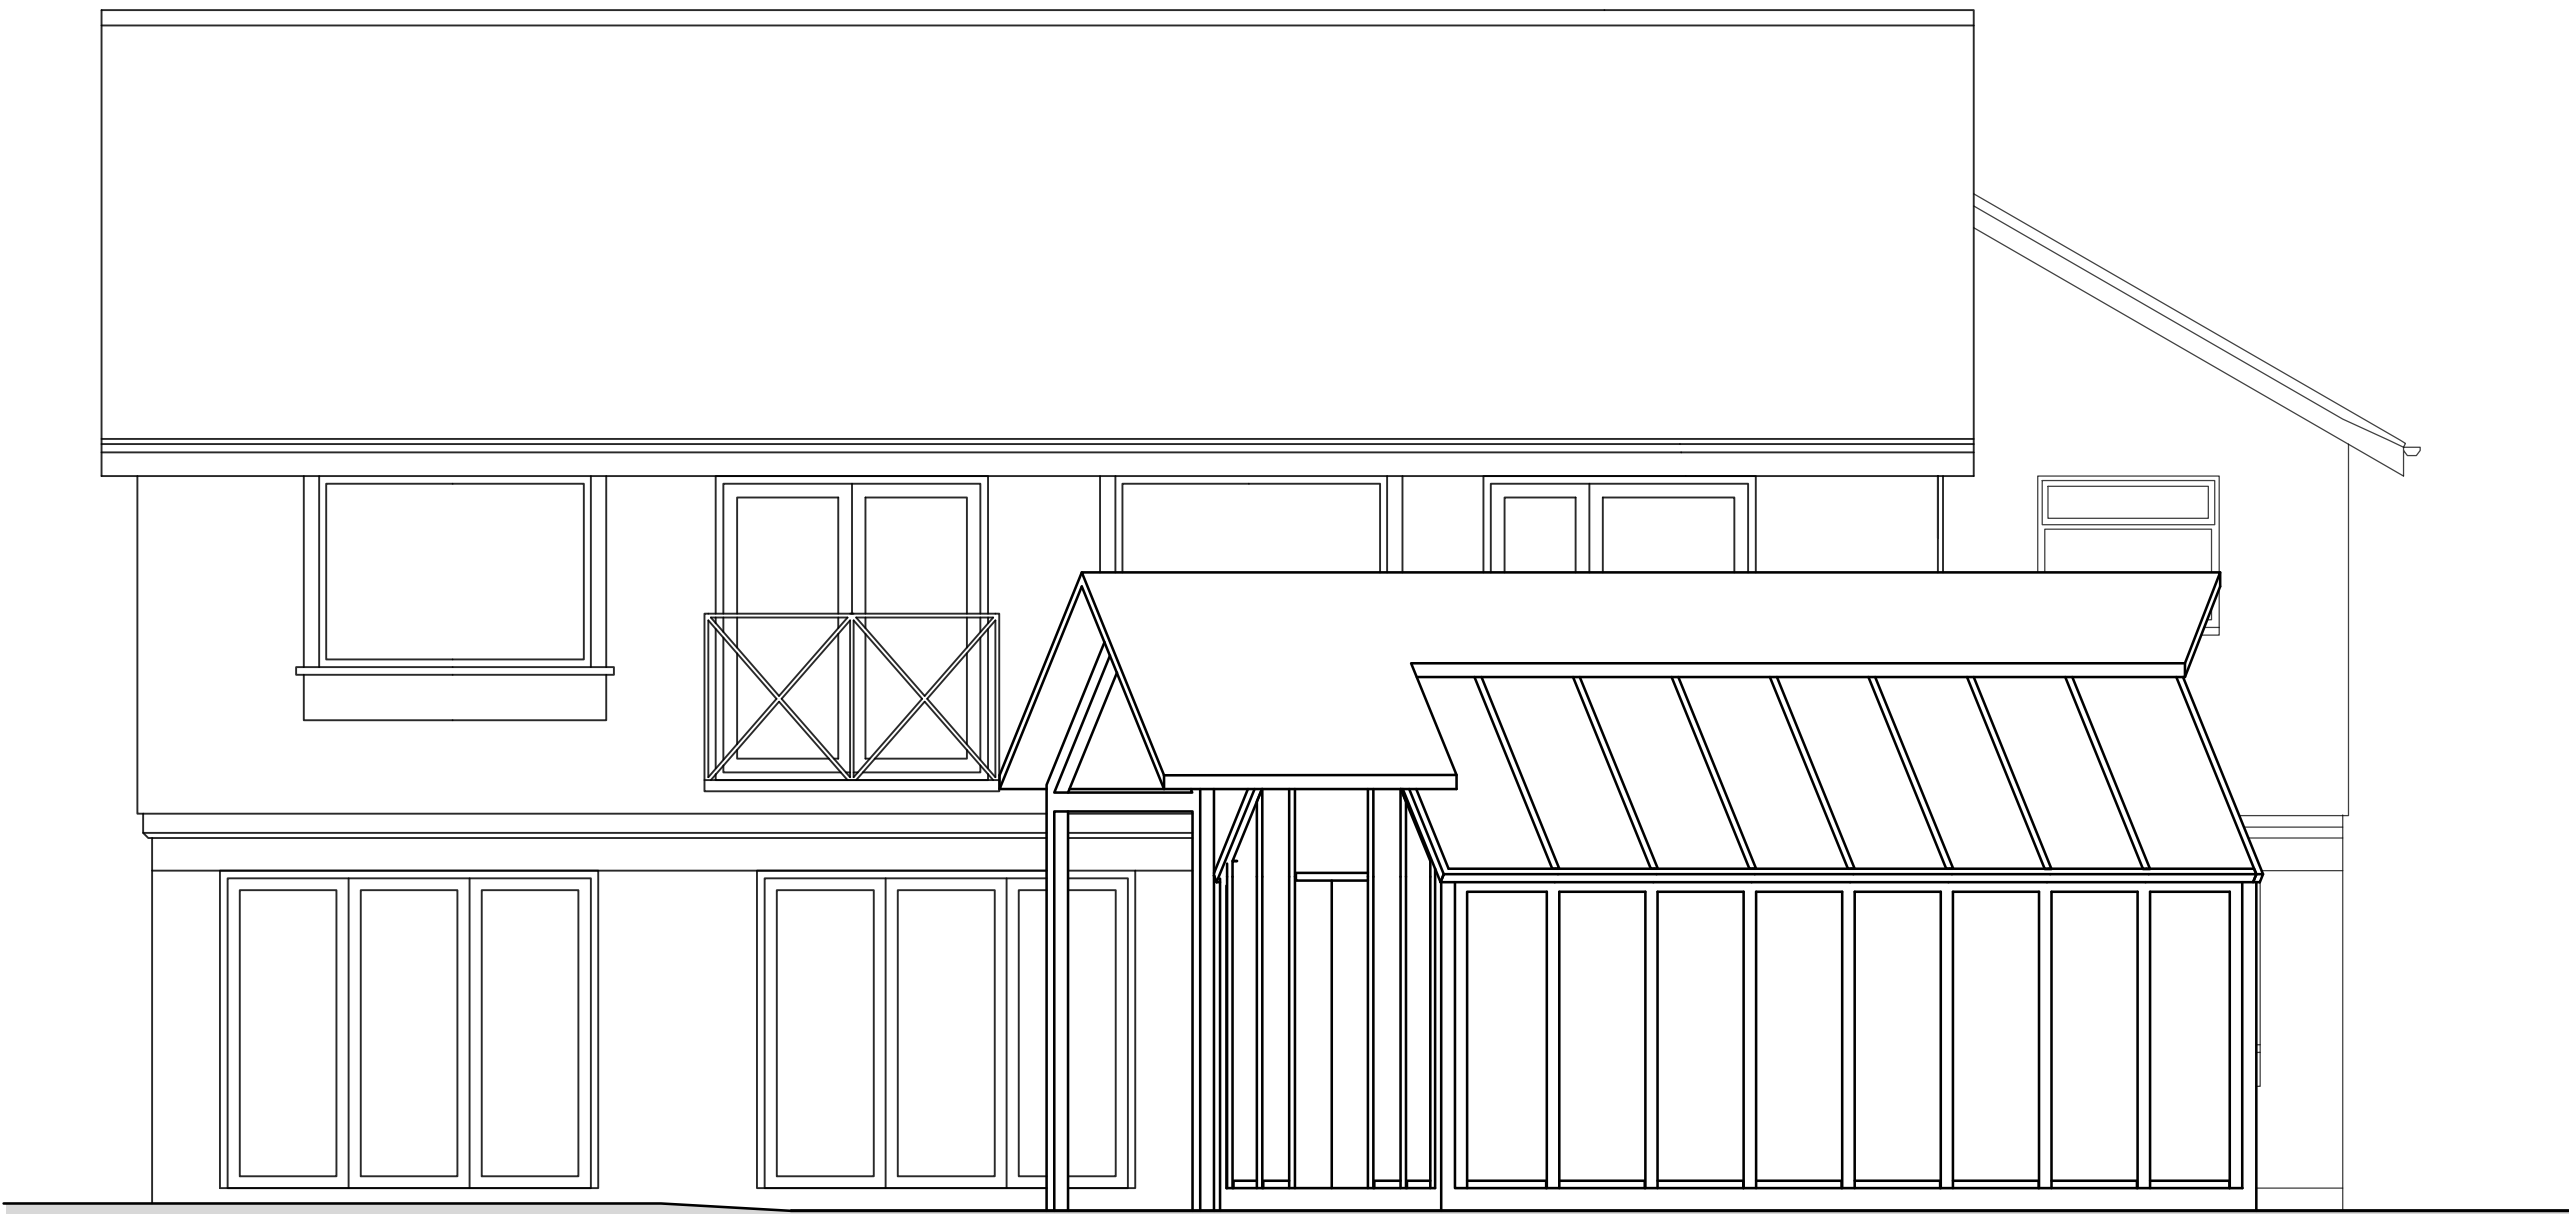

REAR ELEVATION (CONSERVATORY INDICATED)



SIDE 2 ELEVATION

Rev. | Date | Details | Drawn | Checked
Issued for:

PLANNING

Project/Client: Project No:
Proposed Extension
Aspen, Newlands Lane,
Hitchin,
Drawing: North: 
Existing Elevations Sheet 2 of 2
Dwg No: 003 Rev:
Scale: 1 to 50
Drawn By: Date:
Checked By: Date:



D.Chandler Architectural Design Ltd
61 Gernon Road, Letchworth, Hertfordshire, SG6 3HS
danielchandler@ntlworld.com - Tel: 01462 640650 - M: 07901864742

0m 5m
1/50 SCALE