



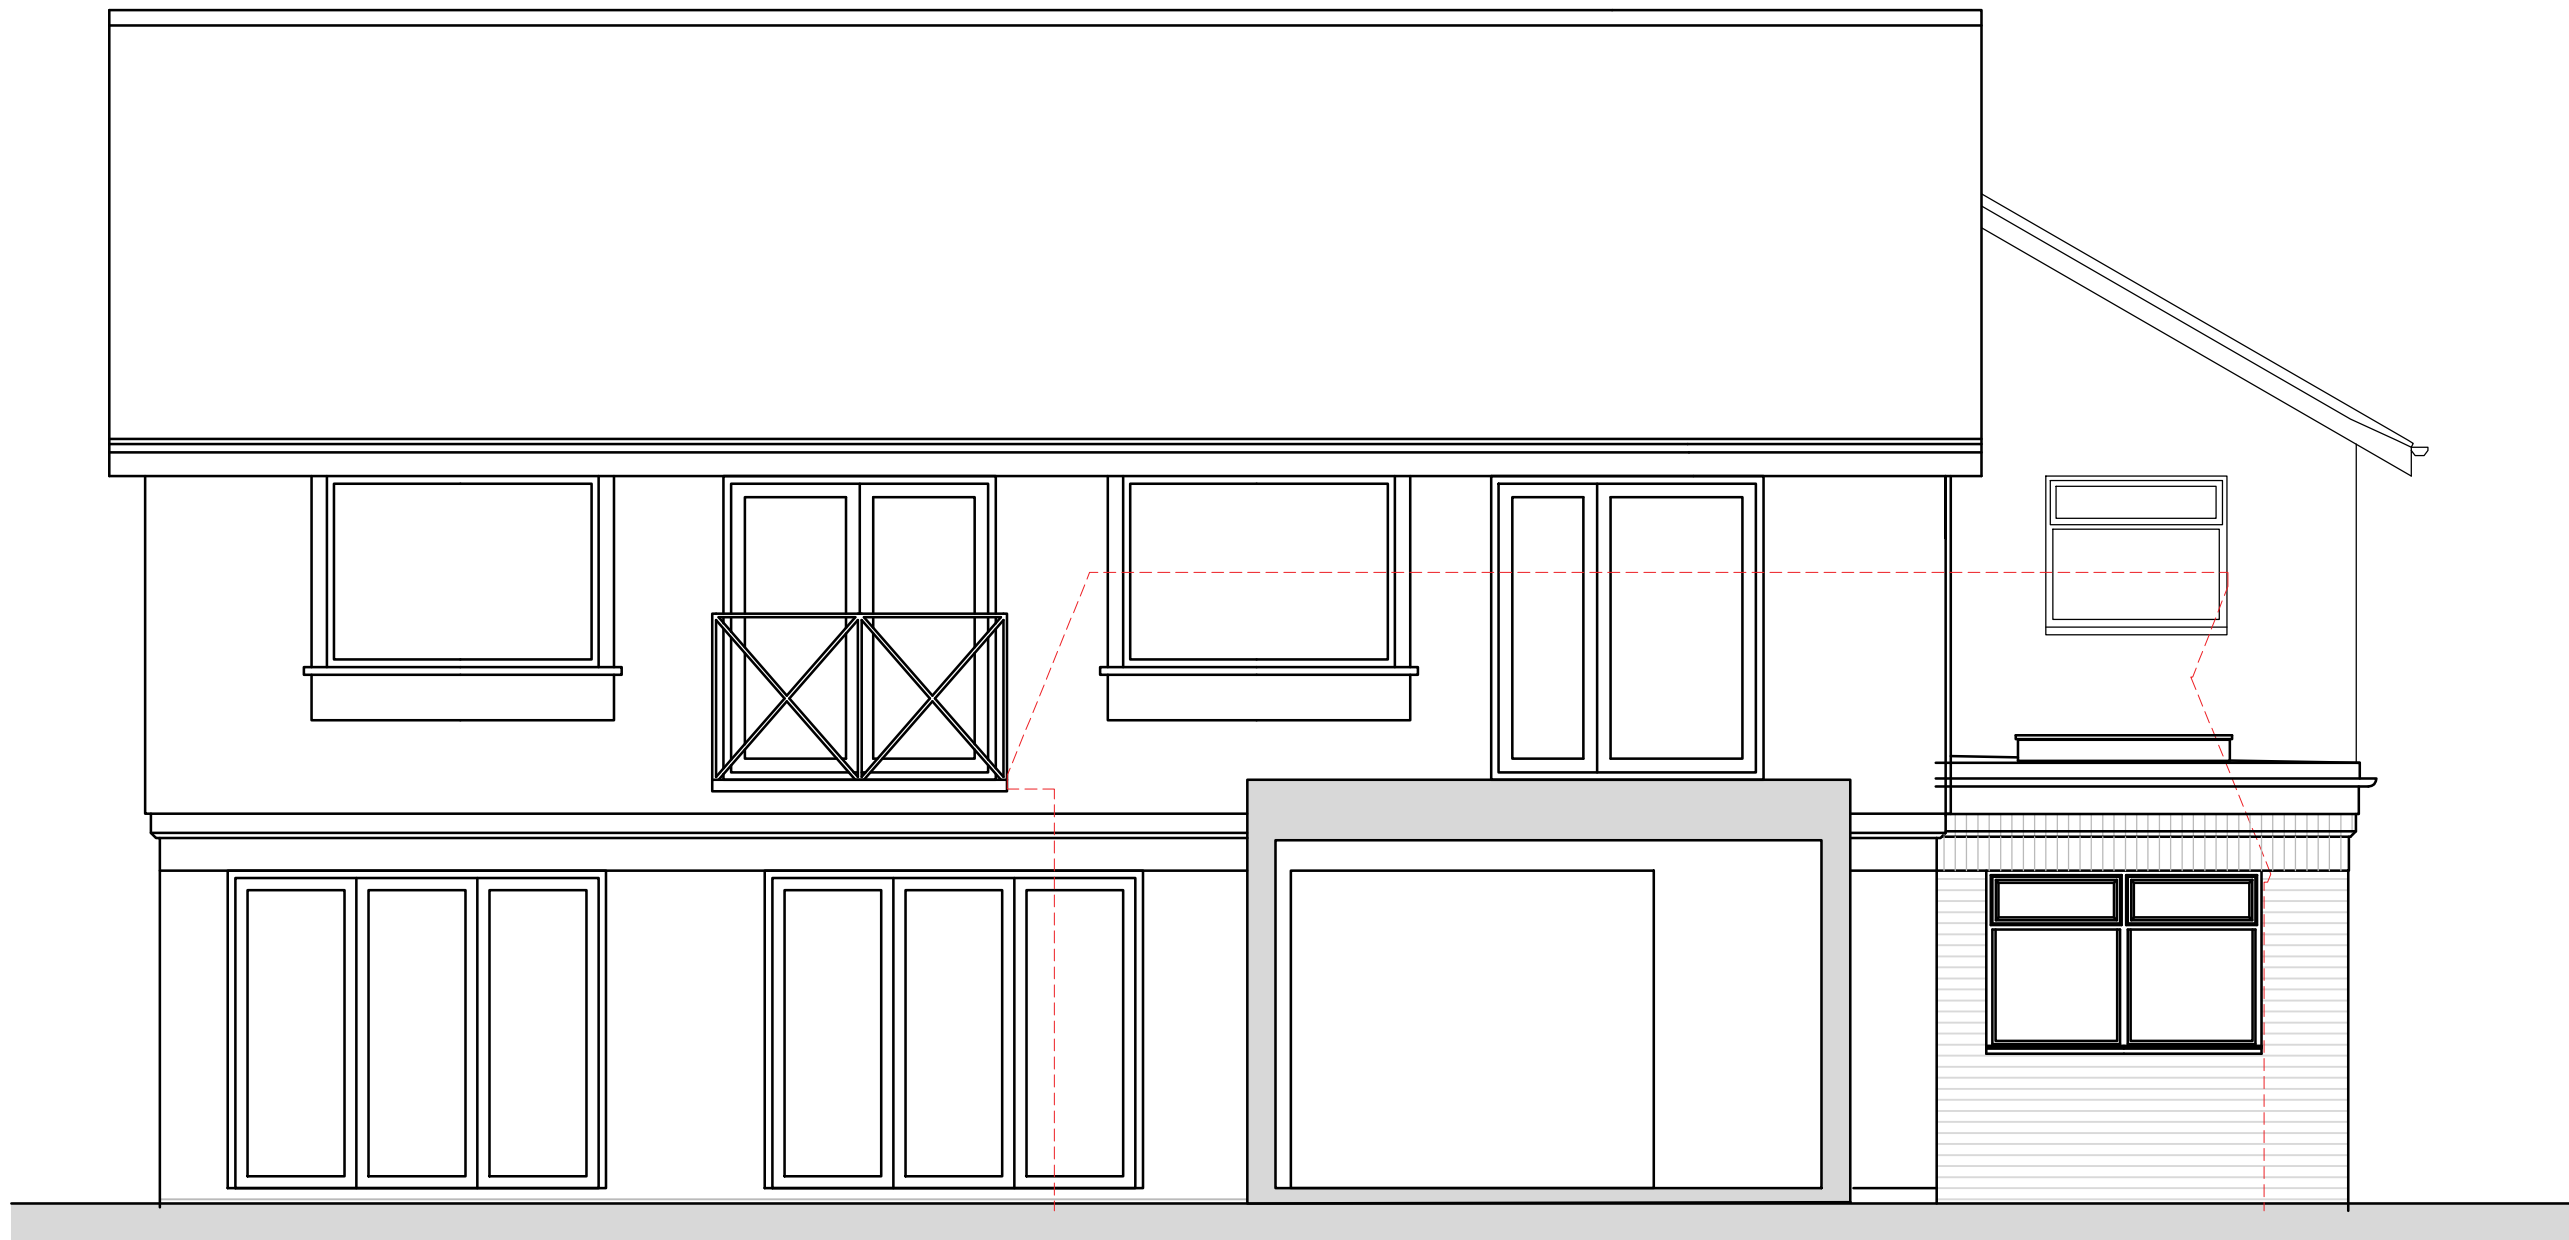

REAR ELEVATION (CONSERVATORY OMITTED FOR CLARITY)

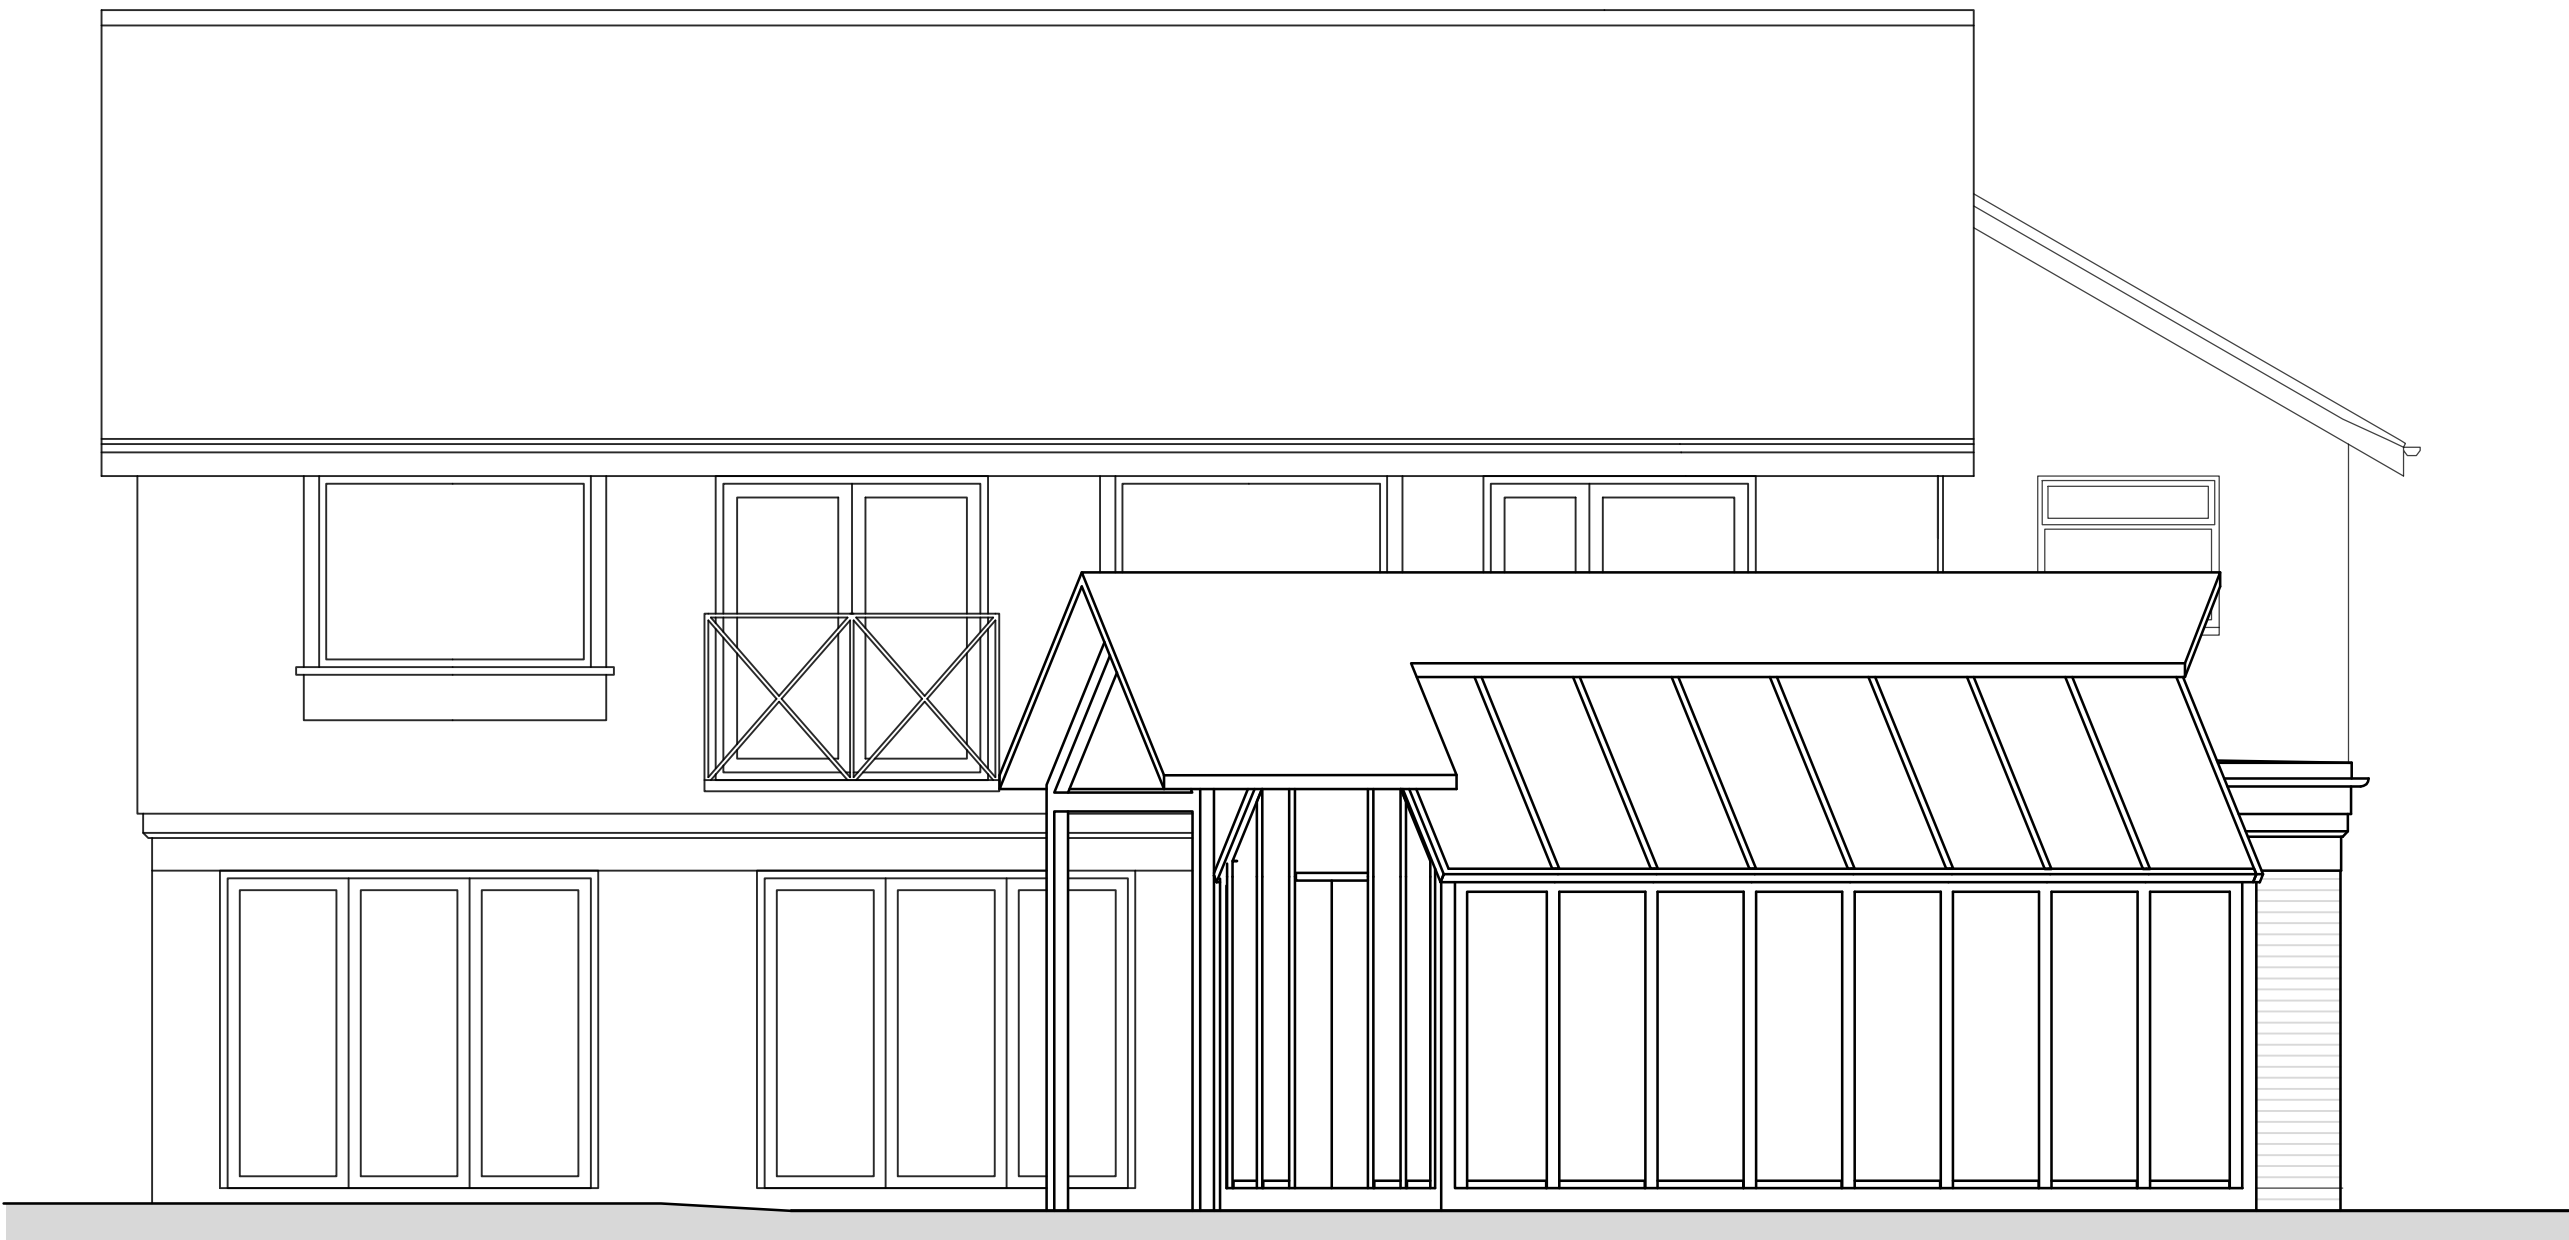

REAR ELEVATION (CONSERVATORY INDICATED)



SIDE 2 ELEVATION

Proposed Materials

Ext. Walls: Clay facing brick to match existing
Roof: Dark grey EPDM Flat Roof
Windows: Painted timber to match existing.
Roof Windows: Roofmaker Flat Glass Rooflight.
Rainwater Goods: Black UPVC to match existing.
Fascia & Soffit: Painted timber to match existing.

Rev. | Date | Details | Drawn | Checked
Issued for:

PLANNING

Project/Client: Project No:
Proposed Extension
Aspen, Newlands Lane,
Hitchin,
Drawing: North: 
Proposed Elevations
Dwg No: 006 Rev:
Scale: 1 to 50
Drawn By: Date:
Checked By: Date:



D.Chandler Architectural Design Ltd
61 Gernon Road, Letchworth, Hertfordshire, SG6 3HS
danielchandler@ntlworld.com - Tel: 01462 640650 - M: 07901864742

