


natural slates

feather edge boarding
stained black

stock bricks



north elevation

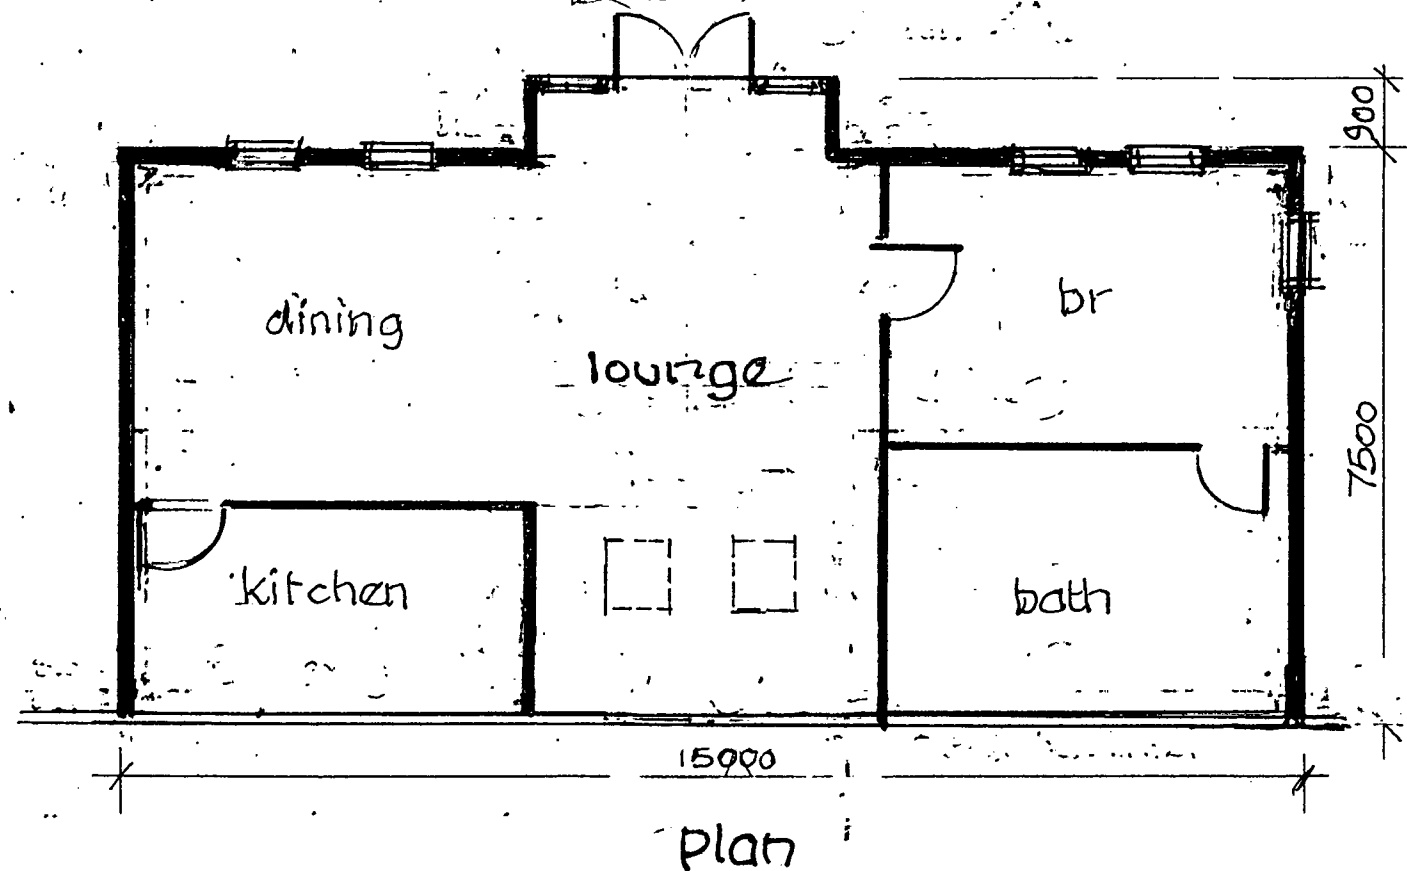

1:100

1 0 1 2 3 4 5 6

R.A. Rowe

Architectural Design Service

RAR

Turnpike Cottage, High Street,
Barkway, SO6 8EG.
Tel: 01763 848618

The Pump House
London Road, Barkway
existing barn,
converted to a single
dwelling

Scale: 100

Date: Sept. 25 Drawn: RAR

Drawing No. 18-25-1 Rev: