



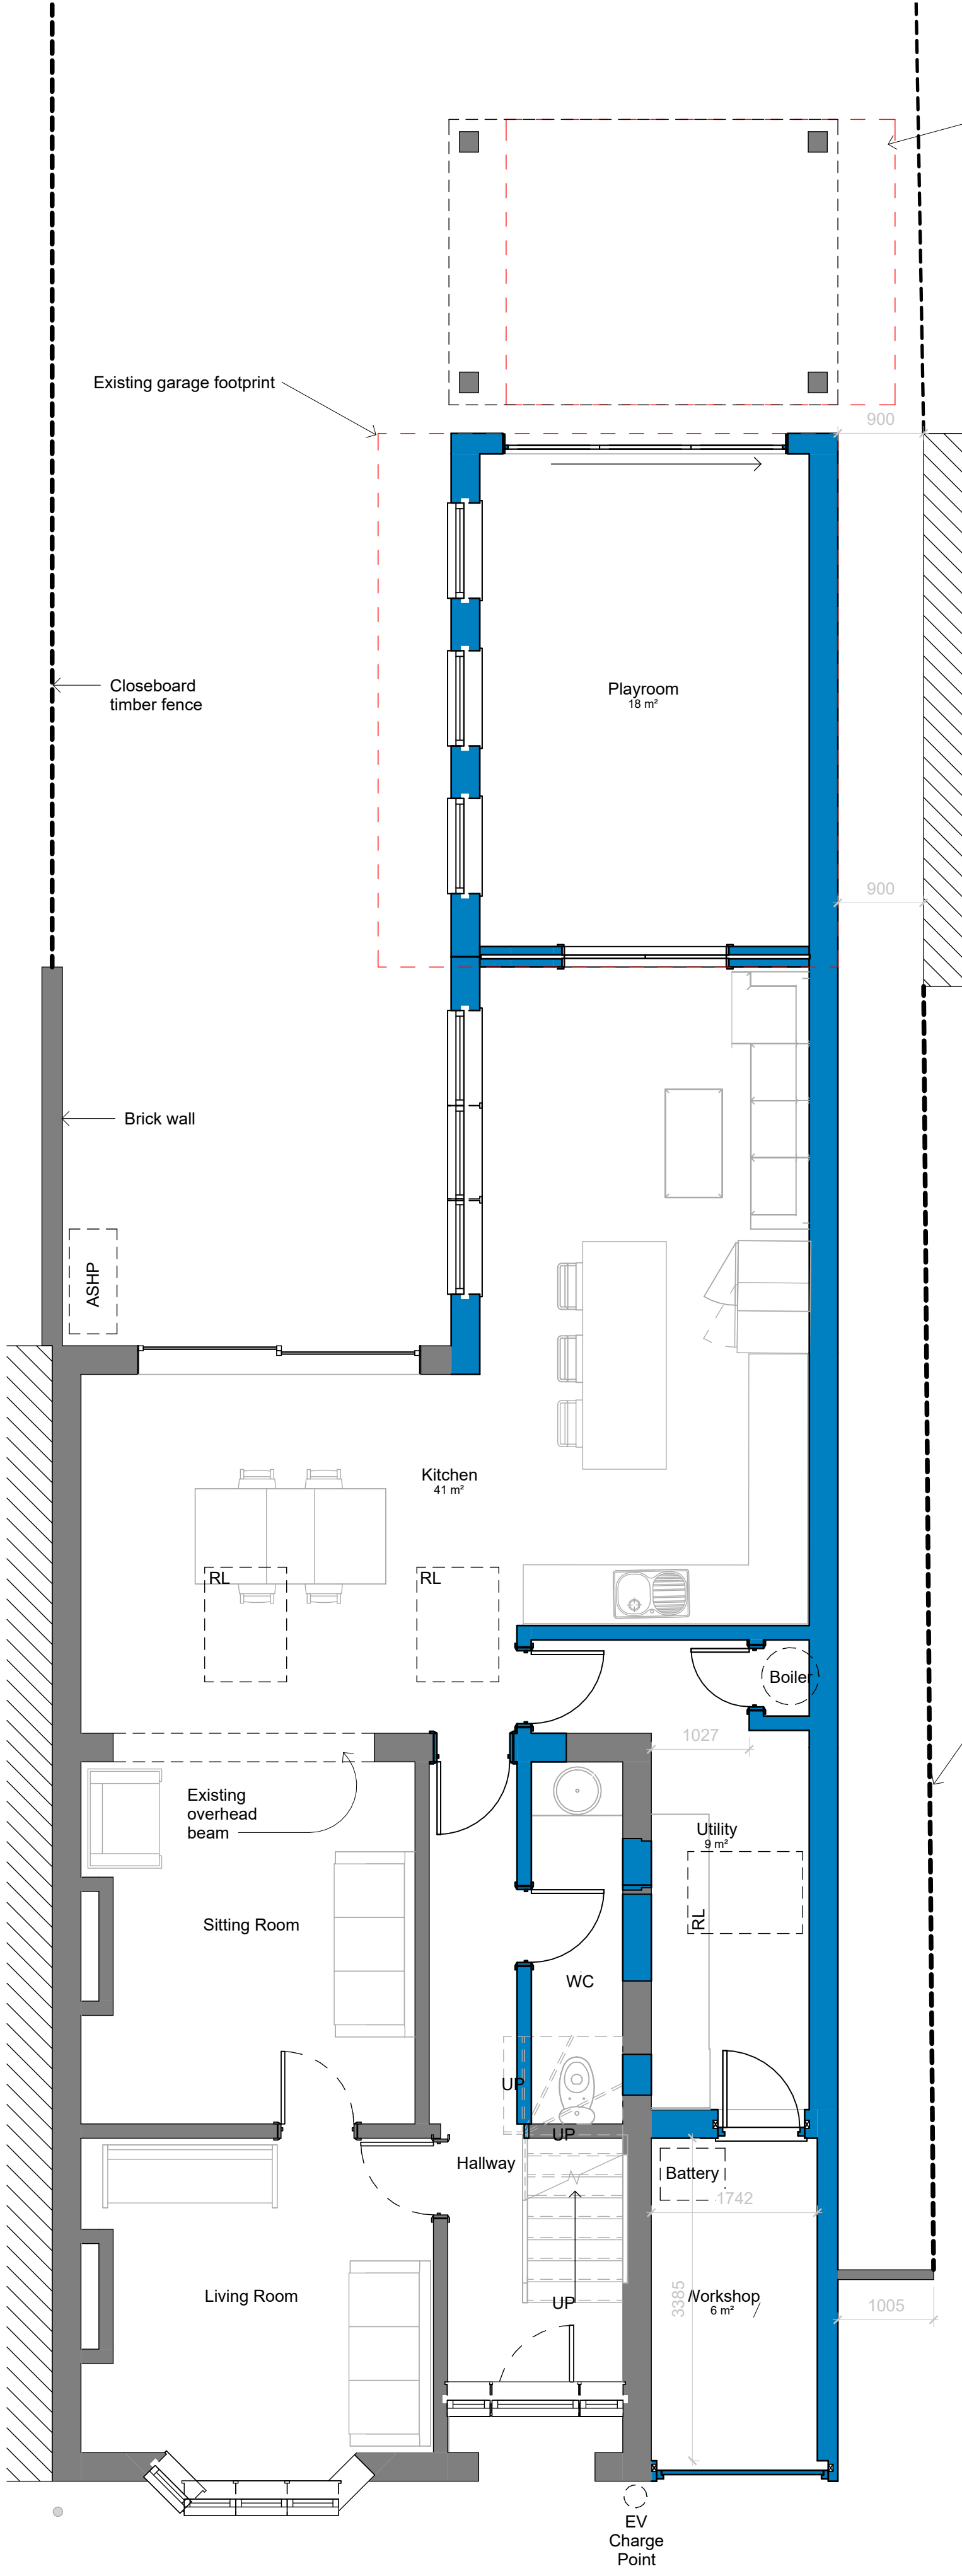


2 Ground Floor - As Proposed
1 : 50

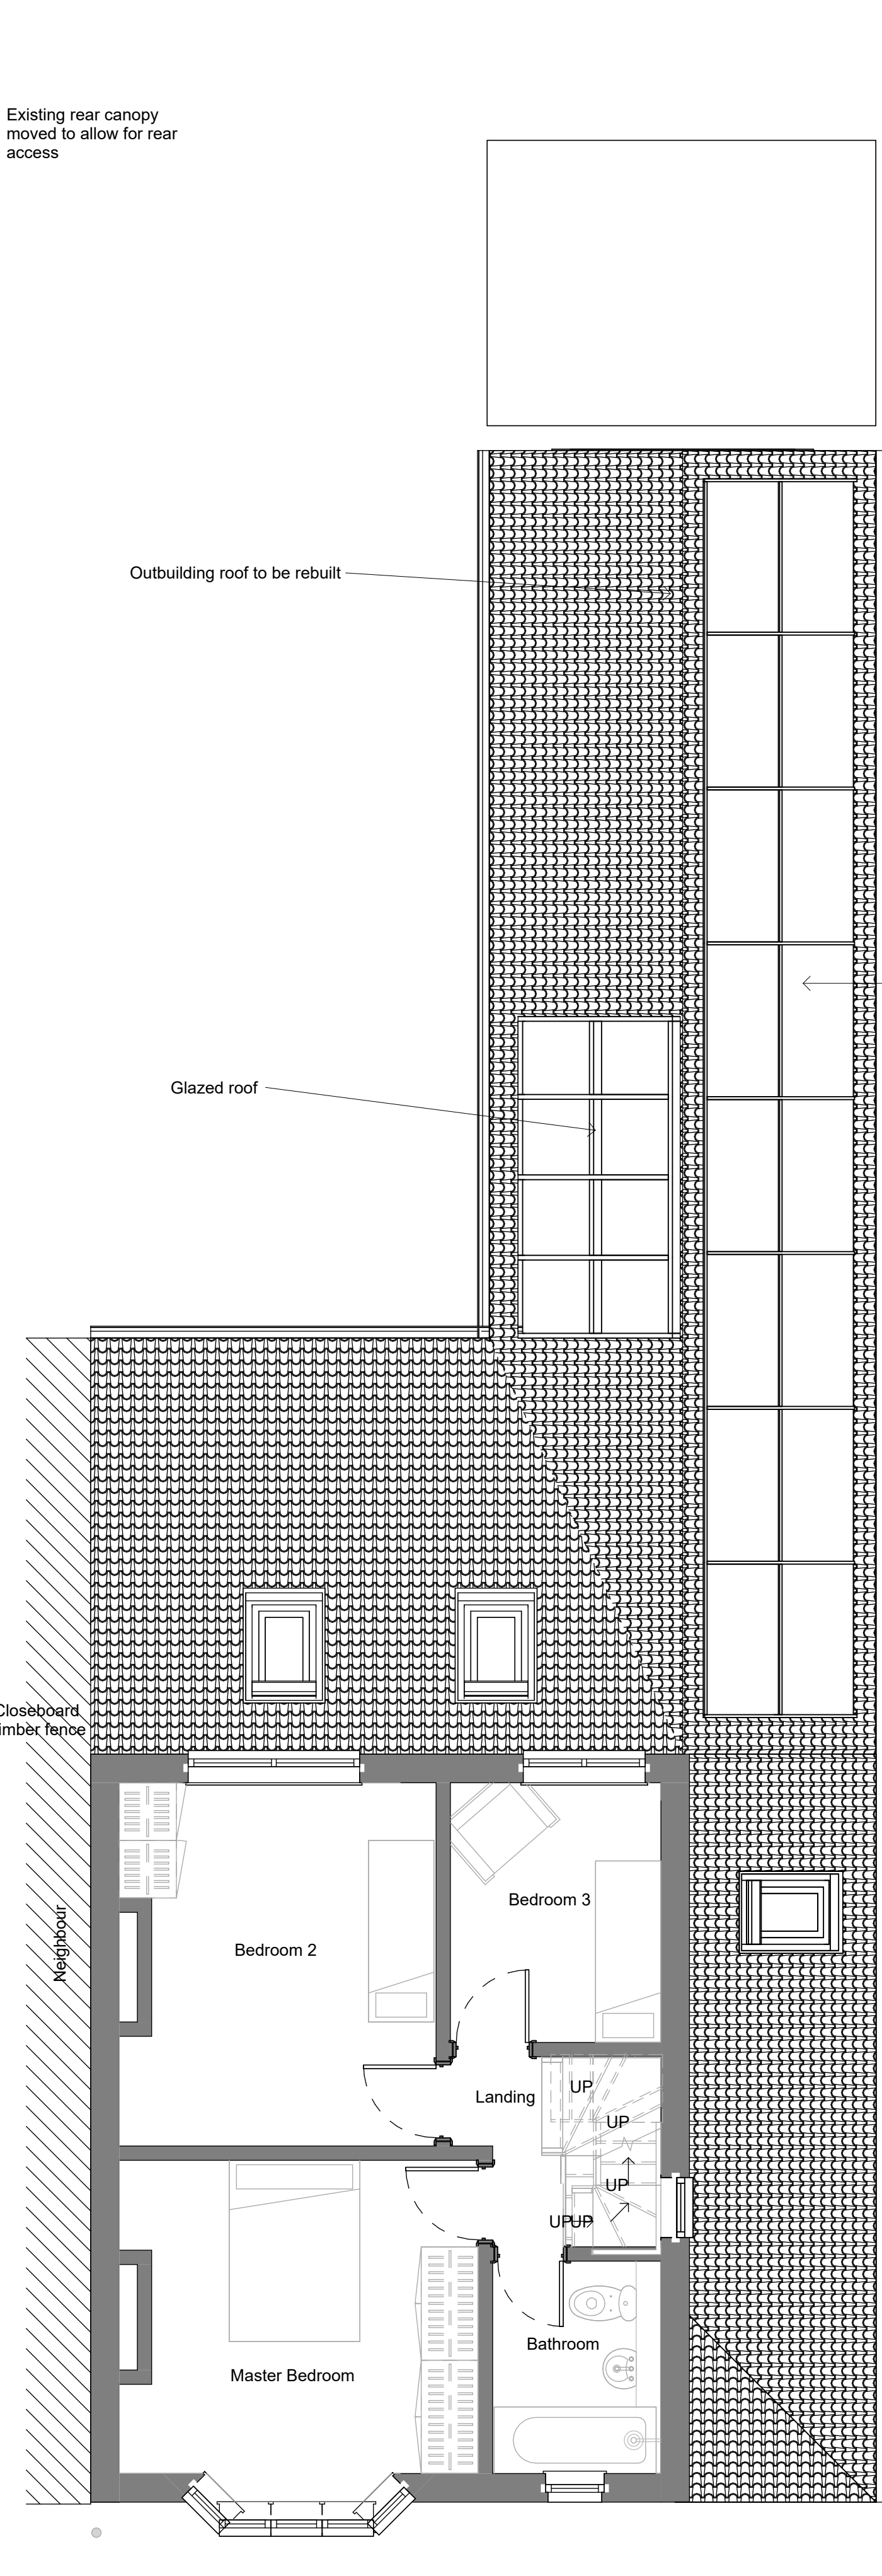


3 First Floor - As Proposed
1 : 50


Dormer Addition:
 $(5.686 \times 2.761 \times 3.532)/2 = 27.7\text{m}^3$
Hip to Gable Conversion:
 $(7.913 \times 3.900 \times 3.407)/6 = 17.52\text{m}^3$
Existing dormer volume = 10.5m^3
 $17.52 - 10.5 = 7.52\text{m}^3$
Total:
 $27.7 + 7.52 = 35.22\text{m}^3$

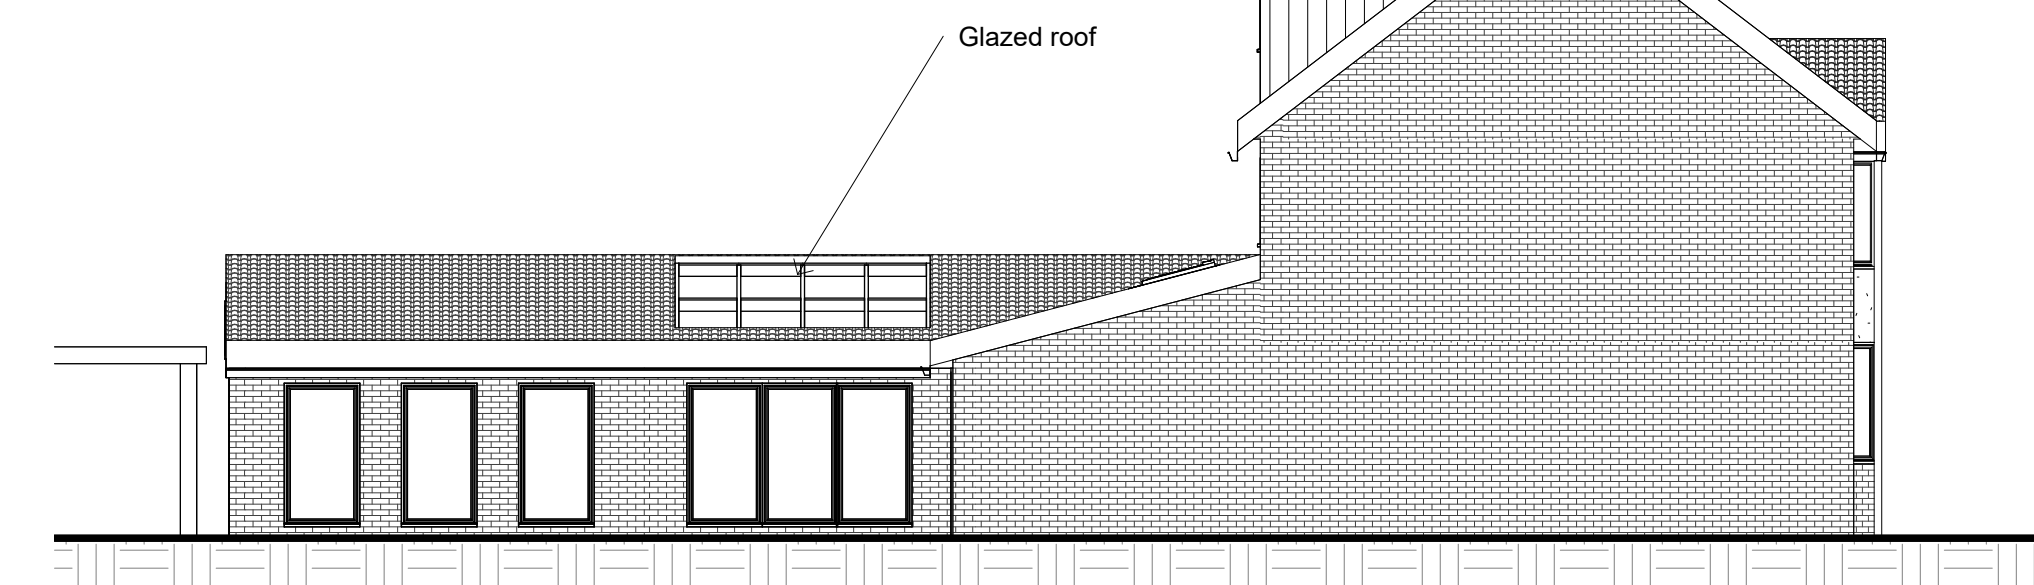

8 Side Elevation (SW) - As Proposed
1 : 100

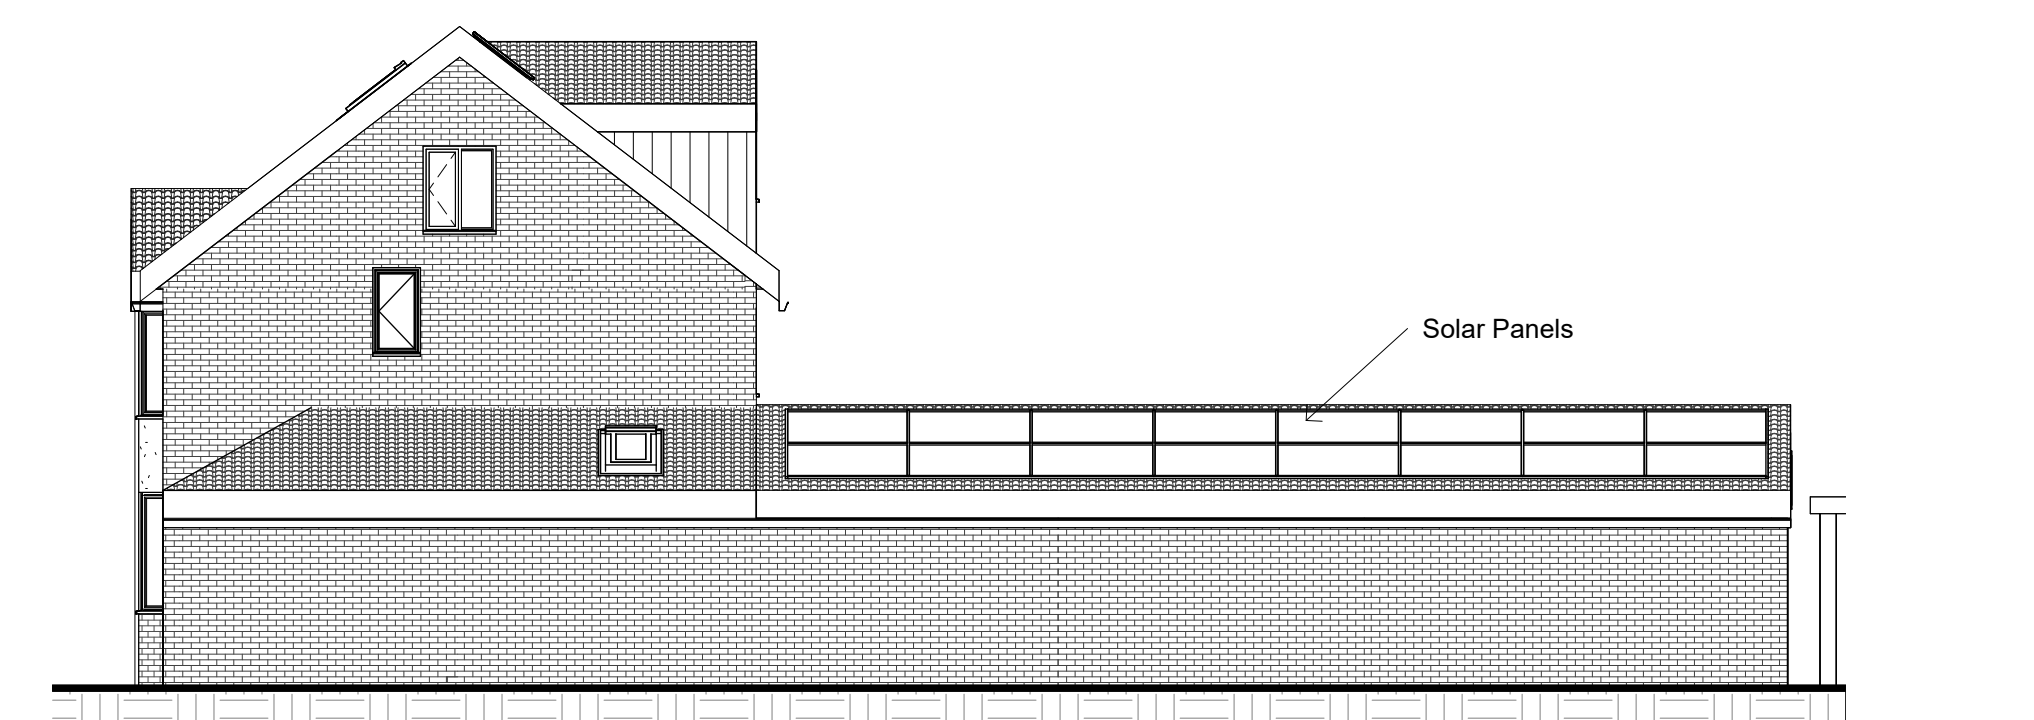

7 Side Elevation (NE) - As Proposed
1 : 100

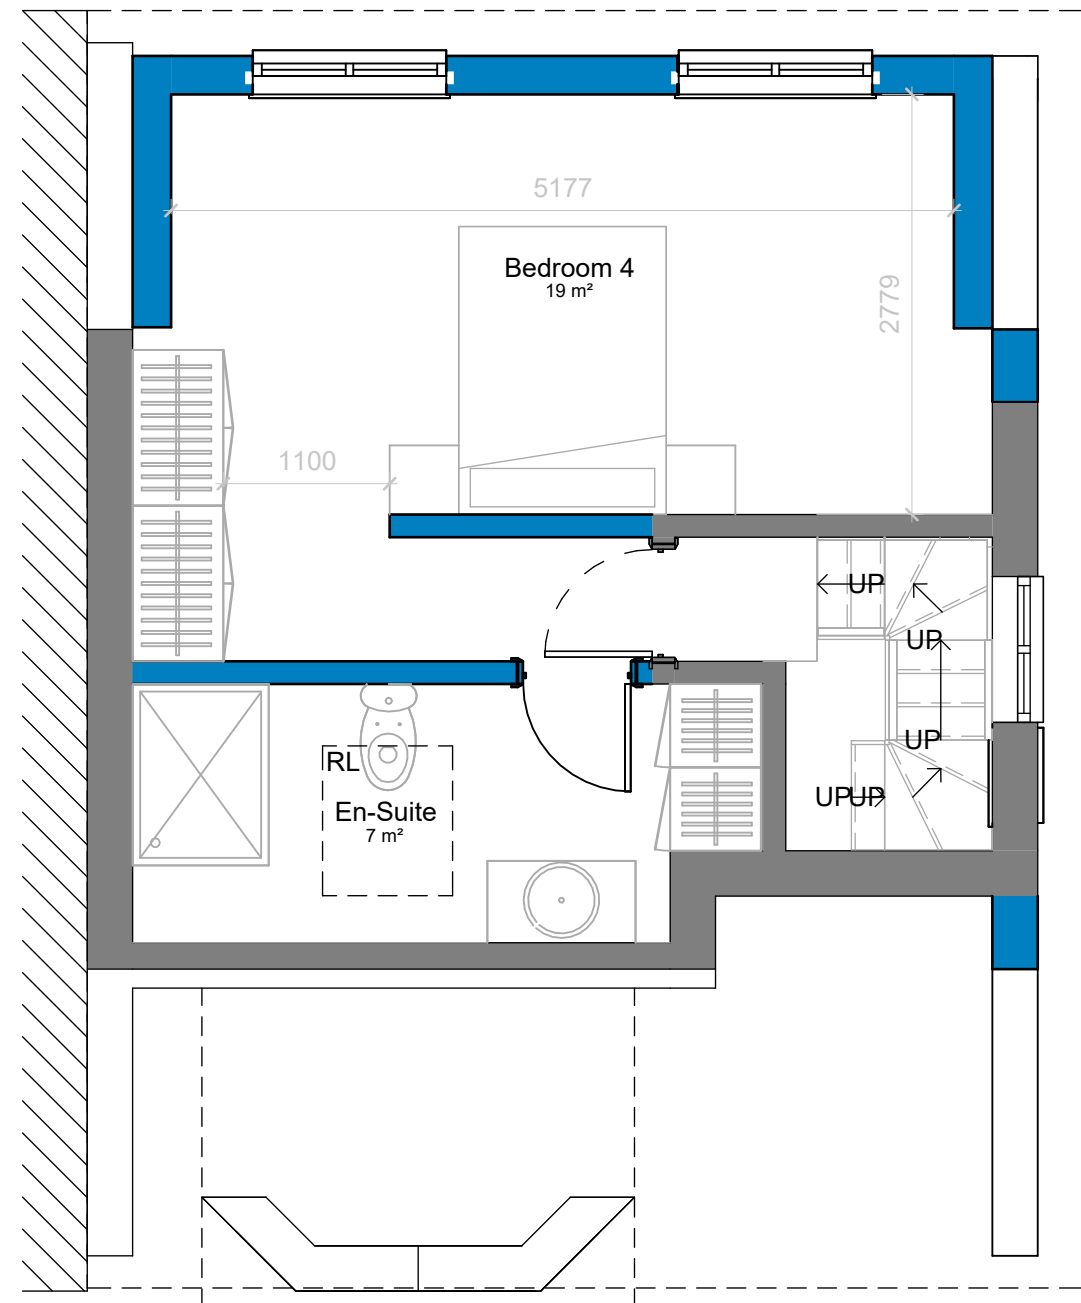

4 Second Floor - As Proposed
1 : 50



5 Front Elevation - As Proposed
1 : 100



6 Rear Elevation - As Proposed
1 : 100

Materials

Walls:

Red brick to match existing
Dormer walls Cedral cladding or equivalent

Roof:


Clay tiles to match existing
Glazed roof

Windows:

White UPVC framed to match existing

Doors:

White UPVC to match existing

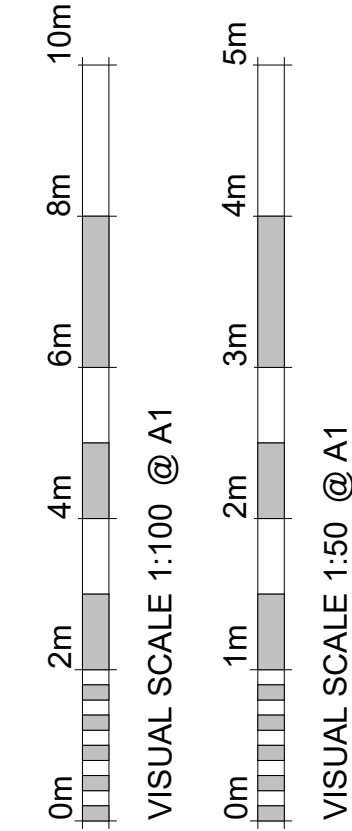

Revision Number	Revision Description	Revision Date	Issued by
Revision			

Planning

Status:
Dimensions, areas and levels where given are only approximate and subject to site survey.
All dimensions are to be checked on site. Figured dimensions only are to be taken from this drawing.
This drawing is to be read in conjunction with all relevant consultants and/or specialists drawings/documents and any discrepancies or variations are to be notified to the Architect before the affected work commences. This drawing is copyright and remains the property of the Architects.



telephone: 01462 453931
email: info@croearchitects.co.uk
web: www.croearchitects.co.uk

Project:
179 Cambridge Road,
Hitchin,
SG4 0JP

Client:
Alex & Rebecca Grocott

Drawing name:
As Proposed

Scale: As indicated	at A1	Drawing number	Revision
Date: 01 - 22		26014 - 010	
Drawn by: CC			