




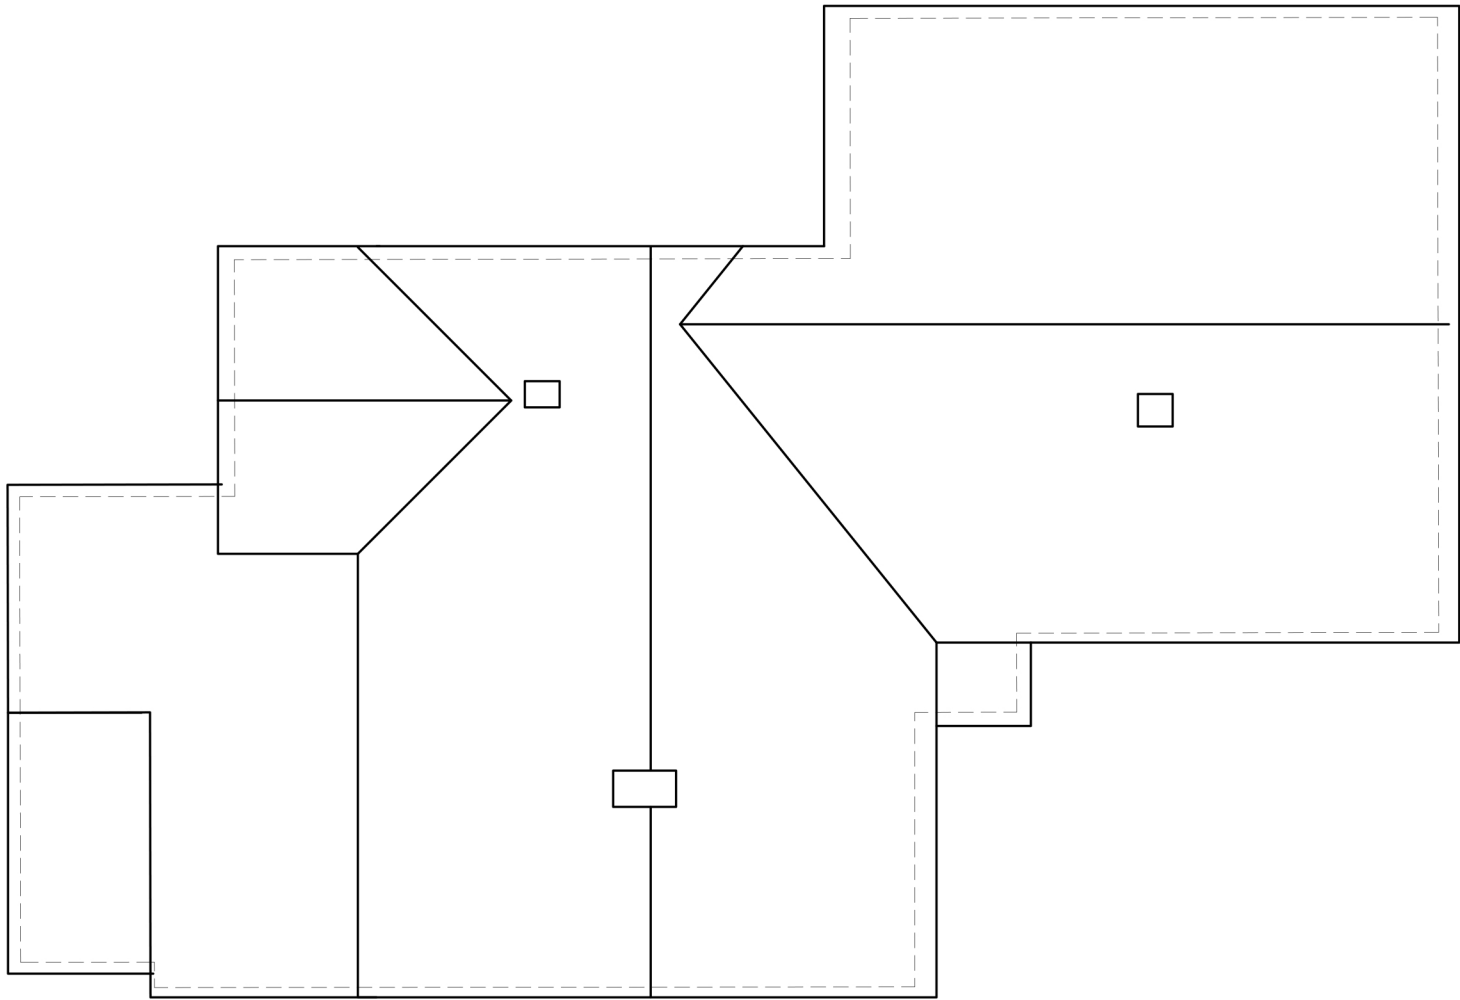


ROOF PLAN

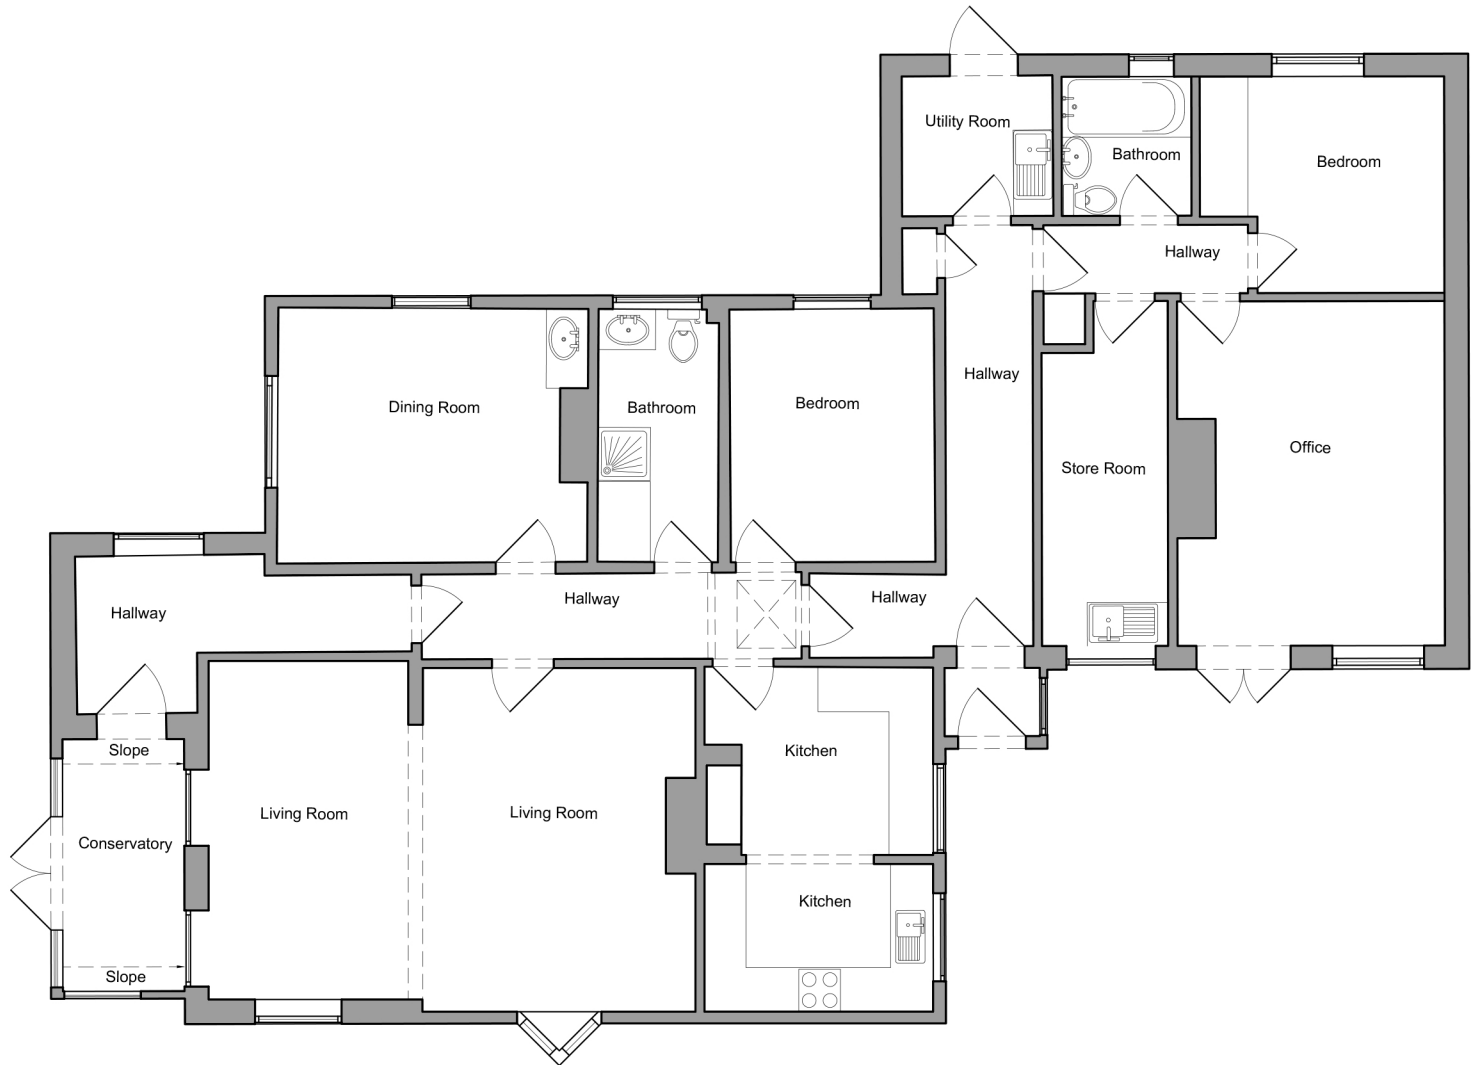

FLOOR PLAN

 

- These drawings are for planning purposes only.
- All measurements must be checked on site.

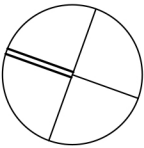

Rev.	DESCRIPTION	DATE



Cambridge
Tel: 01223 967 997
The Officers' Mess, Royston Road, Duxford,
Cambridgeshire CB22 4QH

Wells-next-the-Sea:
Tel: 01328 560 760
The Sackhouse, Jickings Yard,
Wells-next-the-Sea, Norfolk NR23 1AU

Email: info@studioKM.co.uk
www.studiokm.co.uk



Client
MR & MRS TILBE

Project Title
**BECKET'S
20 HODWELL
ASHWELL
HERTS
SG7 5QQ**

Drawing Title
**PLANS
AS EXISTING**

Scale
1:100 @A3

Date	Nov 2025	Checked by	MF
------	----------	------------	----

Drawing No.	Rev.	-
21_148/EX 01		

- This drawing is the copyright of studioKM -
The drawing must not be reproduced, in whole or in part, or used for the
execution of works without the express permission of studioKM.