



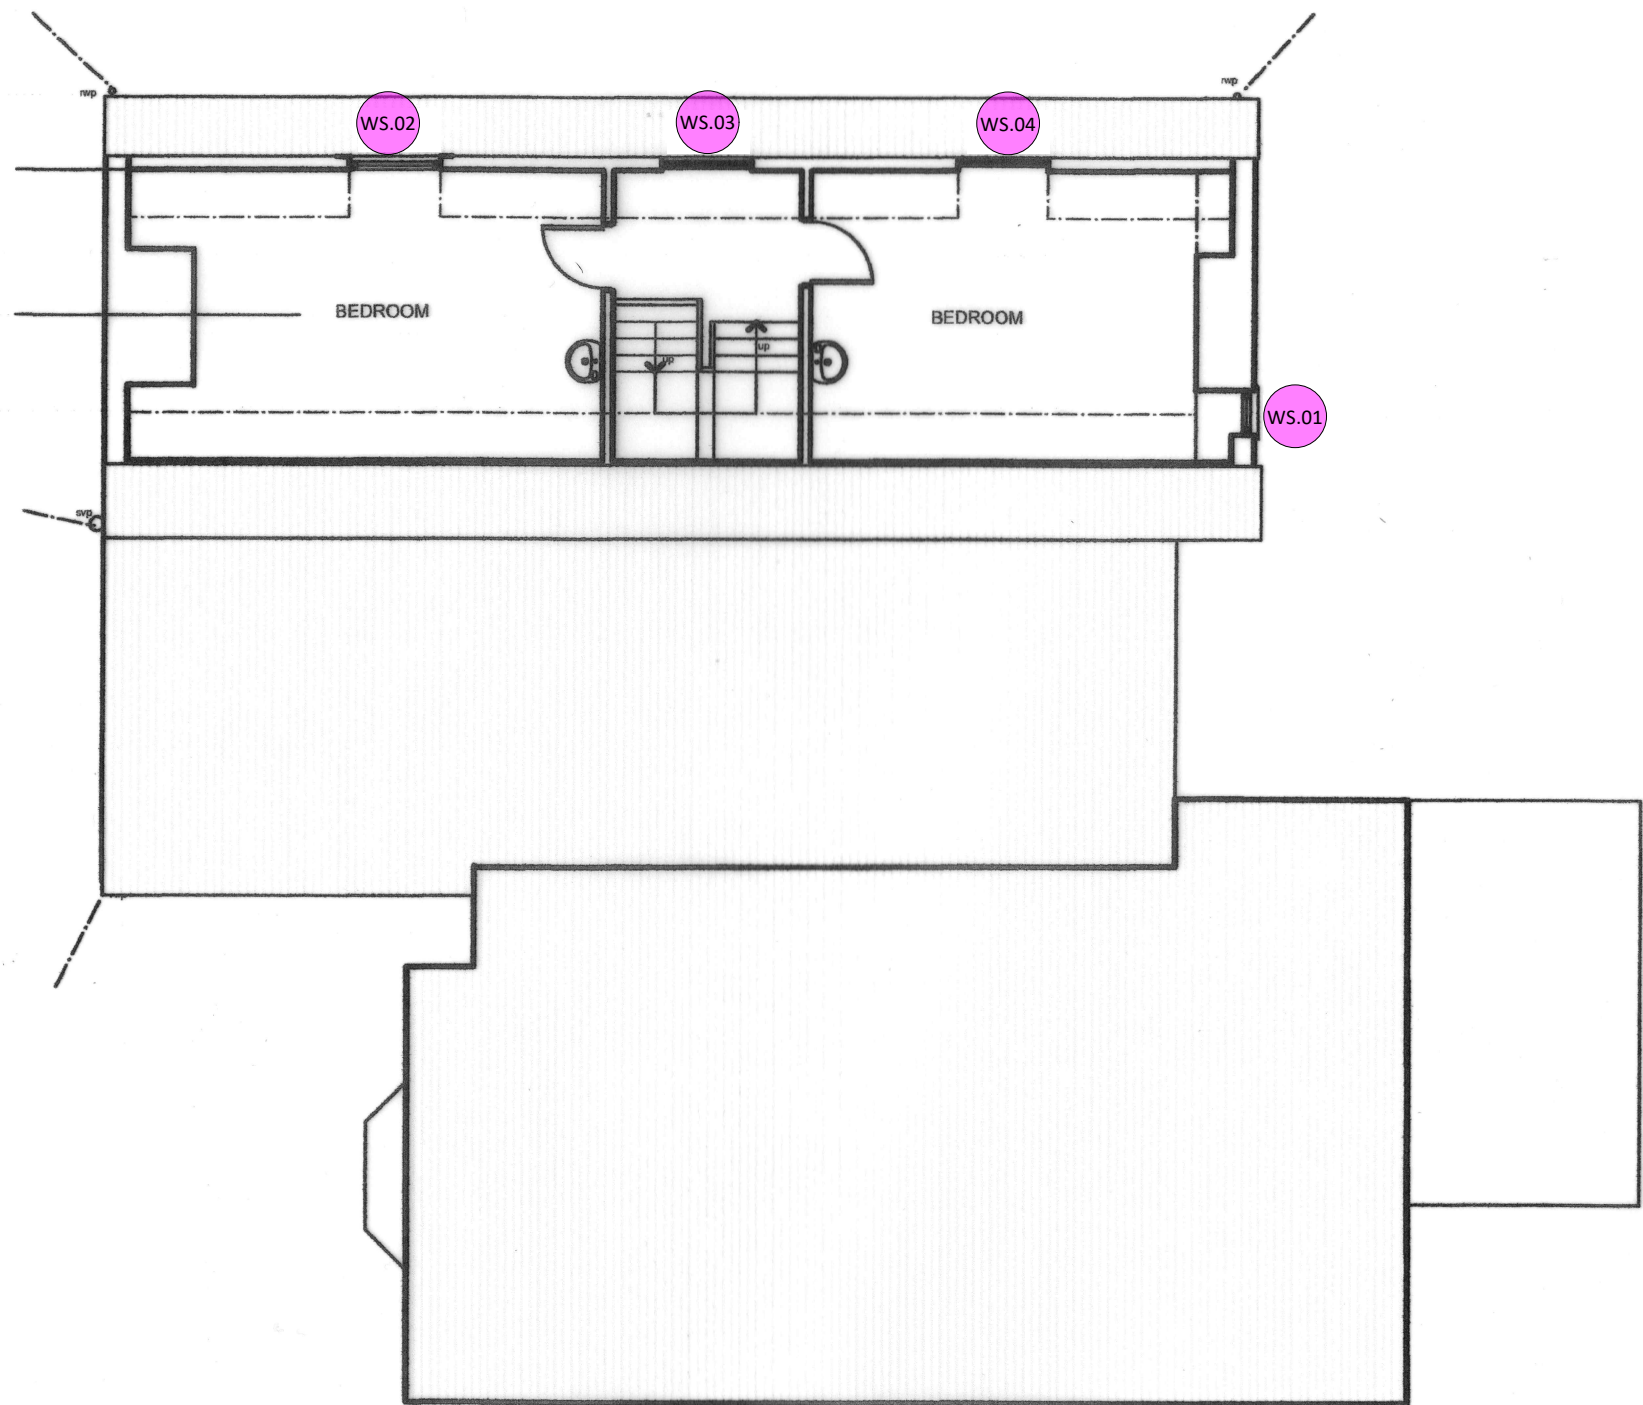

KEY

Window/ Door with re-decoration only

Window/ Door with repair works

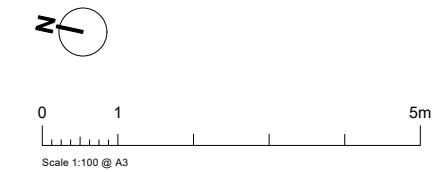

- Notes**
1. This drawing remains copyright of Blake Architects Limited and may not be reproduced or copied without consent in writing.
 2. For construction use figured dimensions only.
 3. Any discrepancies between site and drawings to be reported to the architect immediately.
 4. Read in conjunction with all relevant structural and mechanical & electrical engineers drawings.
 5. Survey undertaken by: Edmund Wright Architects

REVISIONS				
PROJECT		Great Offley House		
ADDRESS		Great Offley House, Great Offley, Hitchin, SG5 3EA		
BLAKE ARCHITECTS		Blake Architects Limited		
		1 Coves Barn, Winstone Gloucestershire. GL7 7JZ		
		[t] 01285 841407 [e] mail@blakearchitects.co.uk		
		www.blakearchitects.co.uk		
TITLE		Second Floor Plan		
DRAWING NUMBER		26.03.03.PL.04		
STATUS		PLANNING		
DRAWN	CHECKED	FIRST ISSUED	SCALE	REVISION
GY		05.06.2026	1:100 @ A3	-