


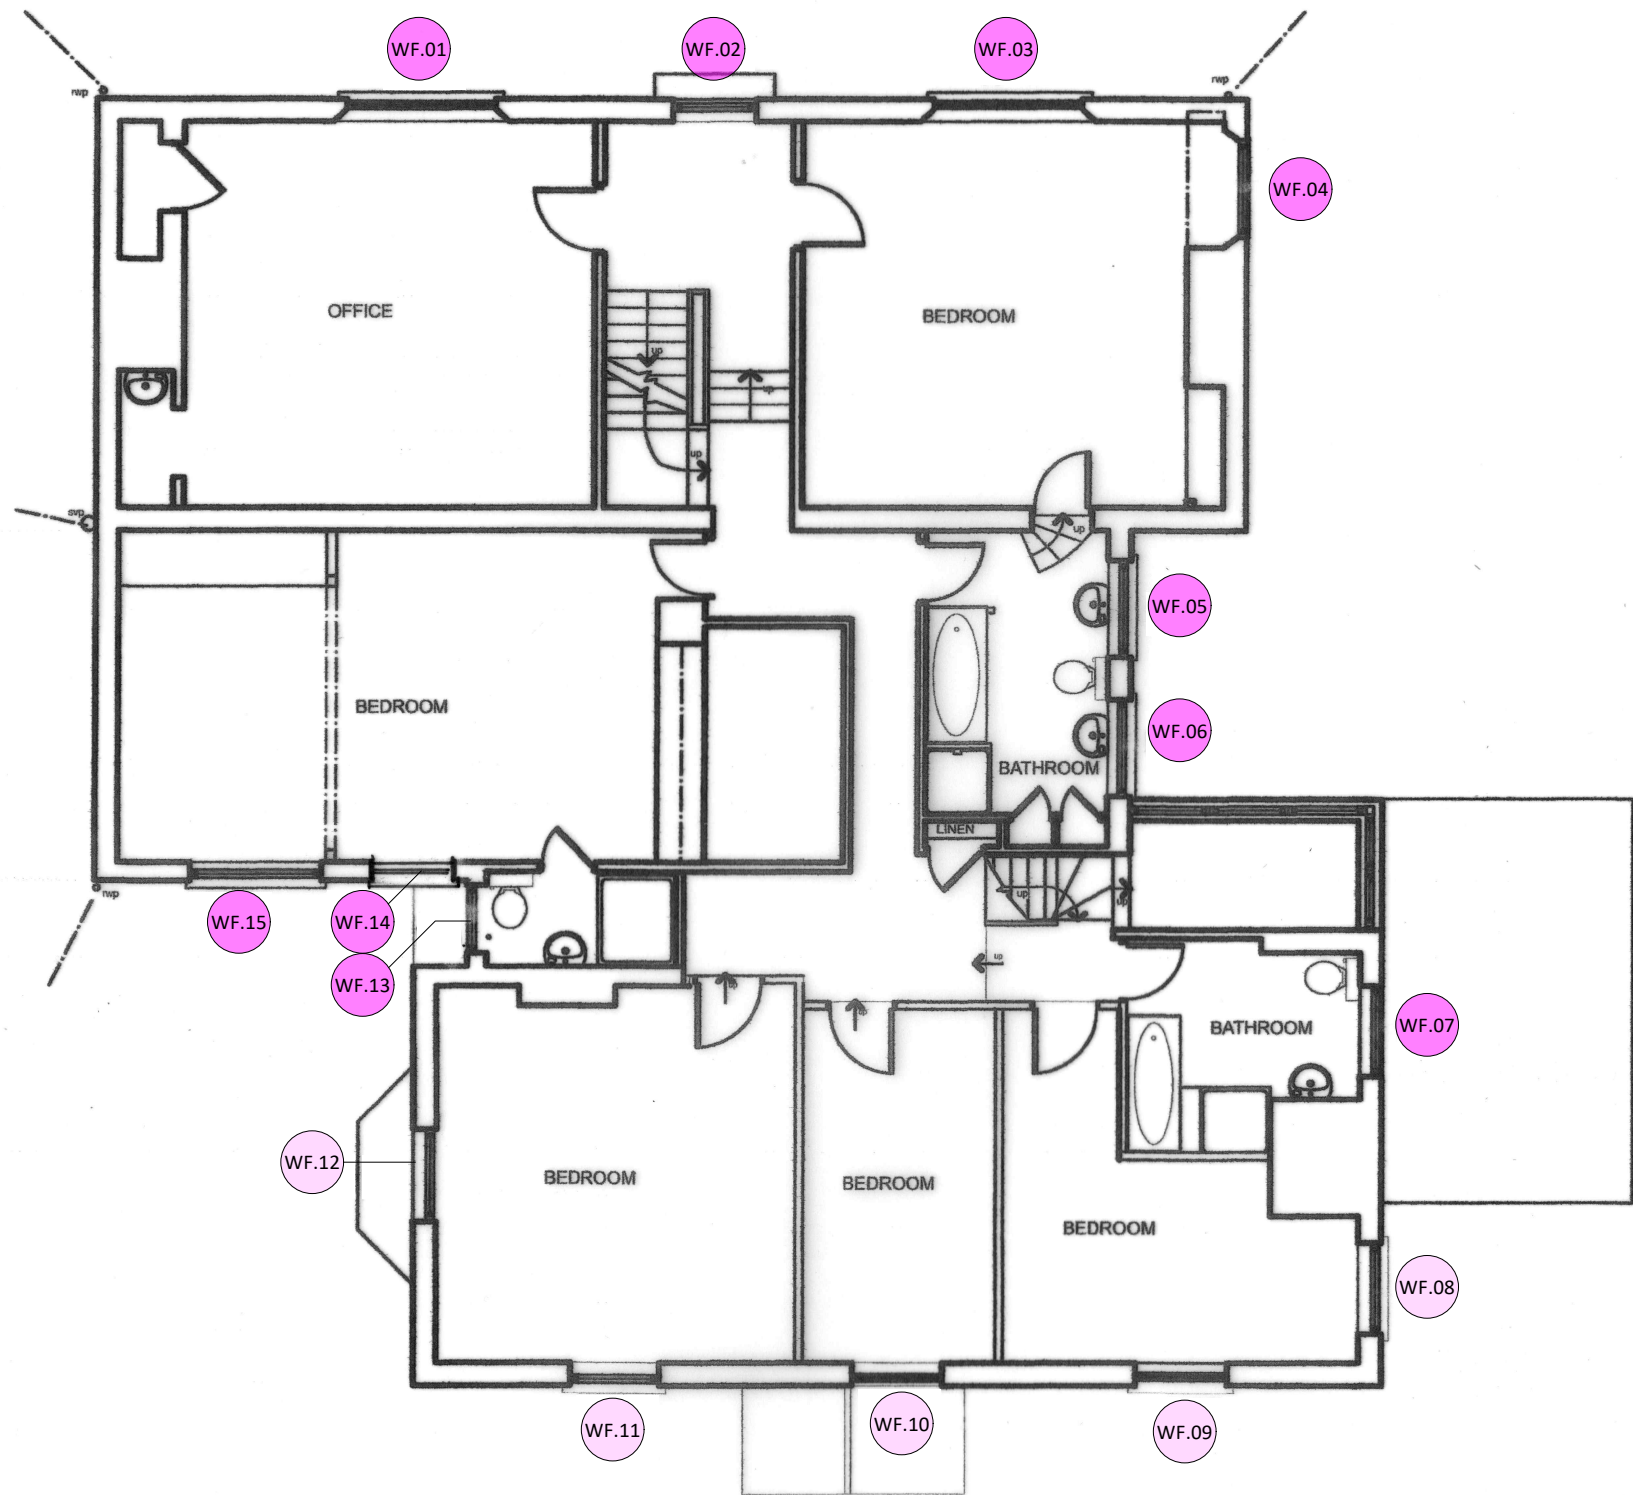

KEY

- Window/ Door with re-decoration only
- Window/ Door with repair works

Note: windows and doors not labelled have no proposed works.

0 1 5m

Scale 1:100 @ A3

- Notes**
- This drawing remains copyright of Blake Architects Limited and may not be reproduced or copied without consent in writing.
 - For construction use figured dimensions only.
 - Any discrepancies between site and drawings to be reported to the architect immediately.
 - Read in conjunction with all relevant structural and mechanical & electrical engineers drawings.
 - Survey undertaken by: Edmund Wright Architects

REVISIONS				
PROJECT		Great Offley House		
ADDRESS		Great Offley House, Great Offley, Hitchin, SG5 3EA		
BLAKE ARCHITECTS		Blake Architects Limited		
		1 Coves Barn, Winstone Gloucestershire. GL7 7JZ [t] 01285 841407 [e] mail@blakearchitects.co.uk www.blakearchitects.co.uk		
TITLE		First Floor Plan		
DRAWING NUMBER		26.03.03.PL.03		
STATUS		PLANNING		
DRAWN	CHECKED	FIRST ISSUED	SCALE	REVISION
GY	-	05.06.26	1:100 @ A3	-