



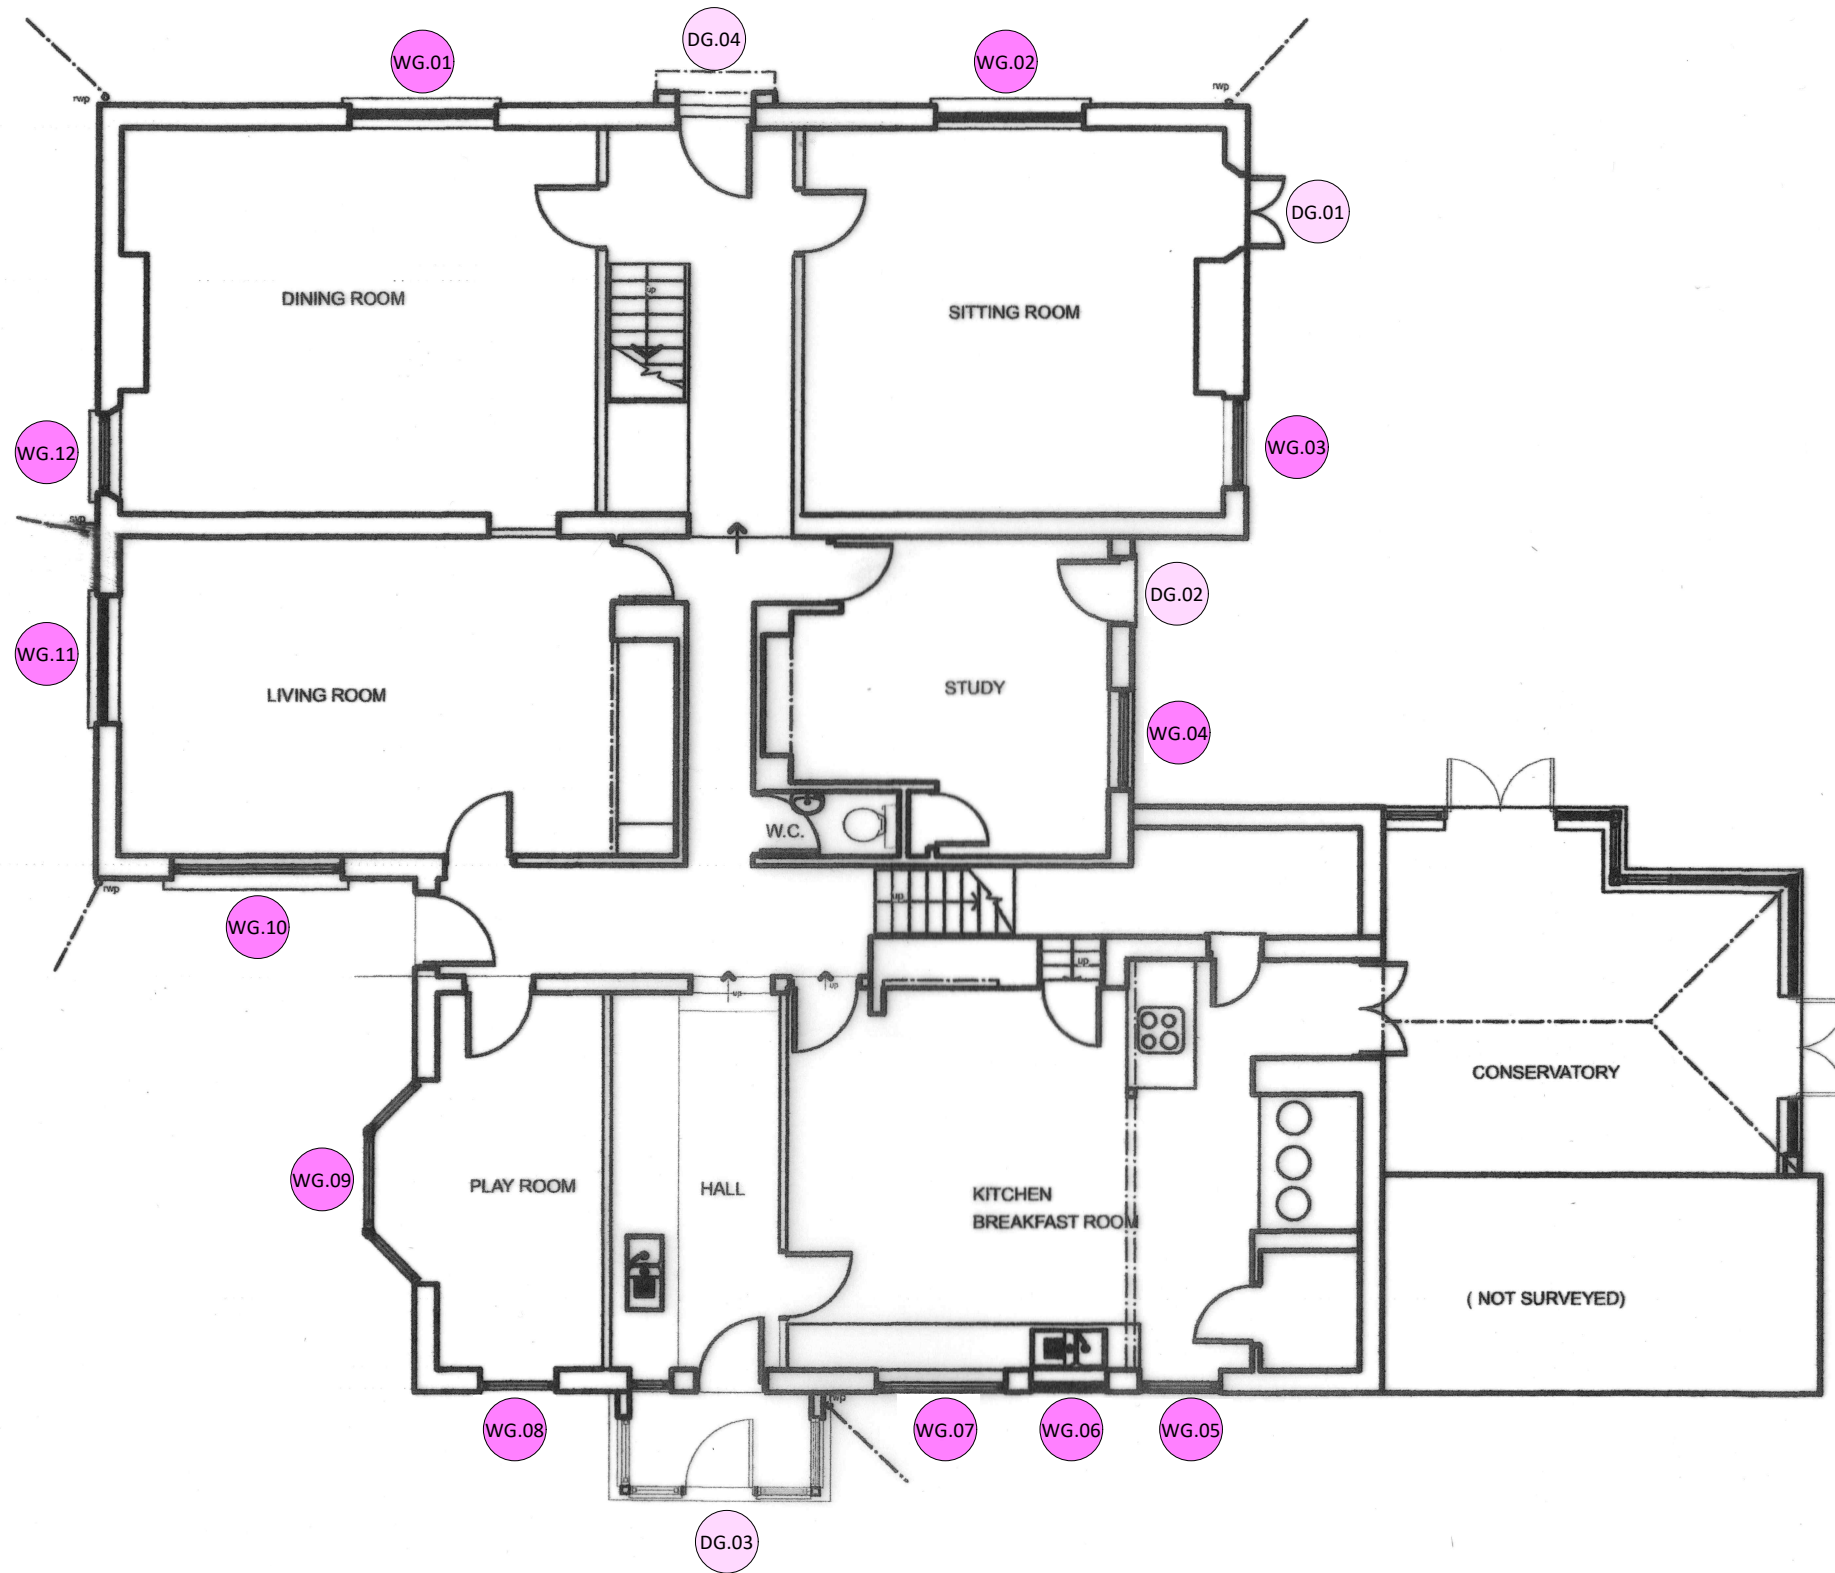

KEY

- Window/ Door with re-decoration only
- Window/ Door with repair works

Note: windows and doors not labelled have no proposed works.

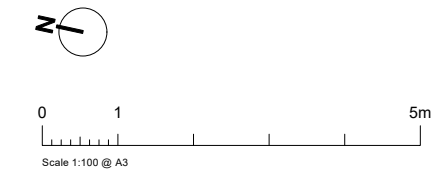

- Notes**
- This drawing remains copyright of Blake Architects Limited and may not be reproduced or copied without consent in writing.
 - For construction use figured dimensions only.
 - Any discrepancies between site and drawings to be reported to the architect immediately.
 - Read in conjunction with all relevant structural and mechanical & electrical engineers drawings.
 - Survey undertaken by: Edmund Wright Architects

REVISIONS				
PROJECT				
Great Offley House				
ADDRESS				
Great Offley House, Great Offley, Hitchin, SG5 3EA				
B L A K E A R C H I T E C T S	Blake Architects Limited			
	1 Coves Barn, Winstone Gloucestershire. GL7 7JZ			
	[t] 01285 841407 [e] mail@blakearchitects.co.uk			
	www.blakearchitects.co.uk			
TITLE				
Ground Floor Plan				
DRAWING NUMBER				
26.03.03.PL.02				
STATUS				
PLANNING				
DRAWN	CHECKED	FIRST ISSUED	SCALE	REVISION
GY	-	05.06.26	1:100 @ A3	-