
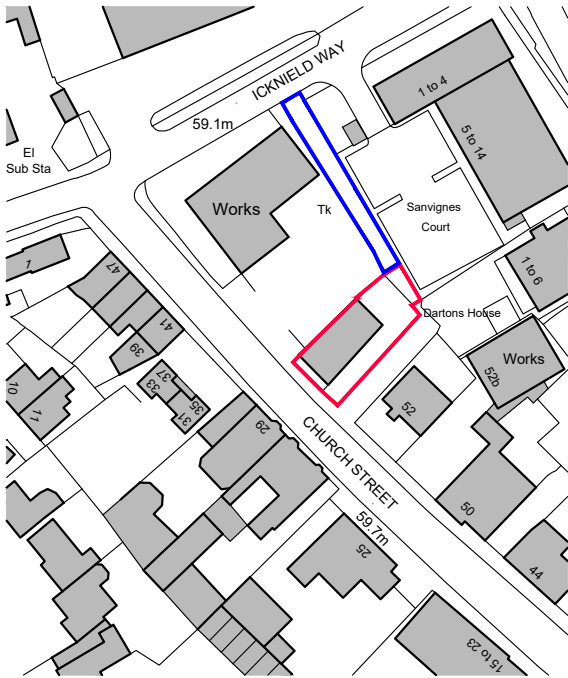




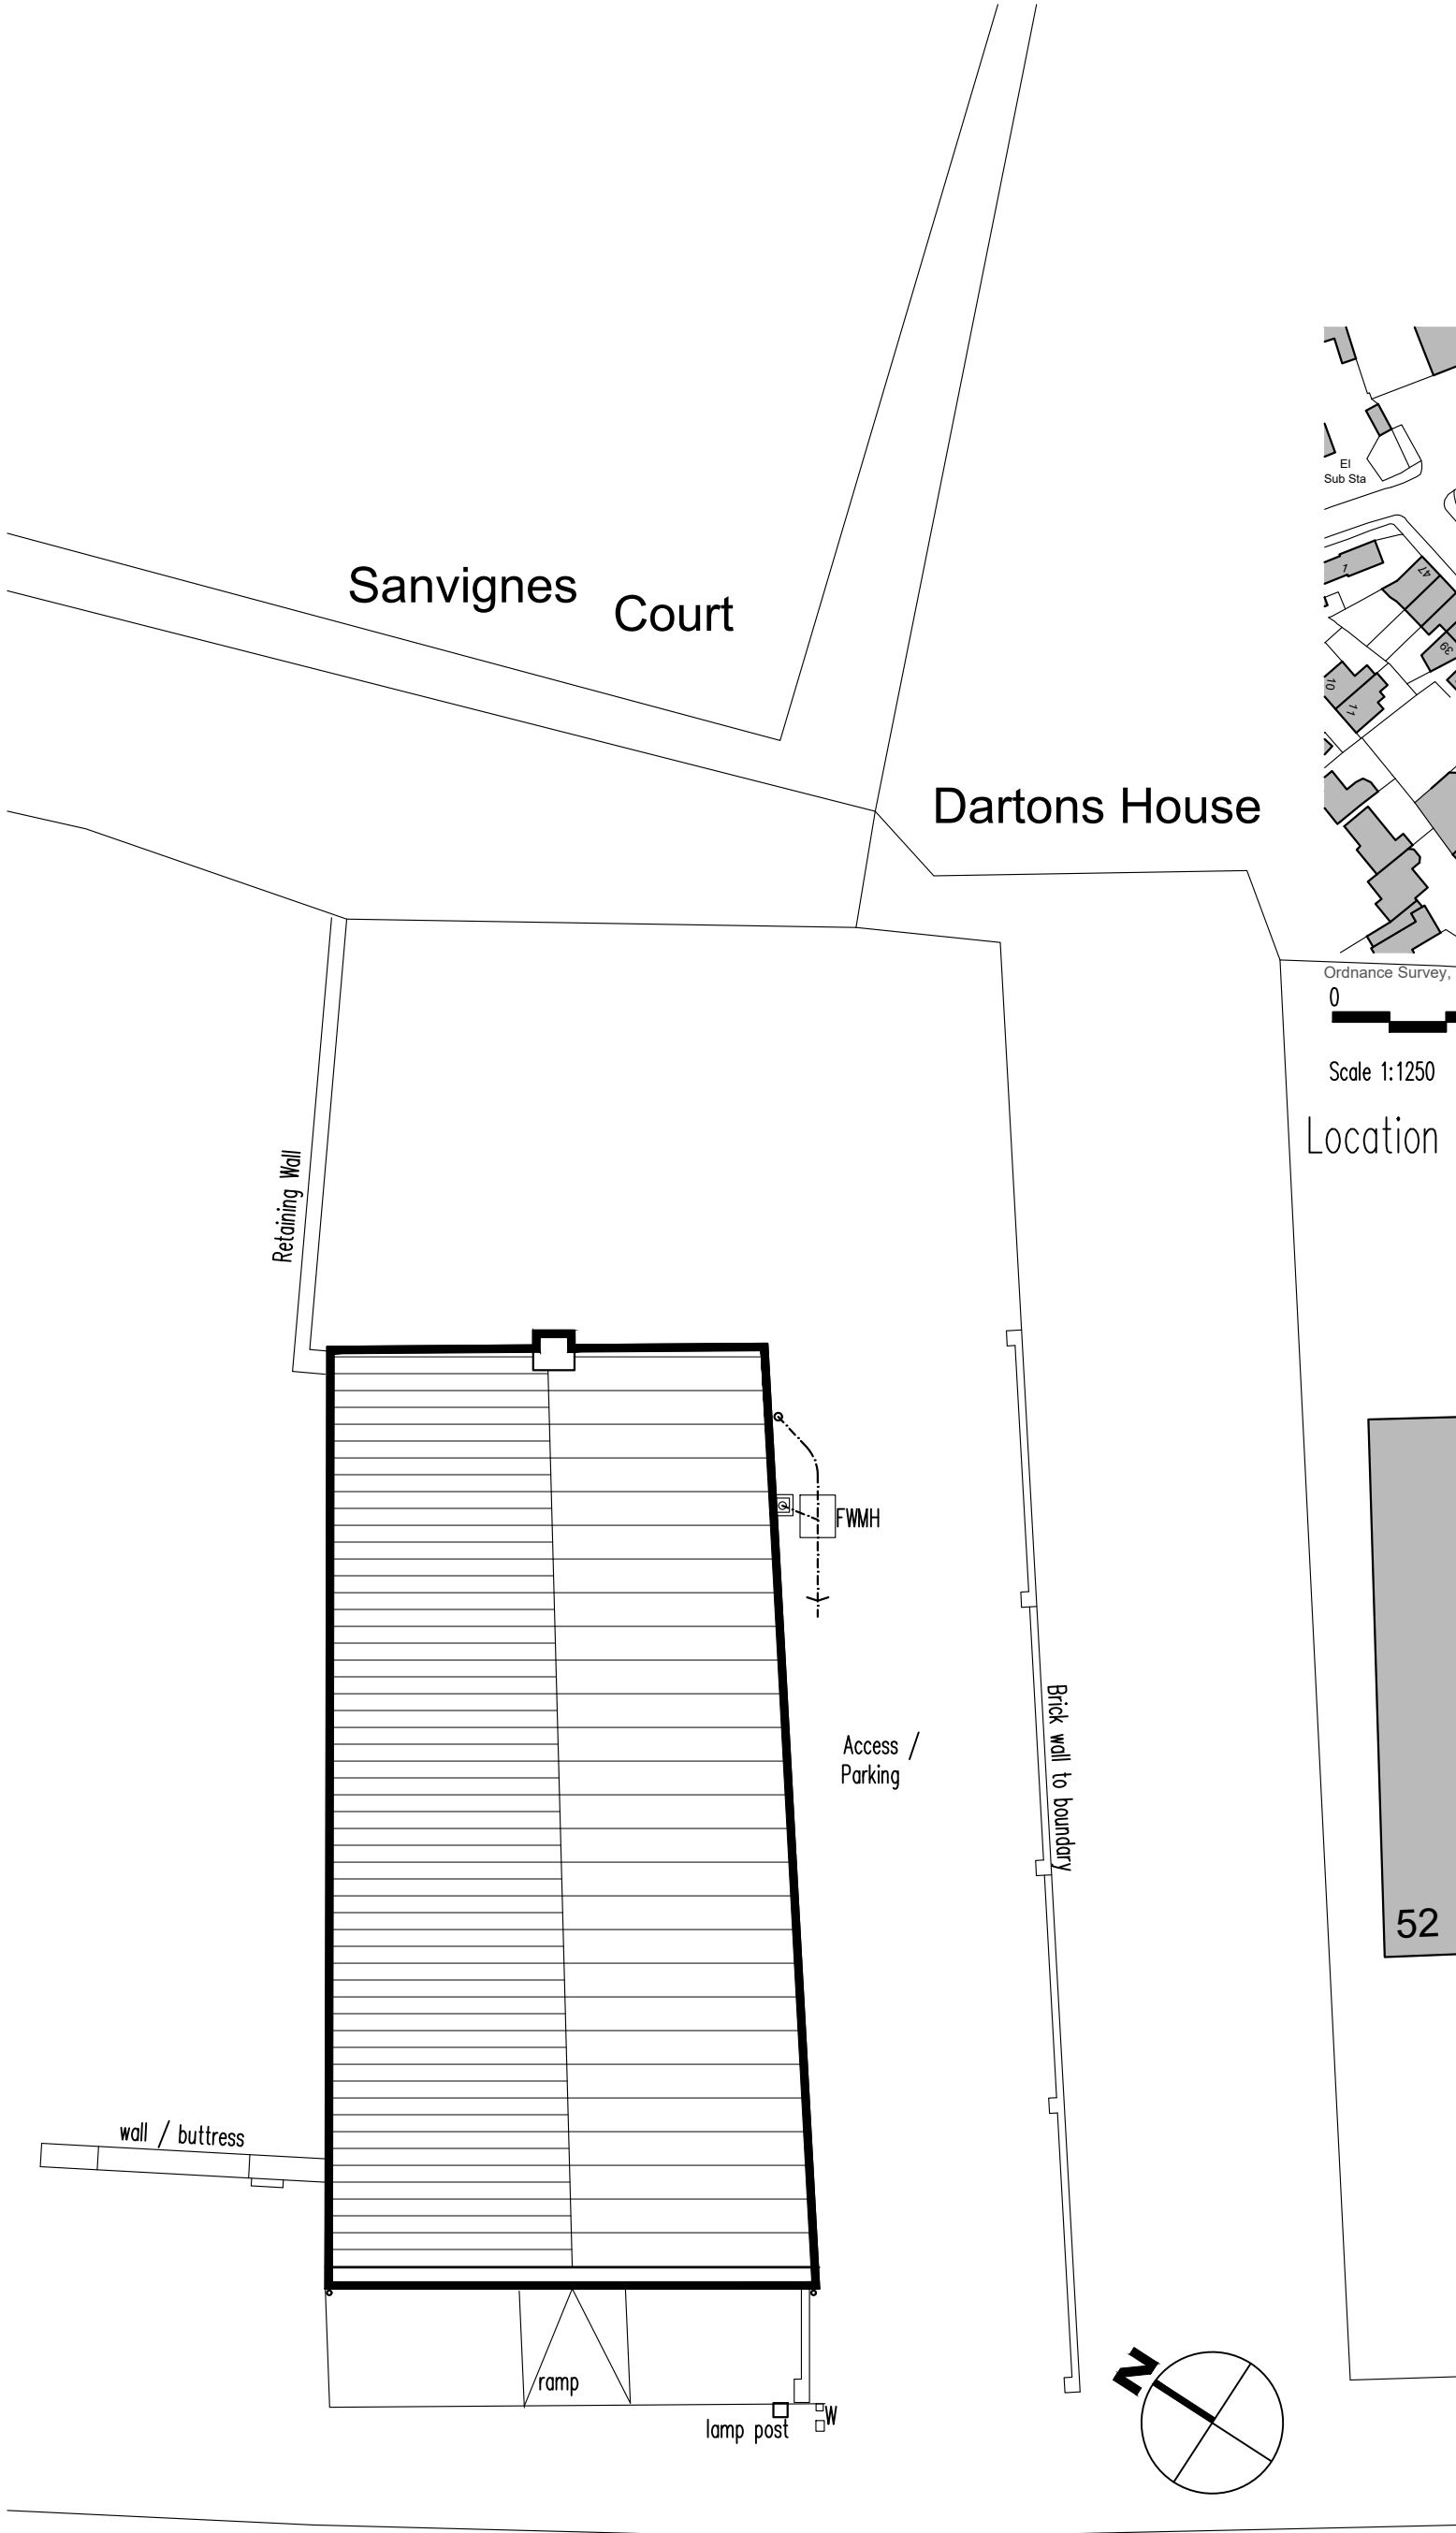


Ordnance Survey, (c) Crown Copyright 2019. All rights reserved. Licence number 100022432

0 50m 100m

Scale 1:1250

Location Plan

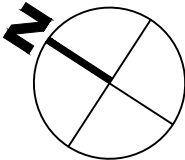 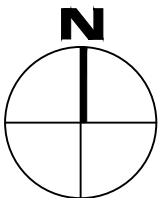

PLANNING

PENTANGLE

D E S I G N G R O U P

SUITE 1, 21 BANCROFT HITCHIN HERTS SG5 1JW
TEL(01462) 431133 E:PDG@PENTANGLEDESIGN.CO.UK

JOB TITLE
54 Church Street, Baldock

DRAWING TITLE
Location Plan and Site Plan as Existing

SCALE	DRAWING NUMBER	REVISION
250 / 1:100	01	B
DATE		
May '25		
Sheet		
A2		
JOB NUMBER		
3938		

ARCHITECTS & INTERIOR DESIGNERS