


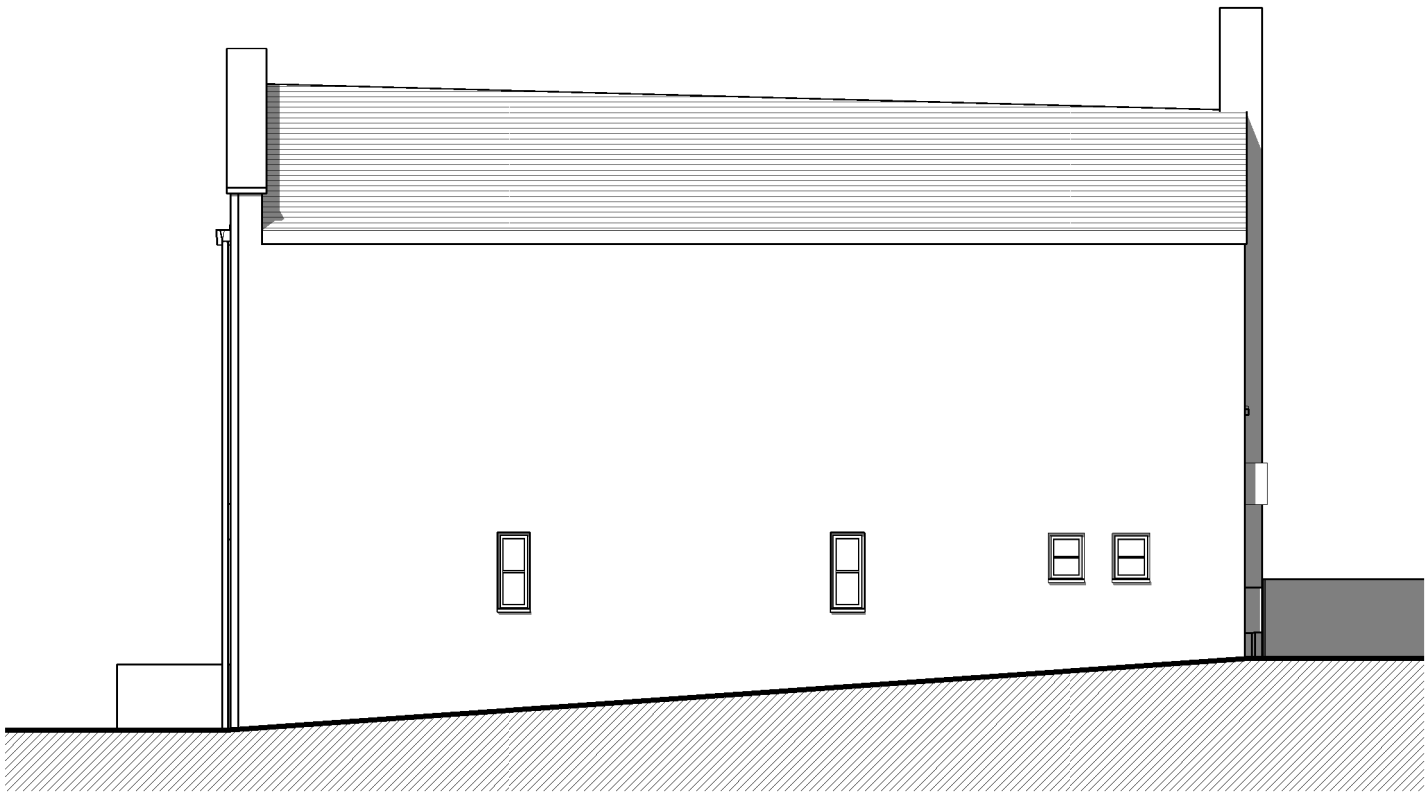


Existing SouthWest Elevation
1 : 100




Existing SouthEast Elevation
1 : 100




Existing NorthEast Elevation
1 : 100

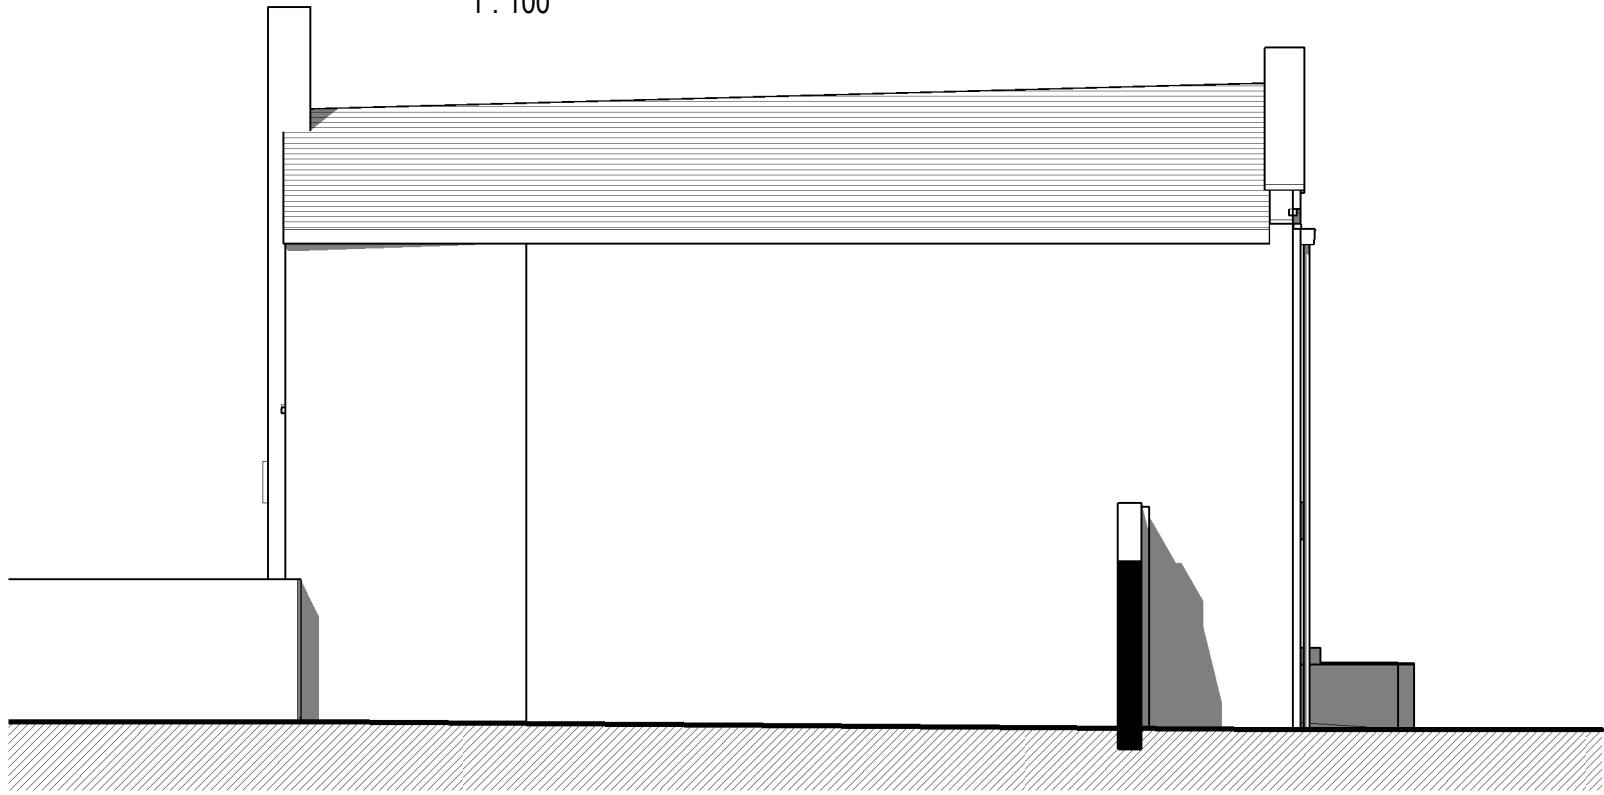


Existing NorthWest Elevation
1 : 100

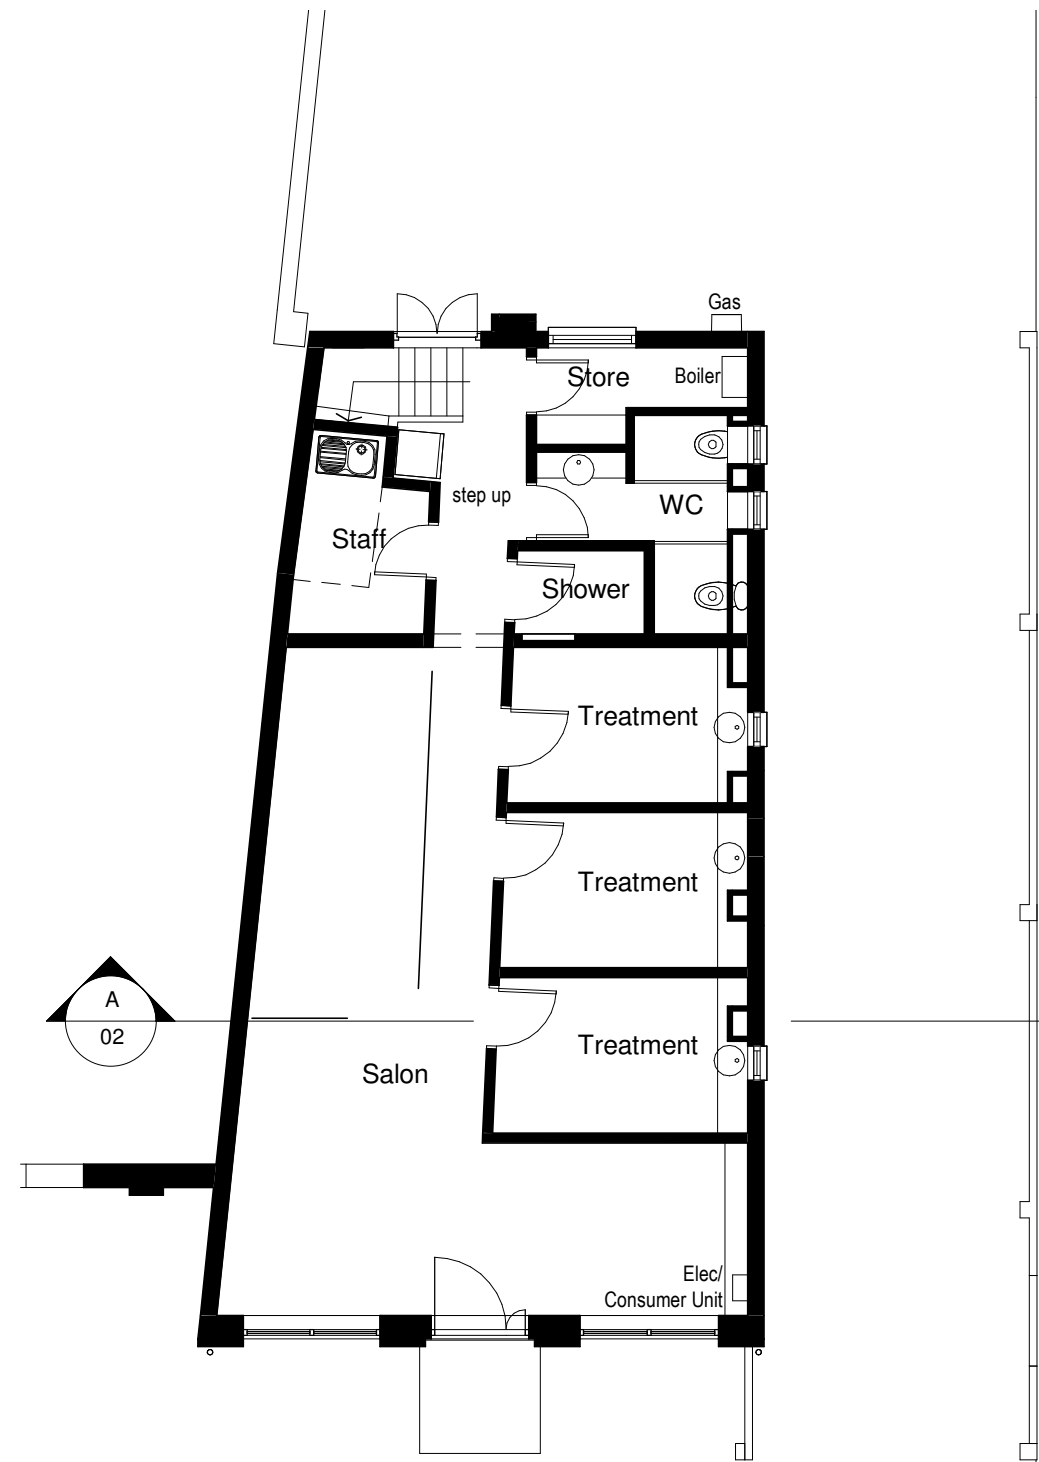

Existing Ground Floor Plan
1 : 100

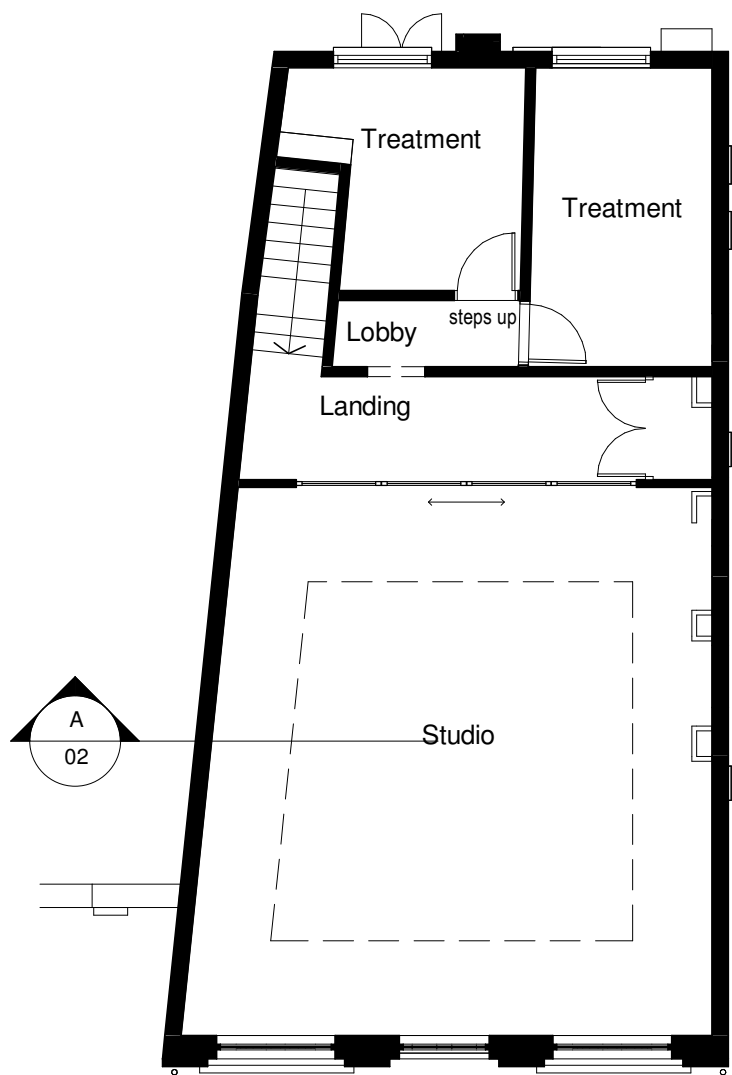


Existing First Floor Plan
1 : 100

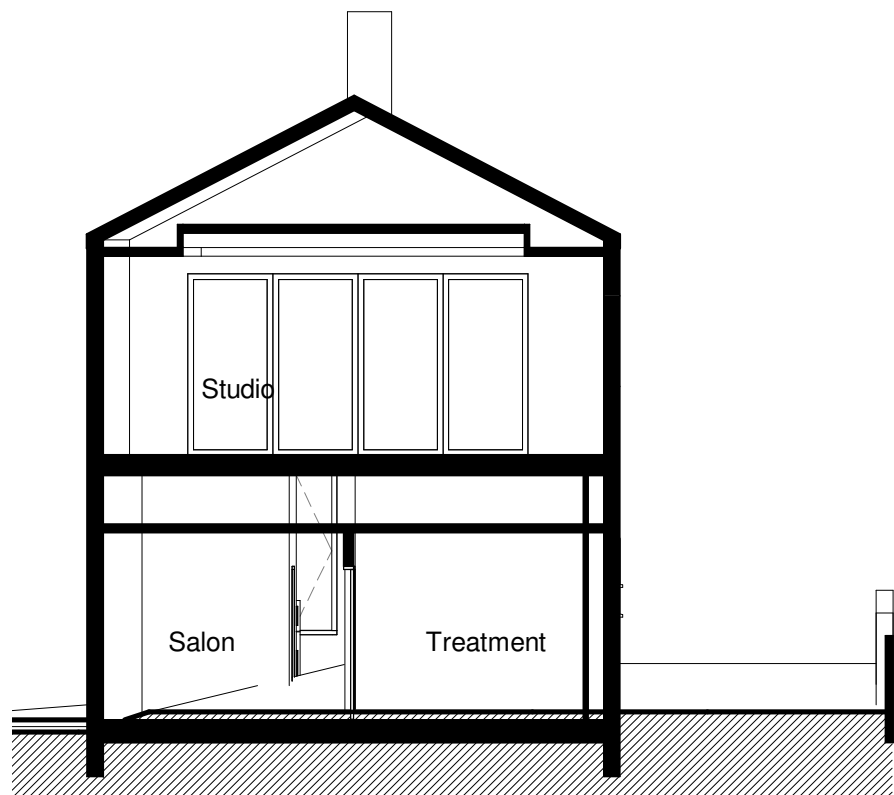

Existing Section A-A
1 : 100

0 5 10 m

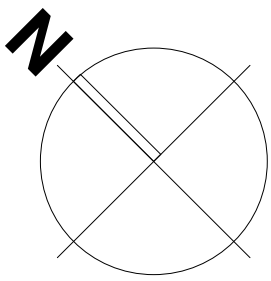

NOTES

Existing Gross Internal Area		
Name	Area	Area SF
Existing Ground Floor	81 m ²	875 SF
Existing First Floor	81 m ²	875 SF
Grand total	163 m ²	1749 SF

PLANNING
PENTANGLE
DESIGN GROUP

SUITE 1, 21 BANCROFT HITCHIN HERTS SG5 1JW
T:01462 431133 E:pdg@pentangledesign.co.uk

JOB TITLE
Proposed Residential Development
54 Church Street, Baldock

for -
DRAWING TITLE
Existing Plans and Elevations

SCALE	DRAWING NUMBER	REVISION
1 : 100 DATE May '25 SHT SIZE A2 JOB NUMBER 3938	02	A

ARCHITECTS AND INTERIOR DESIGNERS