



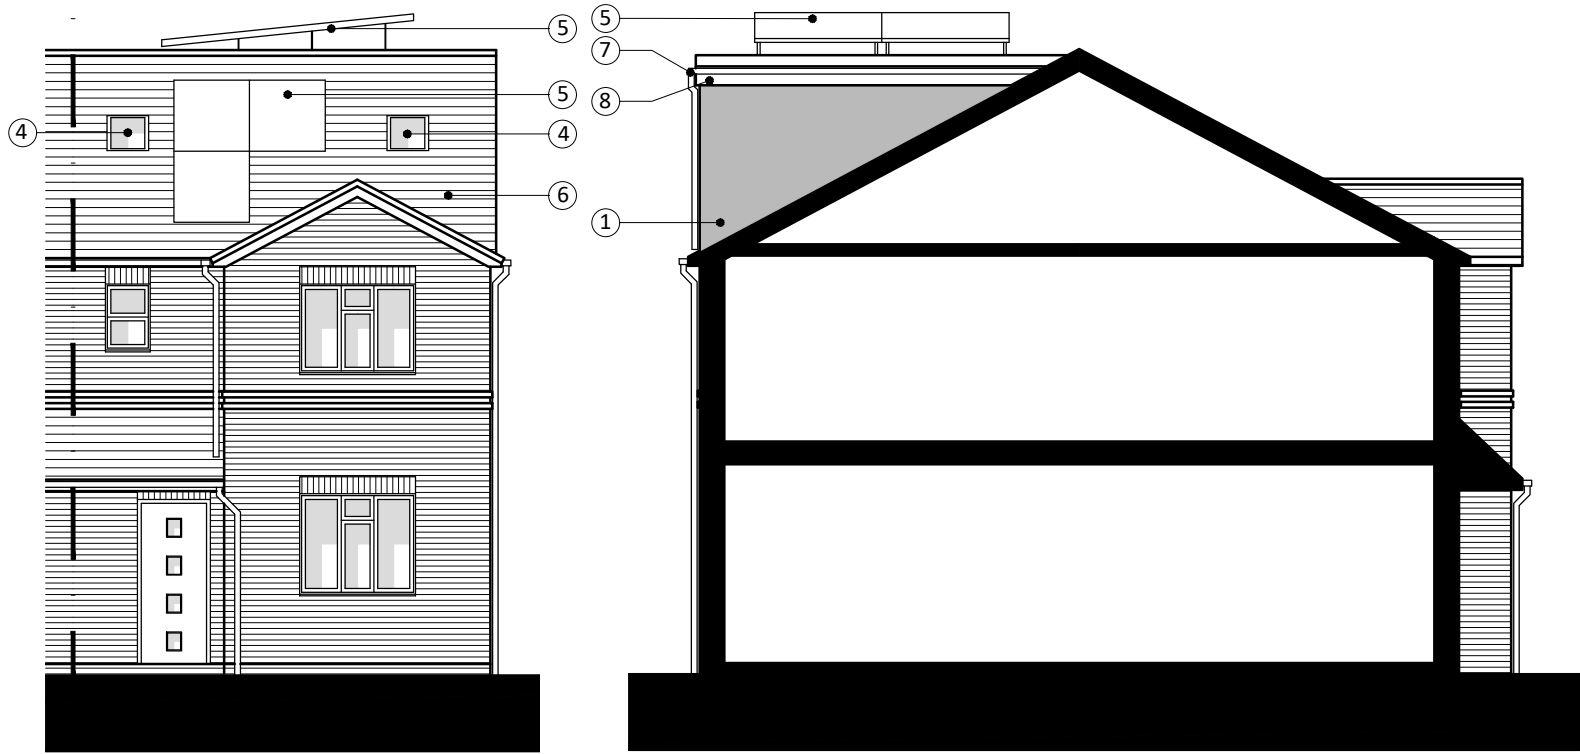

FRONT ELEVATION (A-A)

SIDE ELEVATION (B-B)

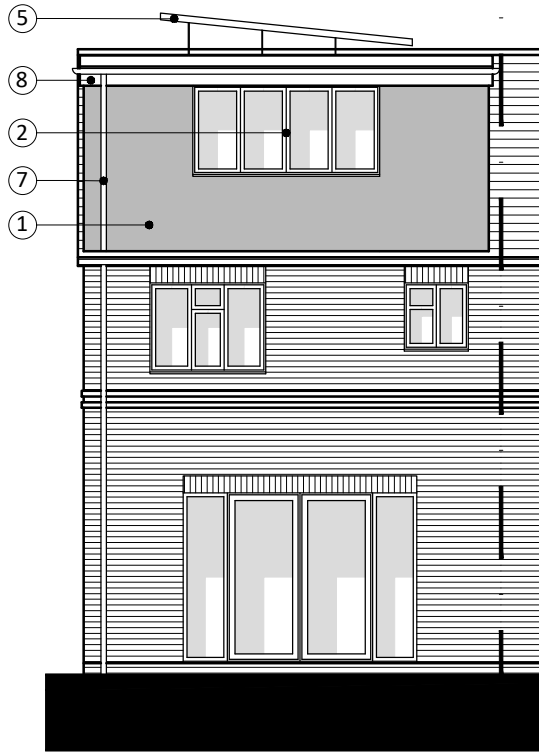

REAR ELEVATION (C-C)



SIDE ELEVATION (D-D)


LEGEND

- ① HIP TO GABLE LOFT CONVERSION - BRICKWORK TO MATCH EXISTING & ERECT FLAT ROOF DORMER TO REAR ROOF SLOPE - DORMER FINISHED IN LEAD EFFECT CLADDING SYSTEM (COLOUR: GREY)
- ② NEW DOUBLE GLAZED WINDOW TO MATCH EXISTING (COLOUR: WHITE)
- ③ NEW OBSCURE DOUBLE GLAZED WINDOW TO MATCH EXISTING (COLOUR: WHITE)
- ④ DOUBLE GLAZED SKYLIGHT (COLOUR: GREY)
- ⑤ PHOTOVOLTAIC PANELS (COLOUR: BLACK)
- ⑥ ROOF TILES TO MATCH EXISTING
- ⑦ RAINWATER GOODS TO MATCH EXISTING (COLOUR: BLACK)
- ⑧ FASCIA & SOFFITS TO MATCH EXISTING (COLOUR: BLACK)

GENERAL NOTES

This scheme is subject to Town Planning and all other necessary consents. Dimensions, areas and levels where given are only approximate and subject to site survey. All dimensions are to be checked on site. All feasibility studies are subject to full site survey. This drawing is to be read in conjunction with all relevant consultants and/or specialists drawings/documents and any discrepancies or variations are to be notified to the architects in writing before the affected work commences. All queries relating to design of structural elements are to be referred to the structural engineering consultant for resolution. The workmanship and materials of all trades and building operations shall comply with the recommendations of British Standard (BS)8000 parts 1-16 inclusive and with Approved 2013 Document to support Regulation 7 1999 edition (incorporating 2018 amendments) of the Building Regulations 2010. All design and construction is to be in accordance with the Construction (Design and Management) Regulations 2015.

Rev	Date	Description
-----	------	-------------

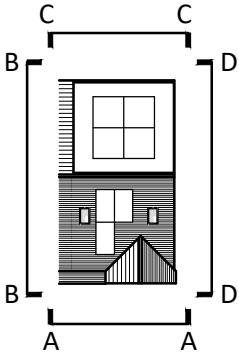

KEY PLAN



E. mark@houghtonarchitecture.com
T. 07542 030657

PLANNING

Client
Mr D Sanfelice

Project
4 Dragon Mews
St Ippolyts
Hertfordshire

Drawing Title
Proposed Elevations

Drawn MEH	Date JULY 2025	Checked	Scale @ A3 1:100
Job No 2025/16	Drawing No PL.005	Revision -	Note

