




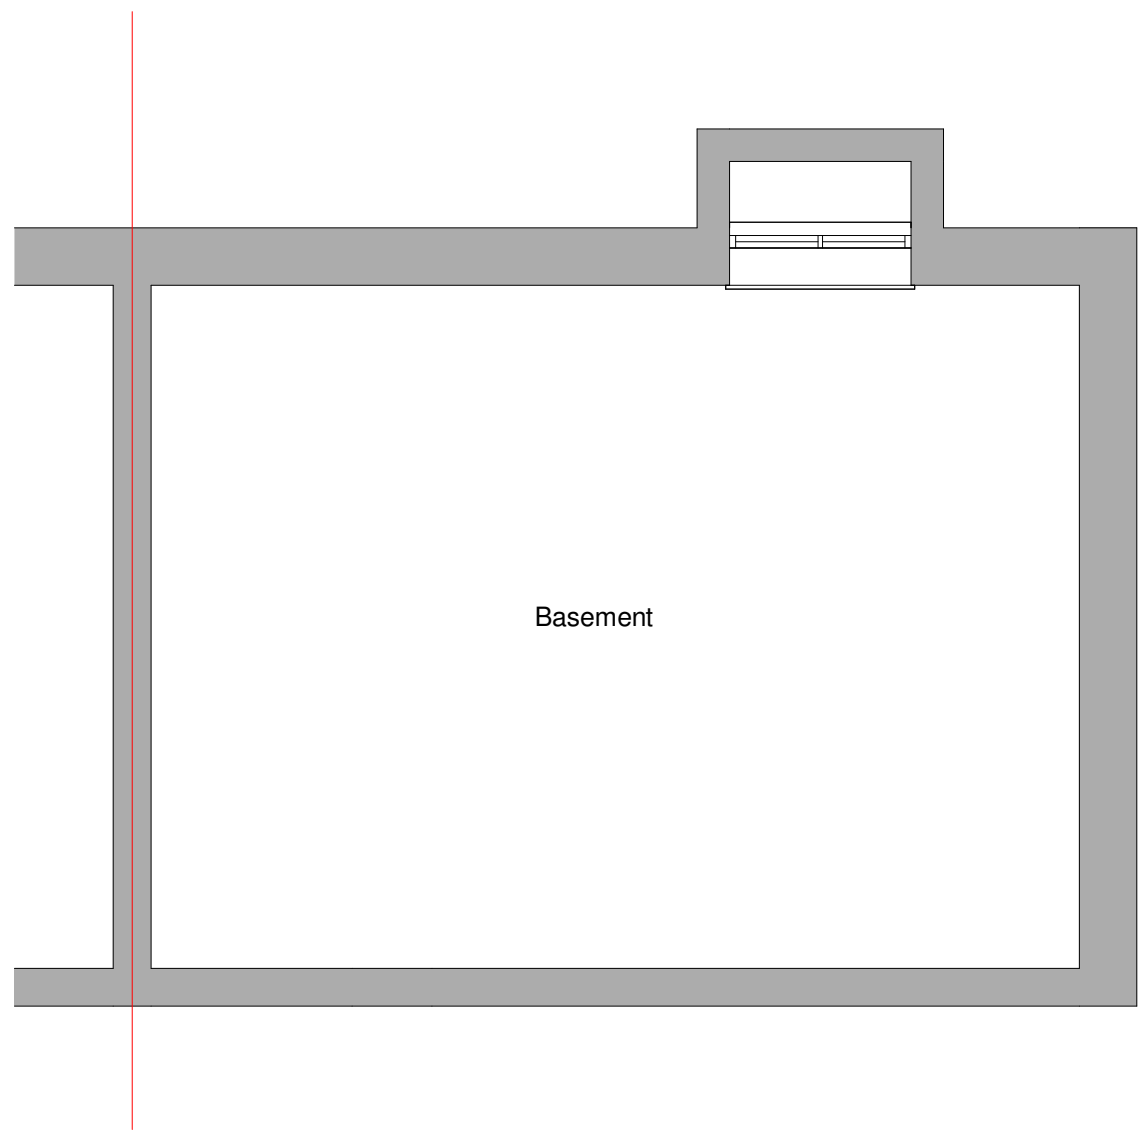

1 **Basement**
1 : 50

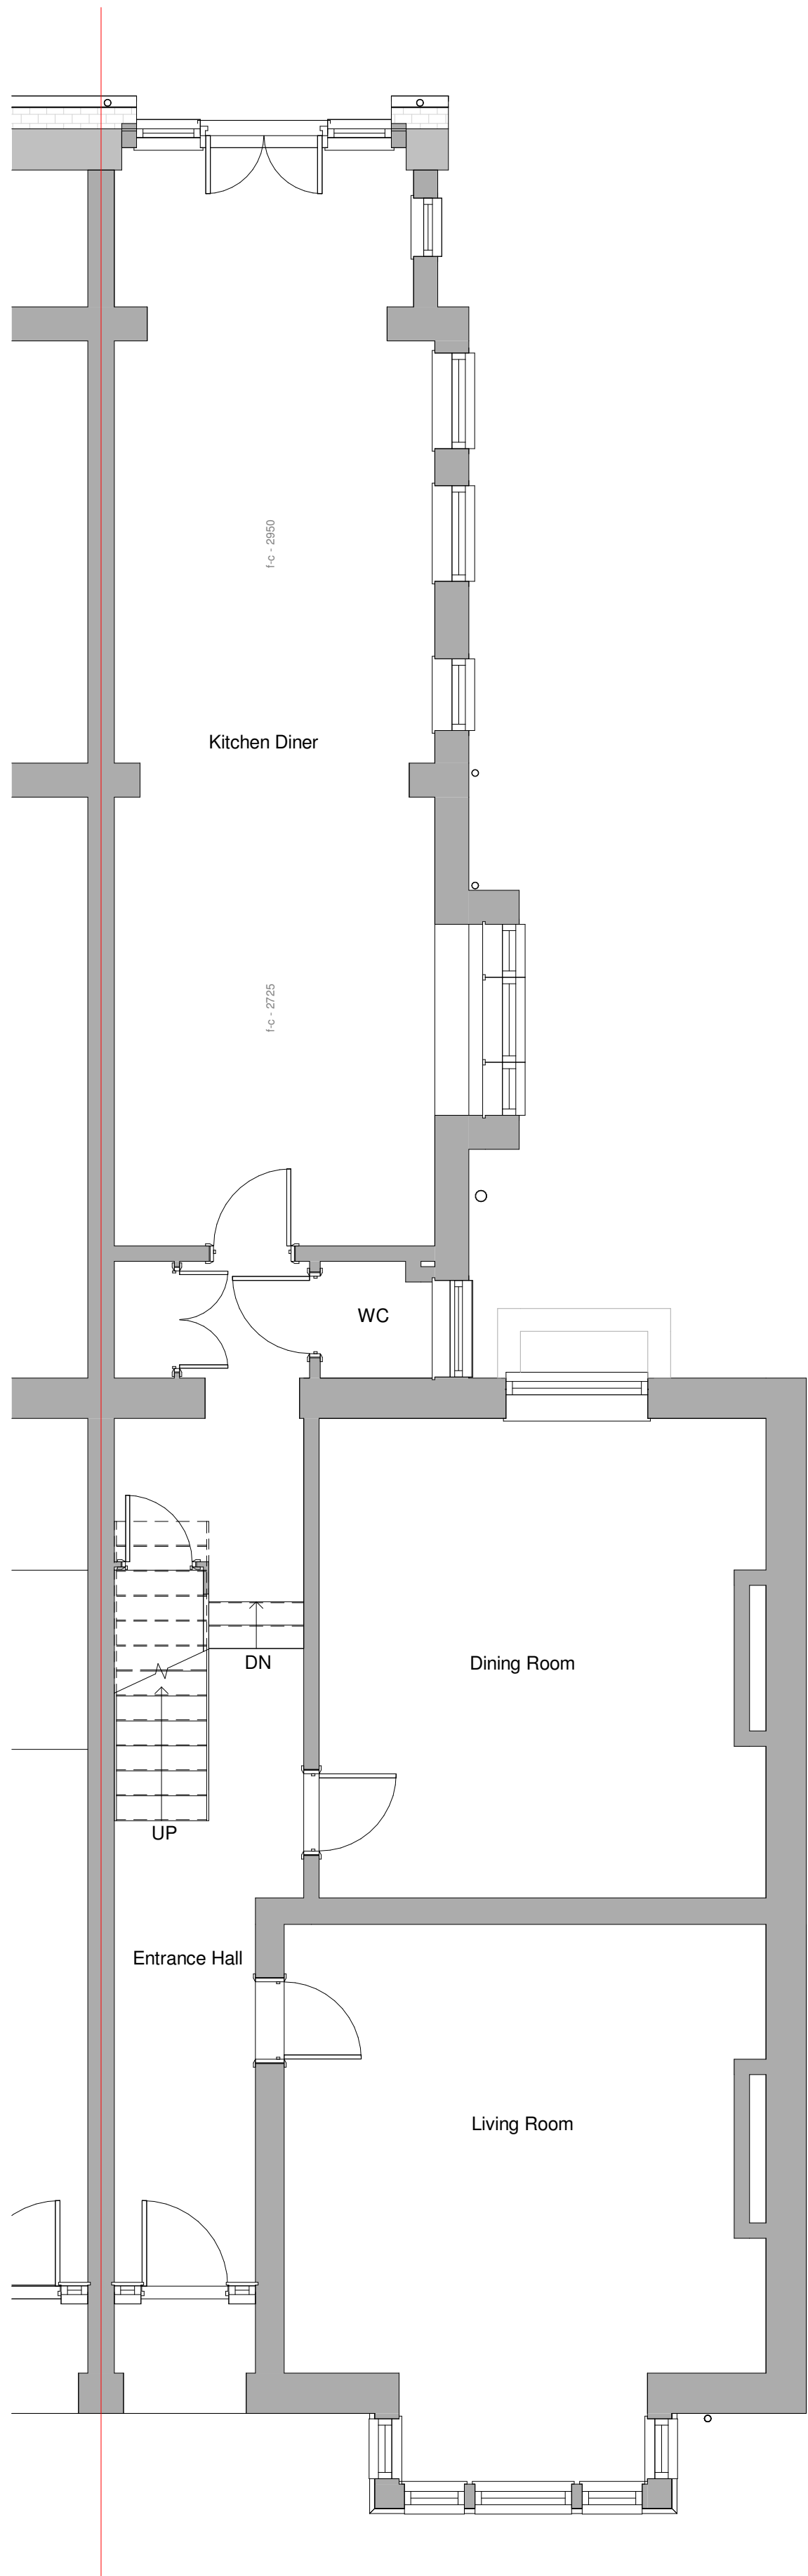

2 **Ground Floor Plan**
1 : 50

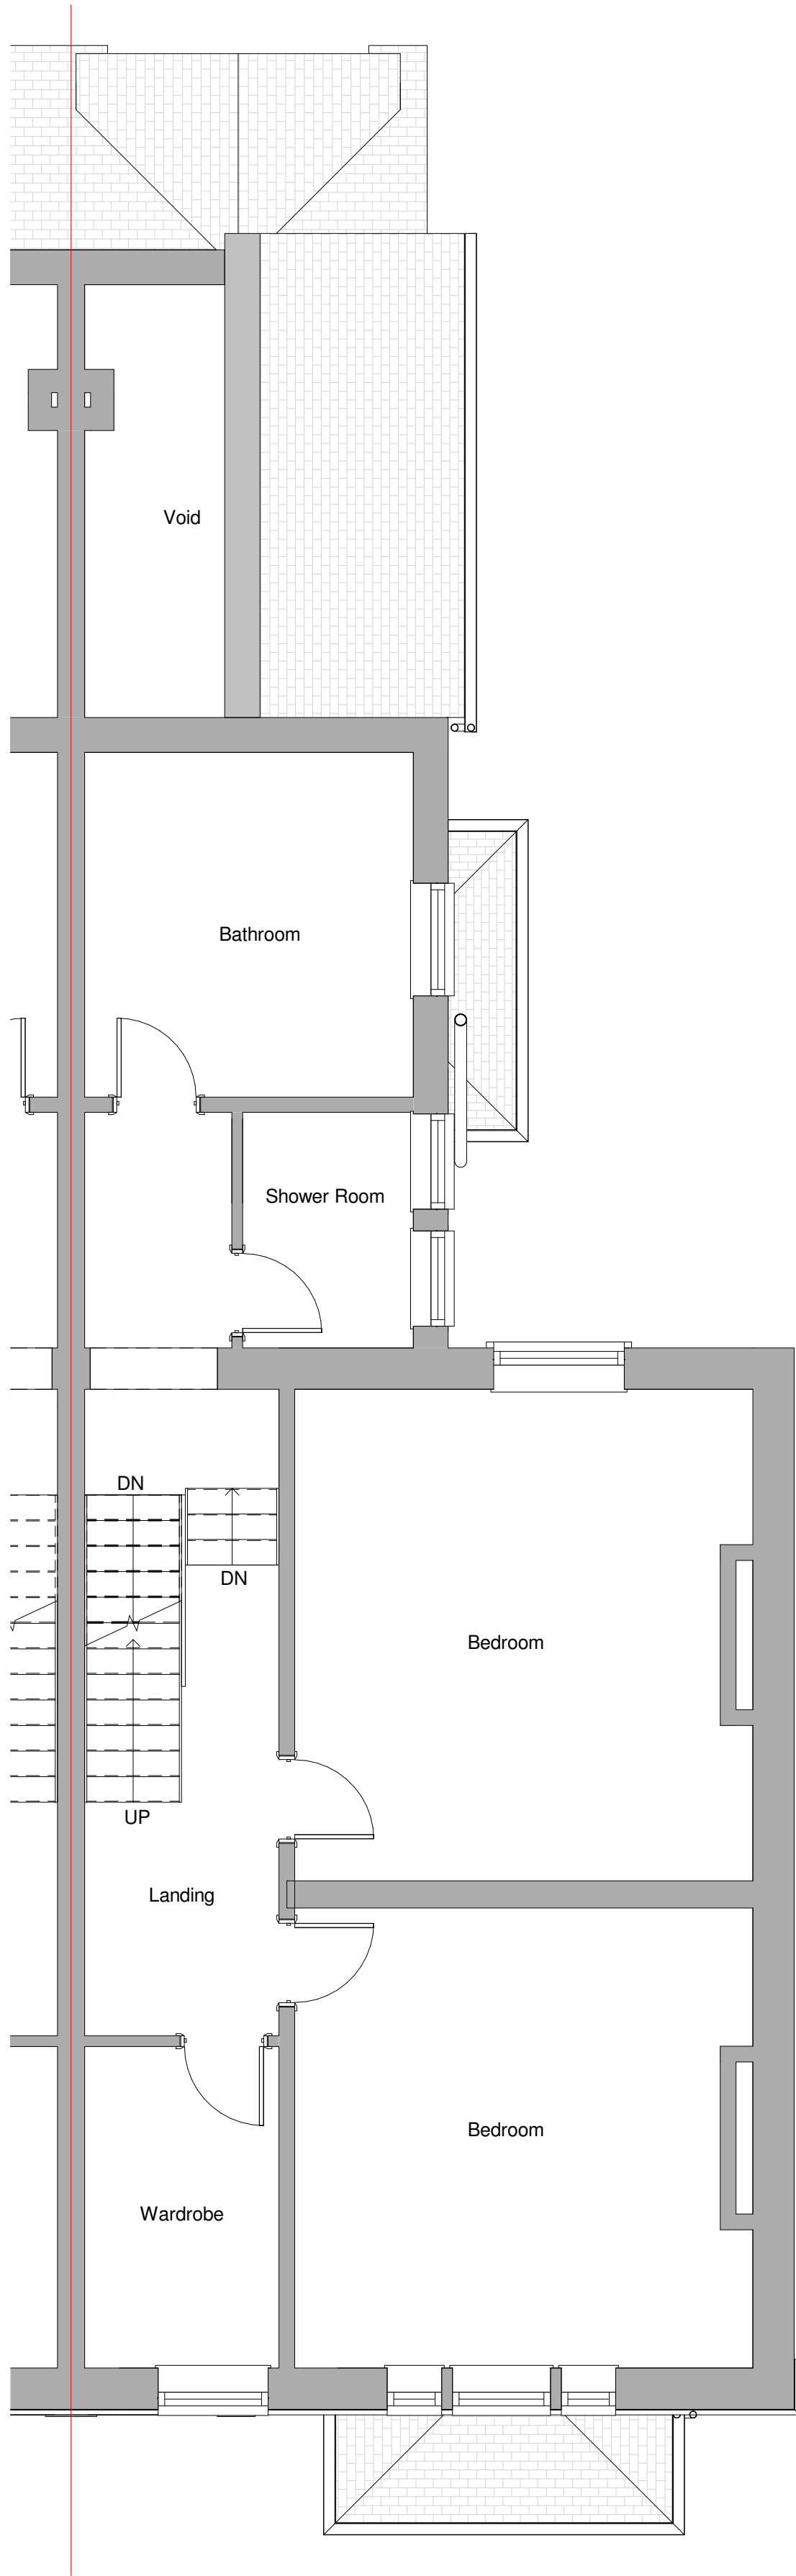

3 **First Floor Plan**
1 : 50

0 1 to 50 5m				
Rev	Date	Details	Drawn	Checked

Issued for:

Project/Client: 10 Highbury Road, Hitchin, Hertfordshire.	Project No: Project Number			
	Dwg No: A100			
	Rev:			
Drawing: Existing Basement, Ground Floor and First Floor Plans	Scale: 1 : 50		@A1	
	Drawn By: Author		Date:	
	Checked By:		Date:	
	Checker			

