



NOTES


- 1. WINDOWS TO MATCH EXISTING WHITE UPVC
- 2. FOR MATERIALS AND NOTES SEE SEPERATE SPECIFICATION SHEETS
- 3. ALL DIMENSIONS TO BE CHECKED ON SITE PRIOR TO CONSTRUCTION

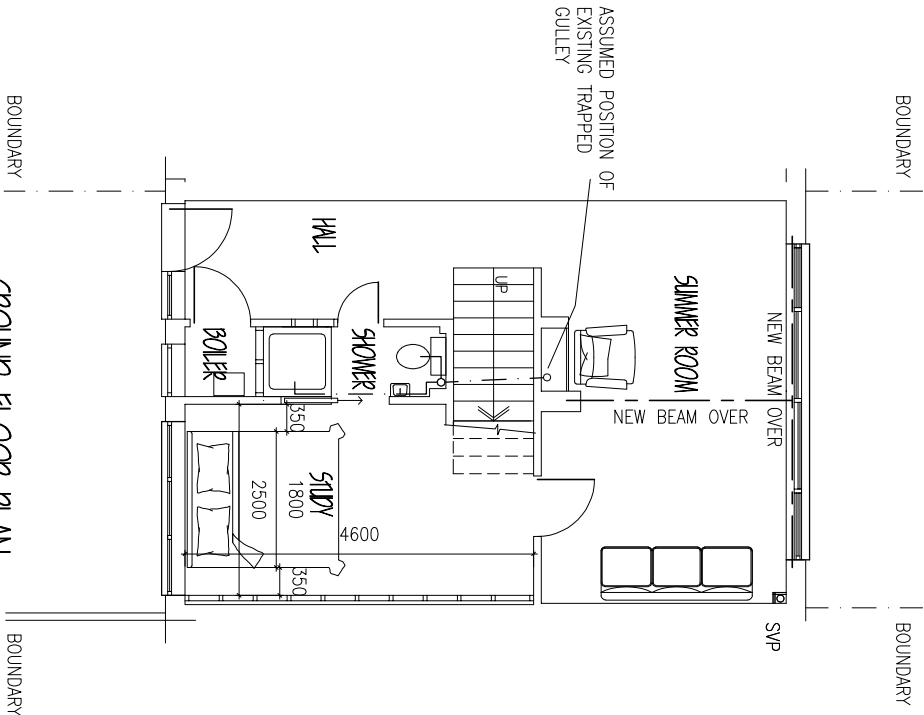


GROUND FLOOR PLAN

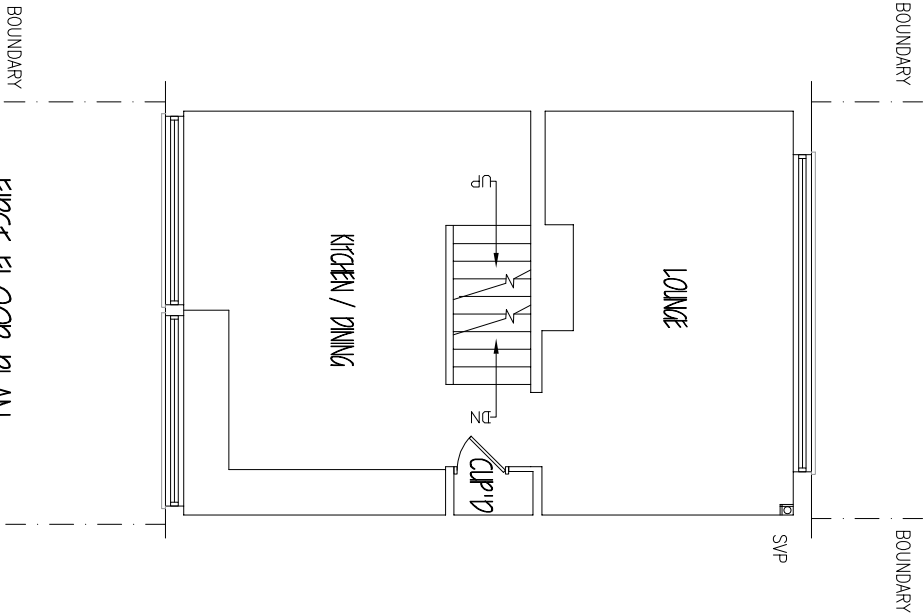

FIRST FLOOR PLAN

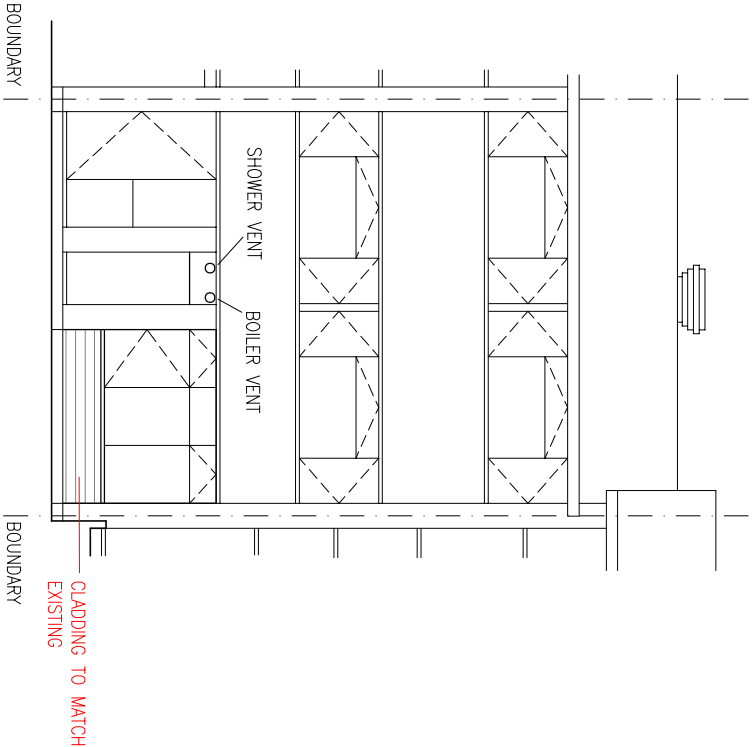

FRONT ELEVATION

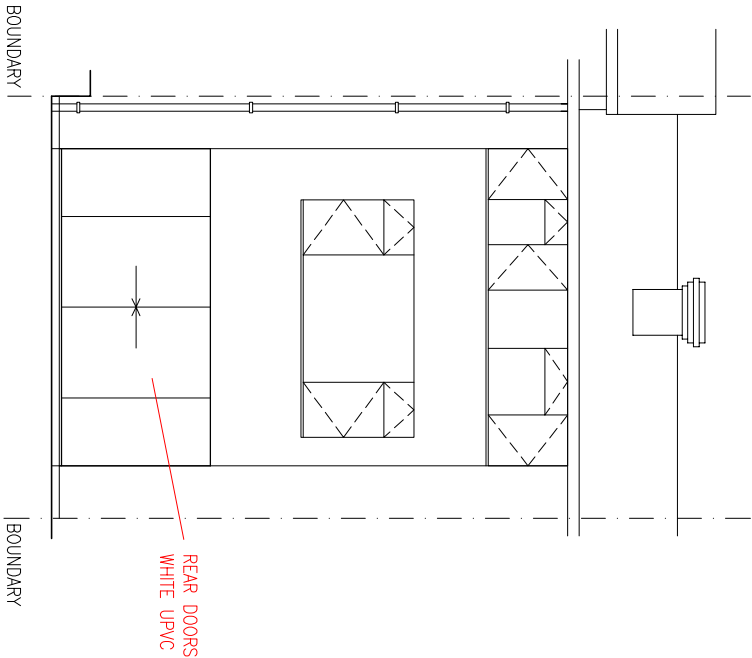

REAR ELEVATION



IMPROVE.IT DESIGN LTD
9 BROADSTONE, DARTMOUTH, DEVON. TQ6 9NR.
Tel: 07850 243045
Email: improveitdesignltd@gmail.com

SITE: MR D WARDLE,
31 TUDOR COURT,
HITCHIN, HERTS. SG5 2BE.

PROPOSED GARAGE CONVERSION
AND REAR DOORS
(PROPOSED)

SCALE: 1:100 (A3) DRG No. 30426/02

PLANNING REVISIONS 05/JULY/26