


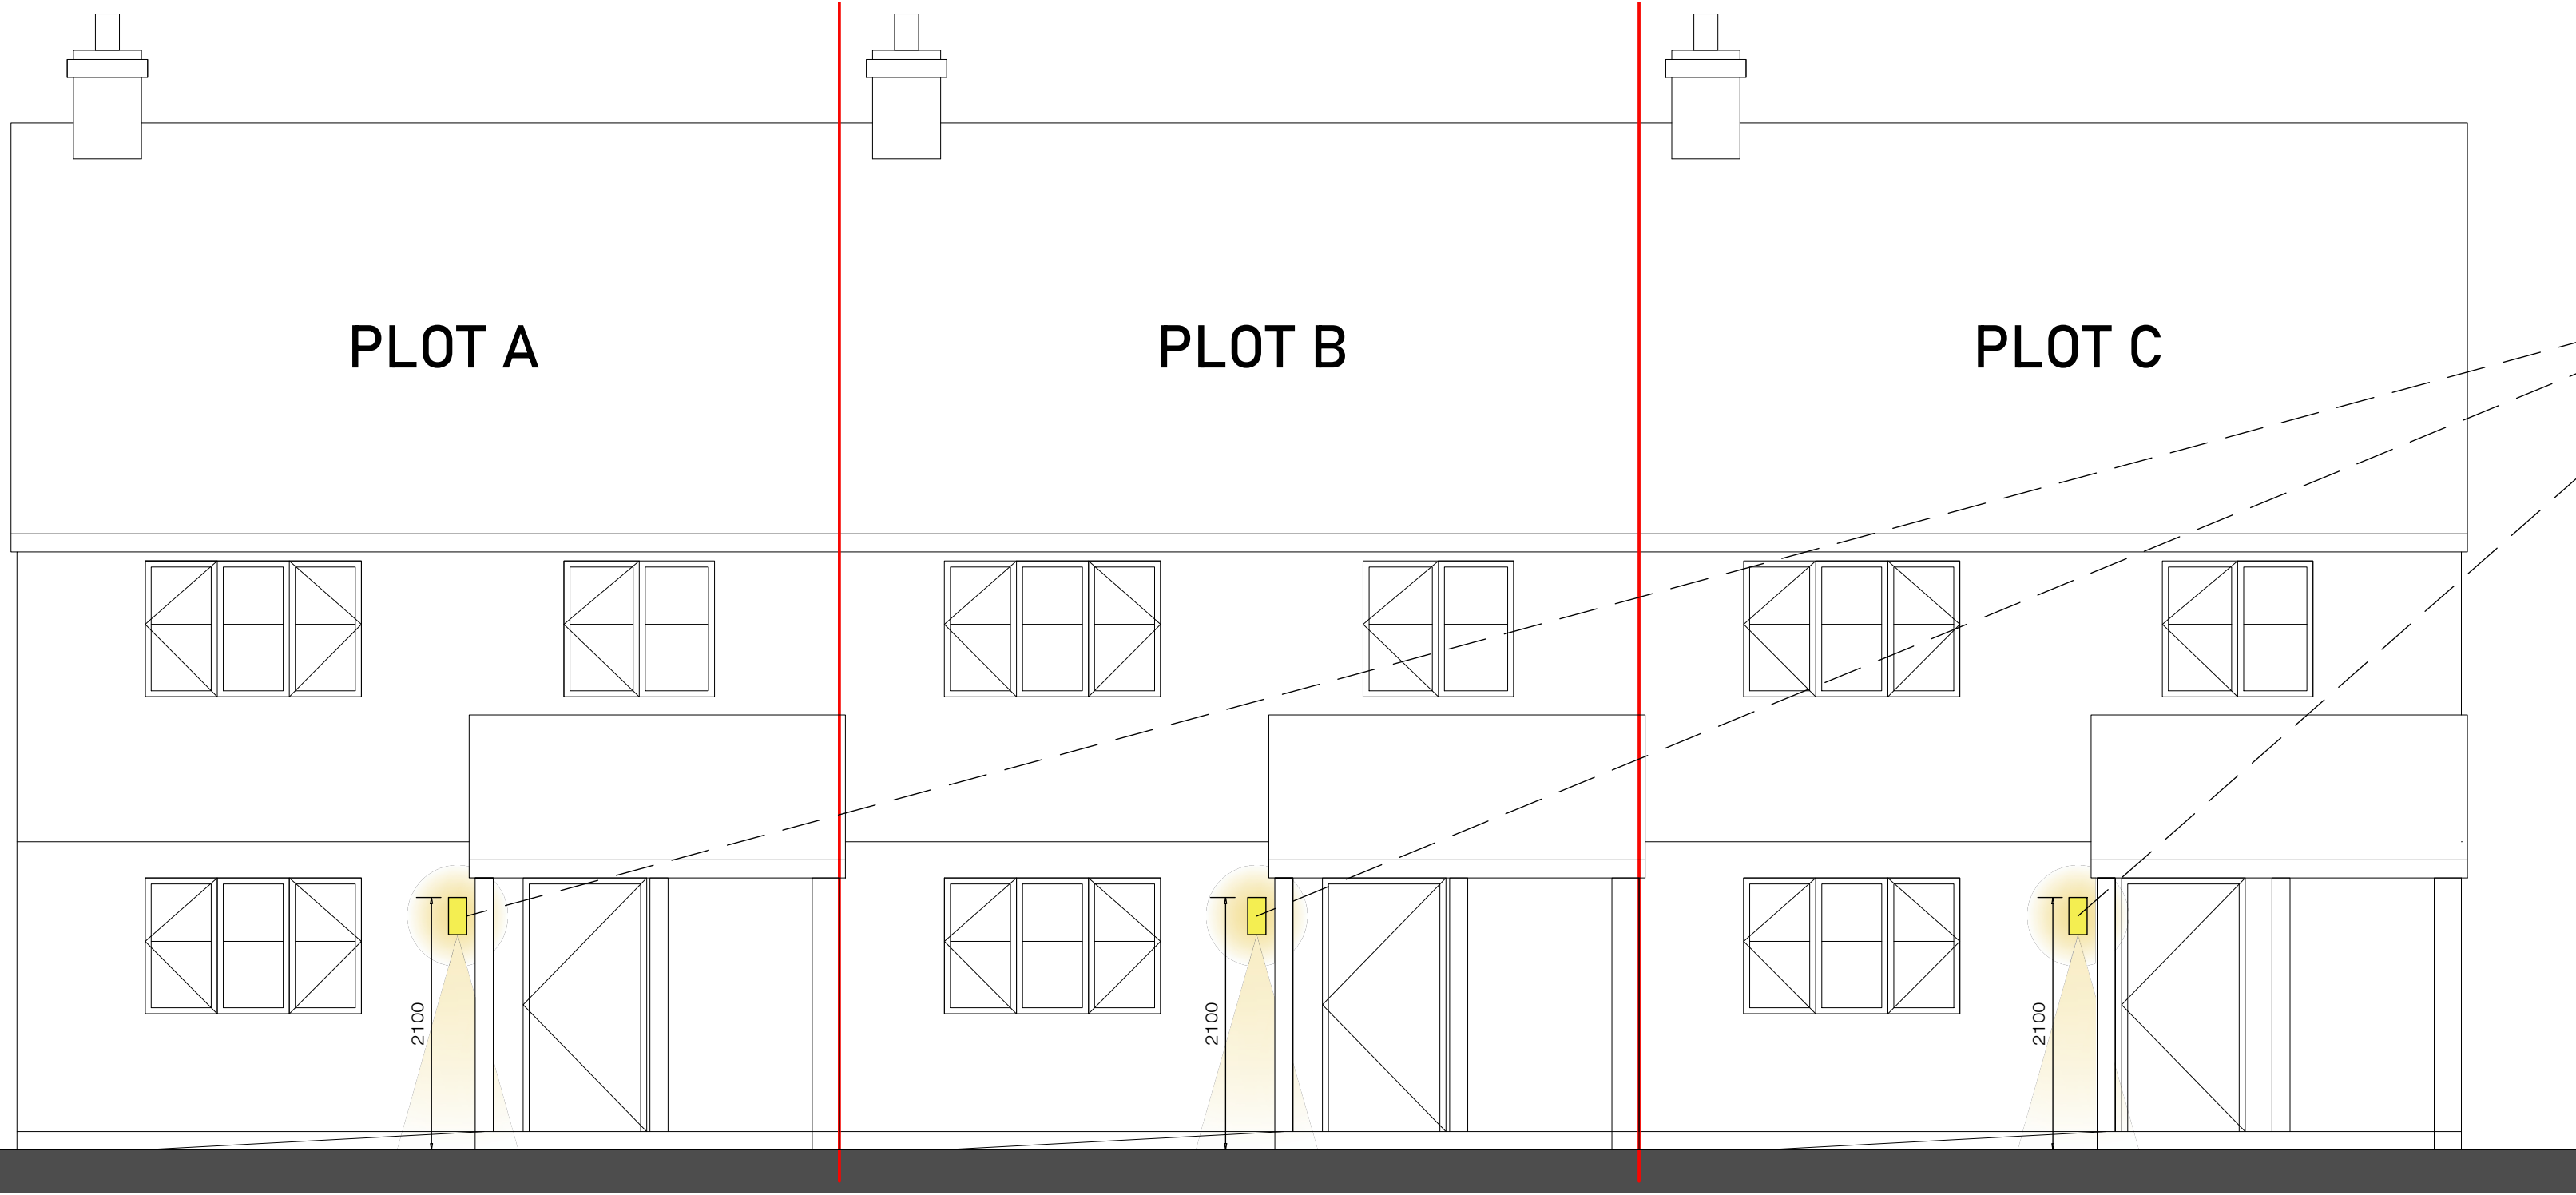


FRONT ELEVATIONS - PROPOSED EXTERNAL LIGHTING LOCATIONS



Front Elevations - Forum Minerva Outdoor Wall Light, with 42w (max) decorative filament screw squirrel cage bulb (warm white 2700k temp)




Rear Elevations - Edit Northhill Outdoor Up & Down Wall Light with 35w (max) LED GU10 bulb (warm white 2700k temp)

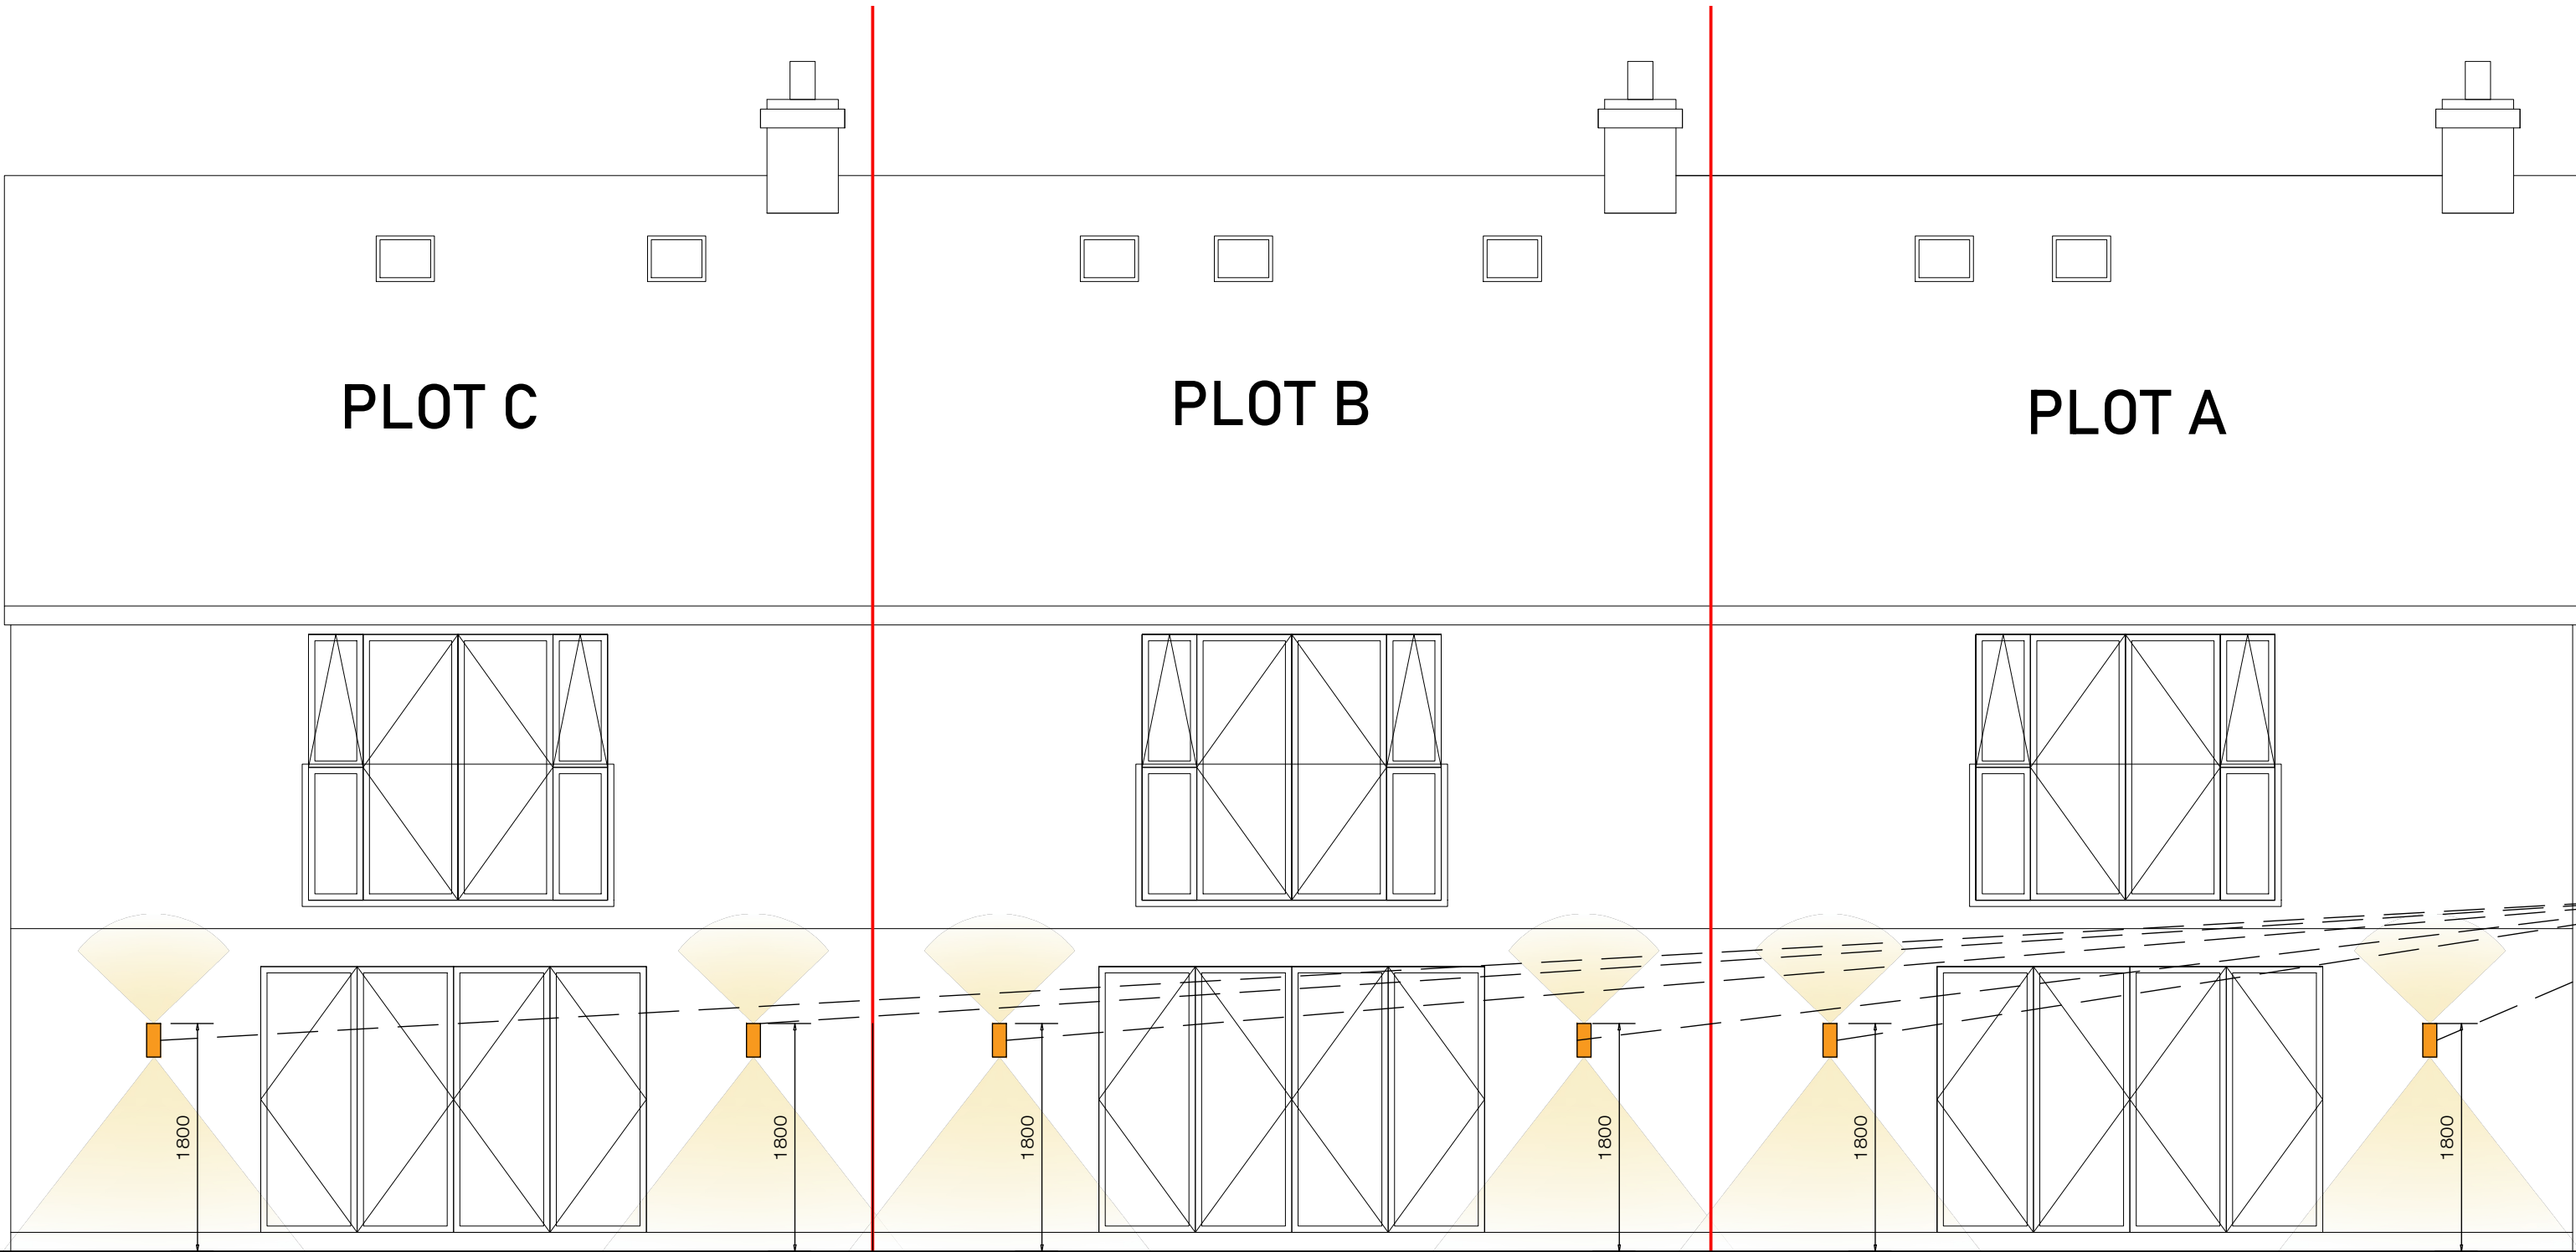

REAR ELEVATIONS - PROPOSED EXTERNAL LIGHTING LOCATIONS

FRONT ELEVATION EXTERNAL LIGHT POSITIONS

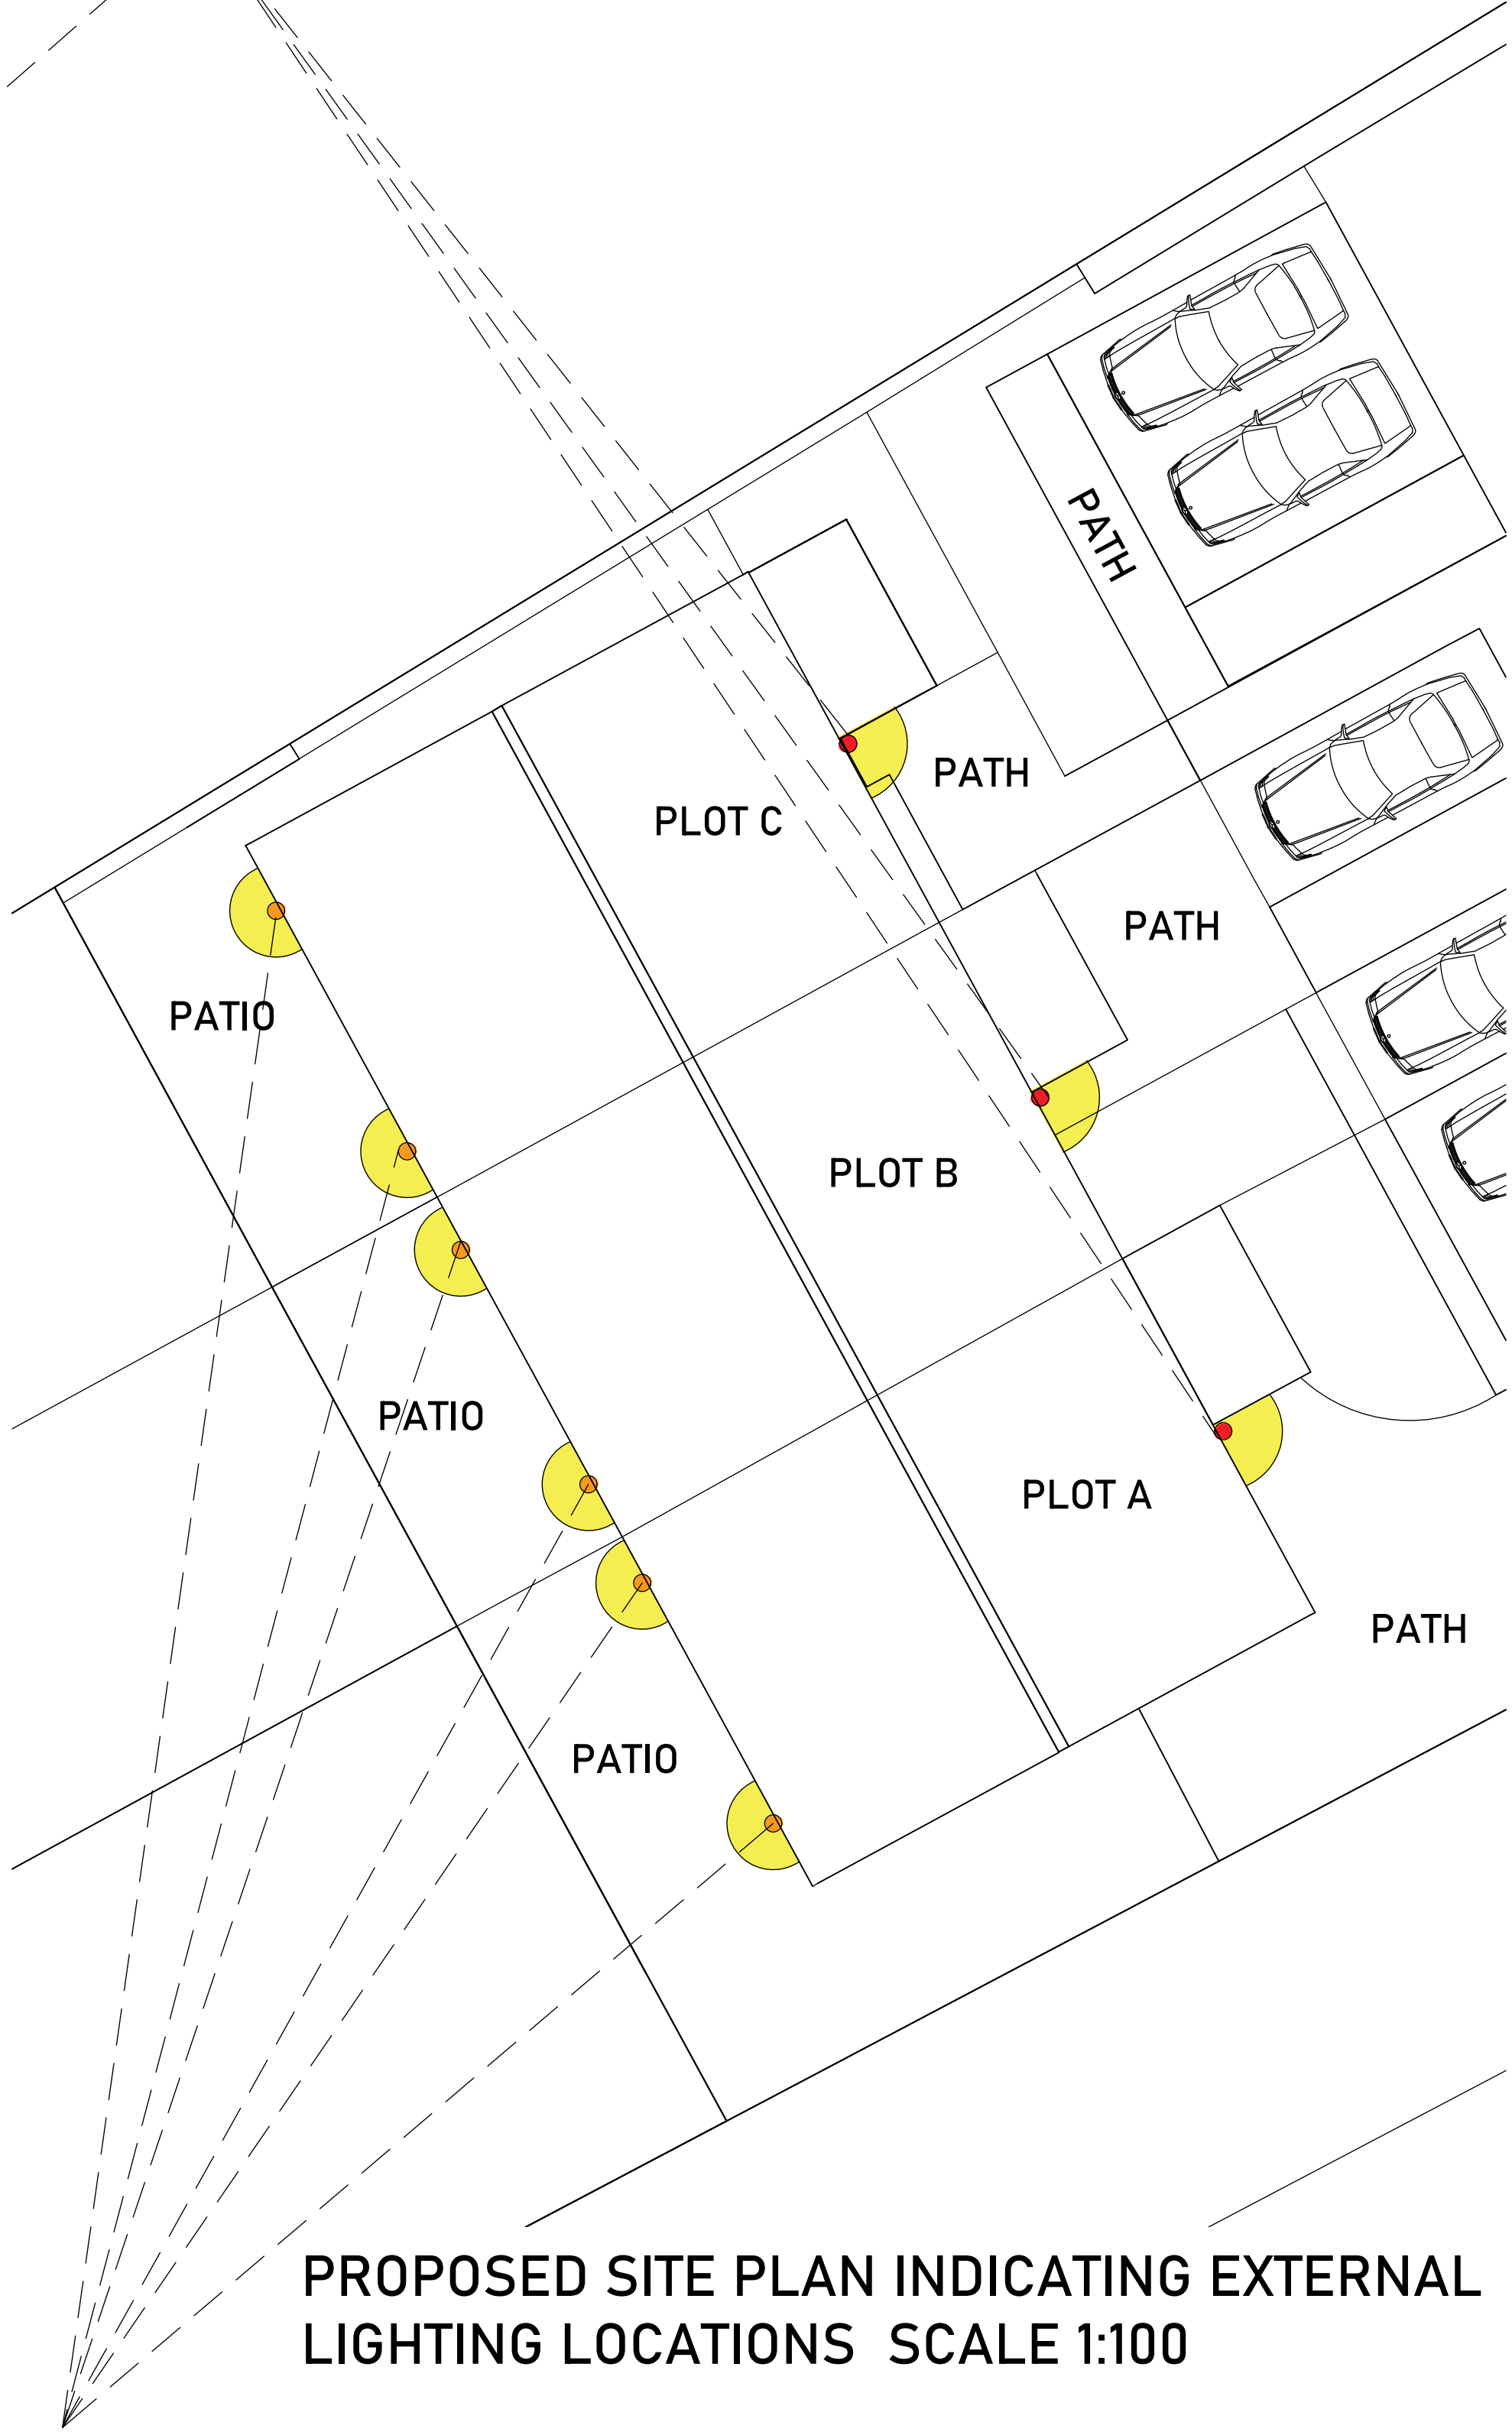

PROPOSED SITE PLAN INDICATING EXTERNAL LIGHTING LOCATIONS SCALE 1:100

REAR ELEVATION EXTERNAL LIGHT POSITIONS

ALL PLANS SCALED @ 1:100



This drawing and any design thereon is the copyright of Oakwood Design and should not be reproduced without written permission.
All dimensions and levels are subject to a thorough and accurate on-site check by the contractor prior to the commencement of any construction work.
All sizes of structural components are to be verified by a structural engineer.
Electrical contractors must be members of the national inspection council for electrical installation & contracting (NICEIC) & the electrical contractors association.
Mechanical installation or modification to be in accordance with the latest edition of the CIBSE guide as produced by the chartered institute of building services engineers and to current BS specification.
All works are to comply with the latest revision of the British standards.
The client or appointed agent should advise of any known buried services and drainage location or restrictive covenants.
Build-over agreements and party wall concerns are the responsibility of the client if applicable.
This drawing should be read in conjunction with all other documents relating to the works.
Do not scale from the drawing for construction or design purposes, except for the purposes of planning.

REVISION NOTES

REV	DESCRIPTION	DATE

STAGE

- ☐ PRE APPLICATION
- ☐ LAWFUL DEVELOPMENT
- ☐ PLANNING APPLICATION
- ☒ CONDITIONS
- ☐ BUILDING CONTROL
- ☐ AS-BUILT

PROJECT

3 NEW DWELLINGS

DRAWING NUMBER	OAKPL-67
DATE	10/12/2024
SCALE	1:100 @ A1
SHEET NUMBER	1 of 1
DRAWN BY	HD
REVISION	

ADDRESS
LAND NORTH OF 2 MILLERS CLOSE,
PICKNAGE ROAD, BARLEY,
HERTFORDSHIRE

DRAWING TITLE
EXTERNAL LIGHTING SCHEME



OAKWOOD PLANNING & DESIGN LTD
CRN: 14467585
TEL: 07947 497352
MAIL: PLANNING@OAKWOODPLANS.CO.UK