


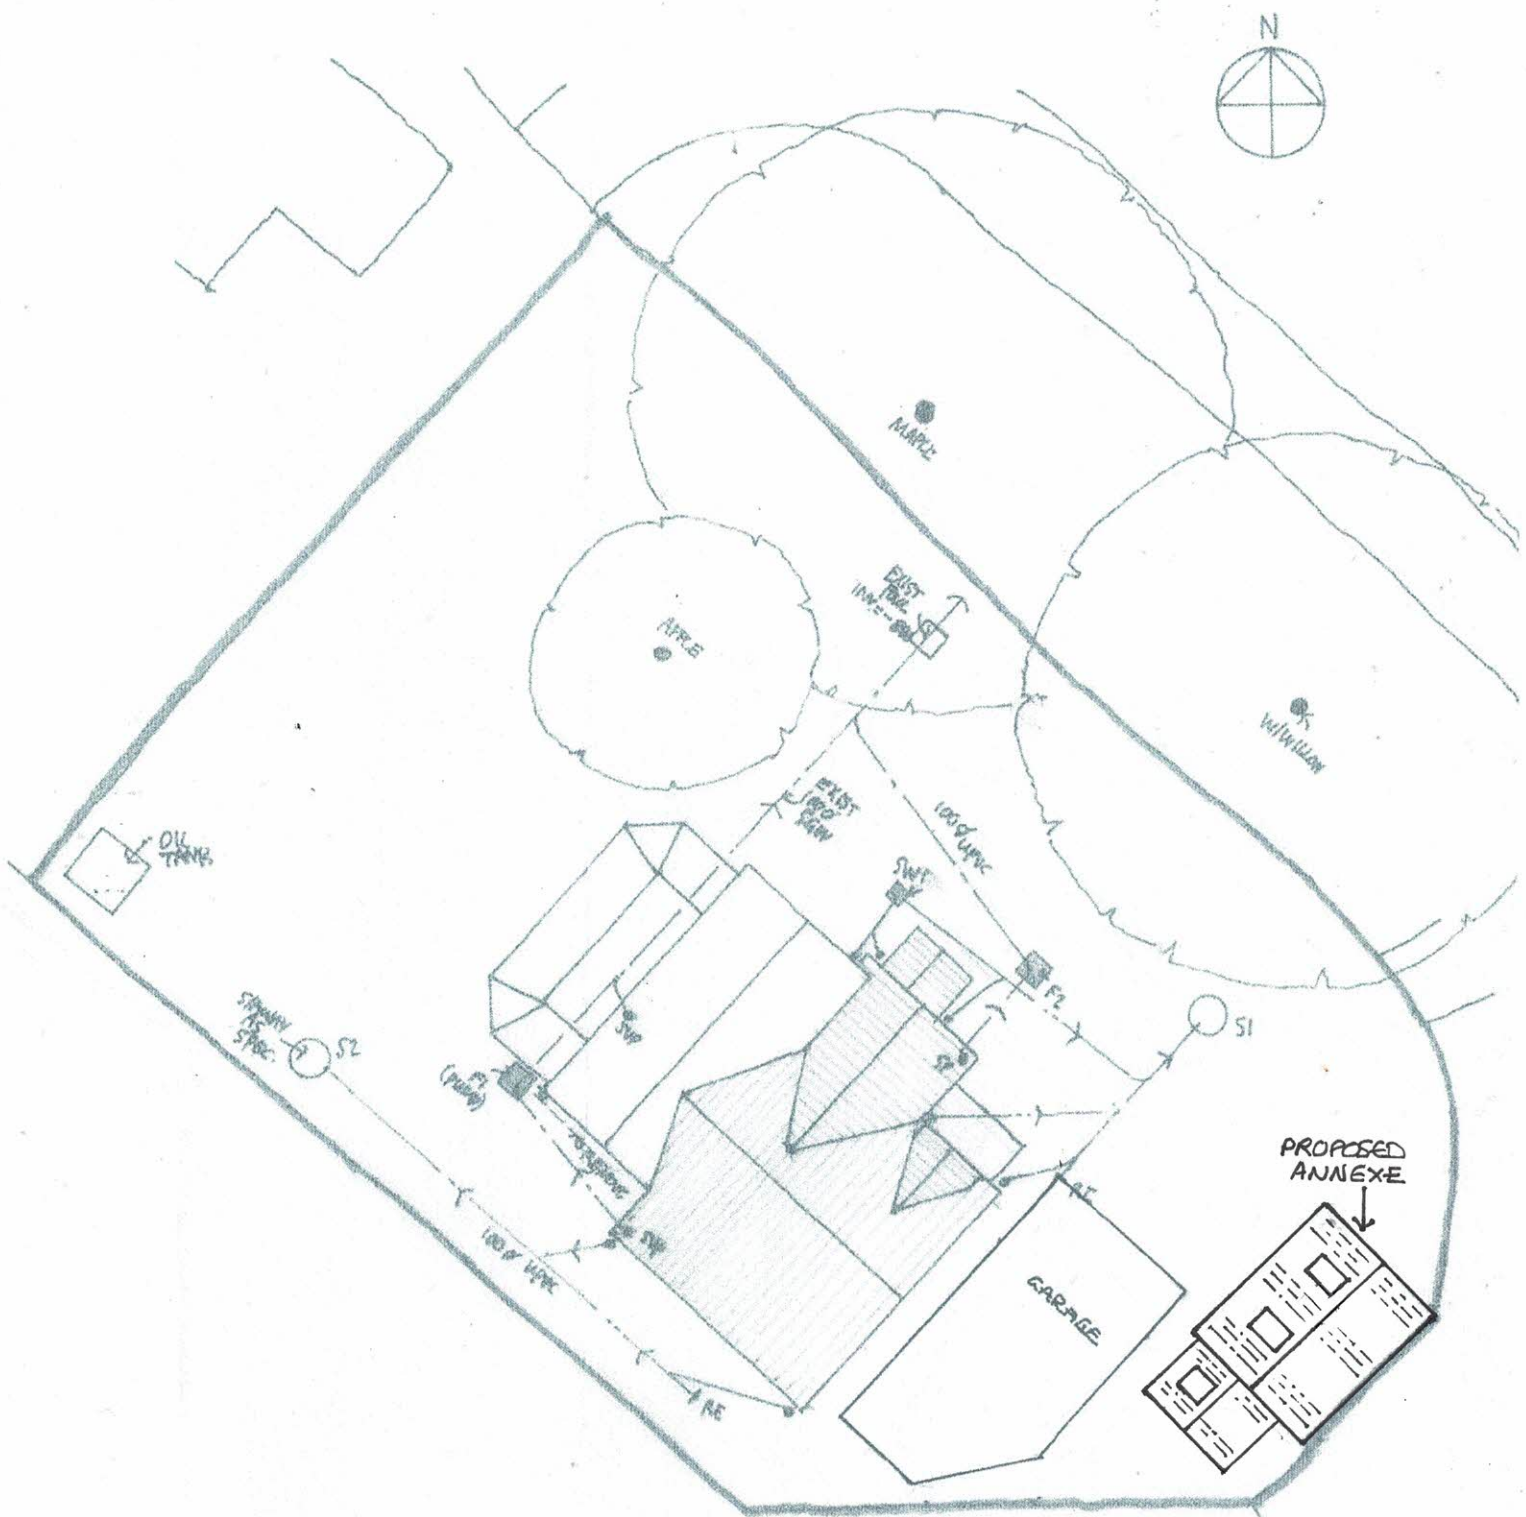

PROPOSED
SITE PLAN 1:200

0 1 2 3 4 5 M
1:200

THE WILLOWS, ROE GREEN,
SANDON

PROPOSED SITE PLAN

DRAWING P5

SCALE: 1:200 AT A4