


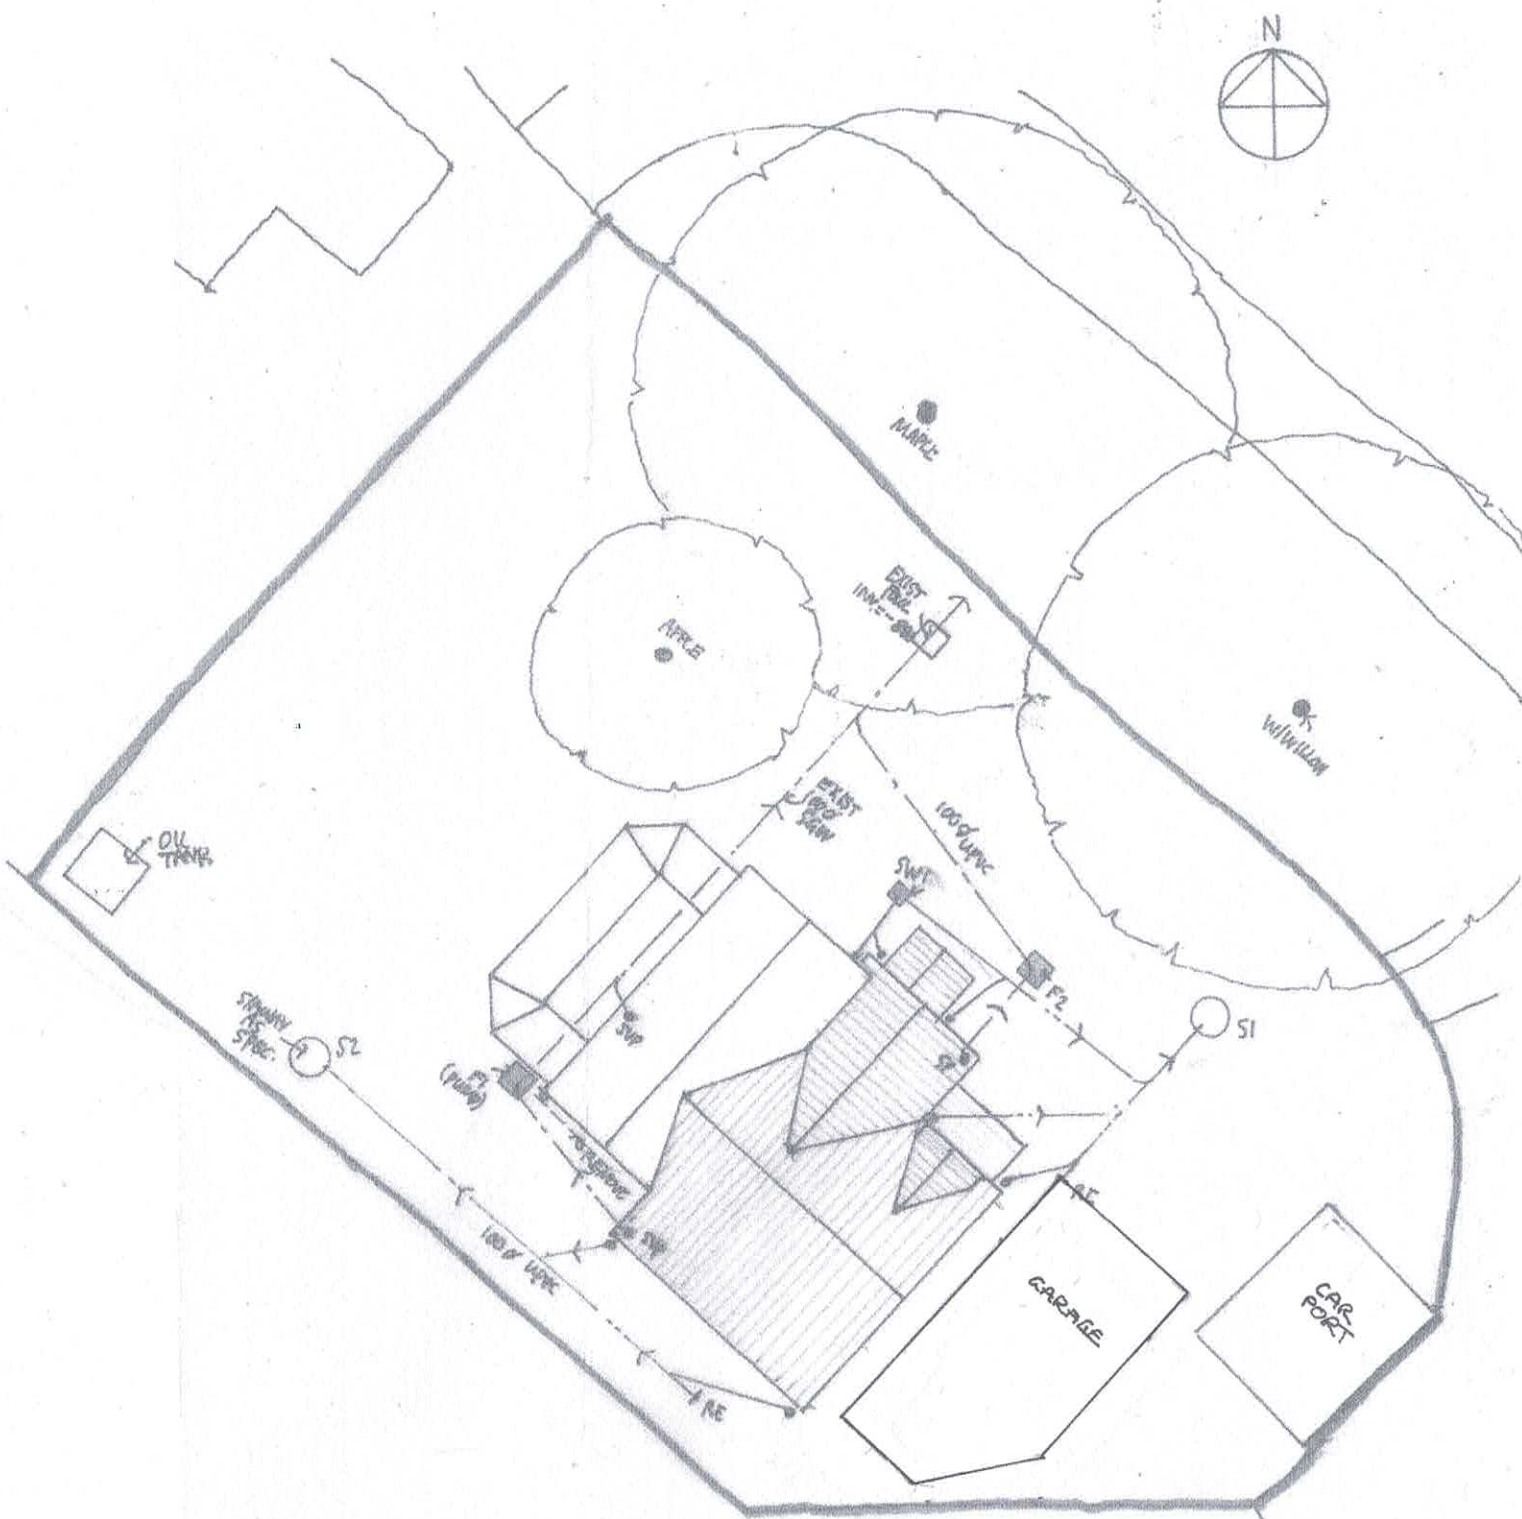

EXISTING SITE PLAN 1:200

0 1 2 3 4 5 M
1:200

THE WILLOWS, ROE GREEN,
SANDON
EXISTING SITE PLAN
DRAWING P4
SCALE: 1:200 AT A4