


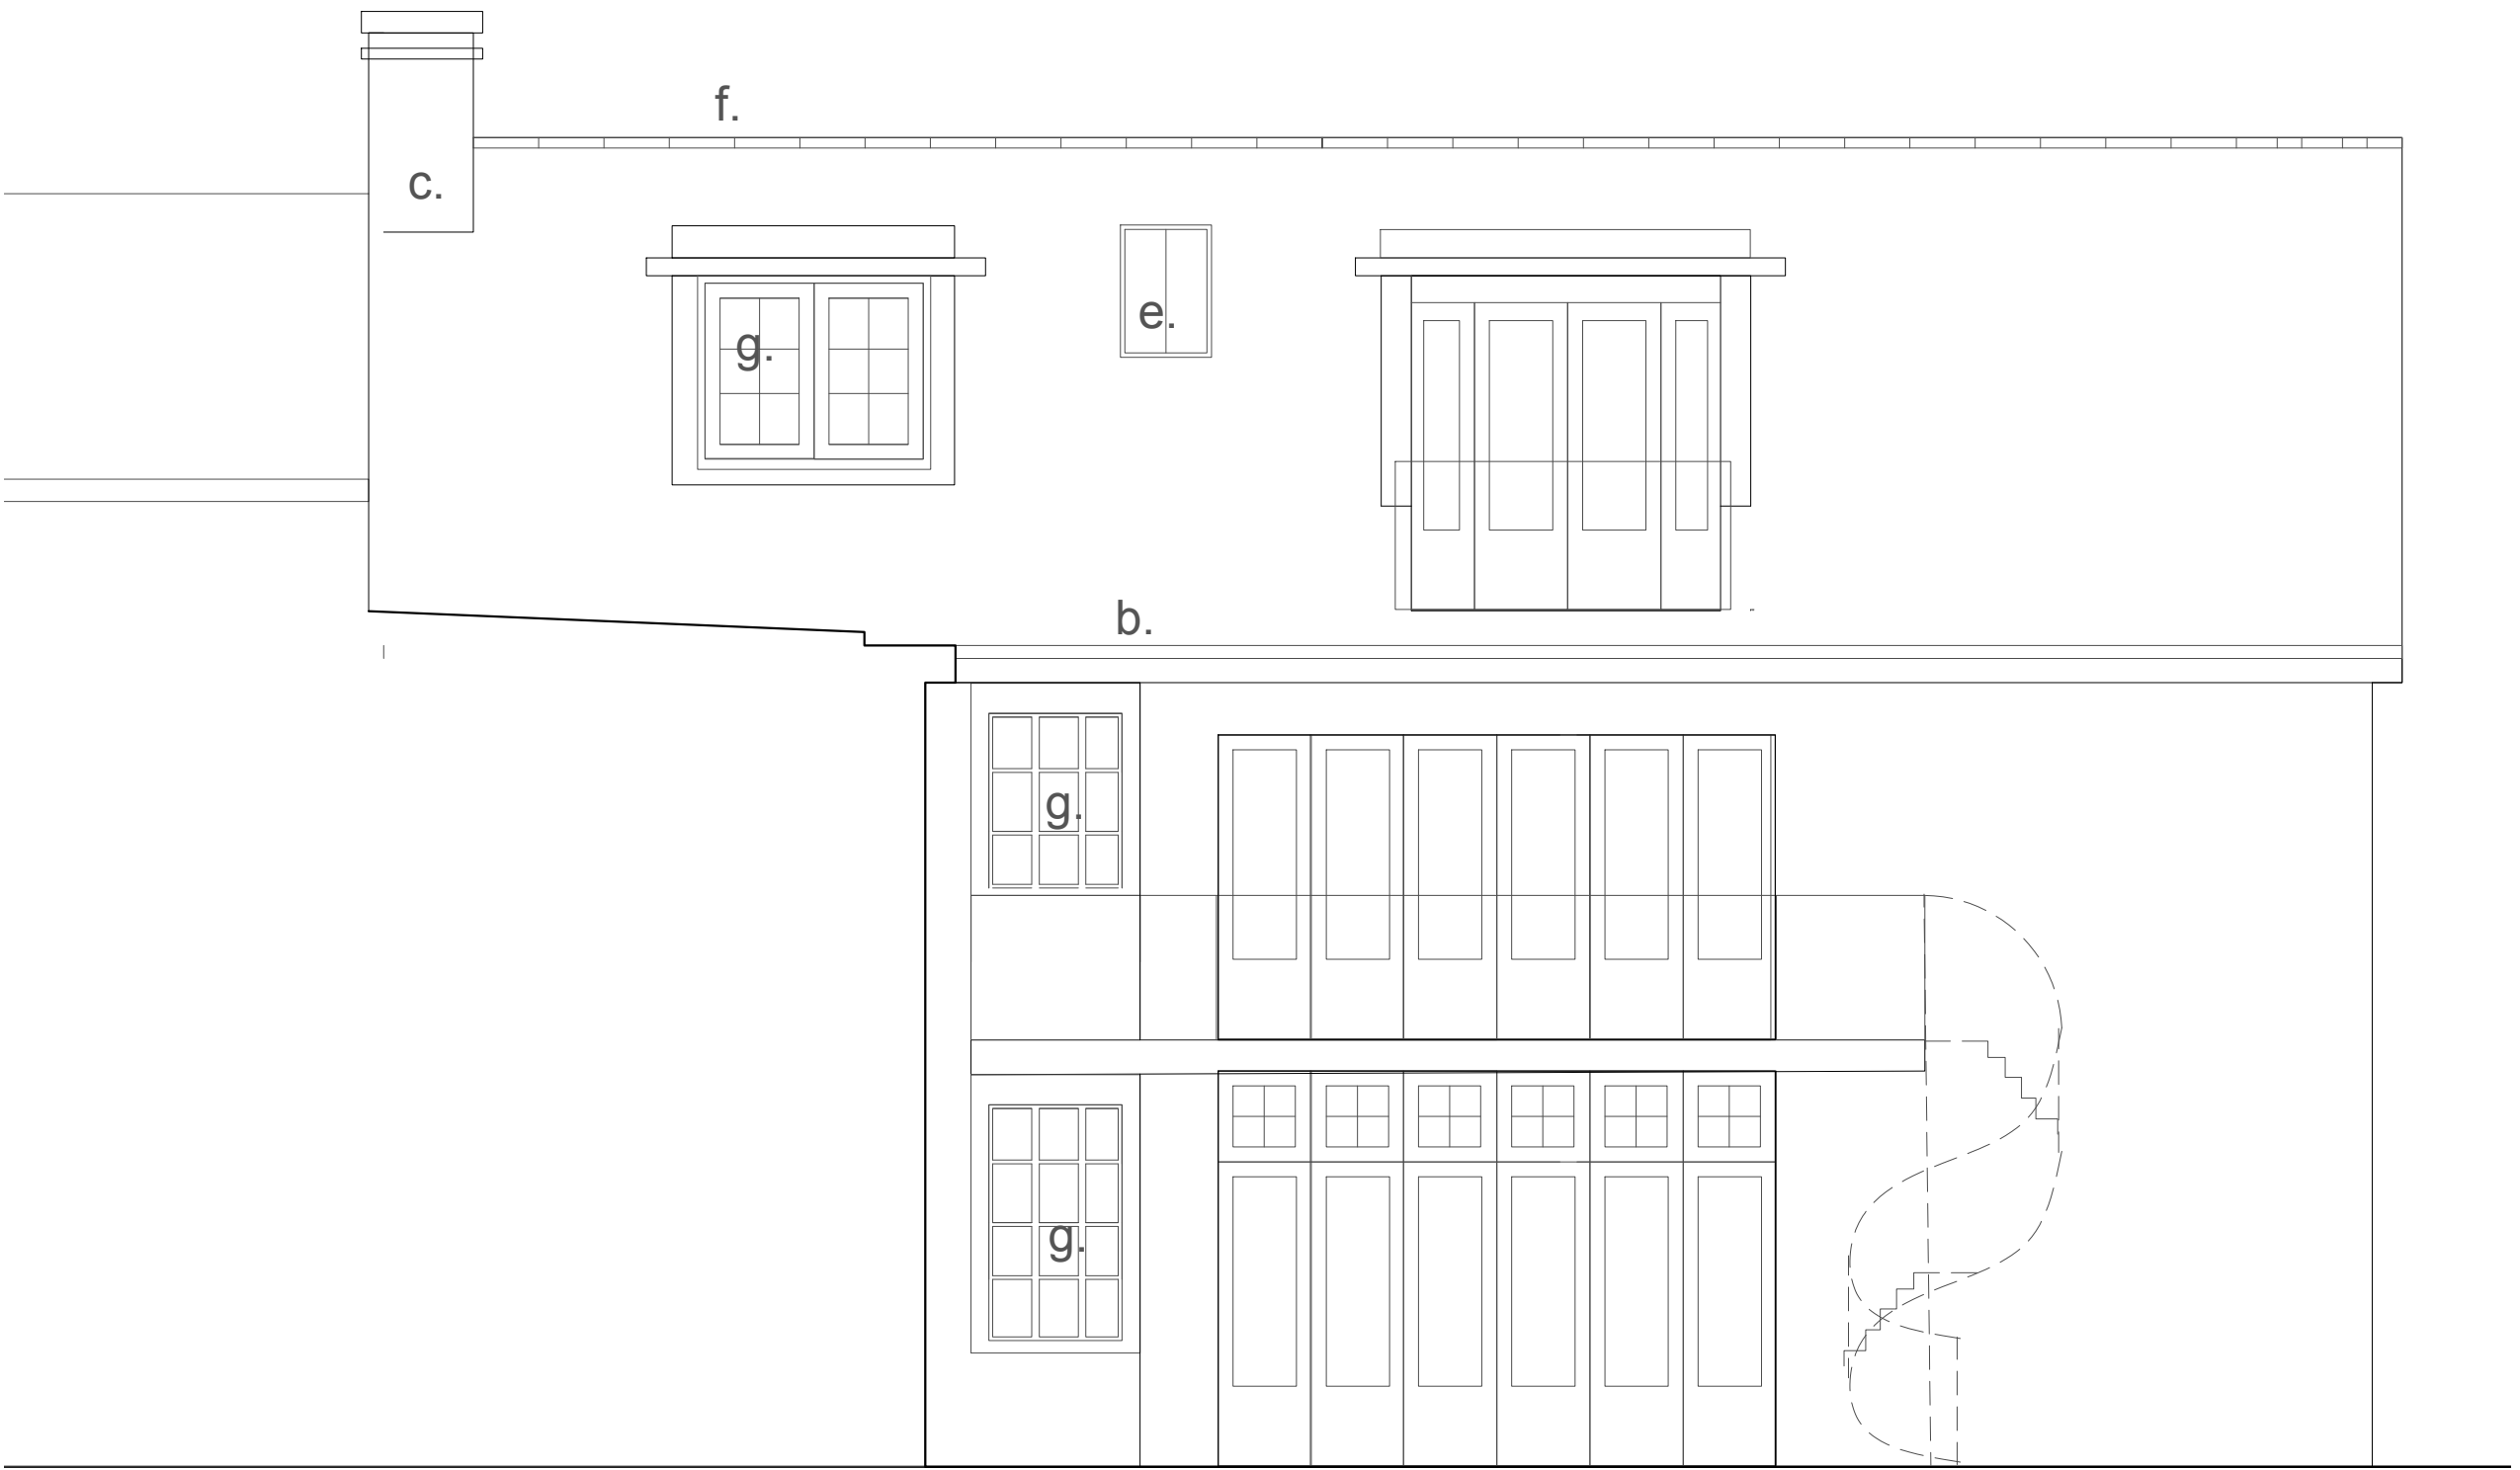


North Elevation as existing



North Elevation as existing



Roof plan existing and proposed 1:50

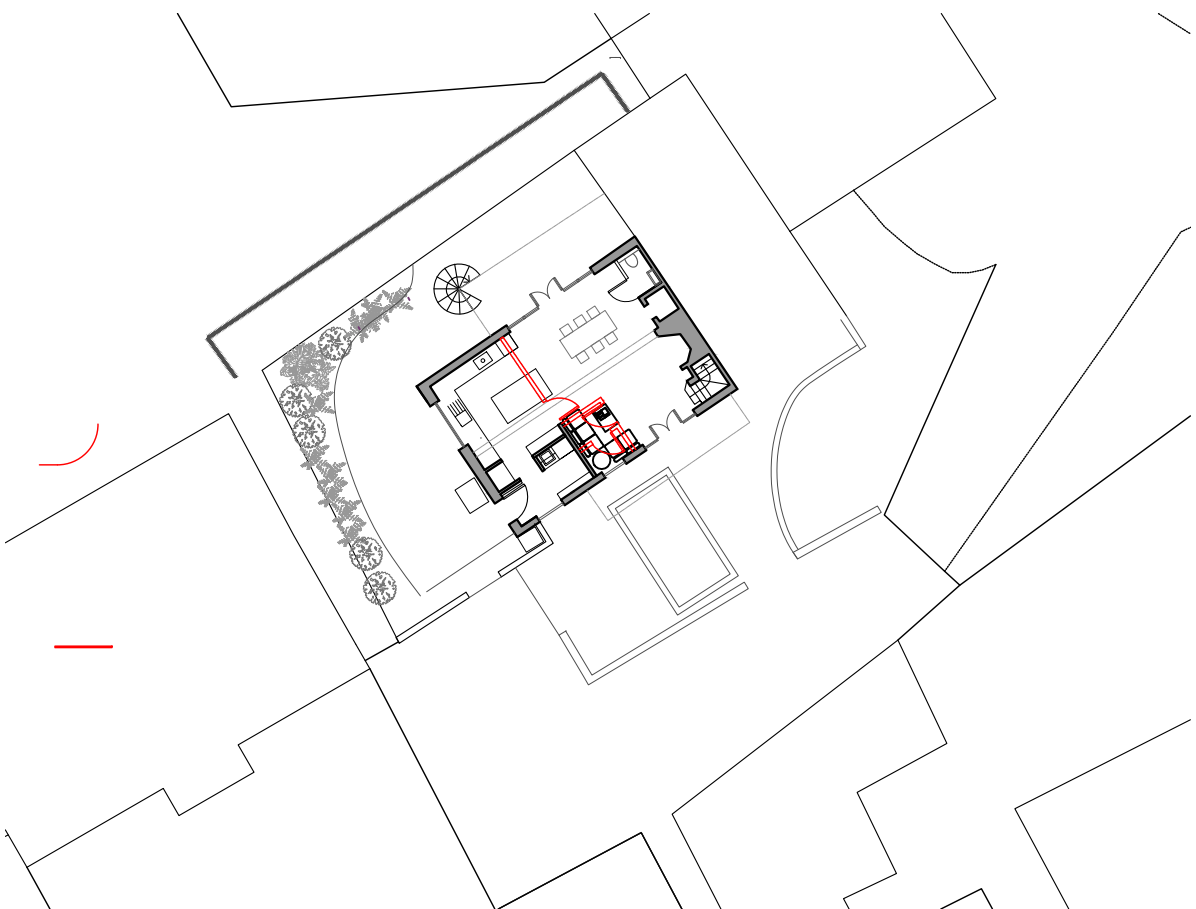

Key plan NTS

Notes:

- a. Existing Plain tiled roof
- b. Existing rainwater goods repaired
- c. Chimney to be repointed
- d. Leadwork to be repaired where necessary
- e. New Conservation rooflight set flush with the roof finish Velux GGL MK08 780x1390 with dark grey/antracite colored frame finish externally.
- f. Existing ridge tiles lifted and reinstated with discreet vented dry fix system to enable ventilation.
- g. Existing windows to be repaired and re-decorated

Note: This drawing is copyright

Note: to be read in conjunction with Structural Engineers Information, specification and drawings

All setting out dimensions to be checked on site by contractor and any discrepancies to be noted ASAP. Windows, steelwork, to be site sized.

All sundry work not shown to be undertaken in accordance with the British Standards.

Michael Collins Architect LLP

The West Wing St Ibbs

Job No. 215 North Elevation as existing/proposed

Stage: Stage 3
Status: Planning

016

REVISION: A Scale 1:50@A1

Suite 4a, 30 Bancroft
Hitchin, SG5 1LE
01462 236866
michael@michaelcollinsarchitects.com
www.michaelcollinsarchitects.com