


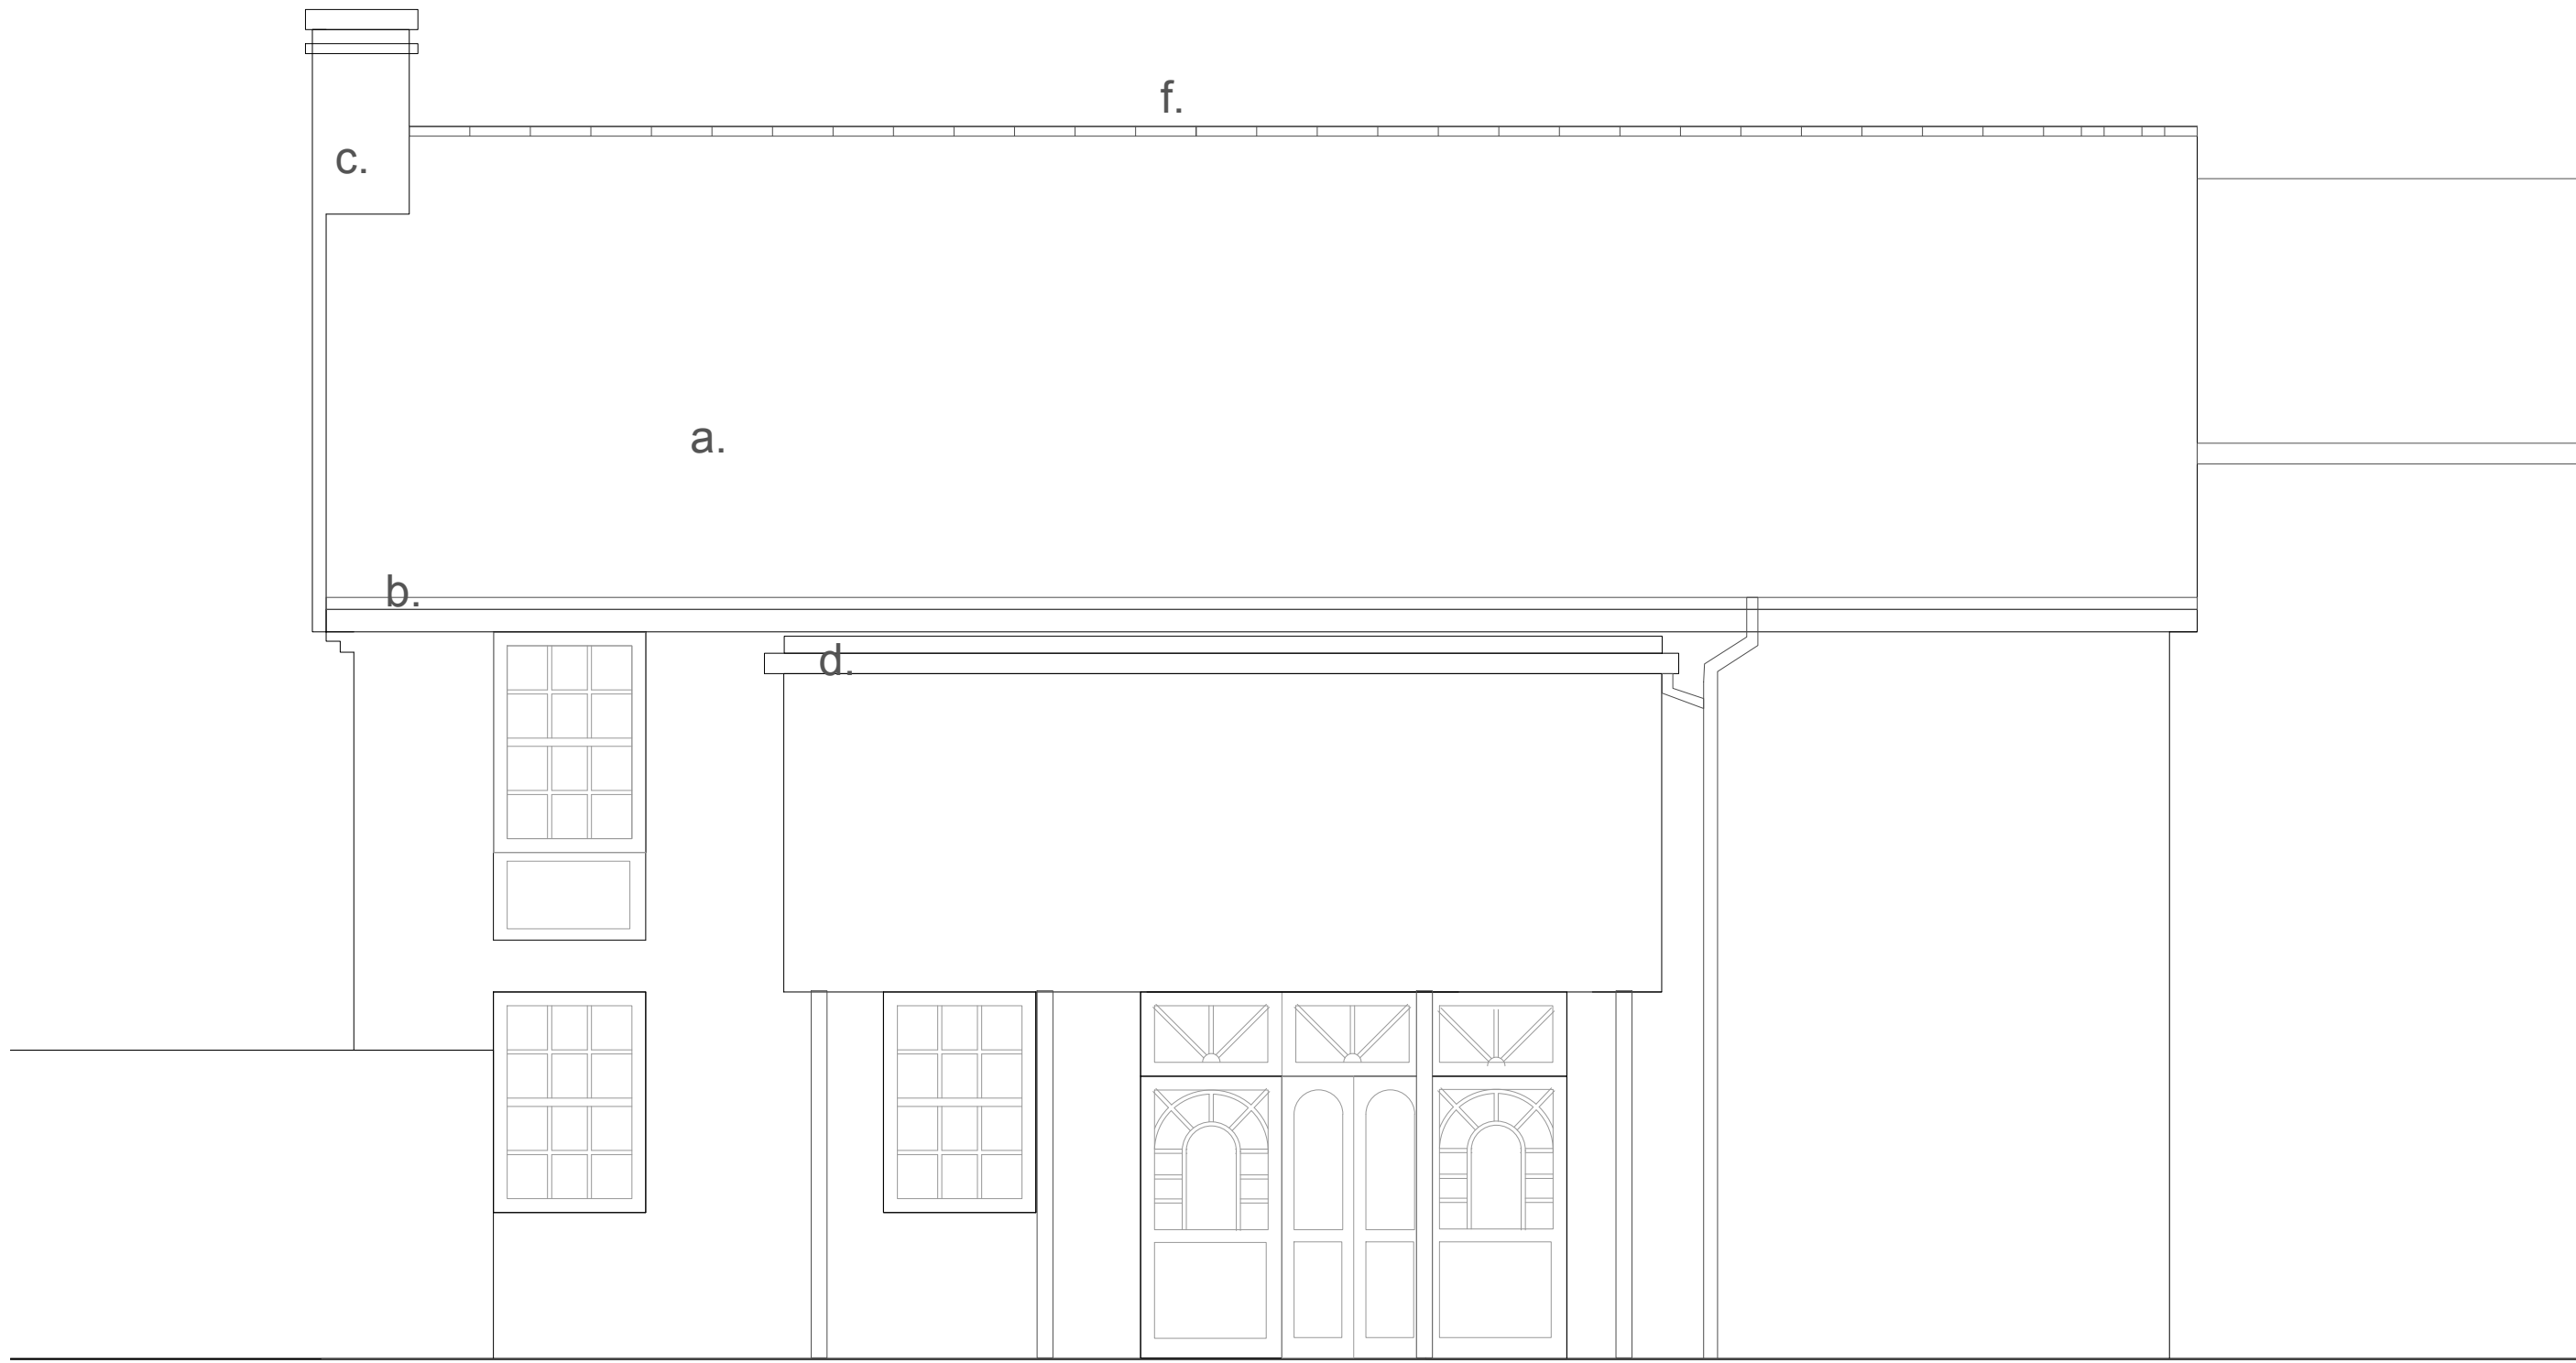


South East elevation as existing

South East elevation as proposed



Roof plan existing and proposed 1:50

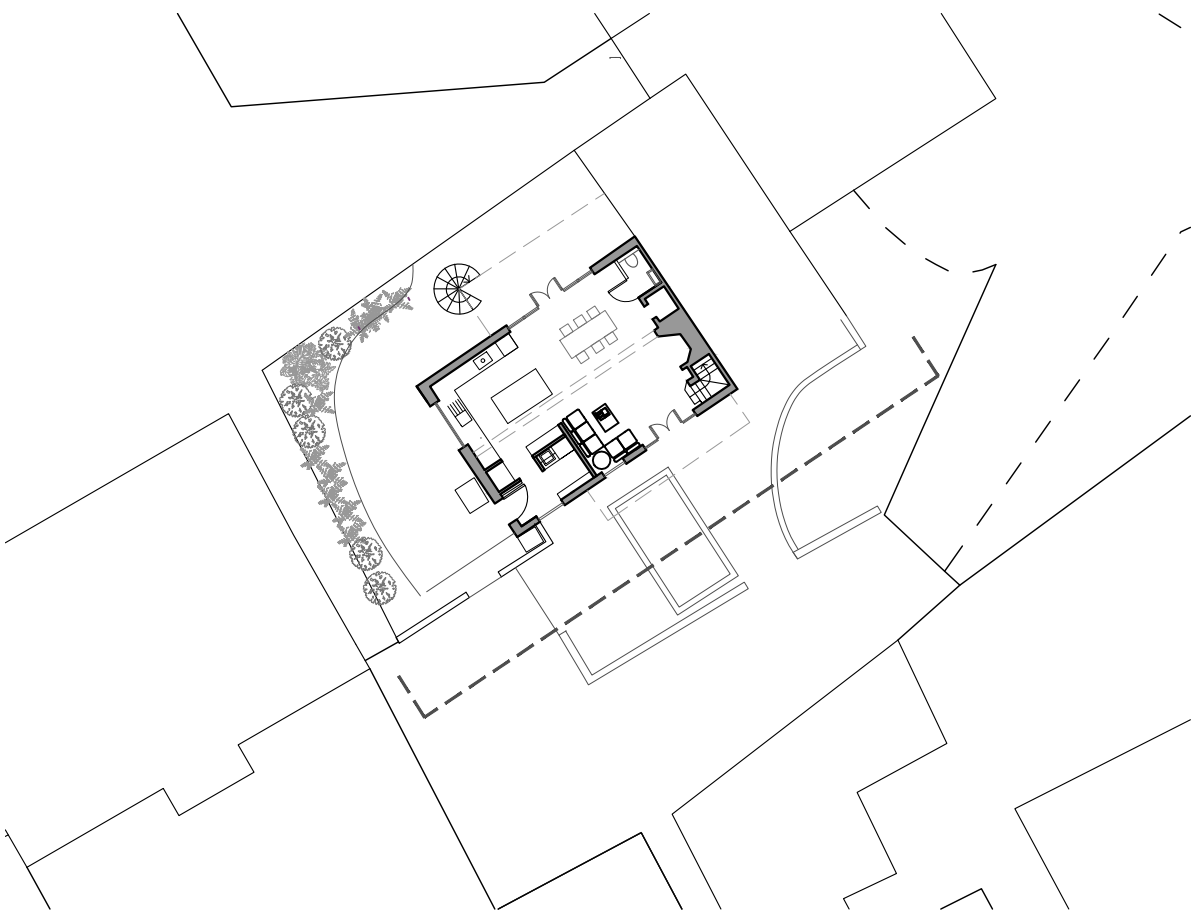

Key plan NTS

- Notes:
- a. Existing Plain tiled roof
  - b. Existing rainwater goods repaired
  - c. Chimney to be repointed
  - d. Leadwork to be repaired where necessary
  - e.
  - f. Existing ridge tiles lifted and reinstated with discreet vented dry fix system to enable ventilation.

Note: This drawing is copyright

Note: to be read in conjunction with Structural Engineers Information, specification and drawings

All setting out dimensions to be checked on site by contractor and any discrepancies to be noted ASAP. Windows, steelwork, to be site sized.

All sundry work not shown to be undertaken in accordance with the British Standards.

Michael Collins Architect LLP

The West Wing St Ibbs

Job No. **215** Elevation as existing/proposed

Stage: Stage 3  
Status: Planning

**013**

REVISION: B Scale 1:50@A1

Suite 4a, 30 Bancroft  
Hitchin, SG5 1LE  
01462 236866  
michael@michaelcollinsarchitects.com  
www.michaelcollinsarchitects.com