



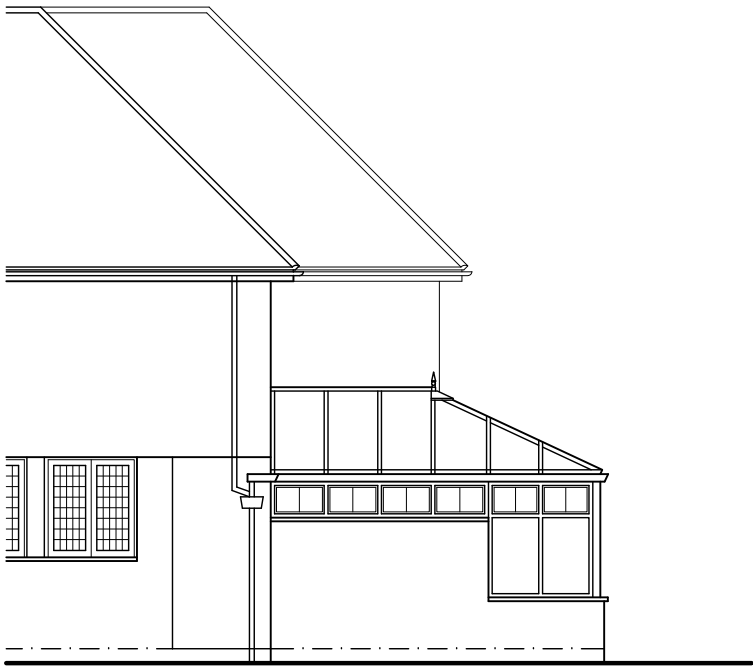


Rear Elevation

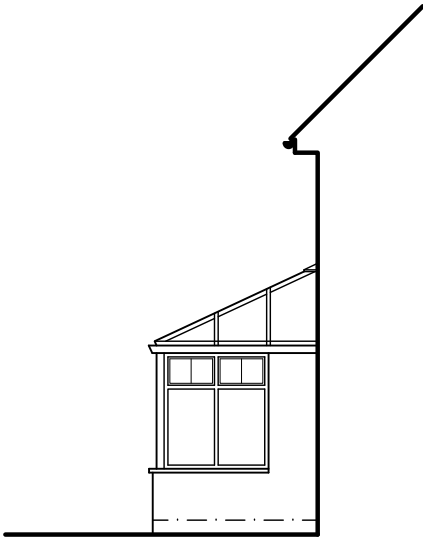


Side Elevation
(north west facing)



Side Elevation
(south east facing)

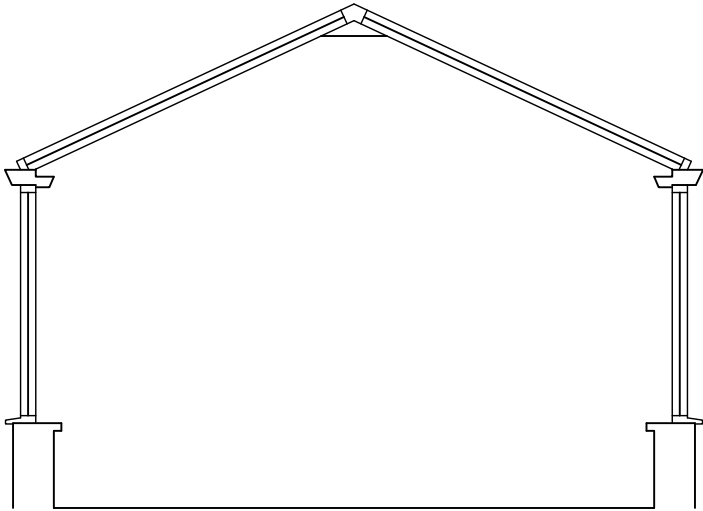

Section A-A
1:50

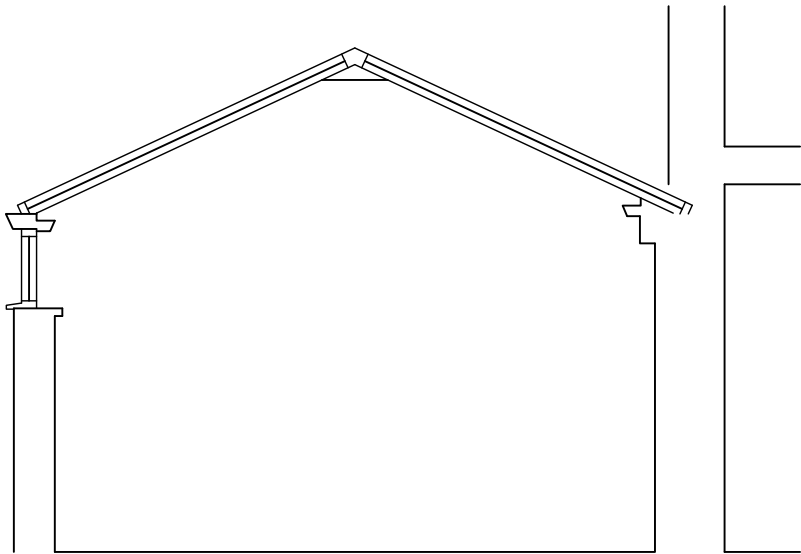

Section B-B
1:50

Notes:

This scheme is subject to Town Planning and all other necessary consents.

This drawing is a print and must not be scaled from without reference being made to the accompanying scale bar. Dimensions and levels, where given, are to be checked on site.

This drawing is to be read in conjunction with all other consultants' and specialists' drawings and documents and any discrepancies are to be reported to the architect prior to commencement of the relevant work.


Materials and the workmanship of all relevant trades shall comply fully with the British Standards.

This drawing remains the copyright of **Boyd Seddon Architect**.

METERS 0 0.5 1 1.5 2
1:50
1:100
0 1 2 3 4

REV DATE
A 30.05.24 side elevations added

BOYD SEDDON
architect

 

07880 720711 • boyd@boydseddonarchitect.com
RIBA Chartered • ARB Registered • Green Register

CLIENT
Mr & Mrs Horsnell

PROJECT
Oaks Cottage
Oaks Close
Hitchin
SG4 9BN

DRAWING TITLE
SURVEY

elevations & sections

SCALE 1:100 or as noted at A3
DATE March 2024
DRAWN bjs
PROJECT NUMBER 24330

DRAWING NUMBER
SU-02

REVISION
A