




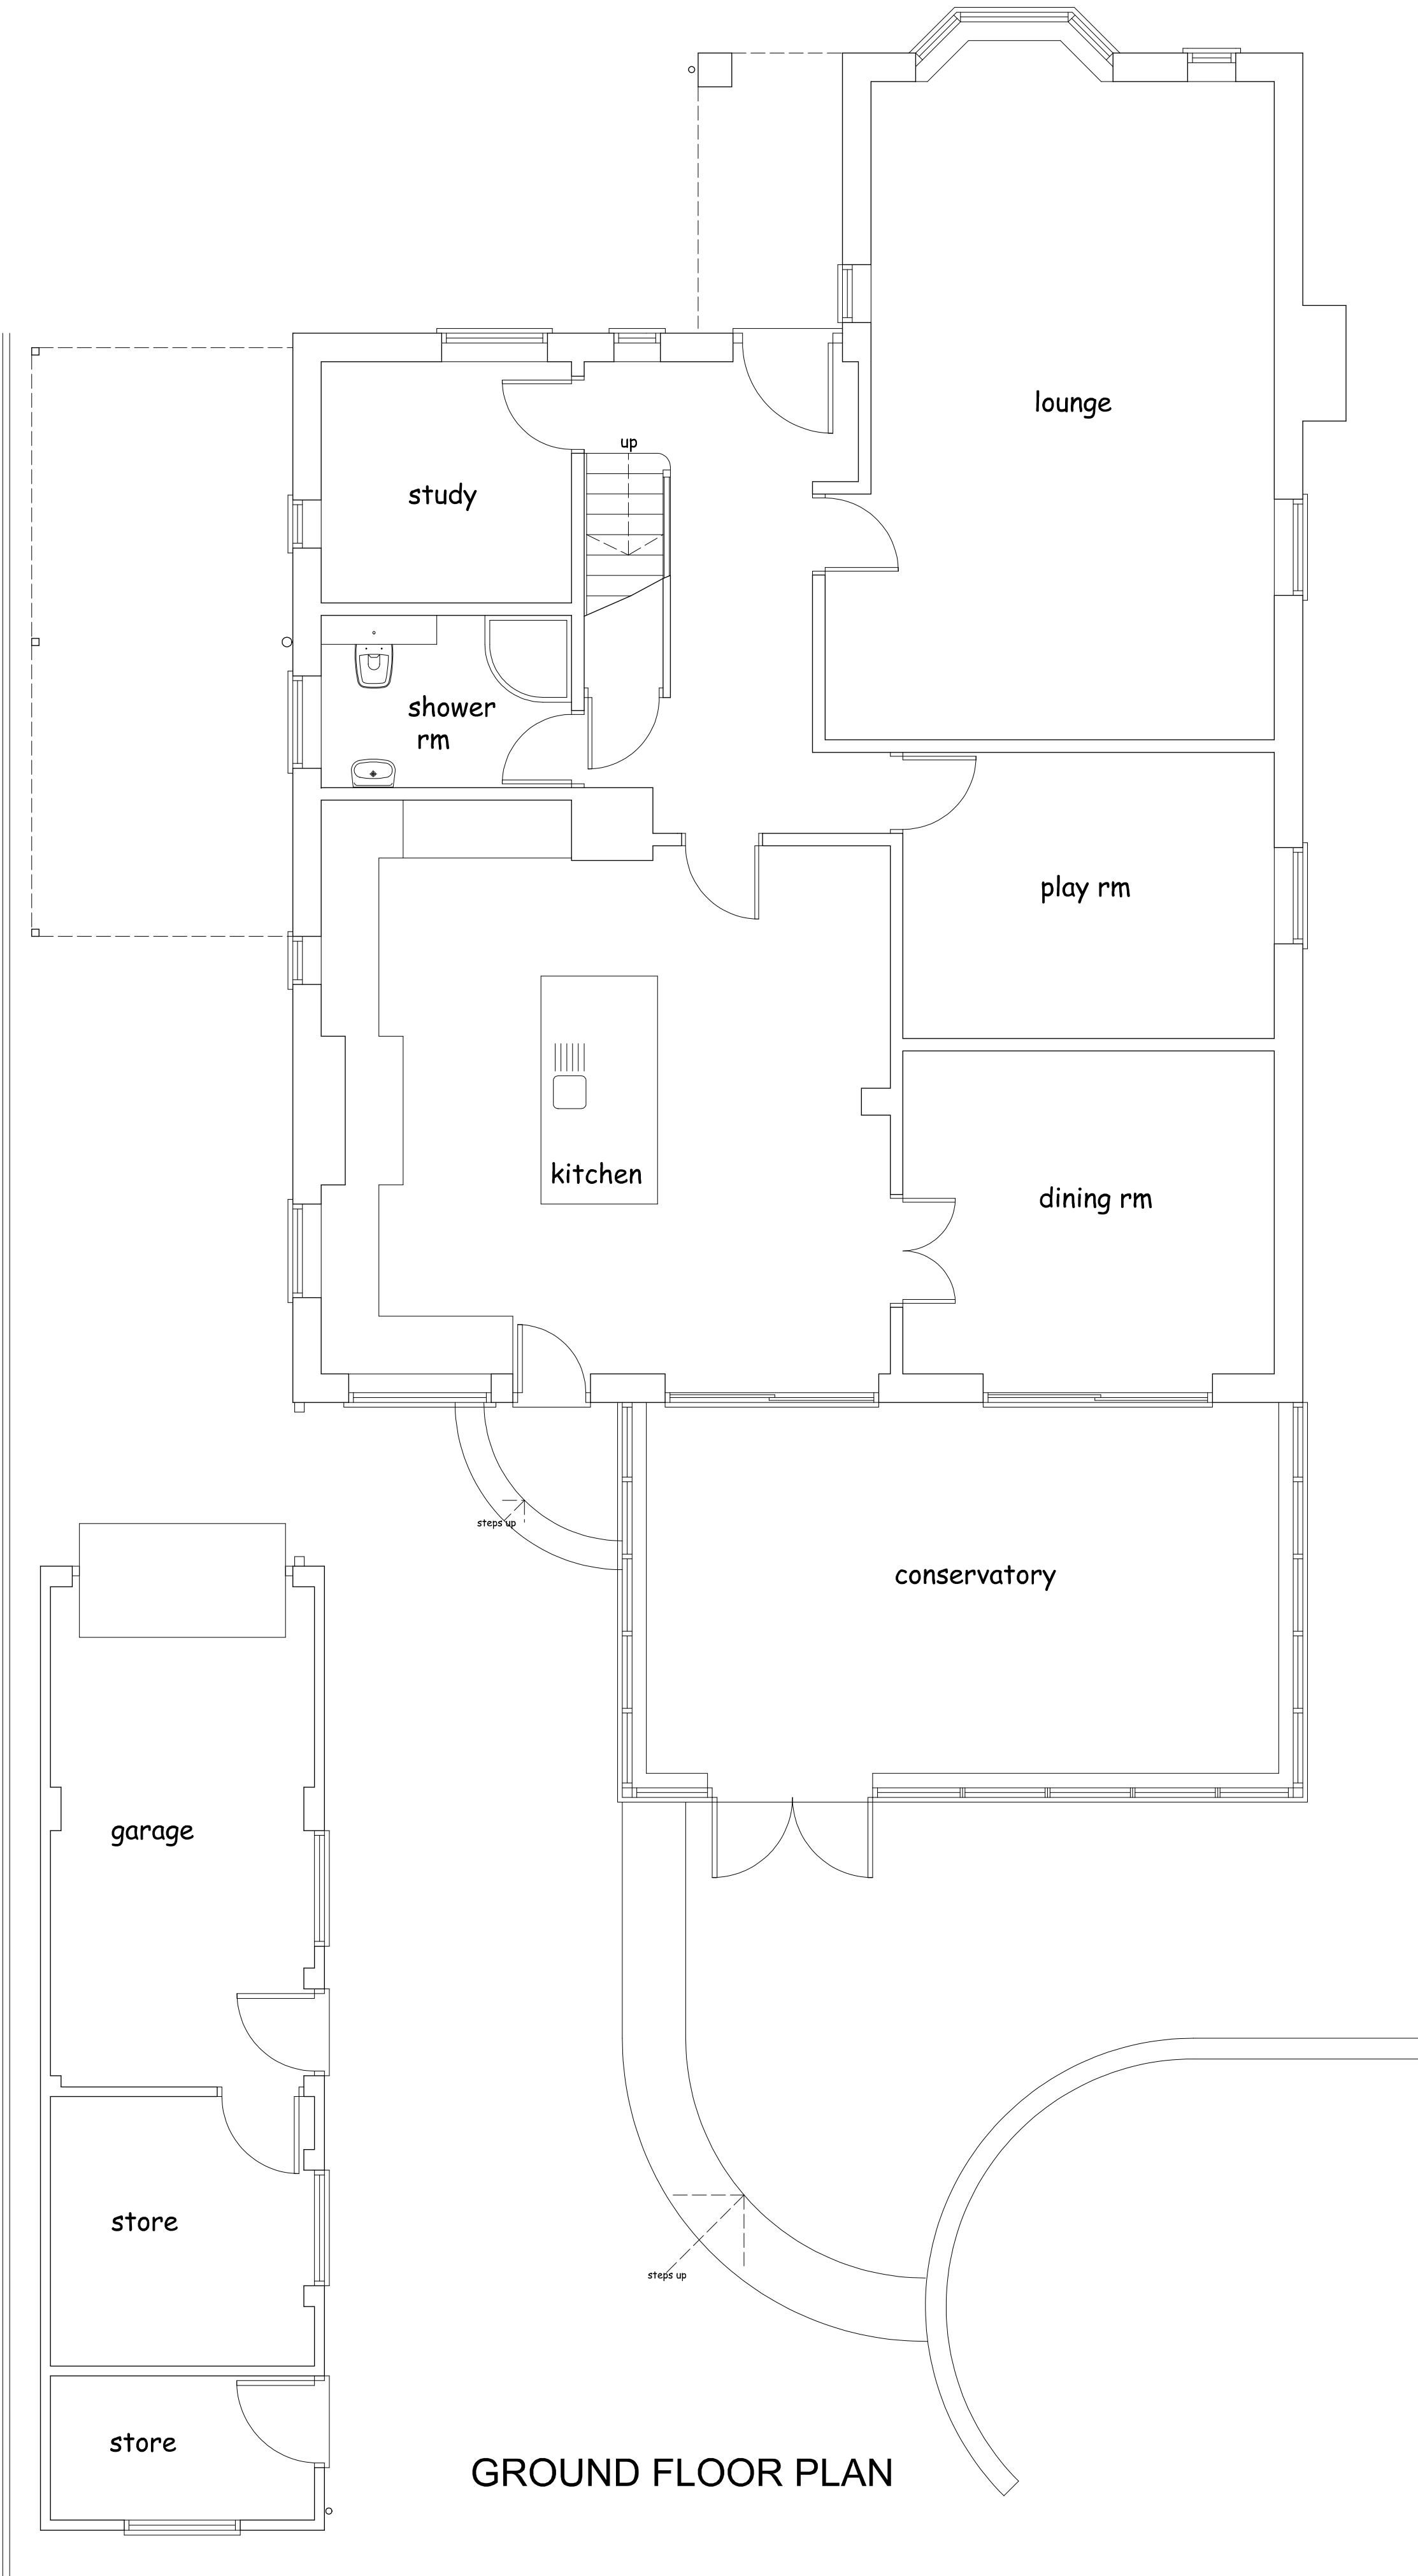

GROUND FLOOR PLAN

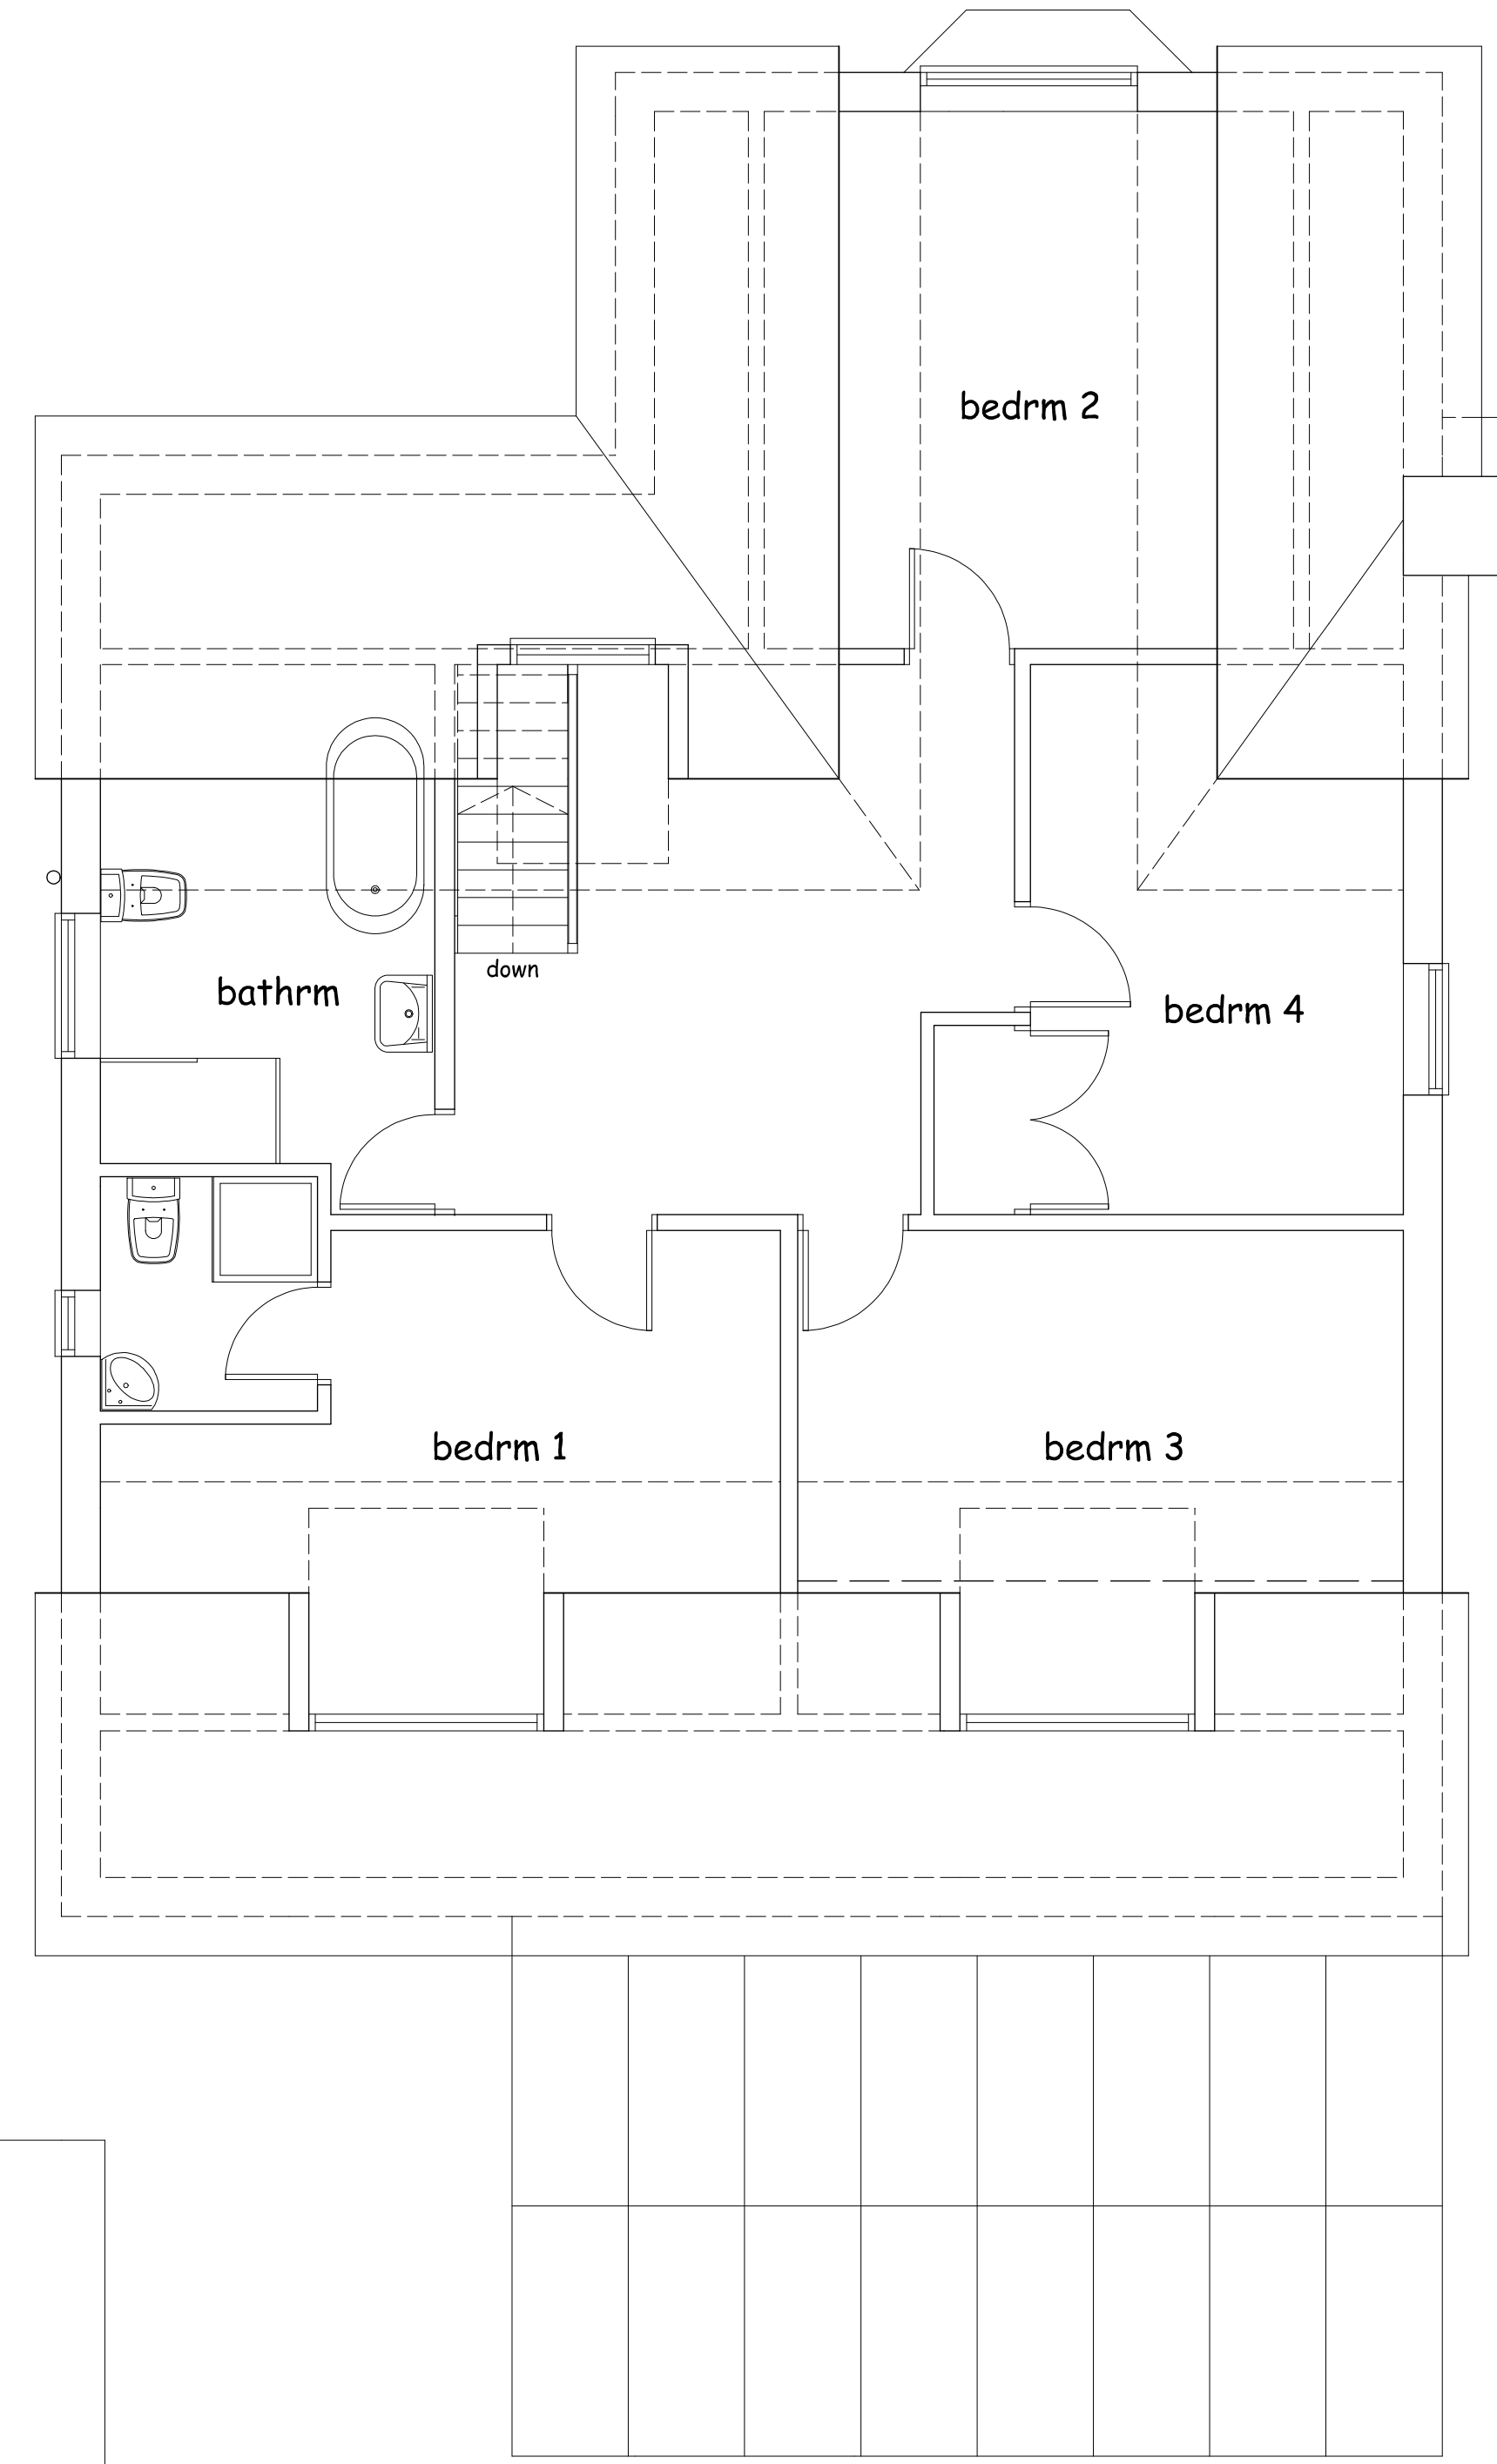

FIRST FLOOR PLAN

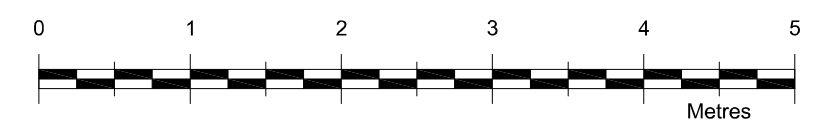

Project

PROPOSED EXTENSIONS AND
ALTERATIONS TO No 18
OAKFIELDS AVENUE
KNEBWORTH
HERTS SG3 6NP

Client

JENNI & BEN THOMPSON

Drawing

EXISTING FLOOR PLANS

Scale 1:50 @ A1 Drawn C.R.

Checked Date July 25

Drawing No.

THO/25/01

This drawing and design is copyright and must not be reproduced in part or in whole without prior written consent. Contractors must verify all dimensions on site before commencing work