
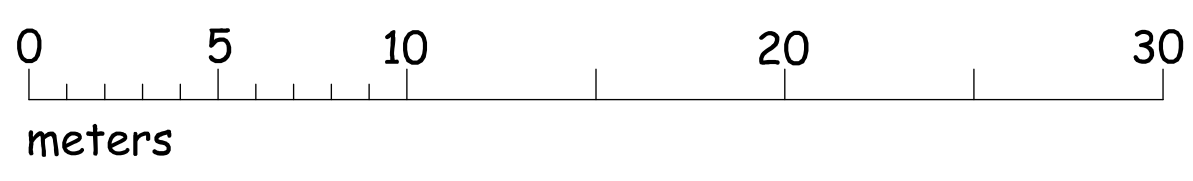


OAKFIELDS AVENUE

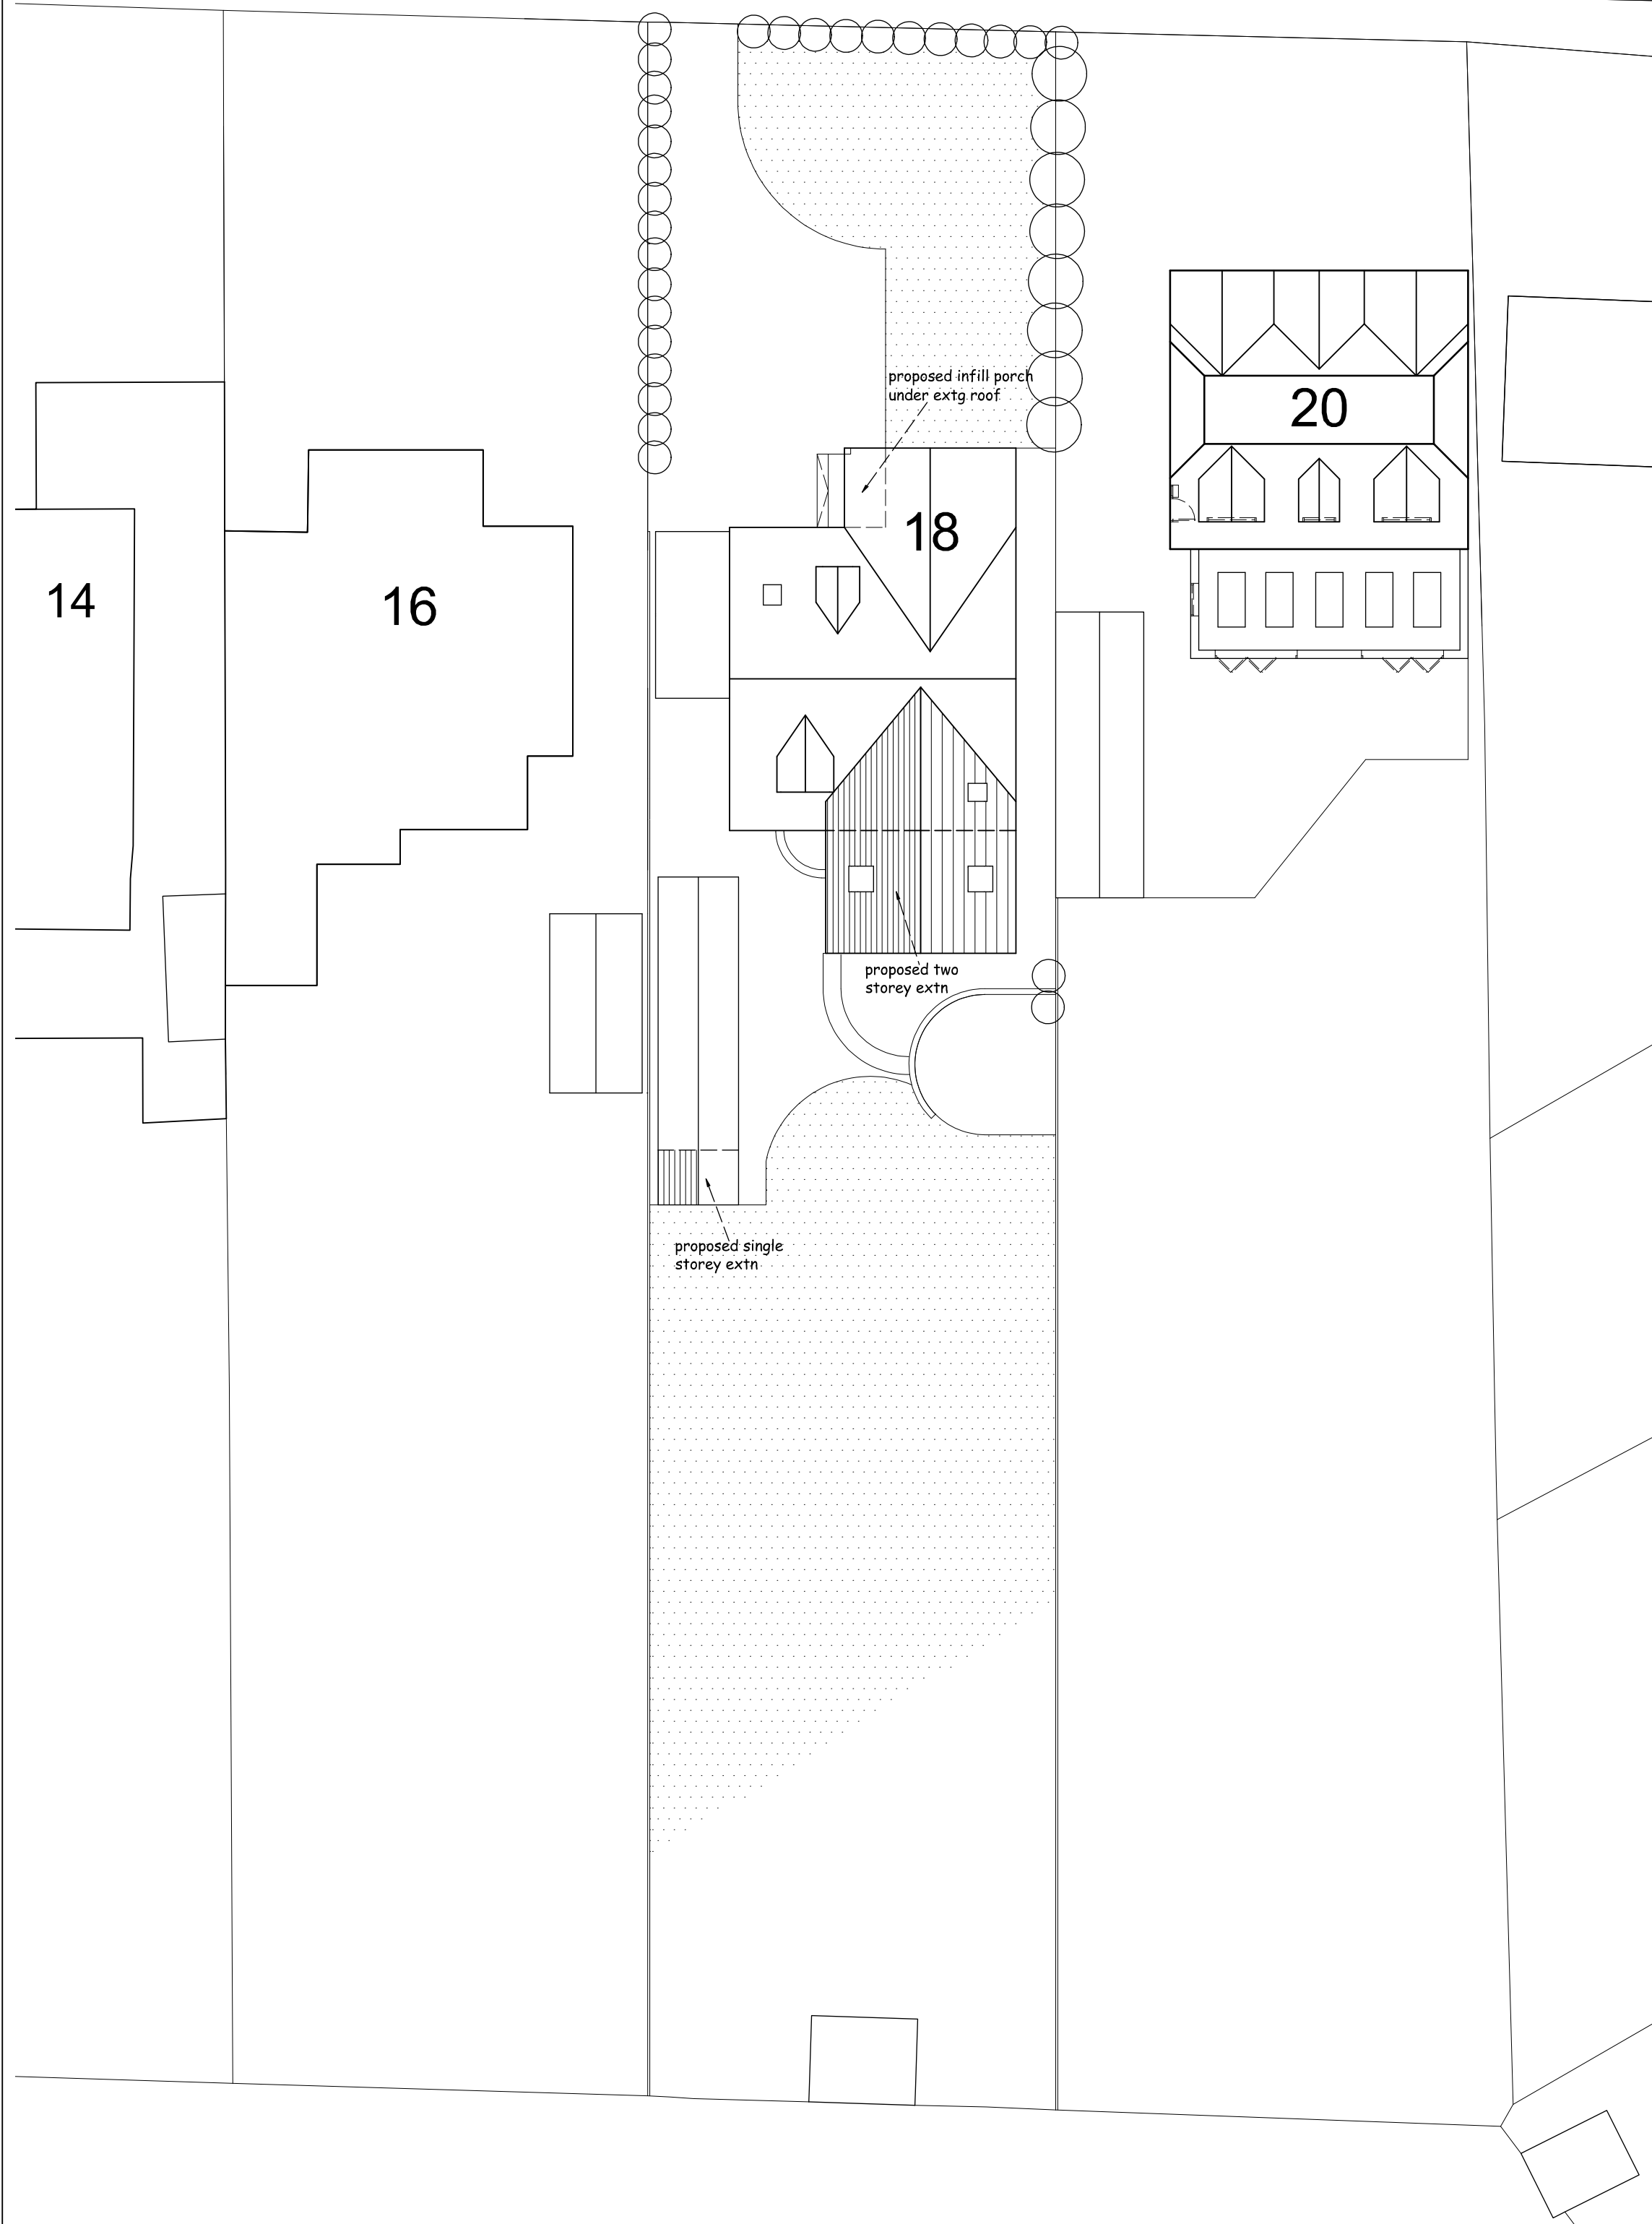

SITE PLAN 1:200

Project

PROPOSED EXTENSIONS AND
ALTERATIONS TO No 18
OAKFIELDS AVENUE
KNEBWORTH
HERTS SG3 6NP

Client

JENNI & BEN THOMPSON

Drawing

PROPOSED SITE PLAN

Scale 1:200 @ A2 Drawn C.R.

Checked Date July 25

Drawing No.

THO/25/05

This drawing and design is copyright and must not be reproduced in part or in whole without prior written consent. Contractors must verify all dimensions on site before commencing work