





front
PROPOSED ELEVATIONS






rear

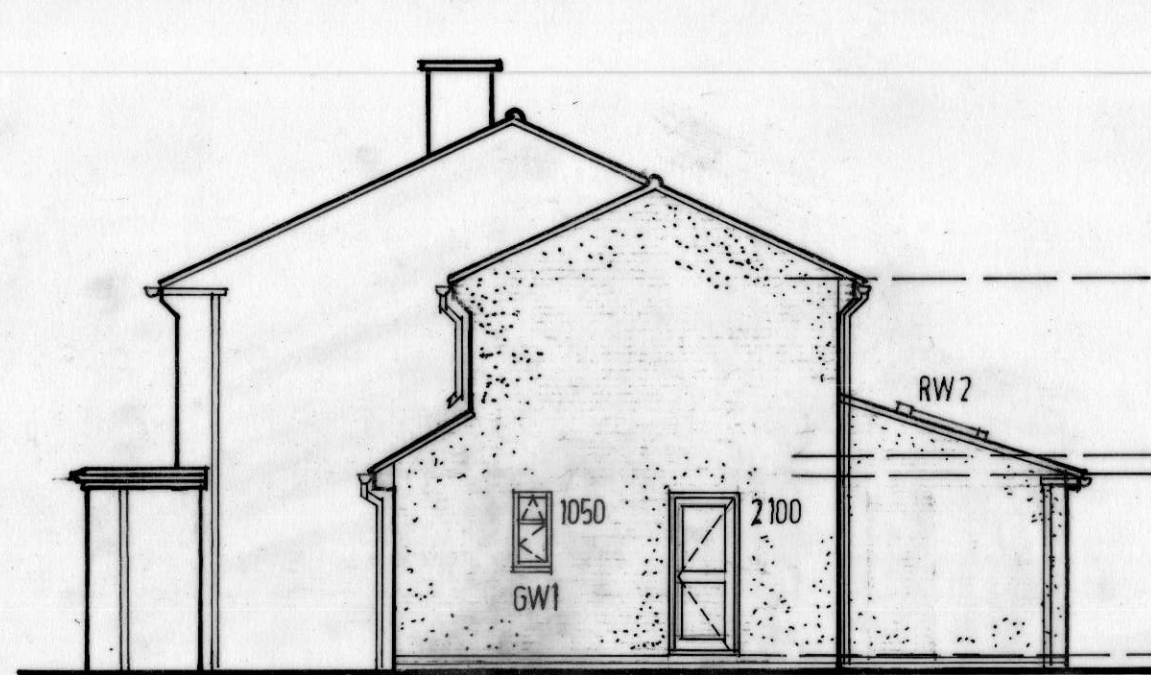

side

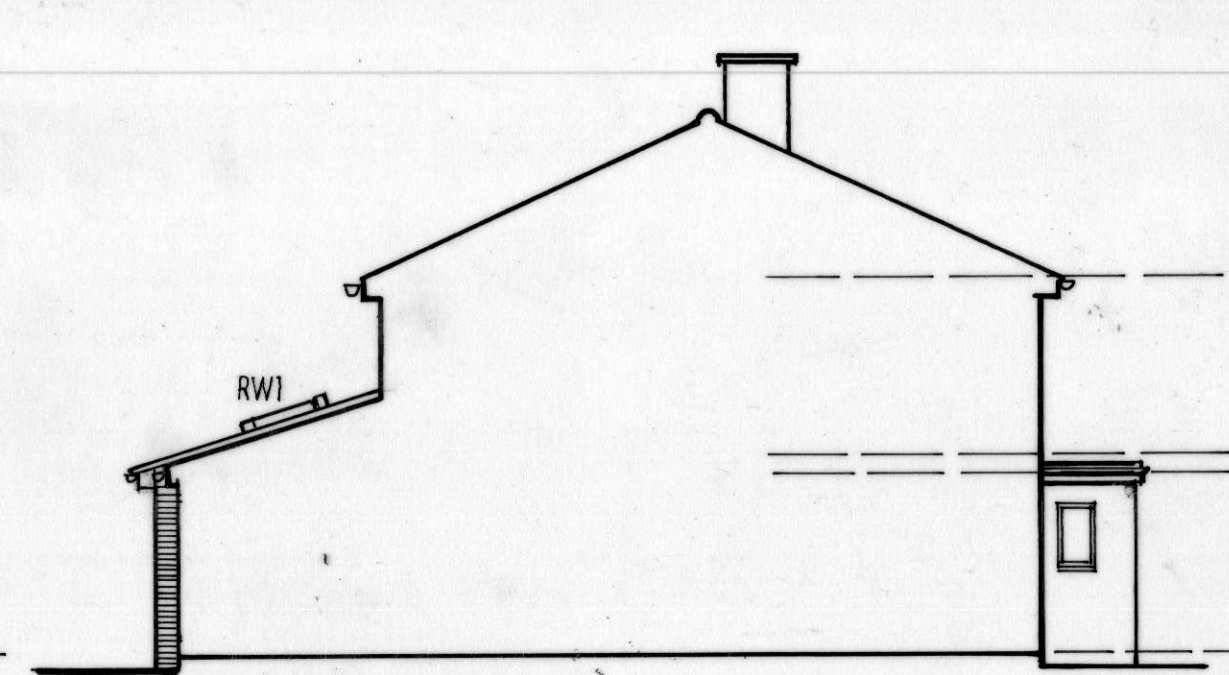

side / section

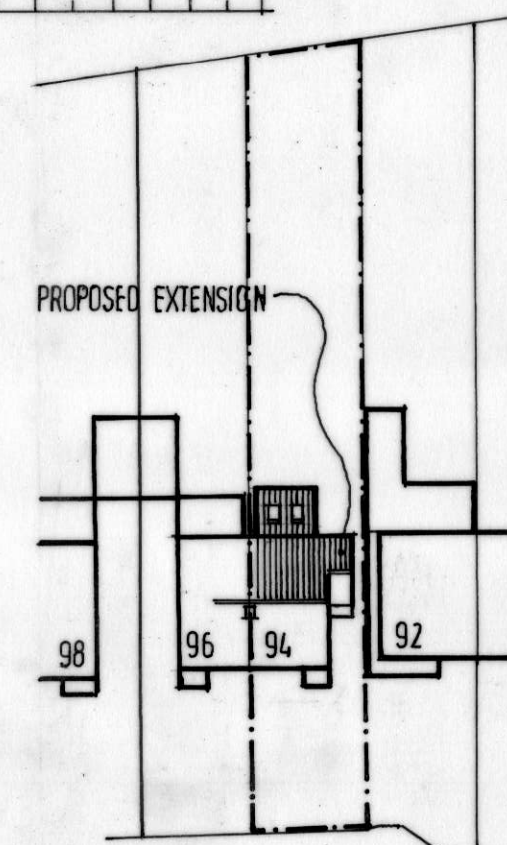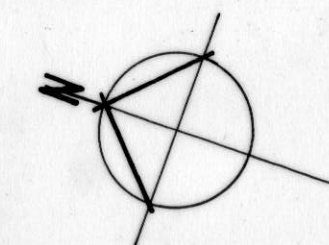 

SWINBURNE AVENUE

BLOCK & ROOF PLAN 1:500 scale

REV B) RENDER ADDED TO SIDE/REAR WALLS / DETAIL ADDED FOR BUILDING REGS JUL '25 HM.
REV A) GROUND FLOOR SIDE EXTENSION DEPTH INCREASED 180 MM JUNE '25 HM.

HEATHER MOVE B.Sc Architectural Design Consultant
Corner House, 1 Balmoral Road,
Hitchin, Herts. SG5 1XG.
Tel 01462 459910

client
CLARE KNAPMAN

job
PROPOSED EXTENSION & ALTERATION AT
94 SWINBURNE AVENUE / HITCHIN / HERTS.


subject
PROPOSED PLANS AND ELEVATIONS
(A2 sheet size)

scale 1:50 1:100, 1:500



date MAR 2025 drawn HM

drawing no.
HM - 24663 - 02

rev.
B

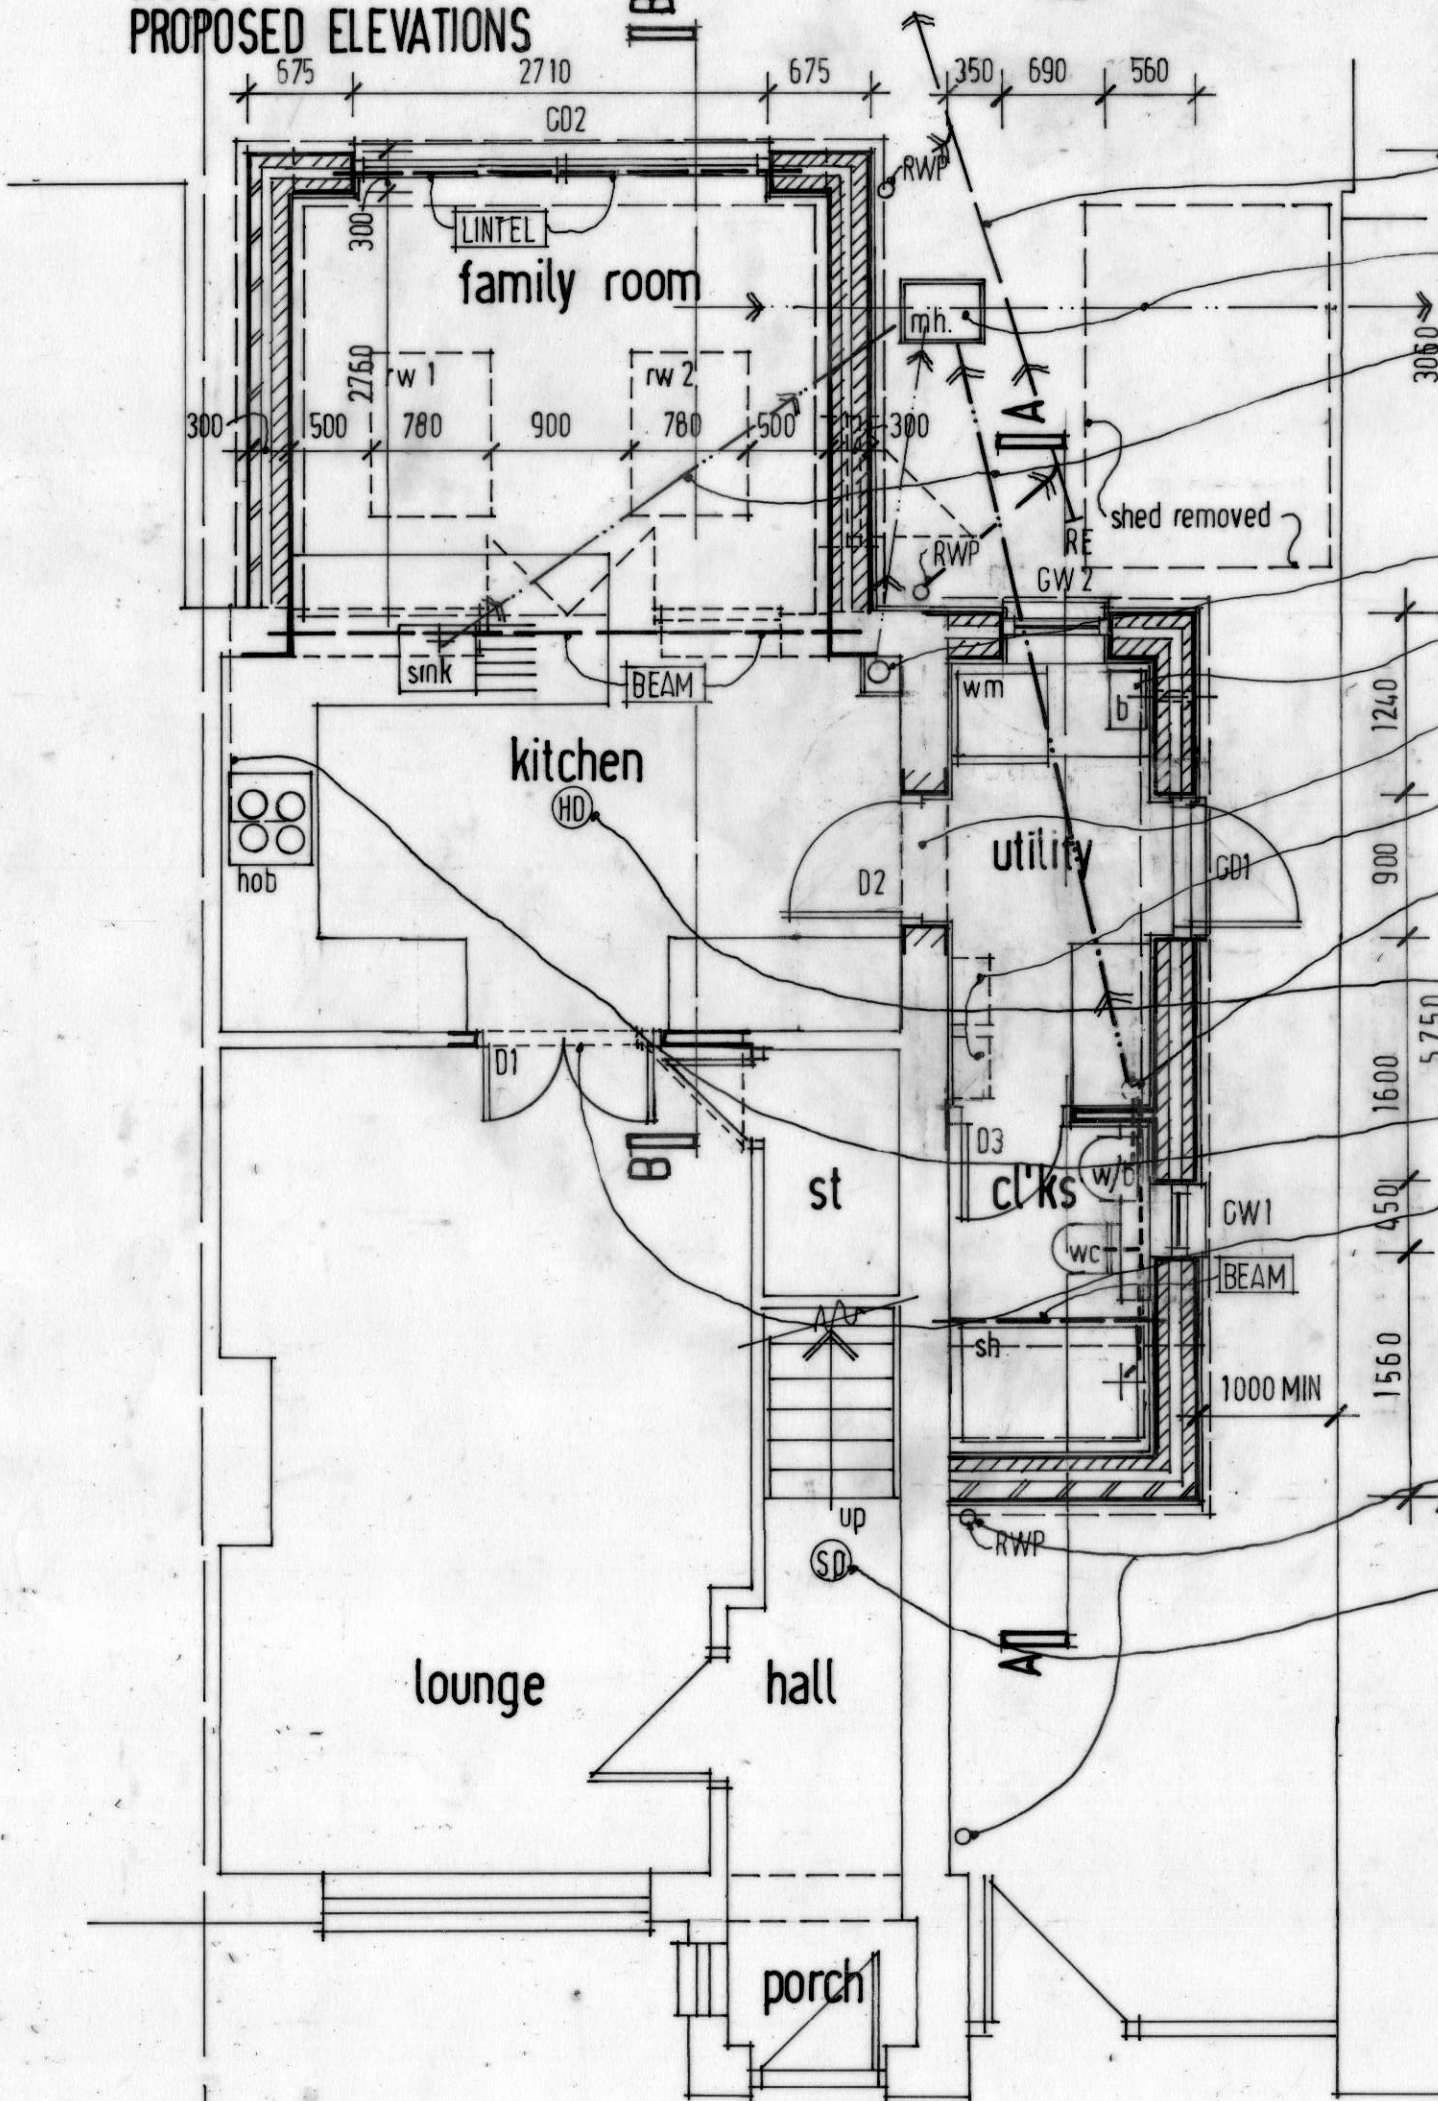

GROUND FLOOR PLAN

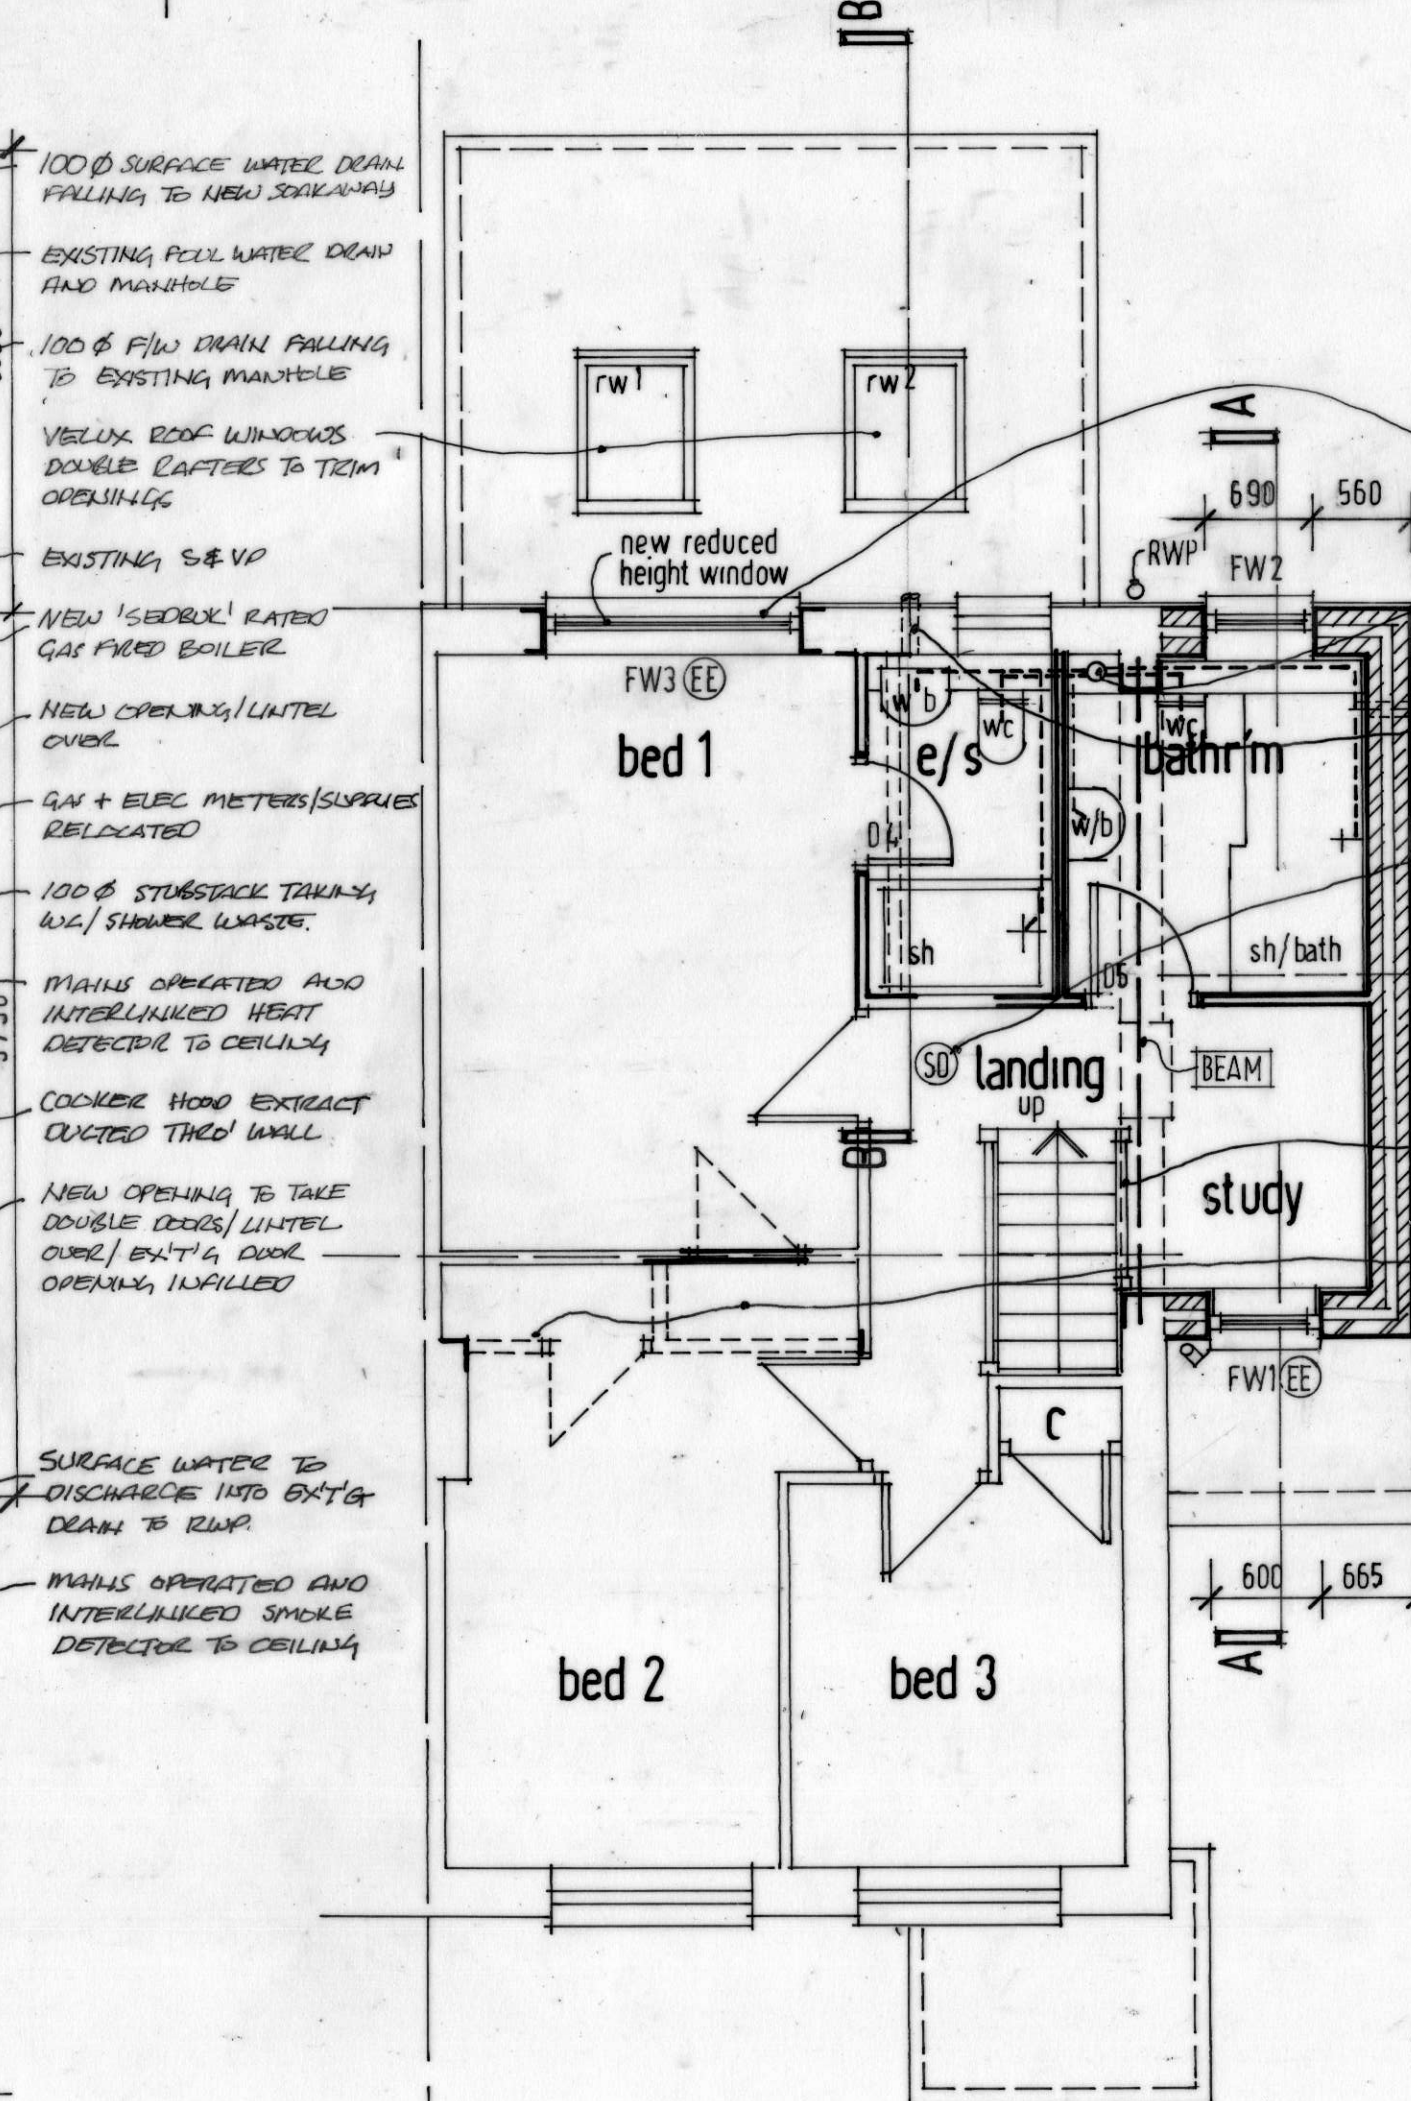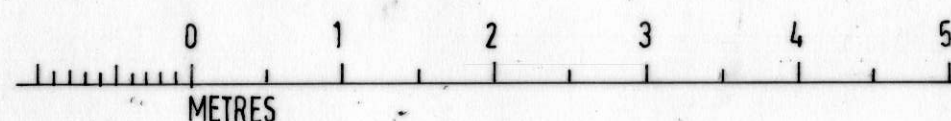

FIRST FLOOR PLAN

250