


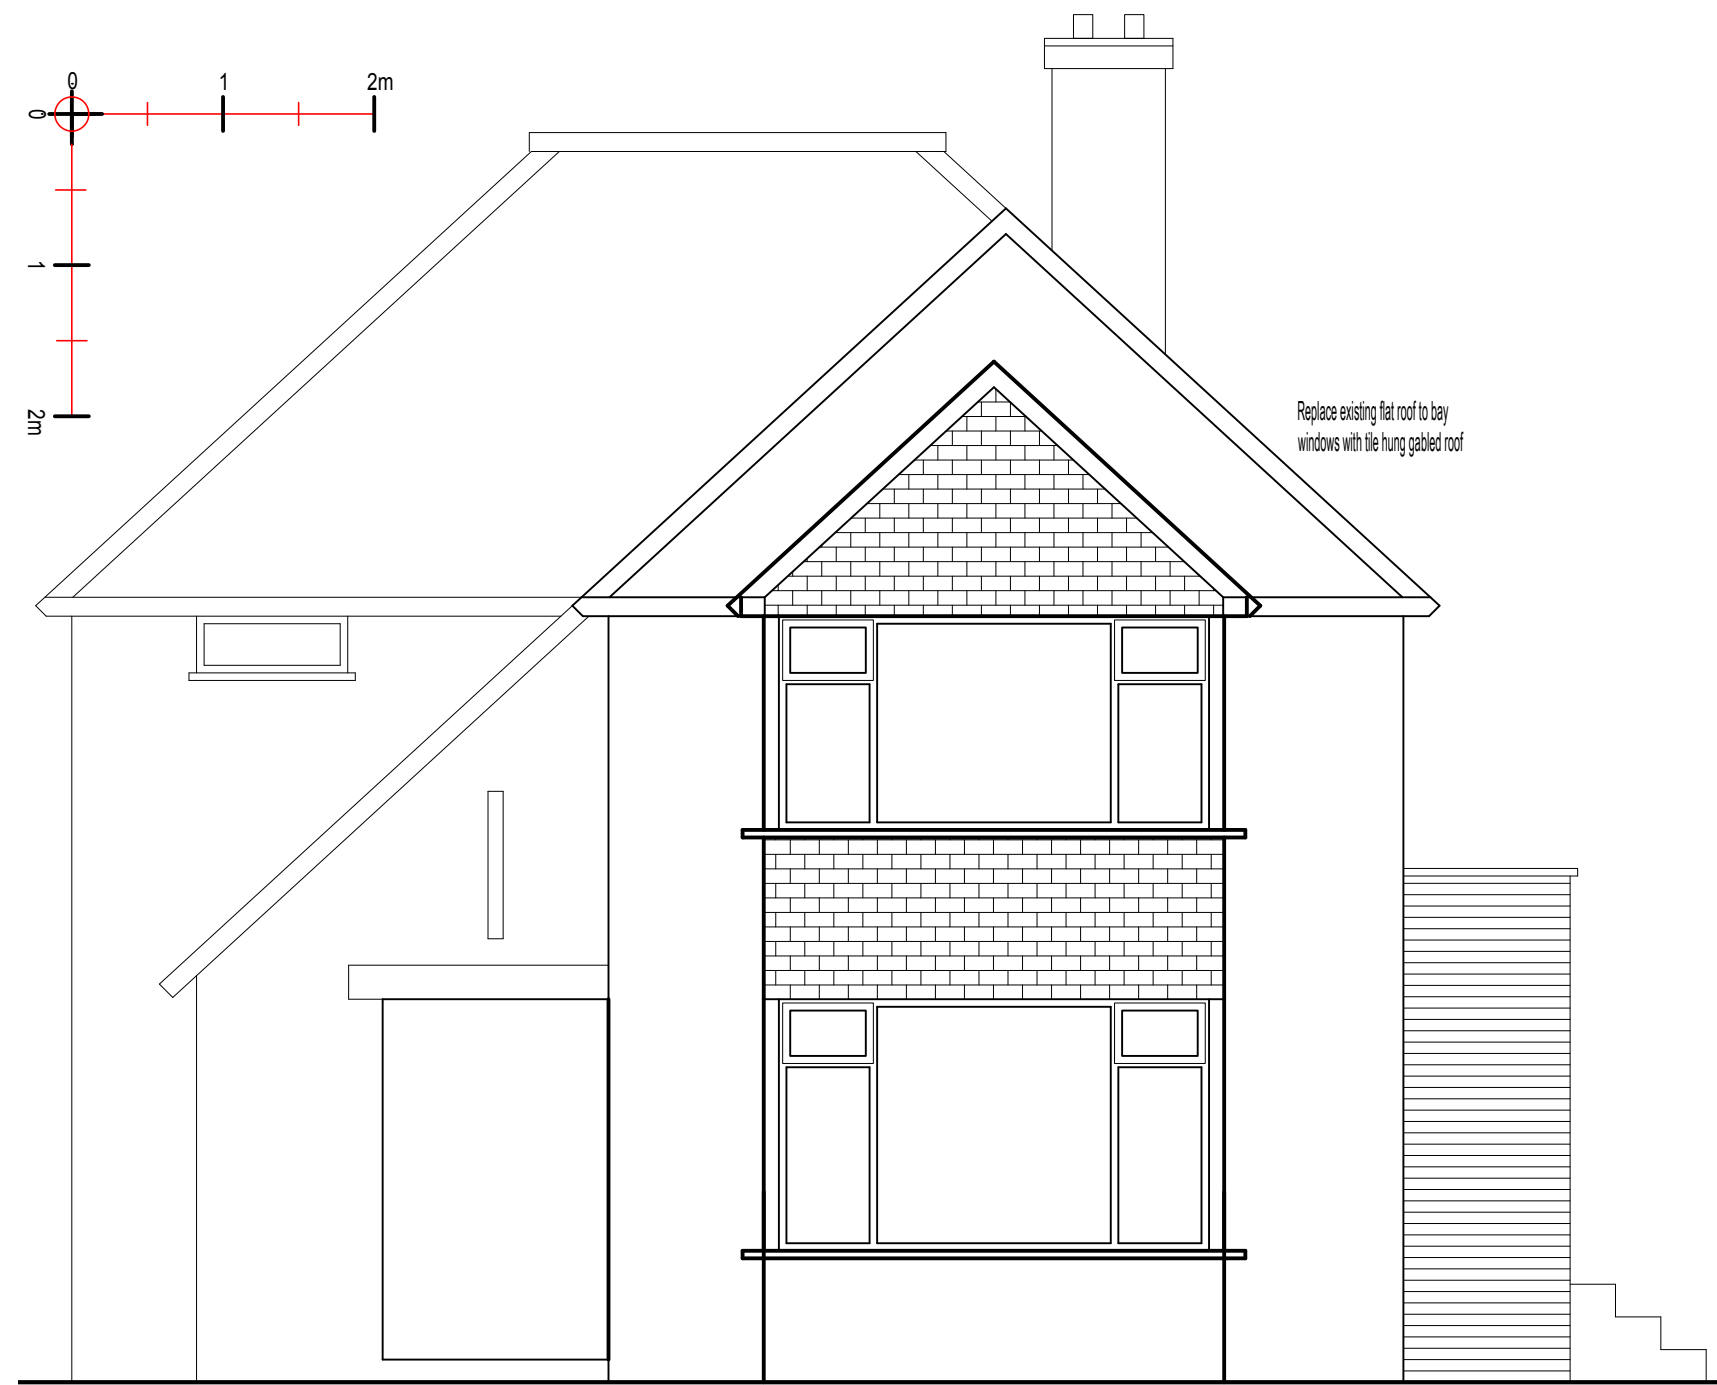

Front / South Elevation As Proposed @ 1:50



Right / East Elevation As Proposed @ 1:50

Existing window cut-down and white uPVC 'French' doors installed

New brickwork, mortar and detailing to match existing on house




Rear / North Elevation As Proposed @ 1:50

New brickwork, mortar and detailing to match existing on house

'Slimline' PVC Aluminium framed sliding doors

Existing window cut-down and white uPVC 'French' doors installed

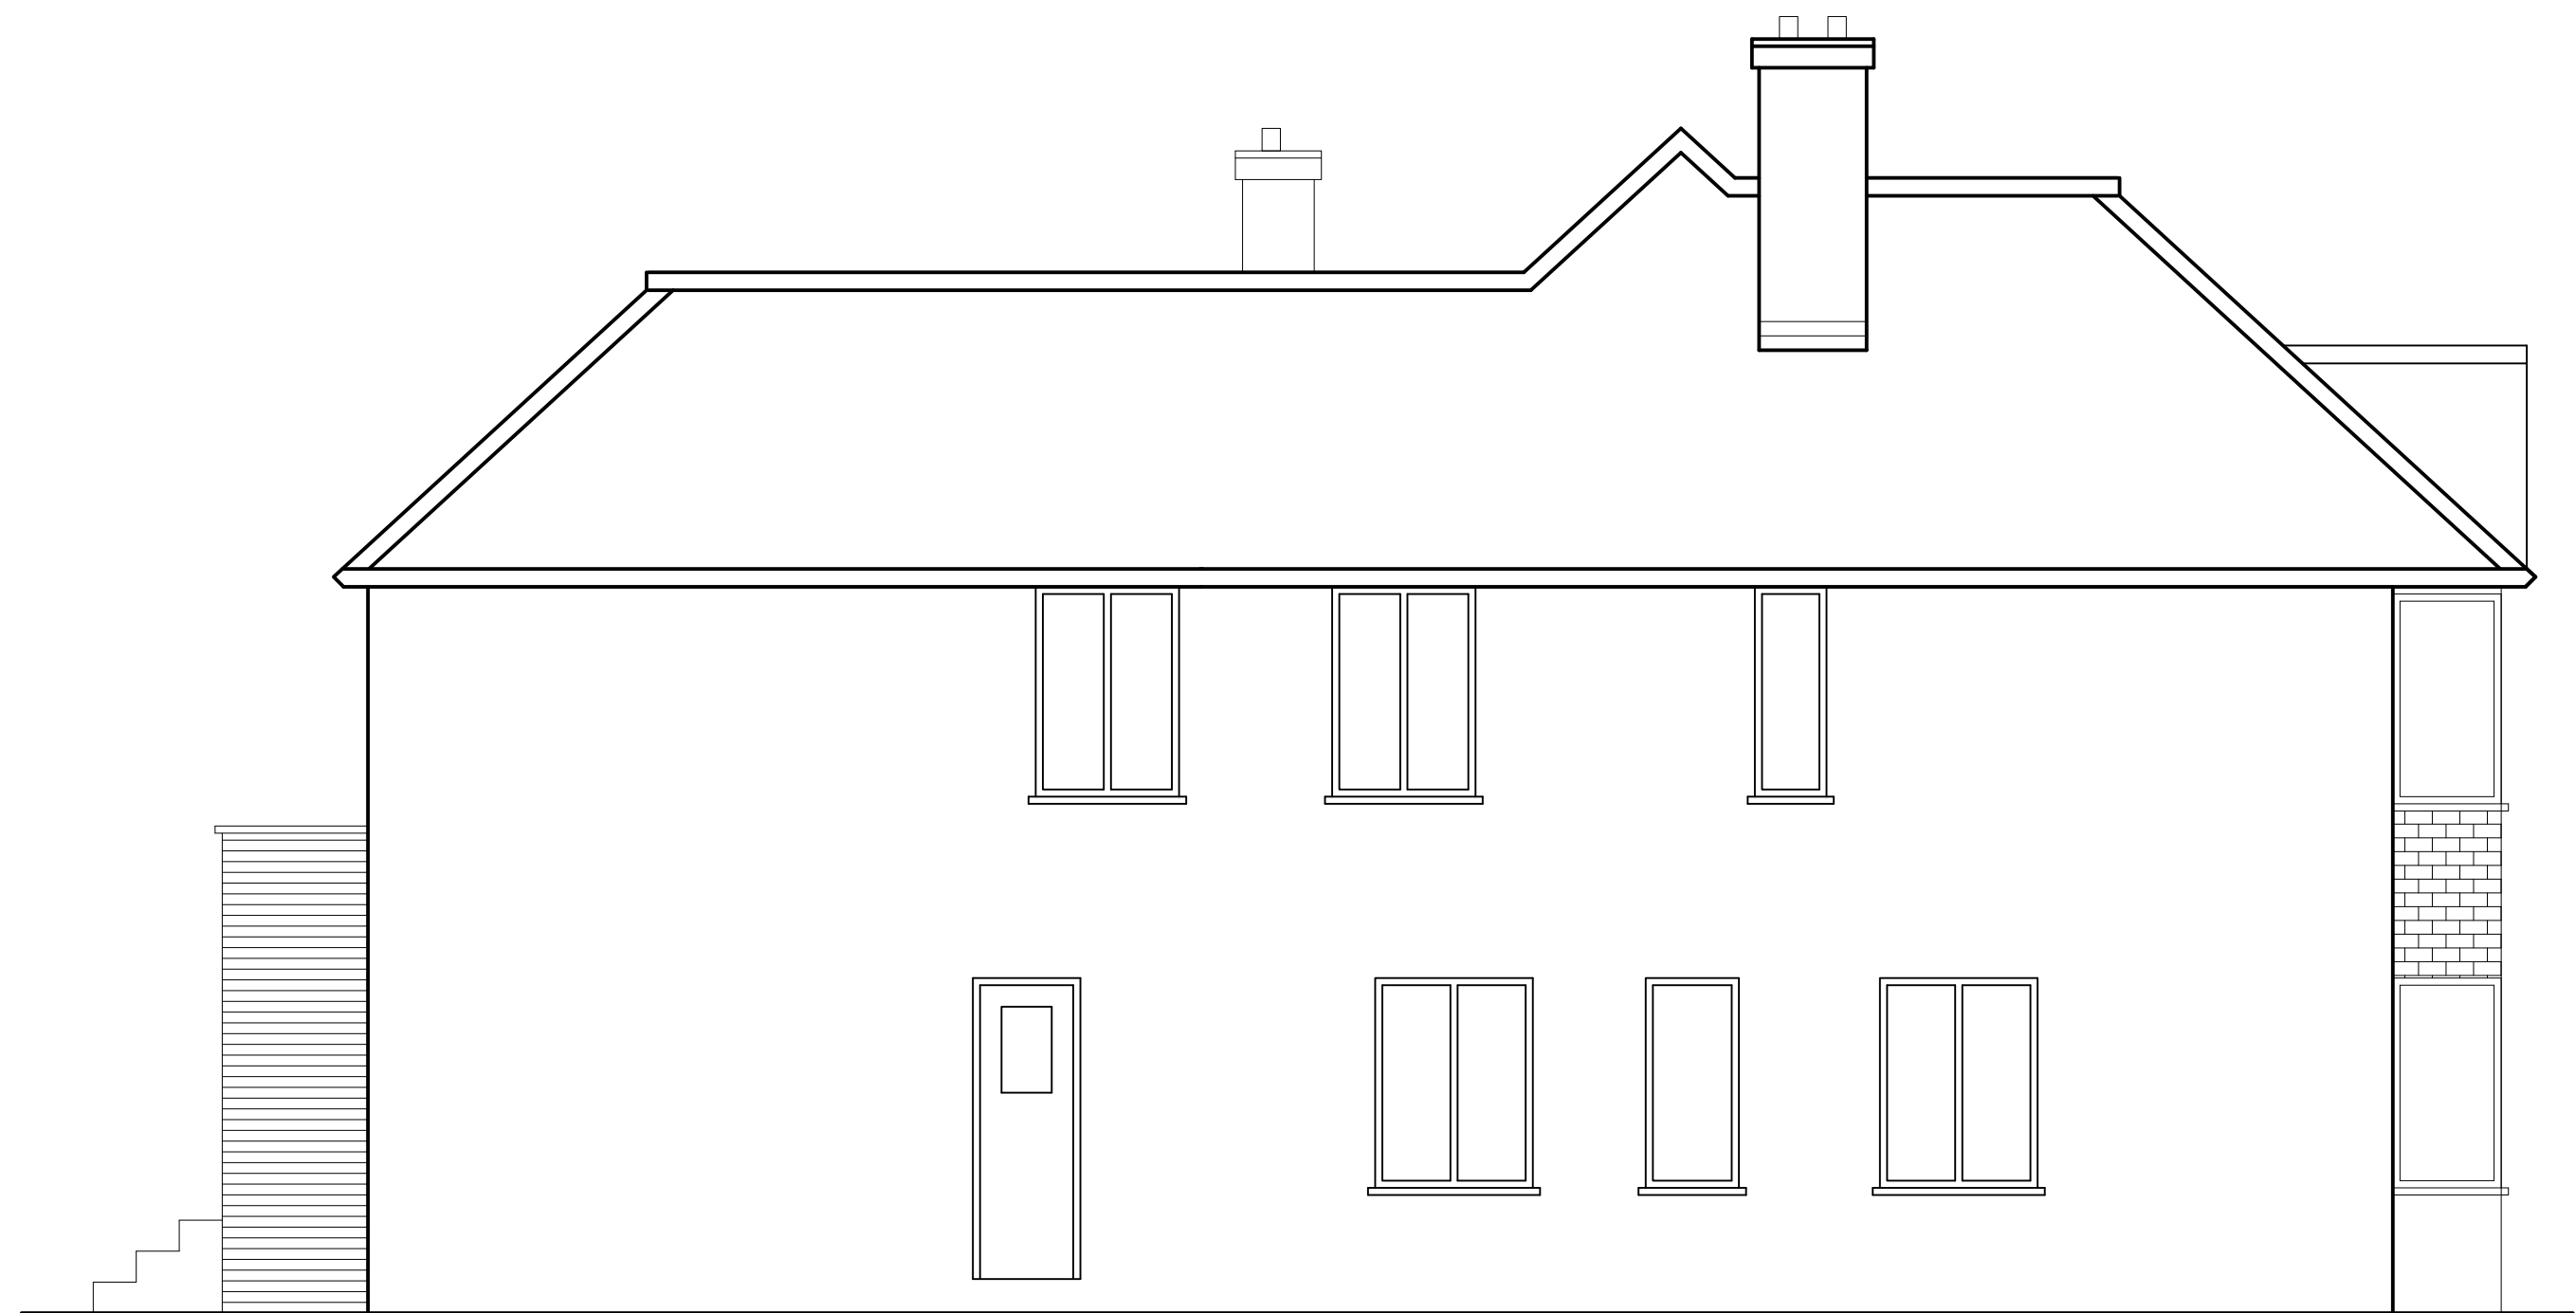

Left / West Elevation As Proposed @ 1:50

DRAWING BASED ON INFORMATION SUPPLIED BY CLIENT

CONTRACTORS NOTES:
The contractor must check all dimensions on site and advise of any discrepancies.
It is the contractors responsibility to ensure that all works are in compliance with the current requirements of statutory regulations: Building Regulations, British Standards etc.
IF IN DOUBT ASK!

Scott Associates LLP m:07944878080 / david@scott-assoc.co.uk www.scott-assoc.co.uk	Client Joanne Pykerman	Title Proposed Rear Extension Elevations As Proposed	Drawn By	Date August 2025
	Site 17 St. Martin's Road Knebworth SG3 6ER		Drawing No. 22525-21	Rev -
		Scale As noted Sheet size: A1		

© This drawing is the copyright of Scott Associates LLP and shall not be reproduced without permission. No part of this drawing may be reproduced, stored in a retrieval system or transmitted in any form or by any means without the prior permission of Scott Associates LLP.