




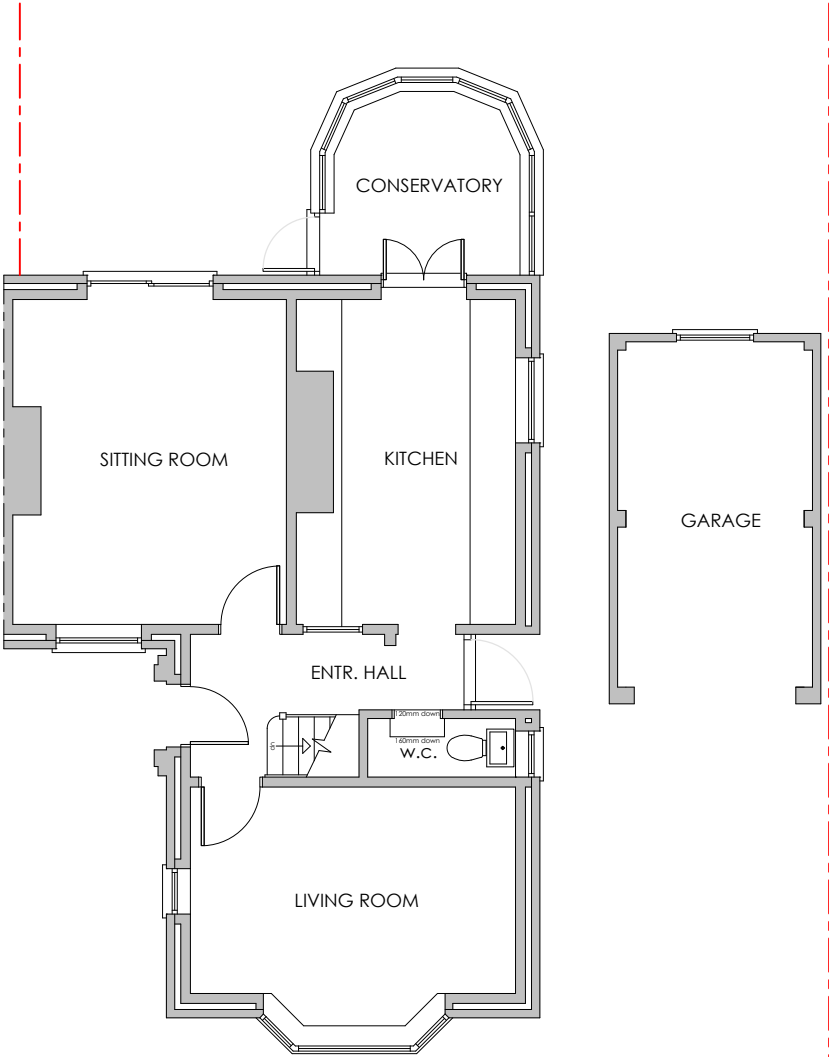

EXISTING GROUND FLOOR PLAN

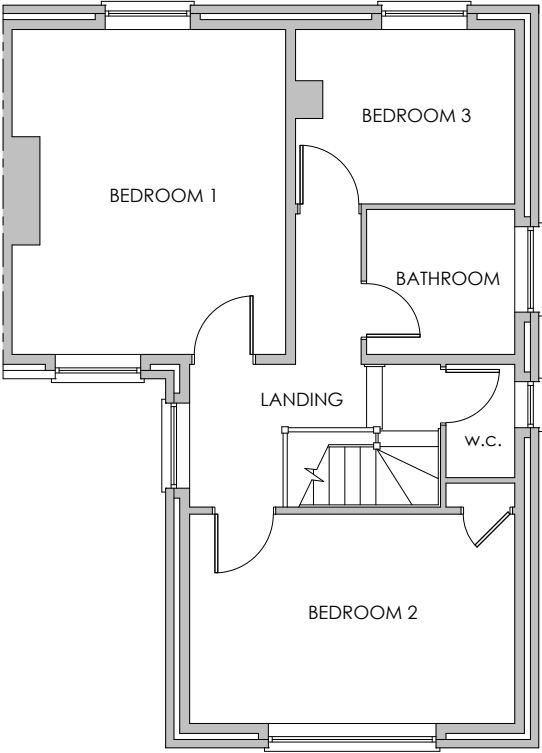

EXISTING 1st FLOOR PLAN

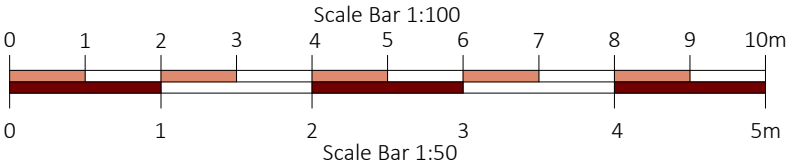

Drawing Title		Rev.	Date	Note
Existing Floor Plans				
Project		Drawing Number ODC.25/10.06		
29 The Chilterns Hitchin Herts SG4 9PP		Scale 1:100	Paper Size A3	Date August 2025
		Octagon Design & Consultancy 2a Bournemouth Rd - STEVENAGE - Herts SG1 2PN e: trj13@icloud.com m: 07831 146756		