






3 Block Plan - Proposed
1 : 200

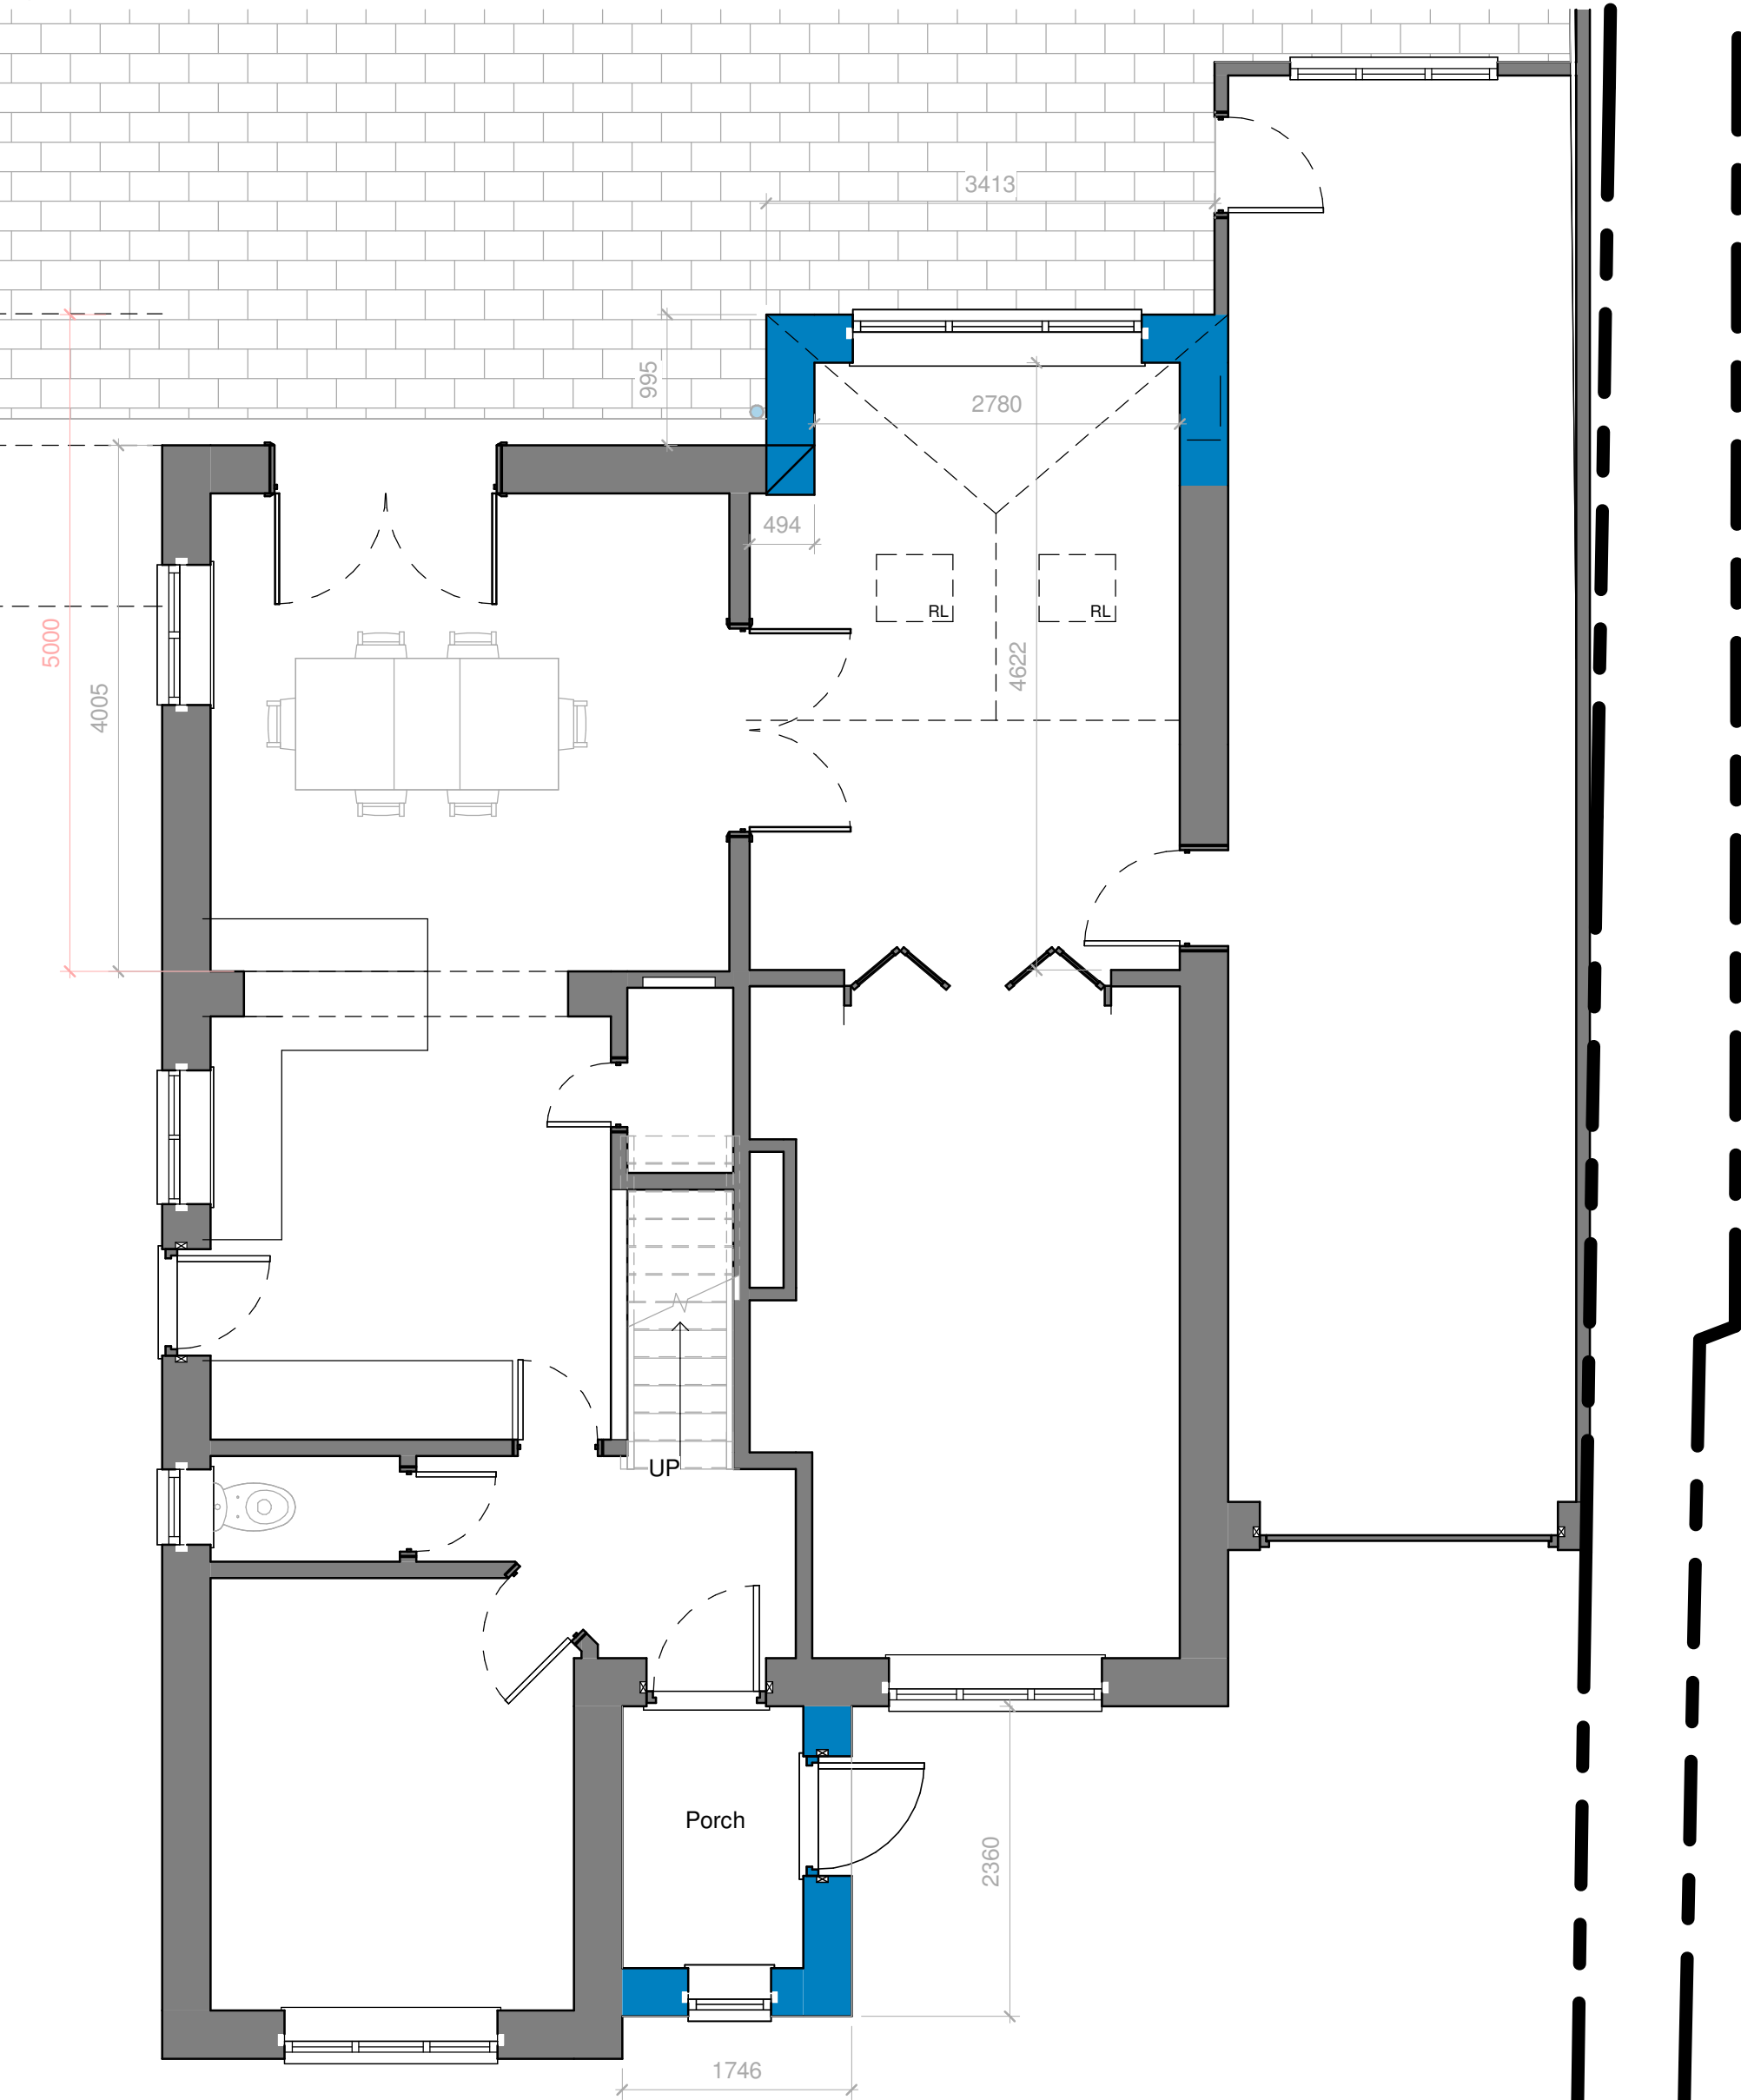


2 Ground Floor - Proposed
1 : 50

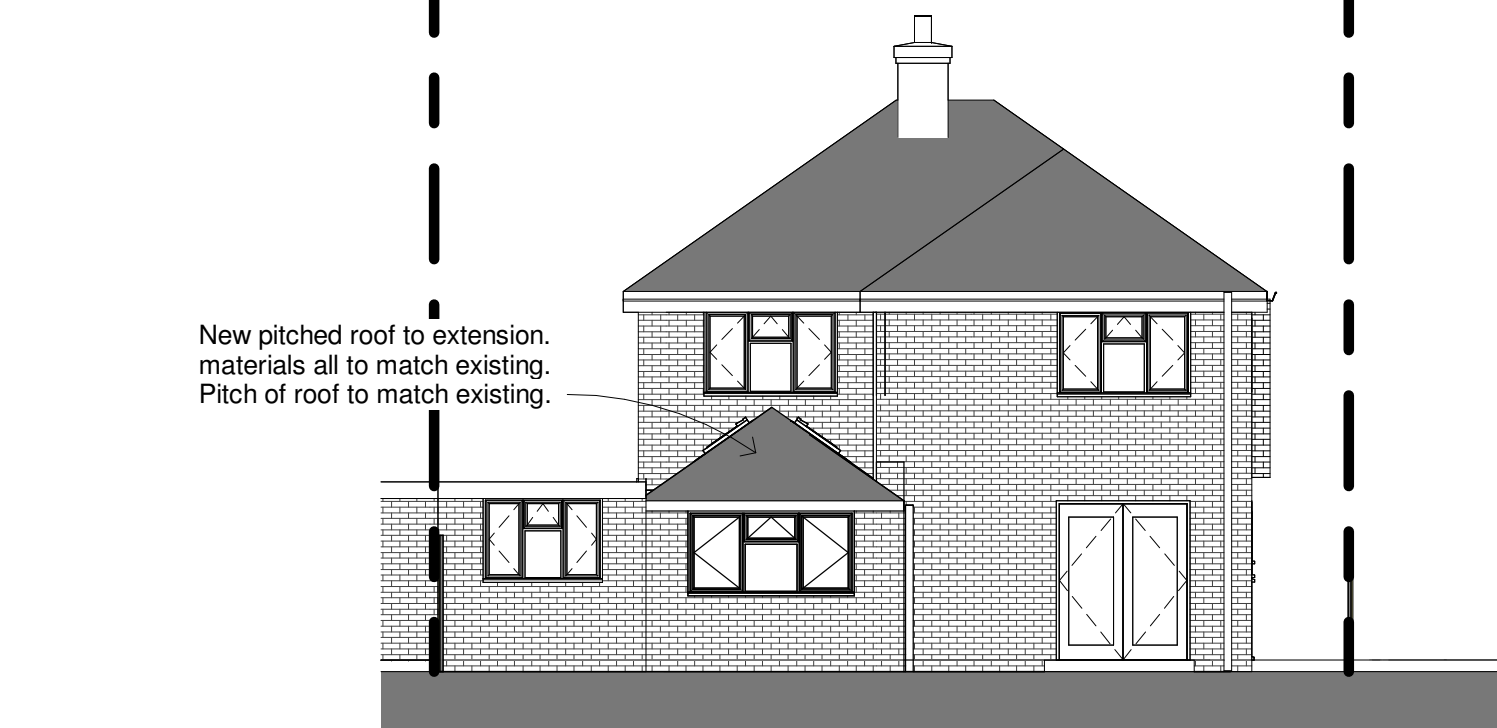

6 Rear Elevation E - Proposed
1 : 100

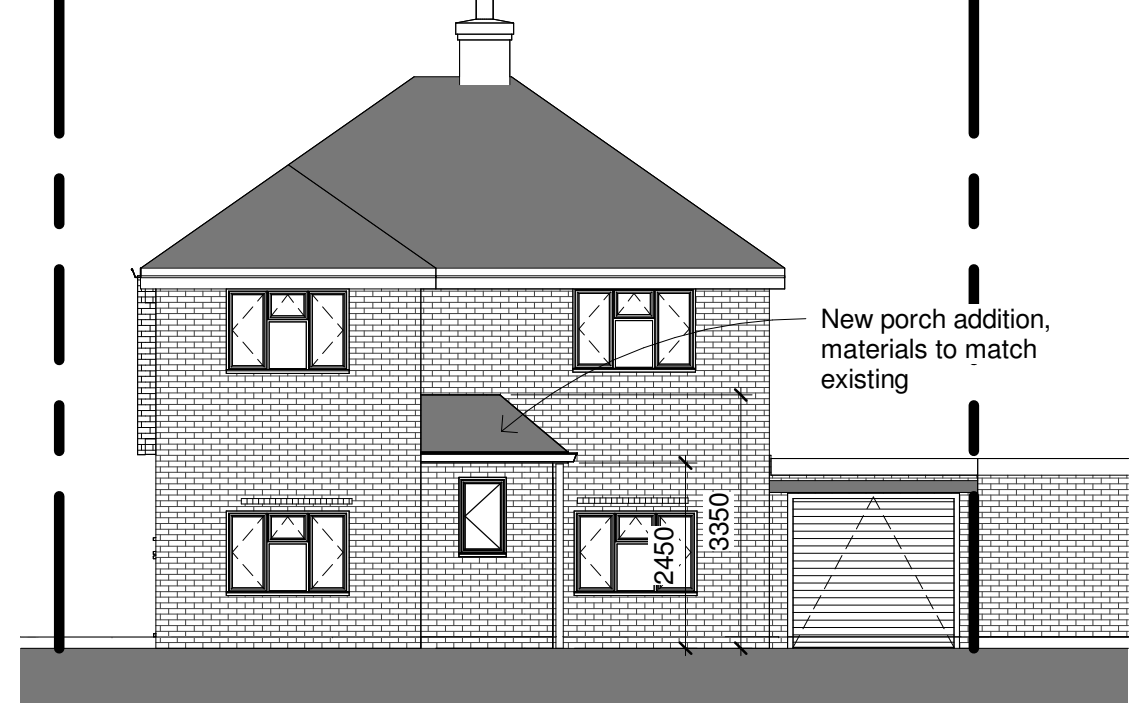


7 Front Elevation W - Proposed
1 : 100

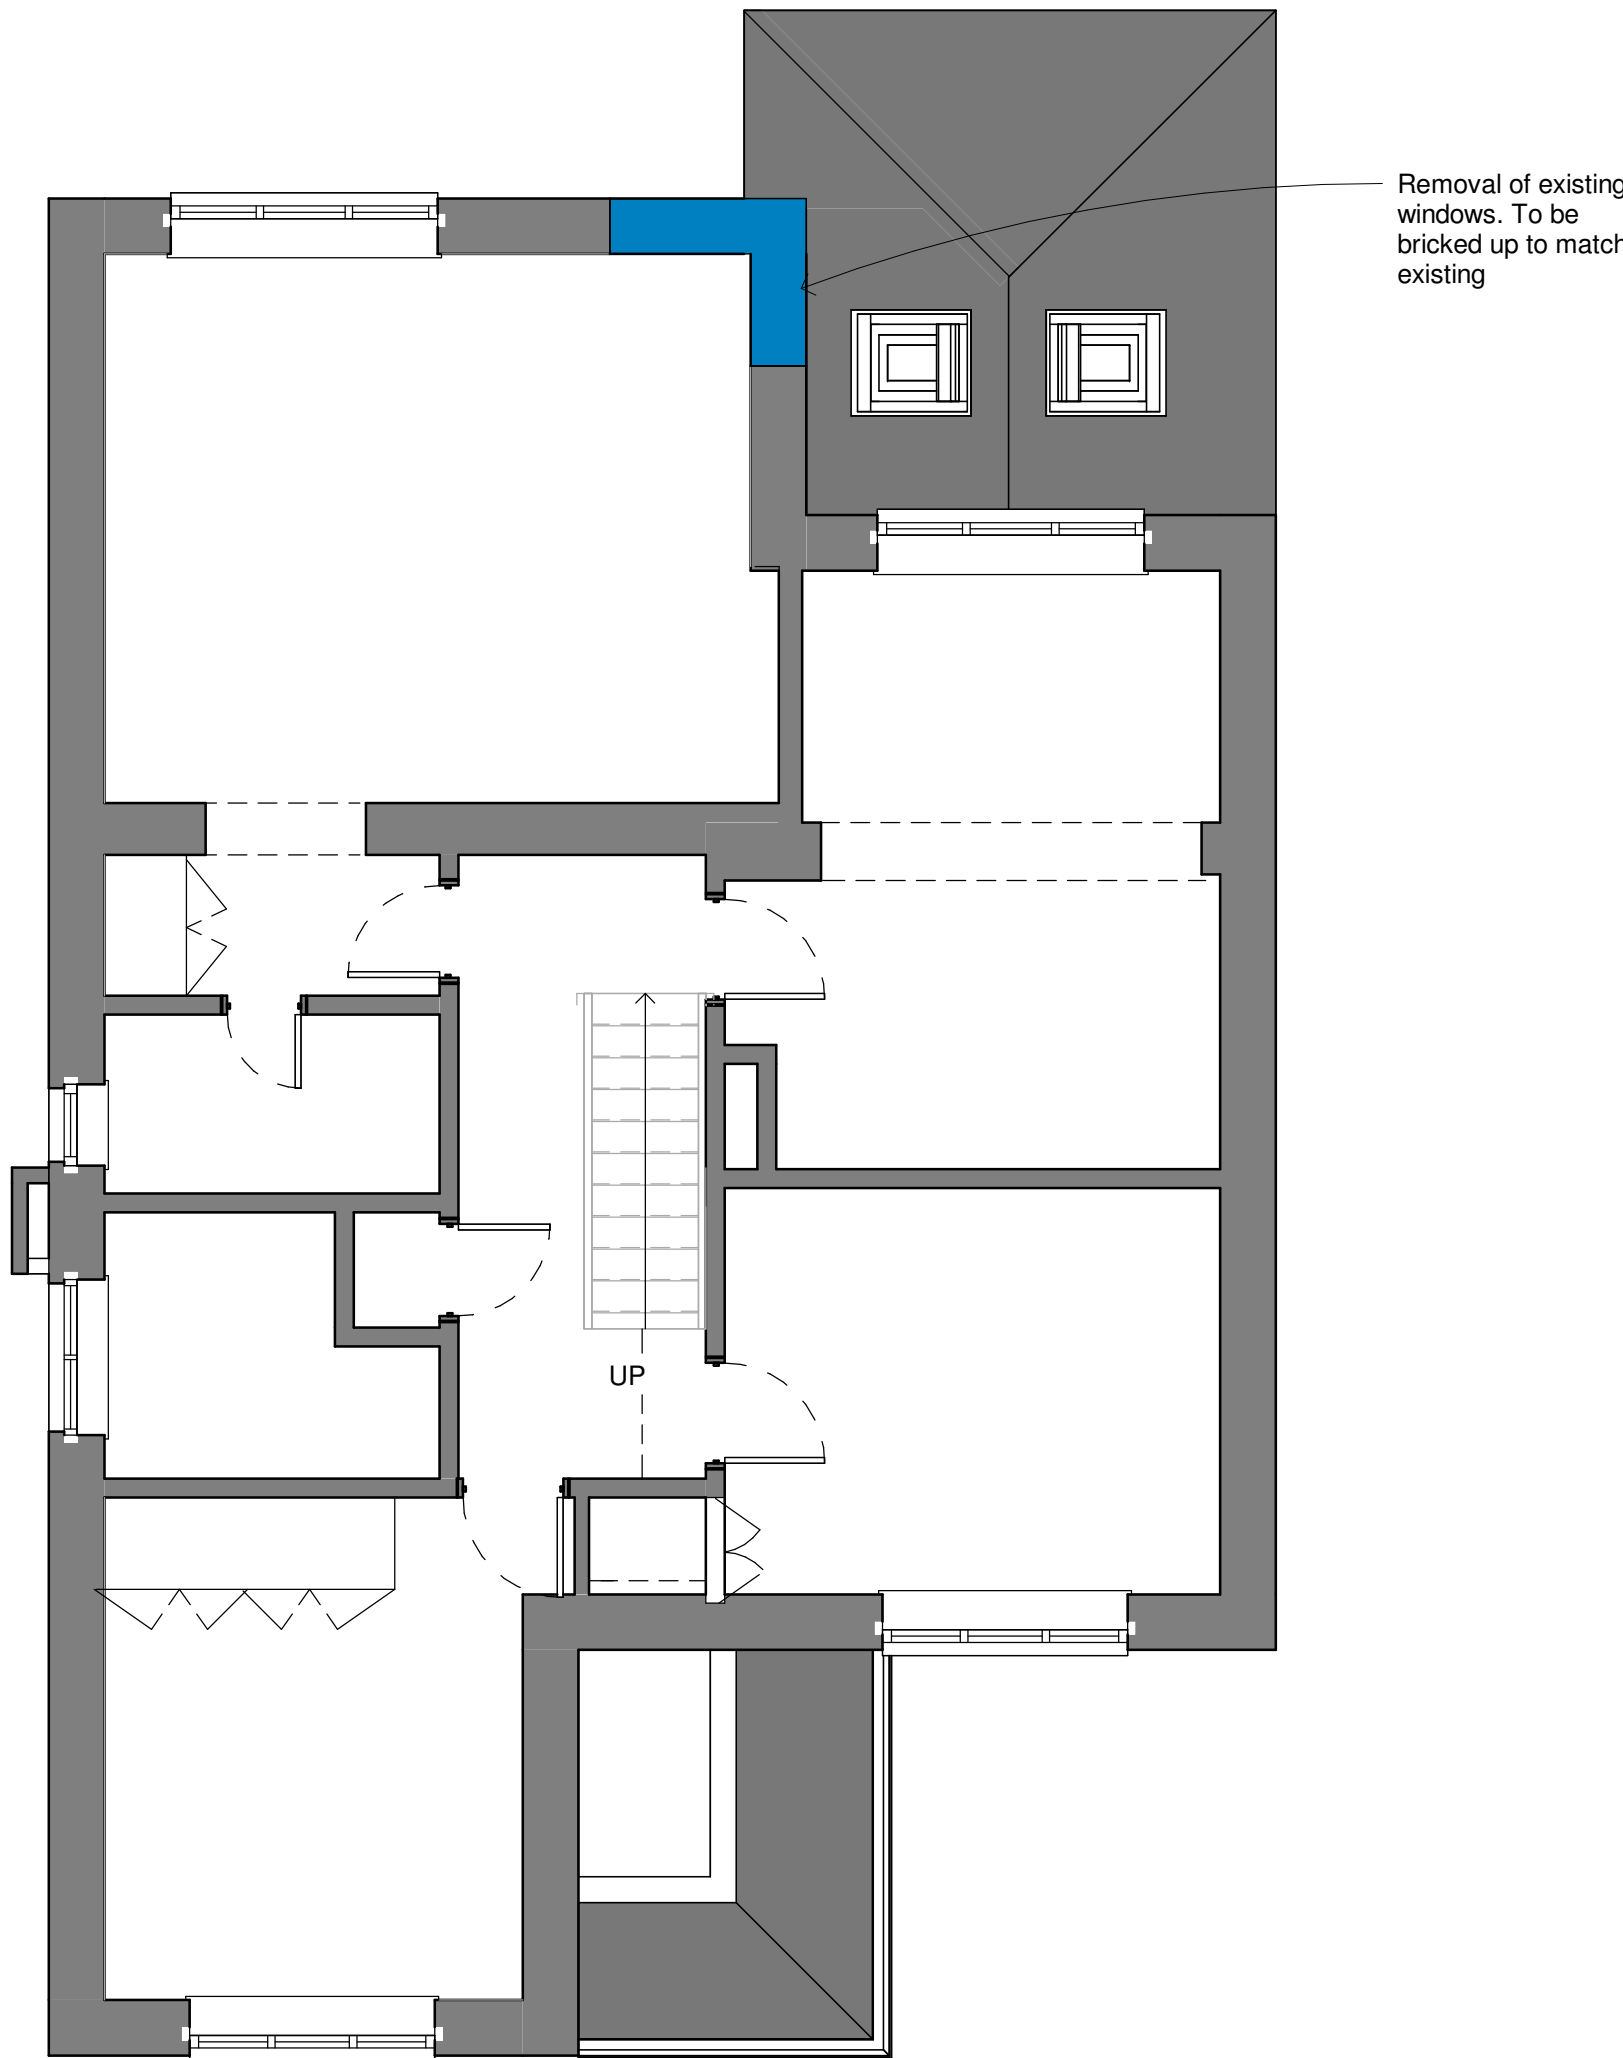

1 First Floor - Proposed
1 : 50



4 Side Elevation S - Proposed
1 : 100

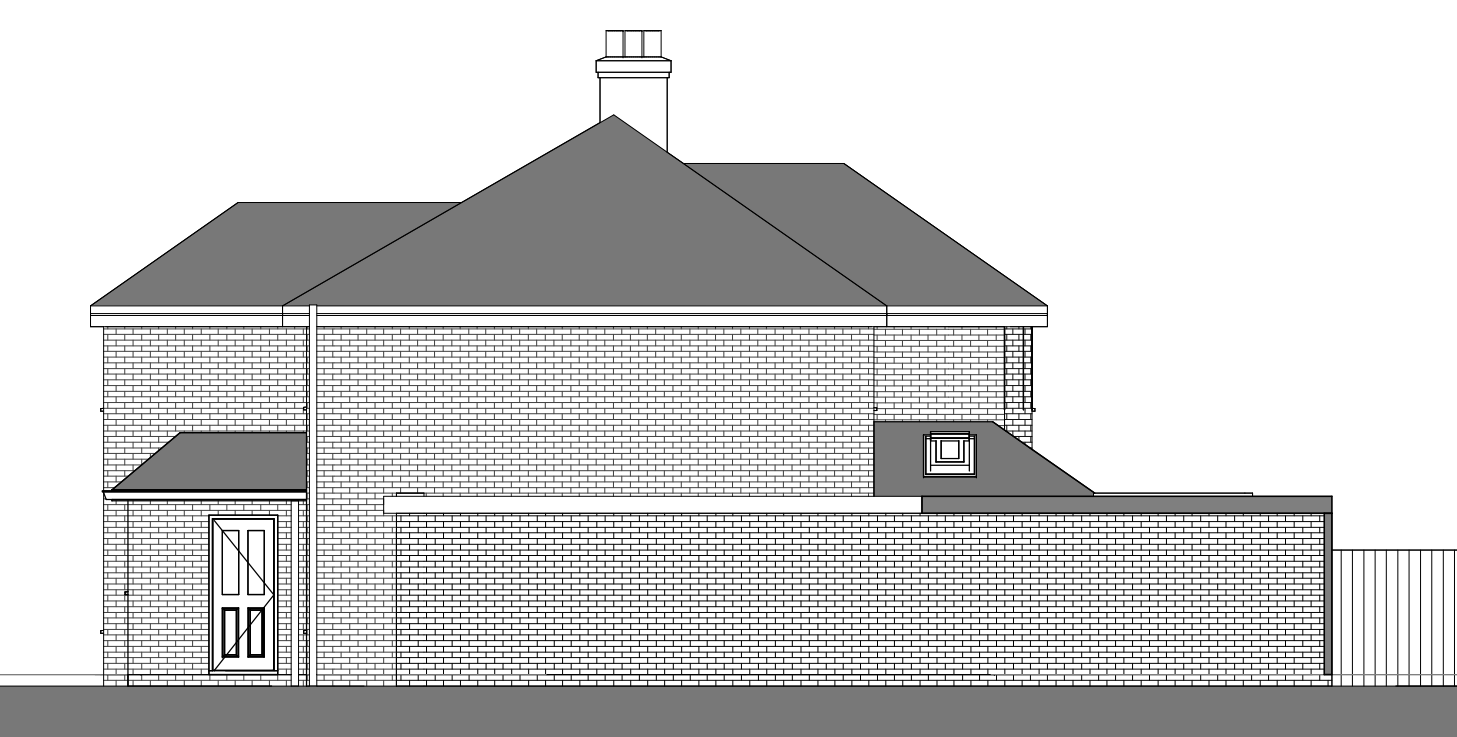

5 Side Elevation N - Proposed
1 : 100



8 3D - Proposed

MATERIALS


WALLS - RED BRICK TO MATCH EXISTING
ROOF - TILED TO MATCH EXISTING
WINDOWS - ALL WINDOWS IN EXISTING AND
NEW PART OF PROEPORTY, TO BE REPLACED
WITH UPVC FLUSH CASMENTS COLOUR WHITE,
EQUAL SIGHT LINES.



Red Brick



Clay

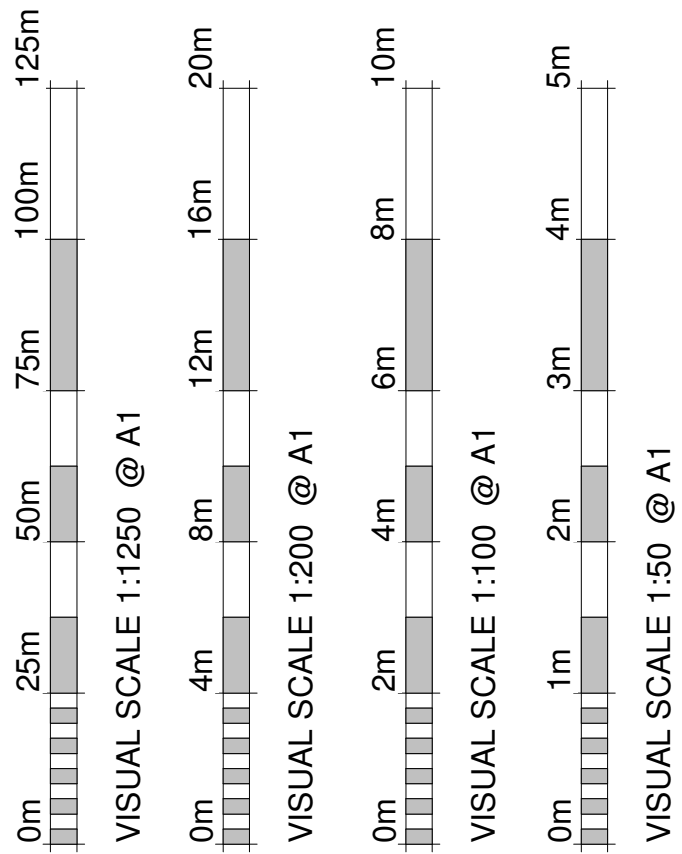

Revision Number	Revision Description	Revision Date	Issued by
Revision			

Planning

Status:

Dimensions, areas and levels where given are only approximate and subject to site survey.
All dimensions are to be checked on site. Figured dimensions only are to be taken from this drawing.
This drawing is to be read in conjunction with all relevant consultants and/or specialists drawings/documents and any discrepancies or variations are to be notified to the Architect before the affected work commences. This drawing is copyright and remains the property of the Architects.

CROE
ARCHITECTS
REGISTERED QUALIFIED ARCHITECTS / HERTFORDSHIRE

telephone: 01462 453931
email: info@croearchitects.co.uk
web: www.croearchitects.co.uk

Project:
64 Willian Way
Letchworth
SG6 2HL

Client:
Mr and Mrs Gillespie

Drawing name:
As Proposed

Scale: As indicated A1	Drawing number	Revision
Date: JULY'26	26061 - 011	
Drawn by: JR		