
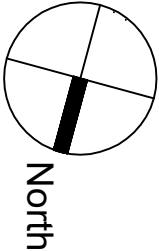


Garage & hard standing (2 x car parking spaces) the other side of lane

Entrance to house

Lane leading to Back Street

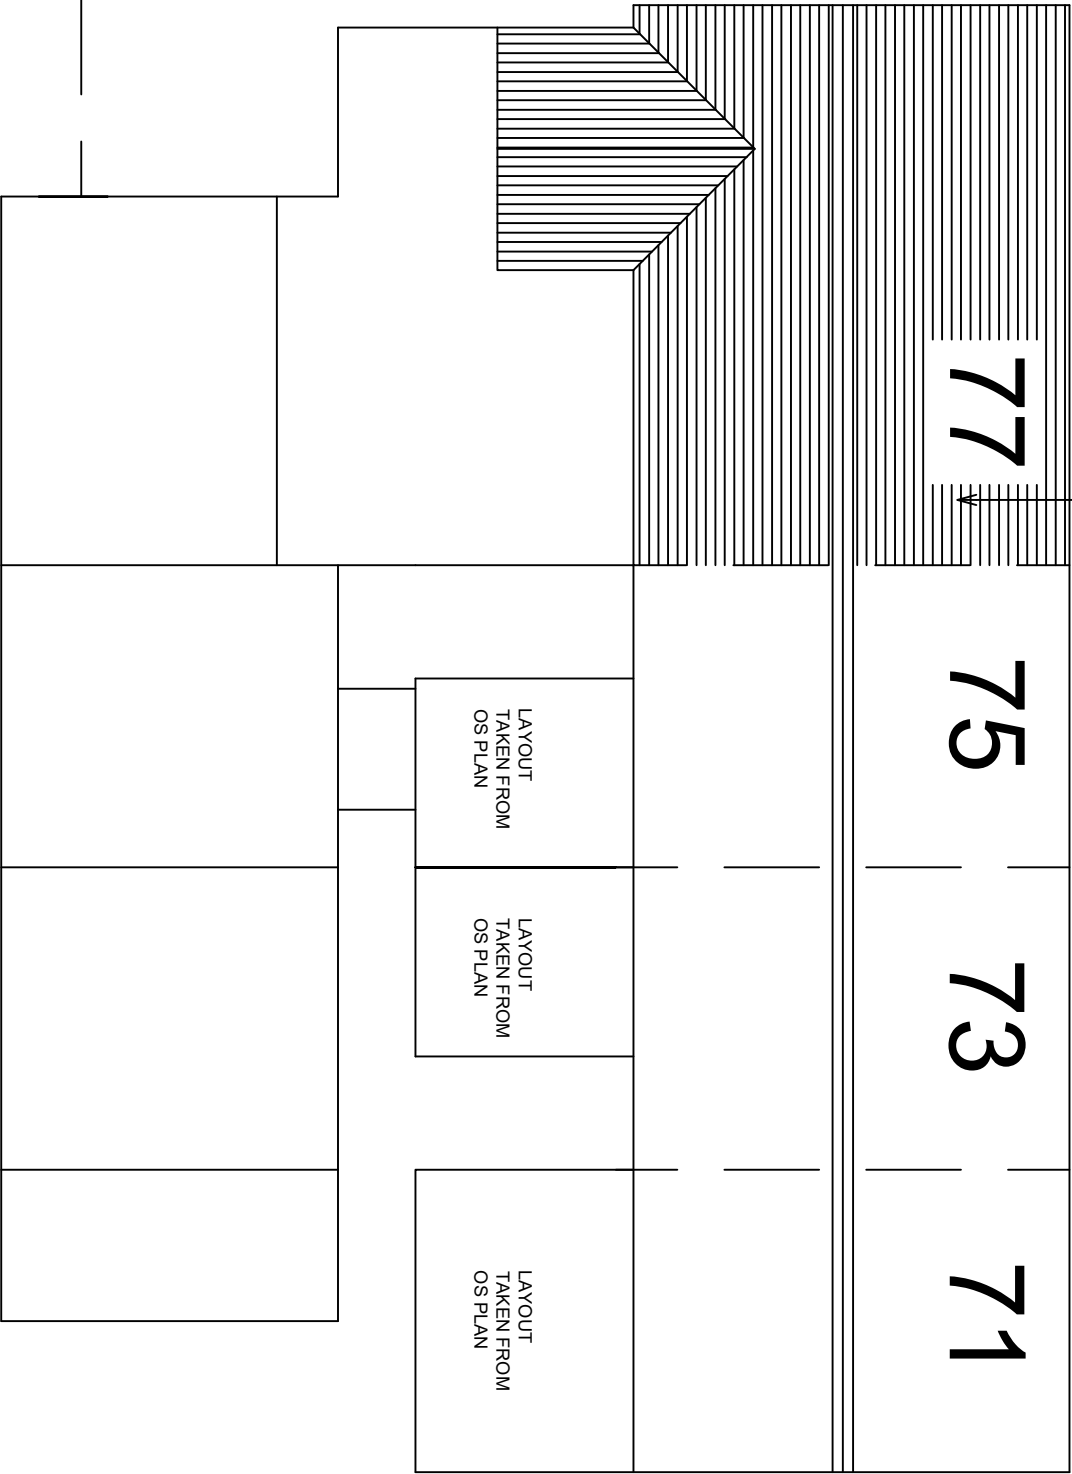

Drawing Title
Site Plan
Ground Floor & First Floor Extensions
77 Back Street
Ashwell, Herts SG7 5PG

Drawing No.
002
Revision
A 13 July 25 - scale added
Job Code
HBST/25
Date
June 25
Scale
1:100

Andrew Mellor RIBA
25 New Road
Melbourn
Royston
Herts SG8 6BX