


DIMENSIONS TO BE CHECKED ON SITE BEFORE ANY WORKS.
ANY QUERIES REGARDING DIMENSIONS TO BE TAKEN UP WITH
PENTANGLE DESIGN GROUP. ALL DIMENSIONS OF EXISTING
BUILDINGS TO BE VERIFIED ON SITE. THIS DRAWING IS THE
COPYRIGHT OF PENTANGLE DESIGN GROUP AND SHALL NOT BE IN
ANY WAY USED OR REPRODUCED WITHOUT THEIR PRIOR WRITTEN
CONSENT.

NOTES

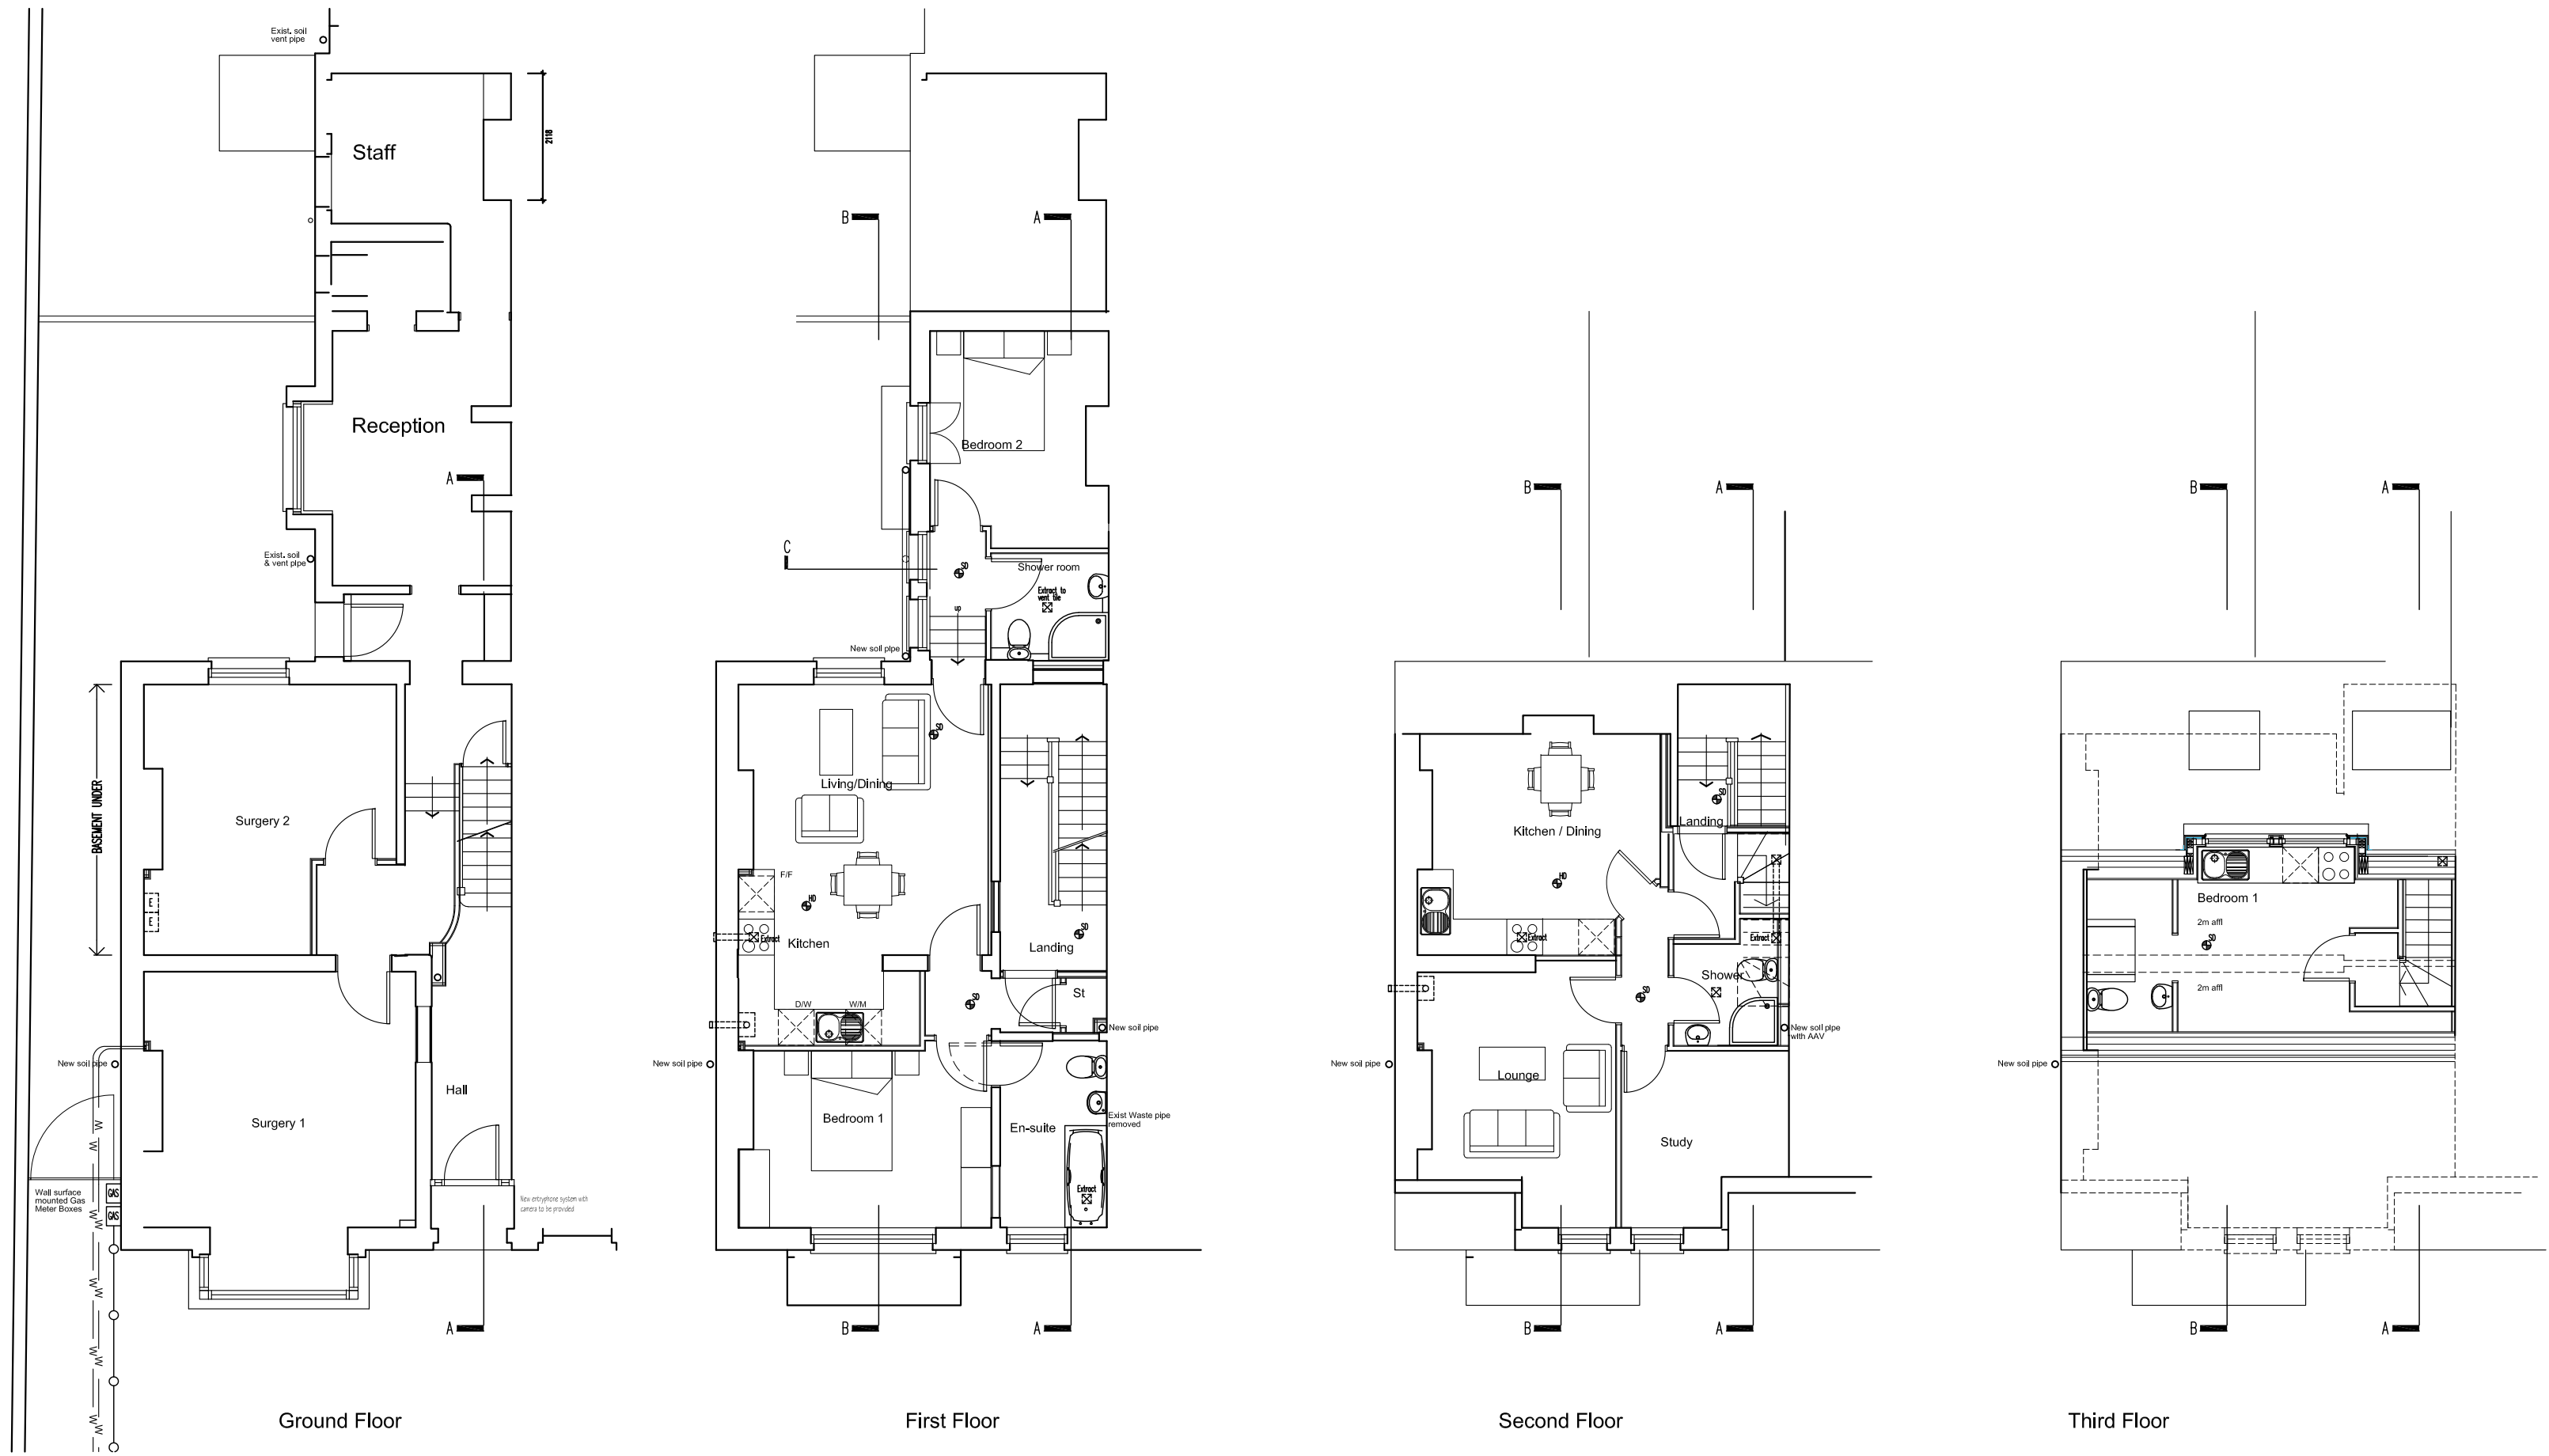

EXISTING FLOOR PLANS

1:100 SCALE

PLANNING

PENTANGLE

D E S I G N G R O U P

SUITE 1, 21 BANCROFT HITCHIN HERTS SG5 1JW
T:01462 431133 E:pdg@pentangledesign.co.uk

JOB TITLE

Proposed Change of Use
7 Highbury Road, Hitchin

DRAWING TITLE

Existing Plans

SCALE	DRAWING NUMBER	REVISION
1:1250 / 1:200	02	-
DATE		
Oct '25		
SHT SIZE		
A2	3963	
JOB NUMBER		

CHARTERED ARCHITECTS