



DIMENSIONS TO BE CHECKED ON SITE BEFORE ANY WORKS.  
ANY QUERIES REGARDING DIMENSIONS TO BE TAKEN UP WITH  
PENTANGLE DESIGN GROUP. ALL DIMENSIONS OF EXISTING  
BUILDINGS TO BE VERIFIED ON SITE. THIS DRAWING IS THE  
COPYRIGHT OF PENTANGLE DESIGN GROUP AND SHALL NOT BE IN  
ANY WAY USED OR REPRODUCED WITHOUT THEIR PRIOR WRITTEN  
CONSENT.

NOTES

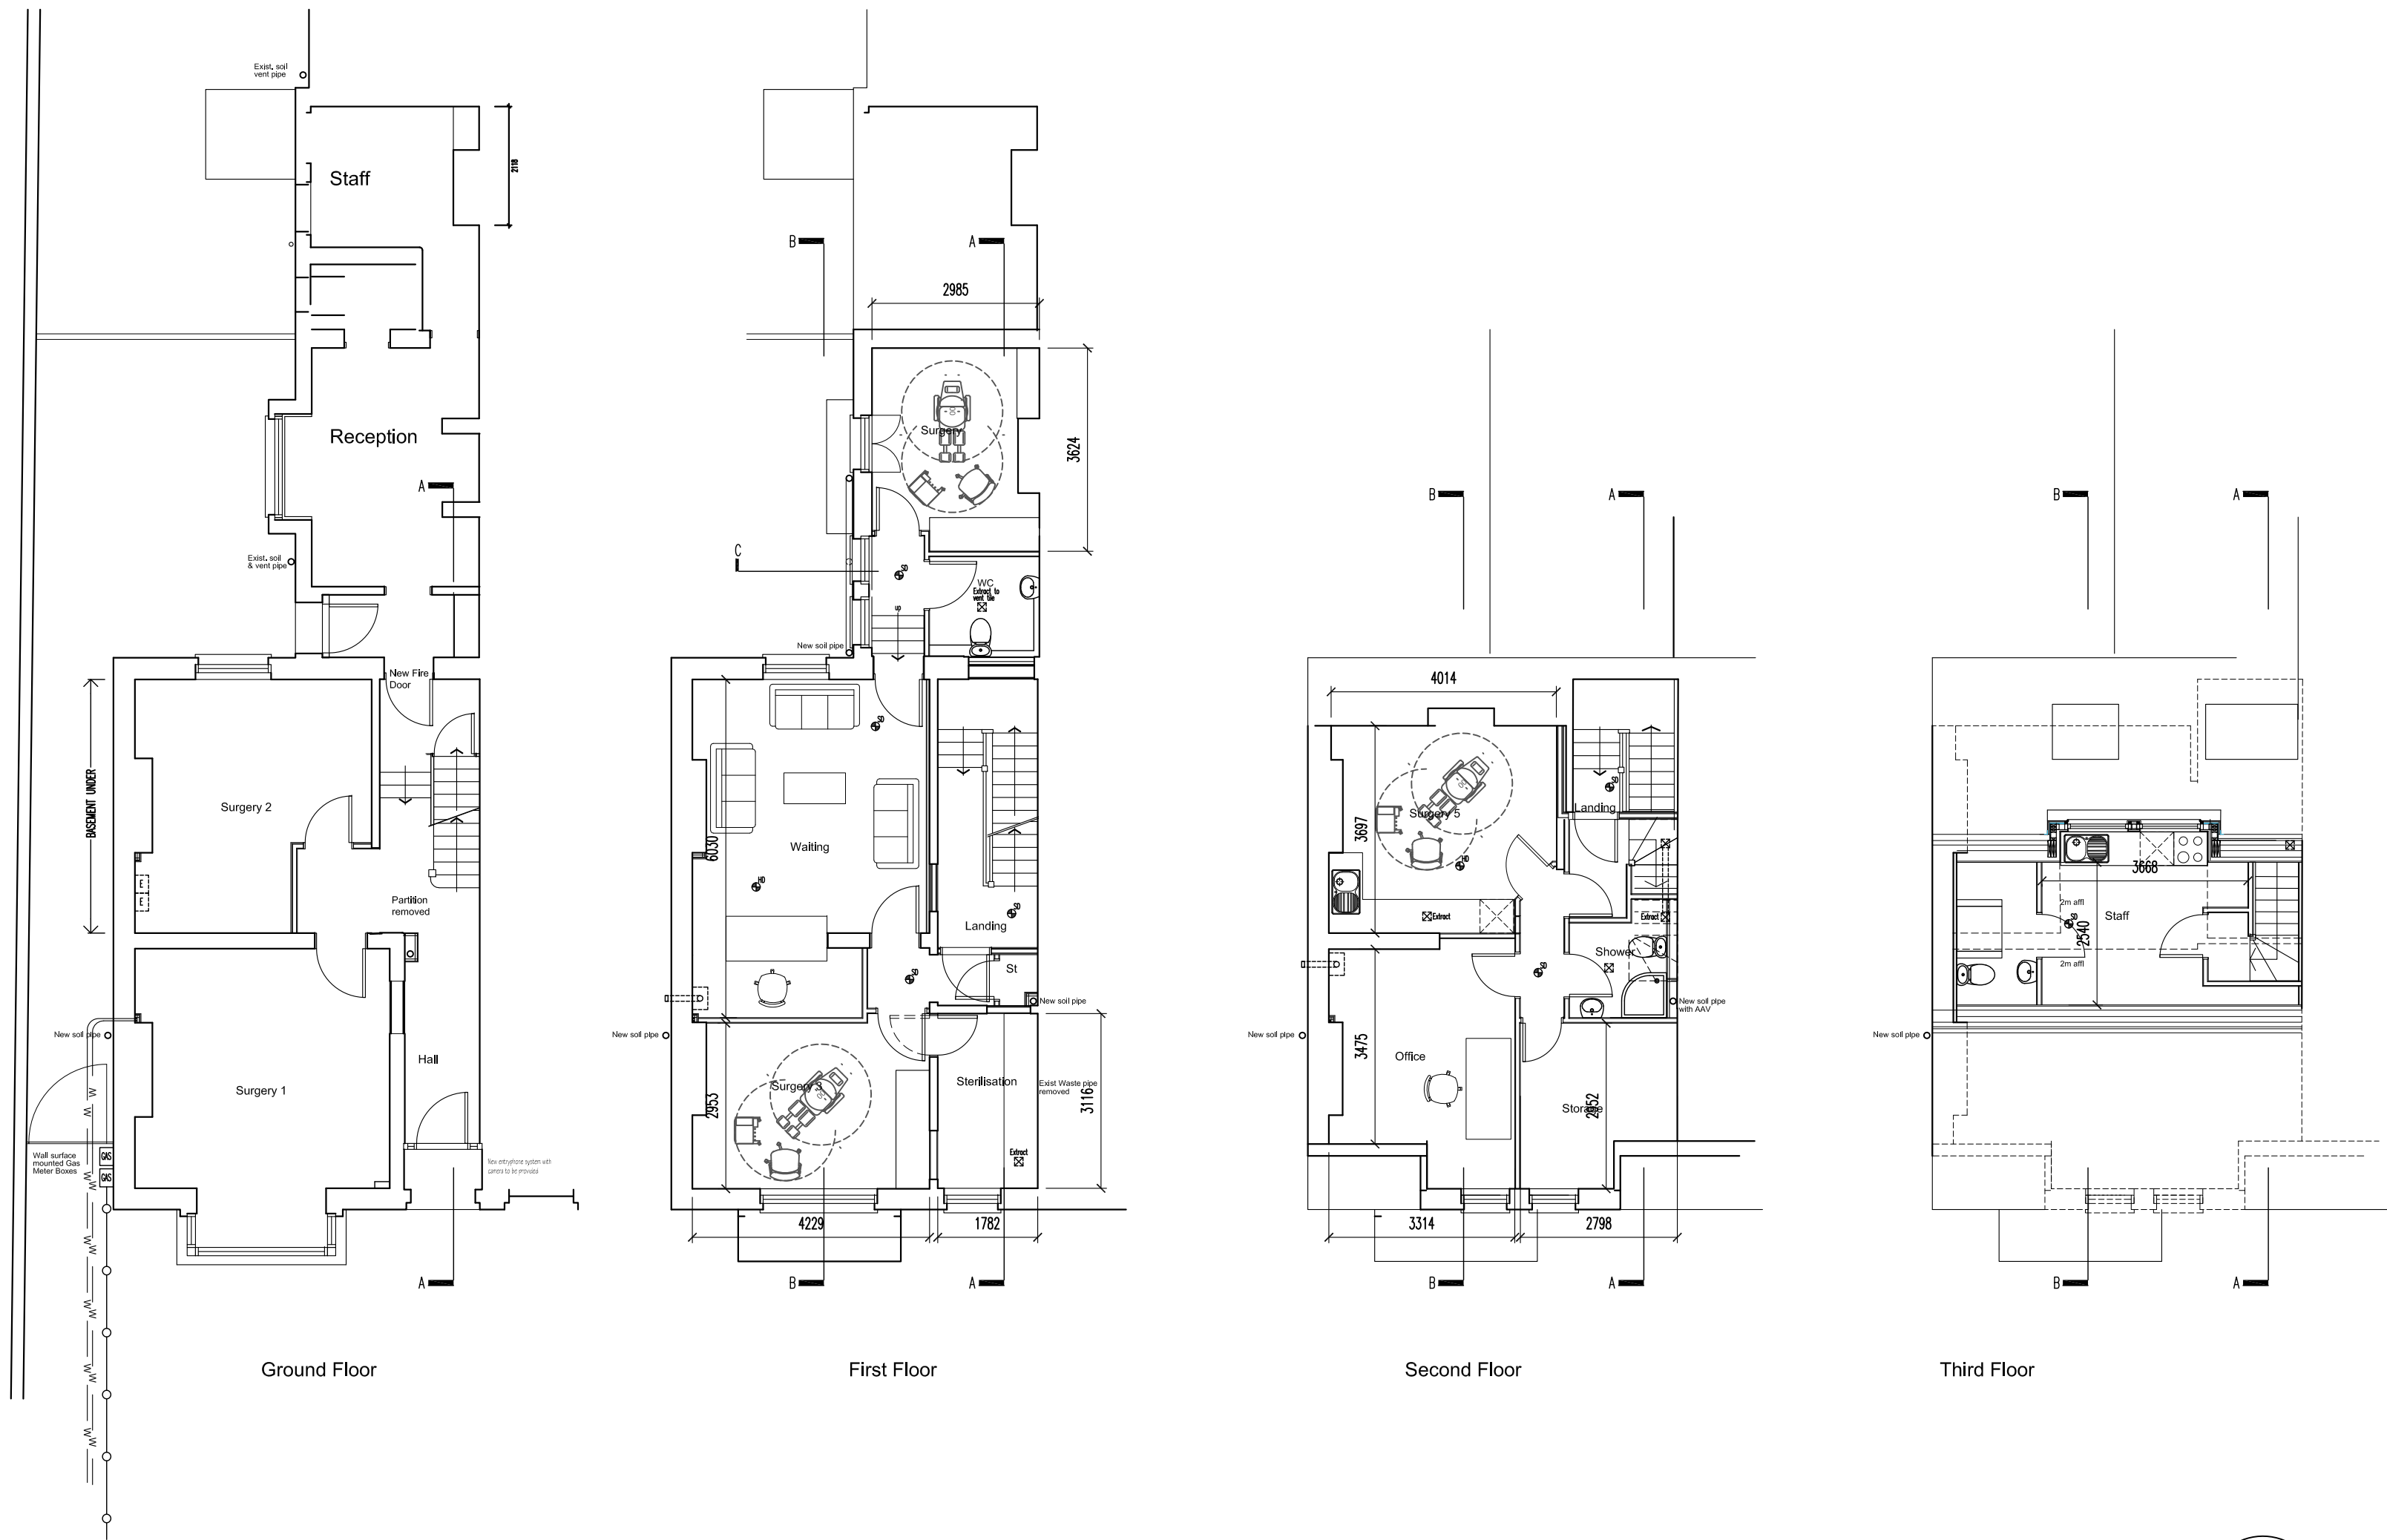

PROPSOED FLOOR PLANS

1:100 SCALE

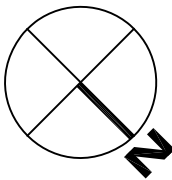

PLANNING

PENTANGLE

D E S I G N G R O U P

SUITE 1, 21 BANCROFT HITCHIN HERTS SG5 1JW  
T:01462 431133 E:pdg@pentangledesign.co.uk

JOB TITLE

Proposed Change of Use  
7 Highbury Road, Hitchin

DRAWING TITLE

Proposed Plans

| SCALE          | DRAWING NUMBER | REVISION |
|----------------|----------------|----------|
| 1:1250 / 1:200 |                |          |
| DATE           |                |          |
| Oct '25        |                |          |
| SHT SIZE       |                |          |
| A2             |                |          |
| JOB NUMBER     |                |          |
| 3963           |                |          |

CHARTERED ARCHITECTS



Scale 1:100