

DIMENSIONS TO BE CHECKED ON SITE BEFORE ANY WORKS.
ANY QUERIES REGARDING DIMENSIONS TO BE TAKEN UP WITH
PENTANGLE DESIGN GROUP. ALL DIMENSIONS OF EXISTING
BUILDINGS TO BE VERIFIED ON SITE. THIS DRAWING IS THE
COPYRIGHT OF PENTANGLE DESIGN GROUP AND SHALL NOT BE IN
ANY WAY USED OR REPRODUCED WITHOUT THEIR PRIOR WRITTEN
CONSENT.

NOTES




West Elevation

No changes proposed
(except for new signage - see drawing 05)




North Elevation

No changes proposed

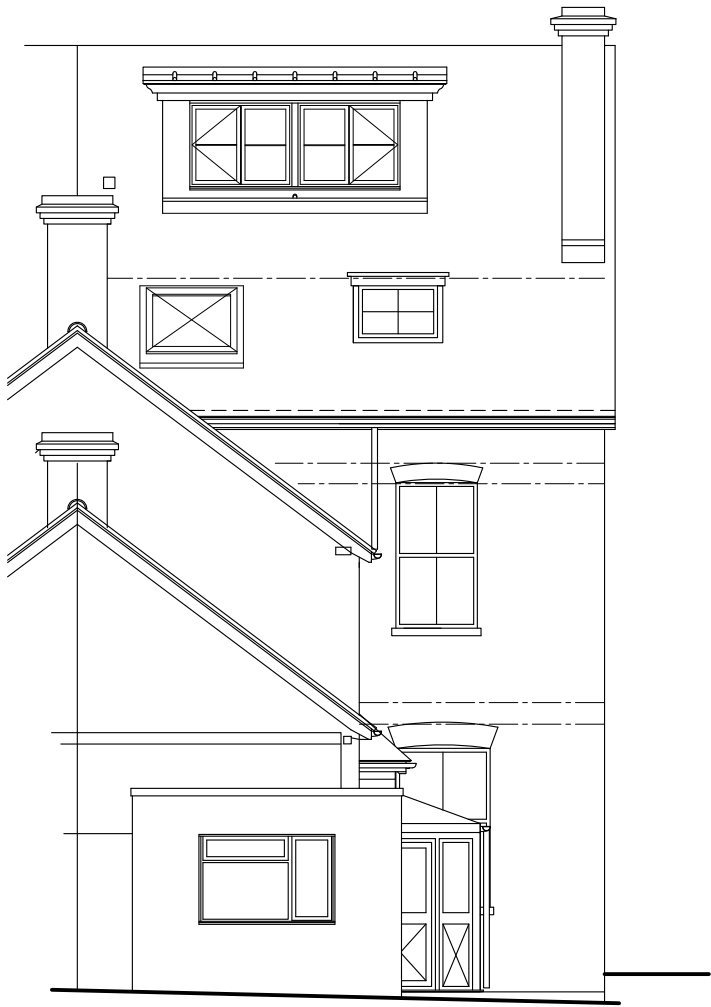

East Elevation

No changes proposed

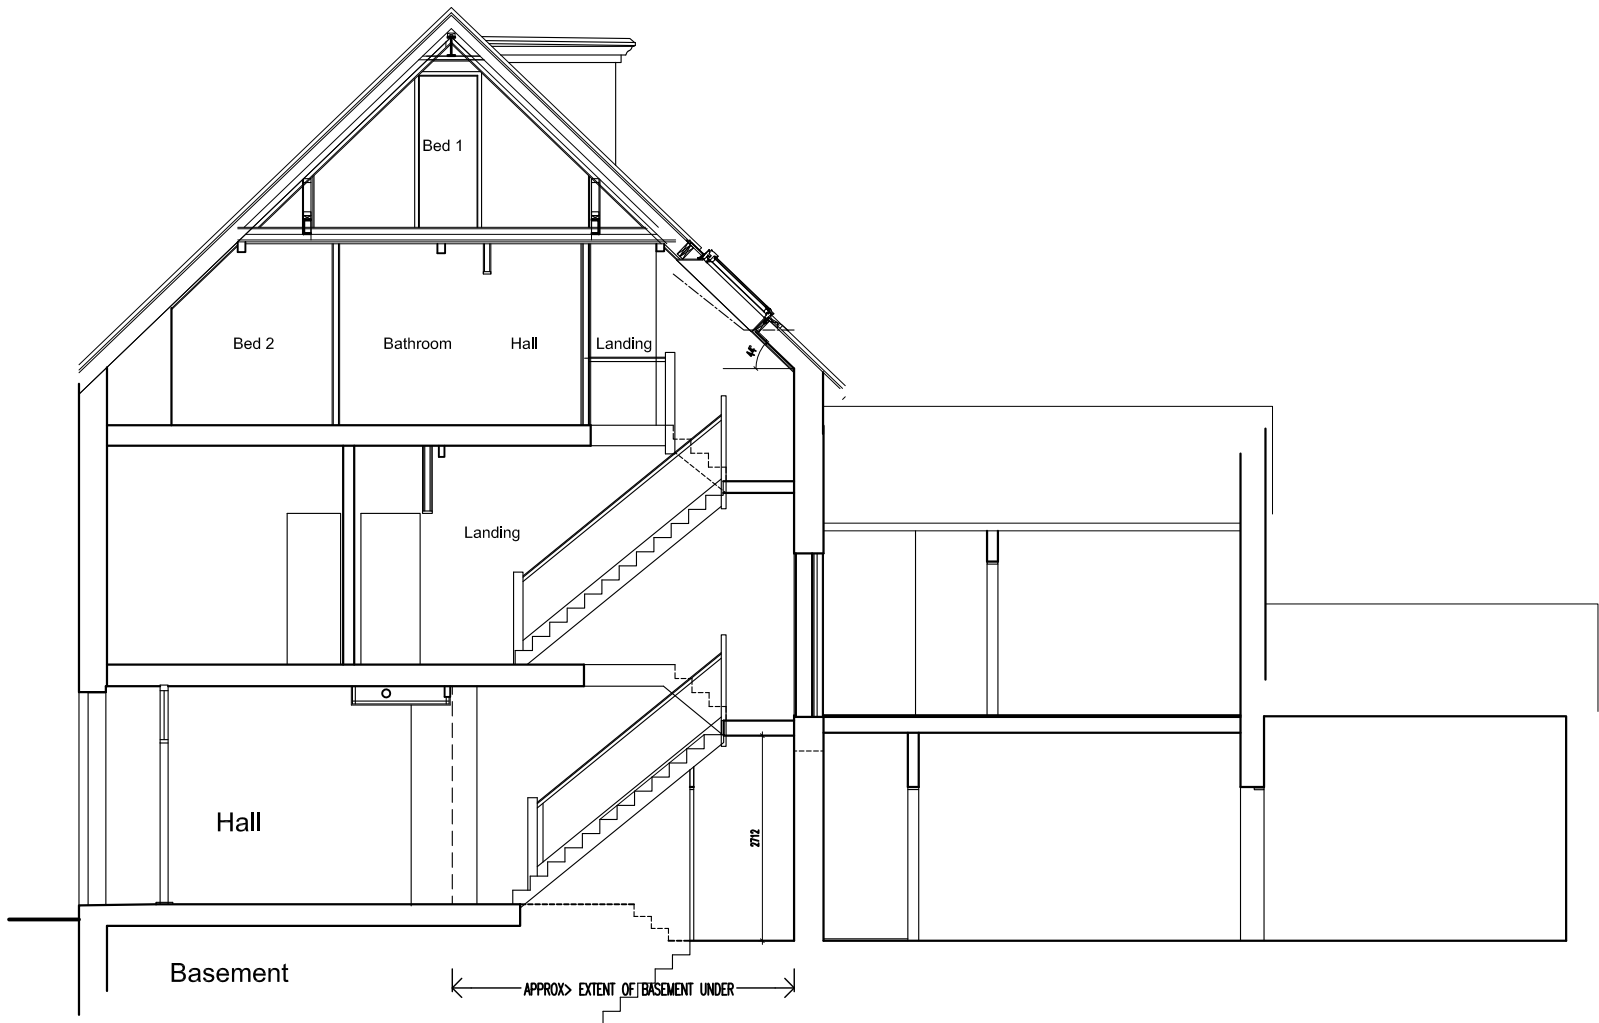

Section A-A

EXISTING ELEVATIONS

1:100 SCALE



PLANNING

PENTANGLE

DESIGN GROUP

SUITE 1, 21 BANCROFT HITCHIN HERTS SG5 1JW
T:01462 431133 E:pdg@pentangledesign.co.uk

JOB TITLE

Proposed Change of Use
7 Highbury Road, Hitchin

DRAWING TITLE

Existing Elevations

SCALE	DRAWING NUMBER	REVISION
1:1250 / 1:200		
DATE		
Oct '25		
SHT. SIZE		
A2		
JOB NUMBER		
3963		

CHARTERED ARCHITECTS