


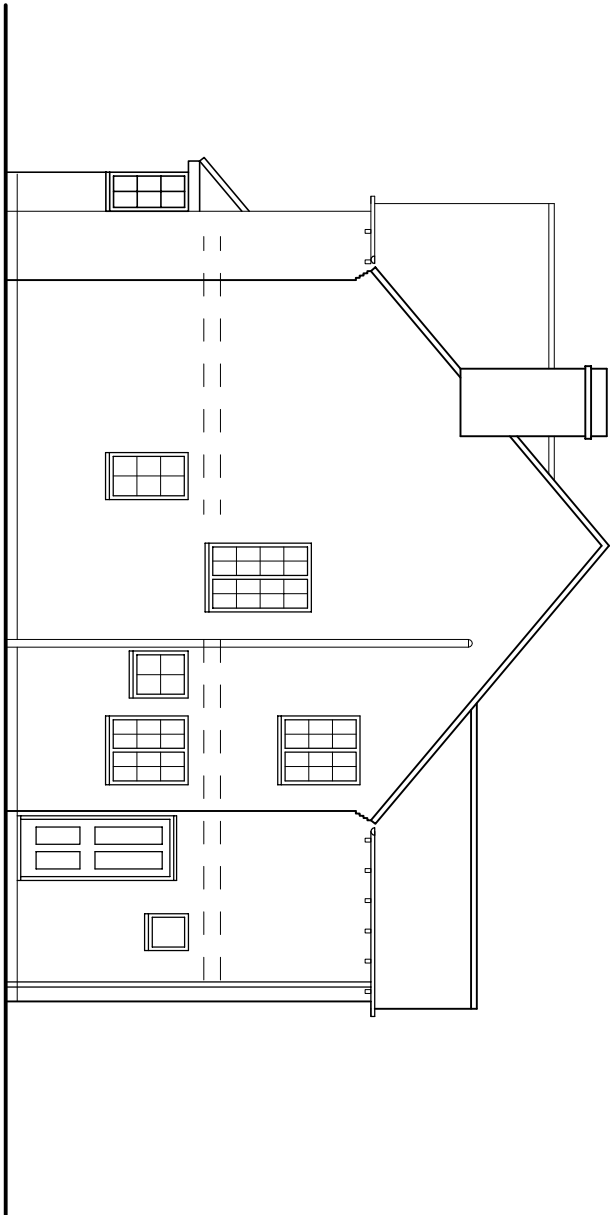


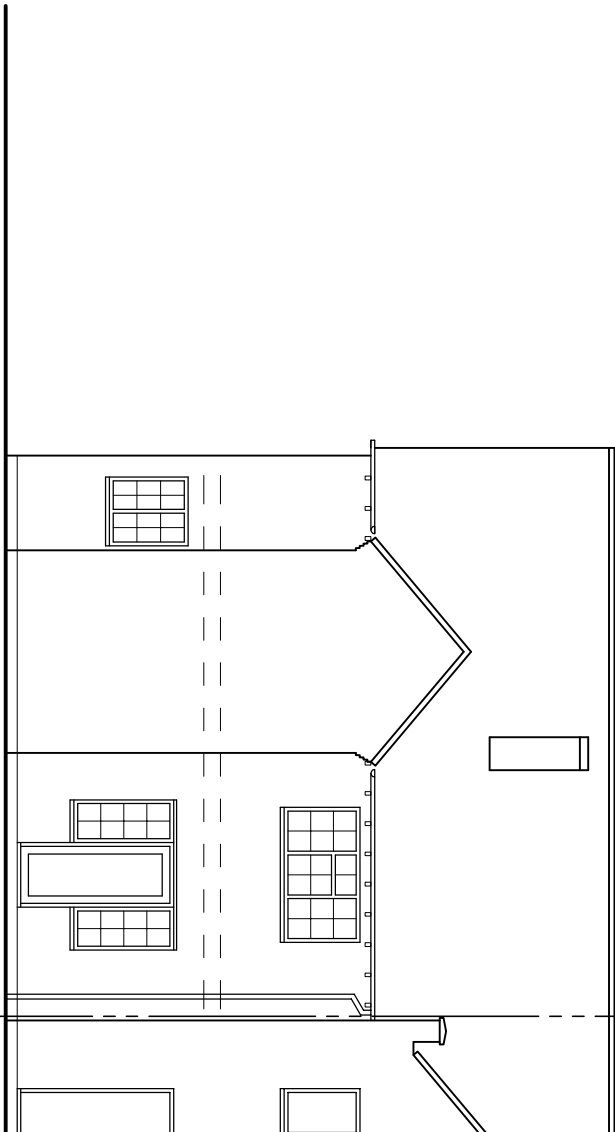

Side Elevation

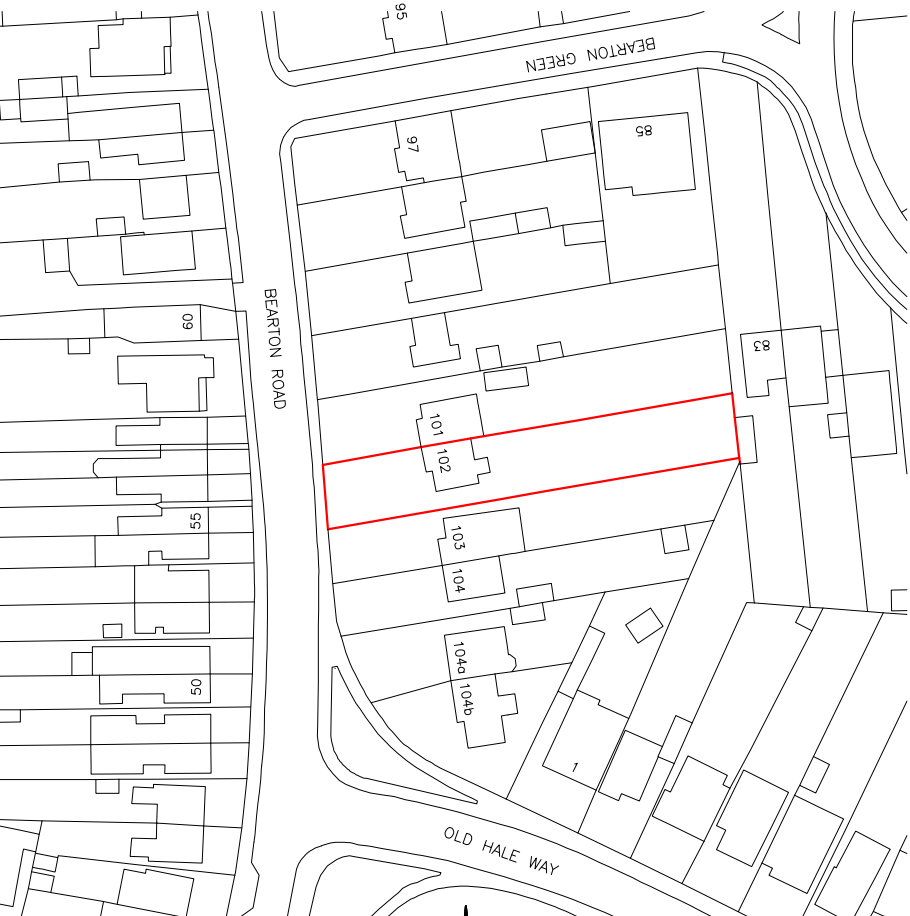

Rear Elevation

 


Crown Copyright and database rights 2025. OS AC0000814278 National Map Centre. Purchased 24/04/2025 1 year licence.




Scale Bar @ 1:100



Location Plan

 

Scale Bar @ 1:1250

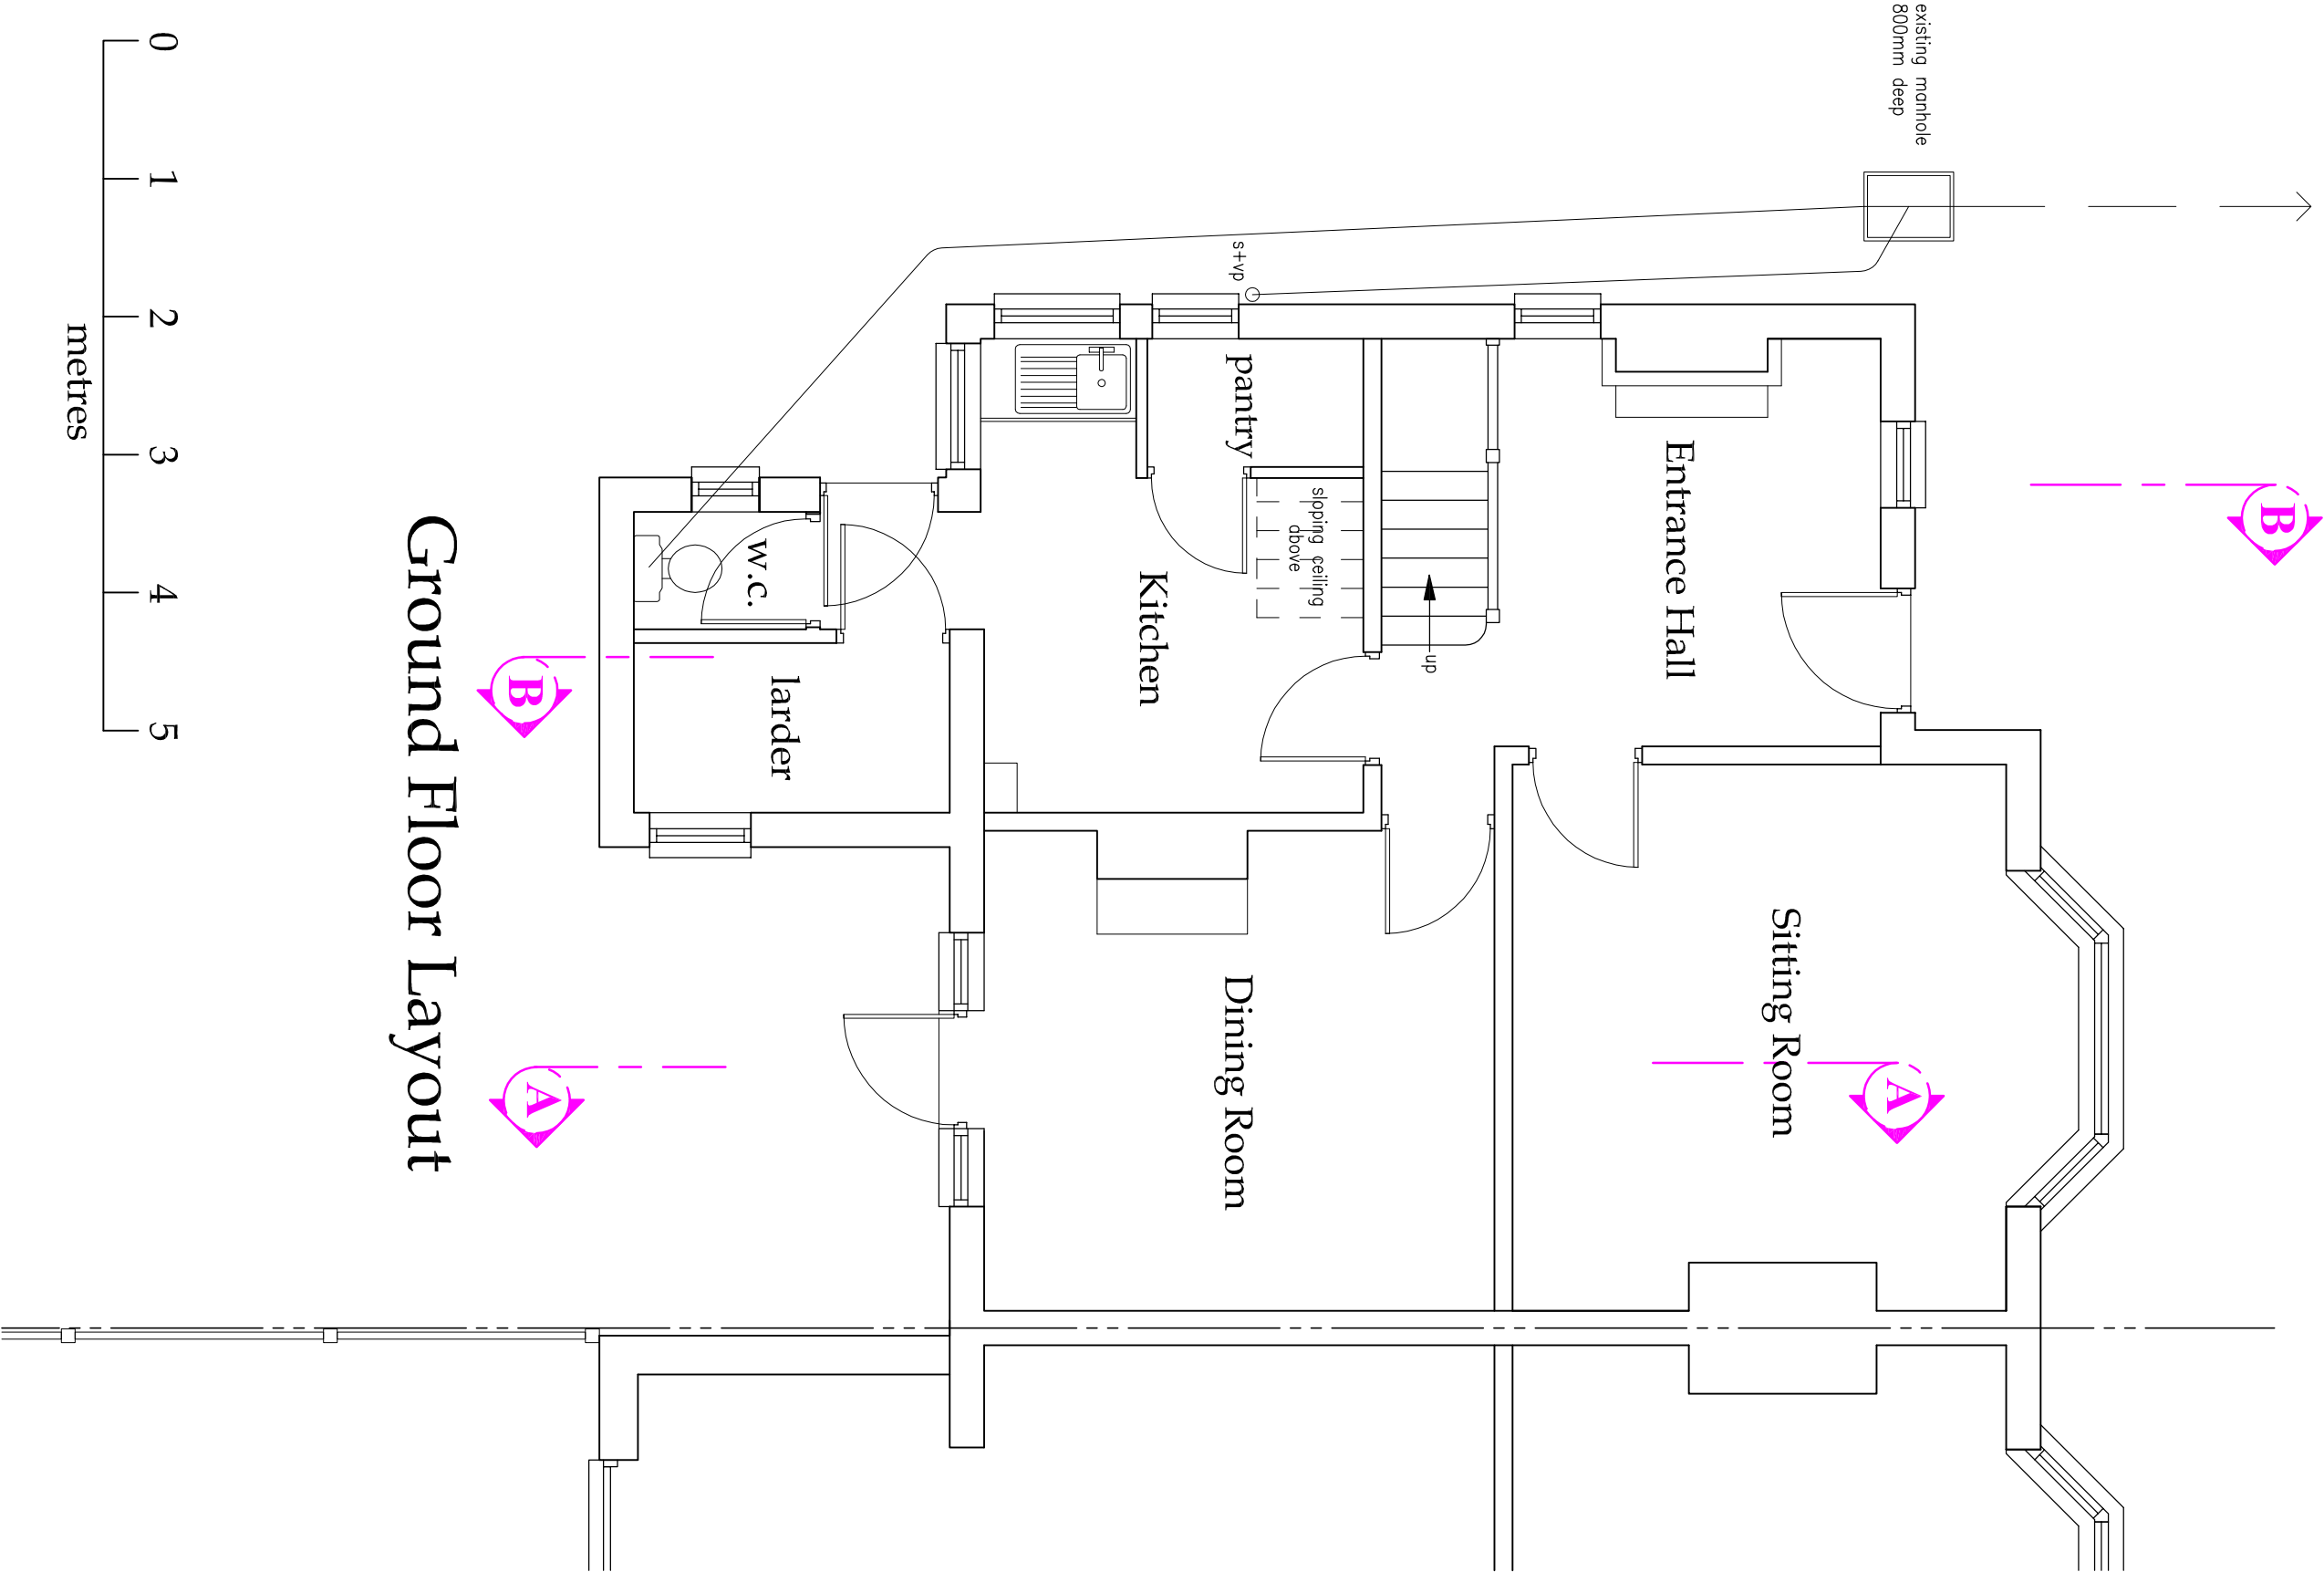

Ground Floor Layout

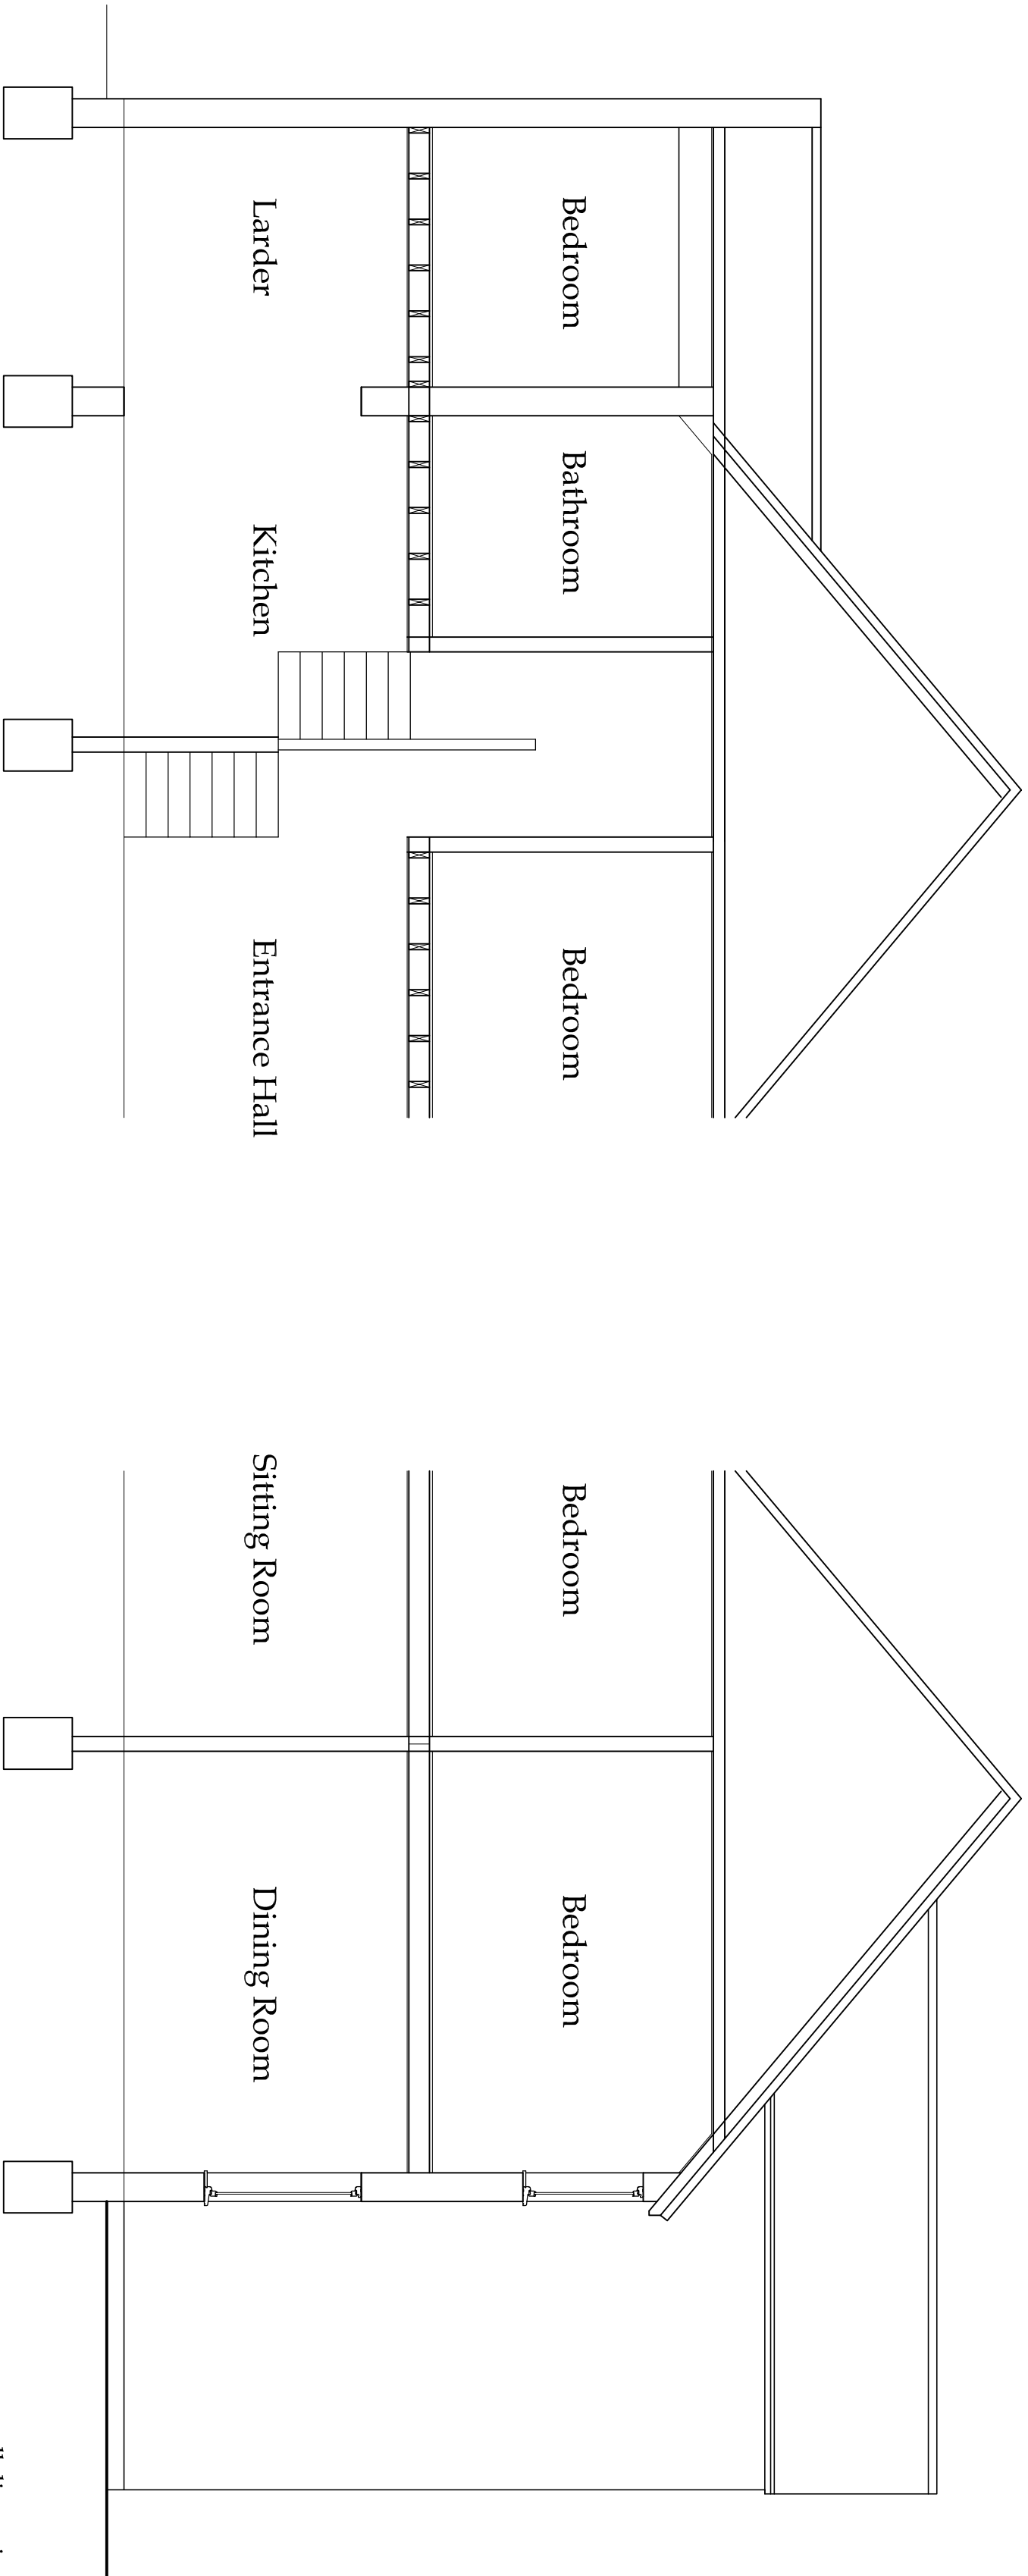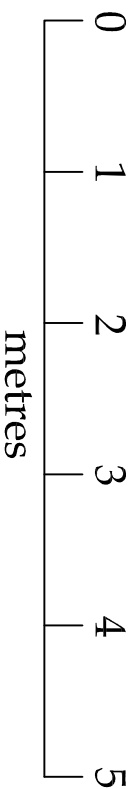

Section B-B

Section A-A

Scale Bar @ 1:50



Roof Plan

Scale Bar @ 1:100

all dimensions to be checked on site as work commences
and any discrepancies or omissions reported immediately.

client
Mr. S. Baines,
102 Bearton Road,
Hitchin,
SG5 1UF.


job title:
Proposed Single Storey Rear Extension.

dwg title:
Existing Floor Plans, Section,
Elevations and Location Plan.

dwg. no:	2025024SU-001	drawn by:	Kevin Todd	scales:	150/100/1250@A1
revision suffix:	A	status:	Survey	date:	April 2025
Rev.	A	Description	Roof plan added.	Date	May 2025

KEVIN TODD ARCHITECTURAL LTD.

ARCHITECTURAL AND DEVELOPMENT CONSULTANTS
P.O. Box 1643,
Kempston,
MK42 3EJ,
C.A.B.E.

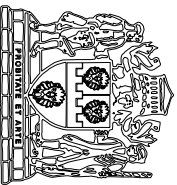

www.kevintoddarchitectural.co.uk
kt@kevintoddarchitectural.co.uk