




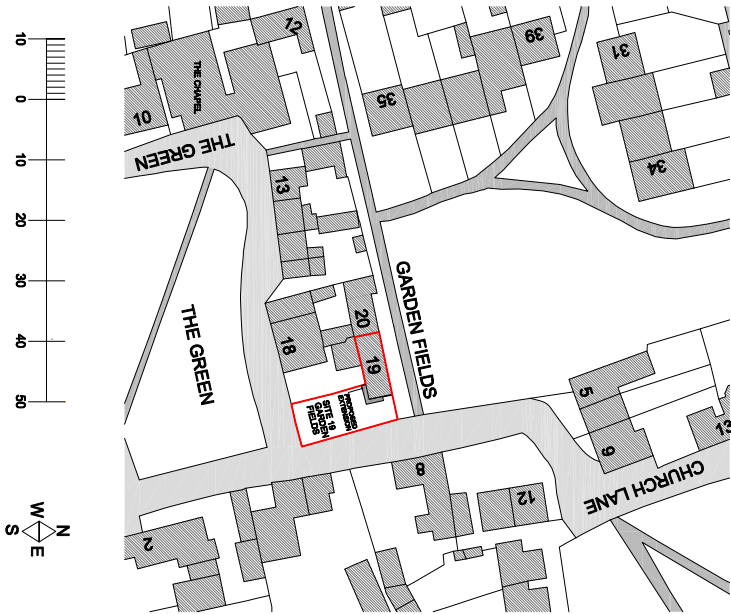

LAYOUT PLAN 1:1250 A3

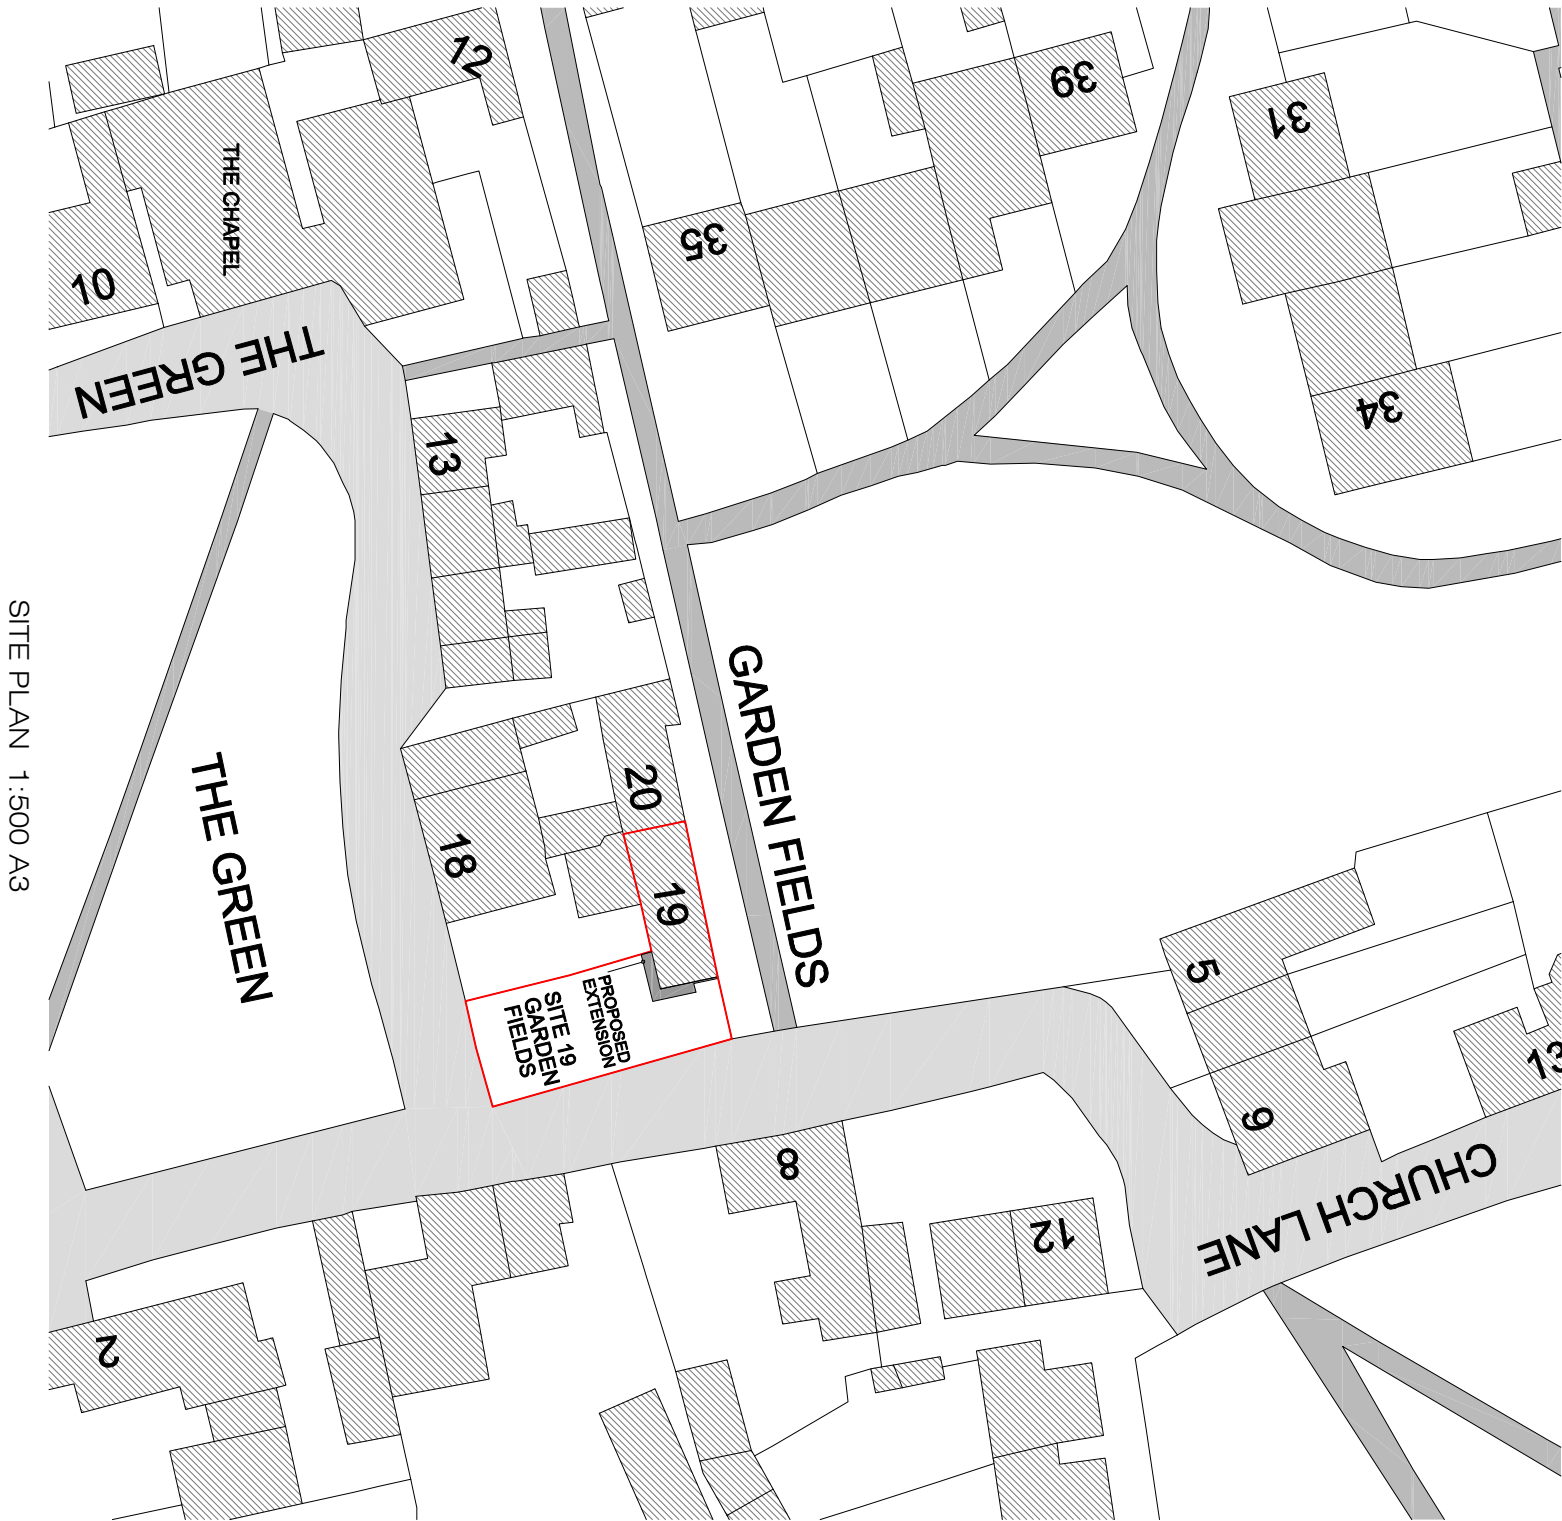

SITE PLAN 1:500 A3

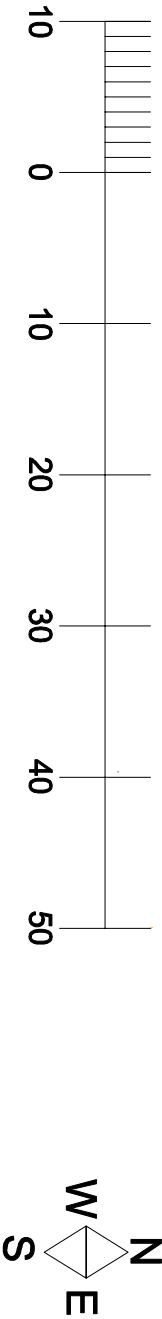

Scale from this drawing for planning only.

All existing site, line and building information has been compiled from different sources.

All dimensions are to be checked on site.

Errors are to be reported immediately to the Architect.

To be read in conjunction with all relevant Architect Services and Structural Engineers drawings.

© HUGO HARDY ARCHITECT

Revision	Date	Description	Drawn By	Checked

Project

19 GARDEN FIELDS, KIMPTON

Client

NATISA BAYNE

Date

20.03.20

Format

A3

Scale

1:1250 AND 1:500

Drawn

HH

Checked

HH

Drawing Title

SITE AND LAYOUT

Project Number

076

Drawing Number

076/001/PL

Issue

-

© HUGO HARDY ARCHITECT

60 Meadow Rd

Henley on Avon

Reading RG2 9AT

HP11 7TP

Telephone

+44 (0) 780 148701