






FRONT ELEVATION

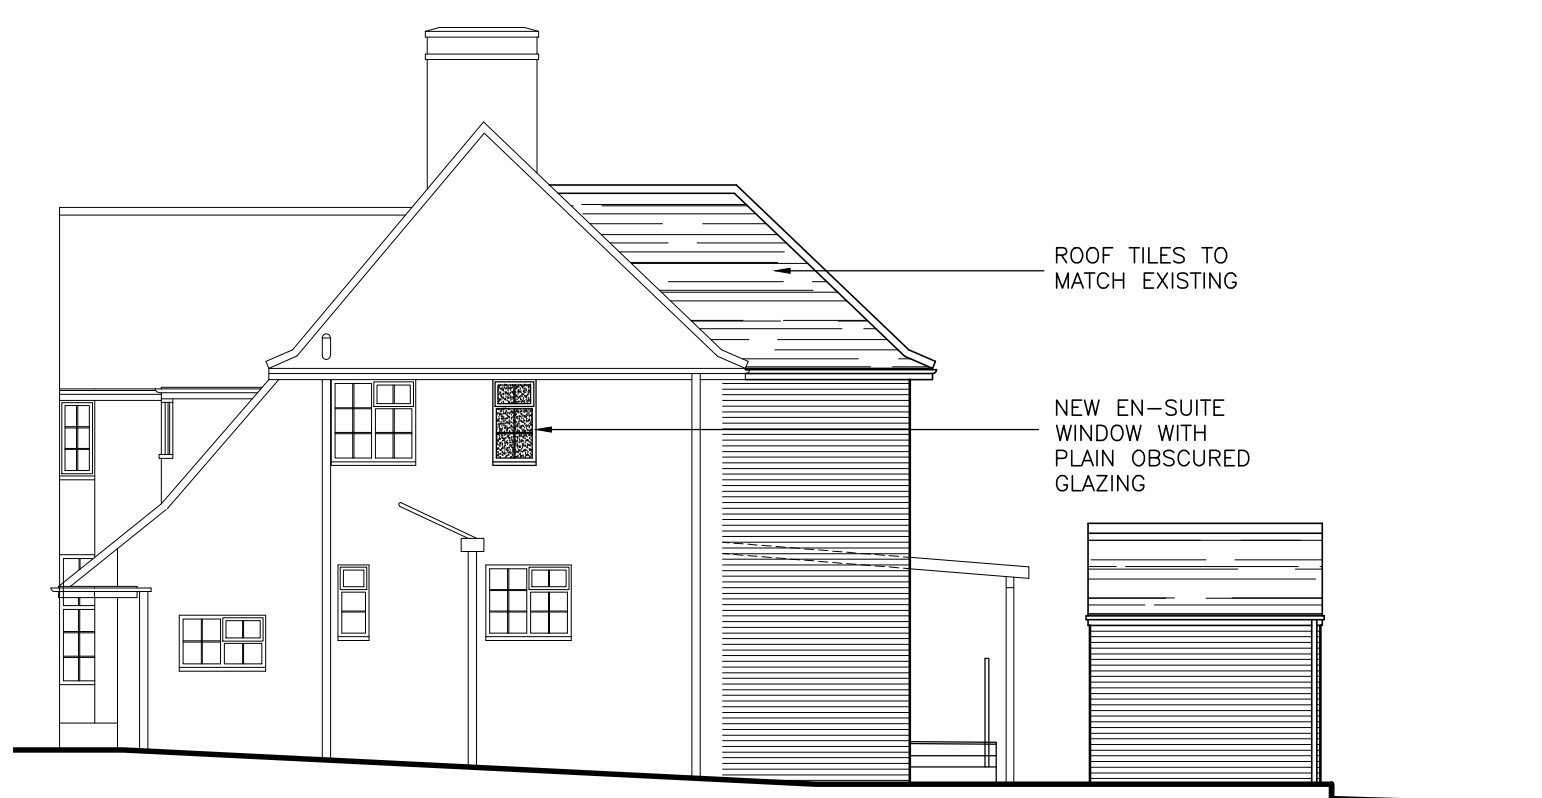

SIDE ELEVATION TO No. 12

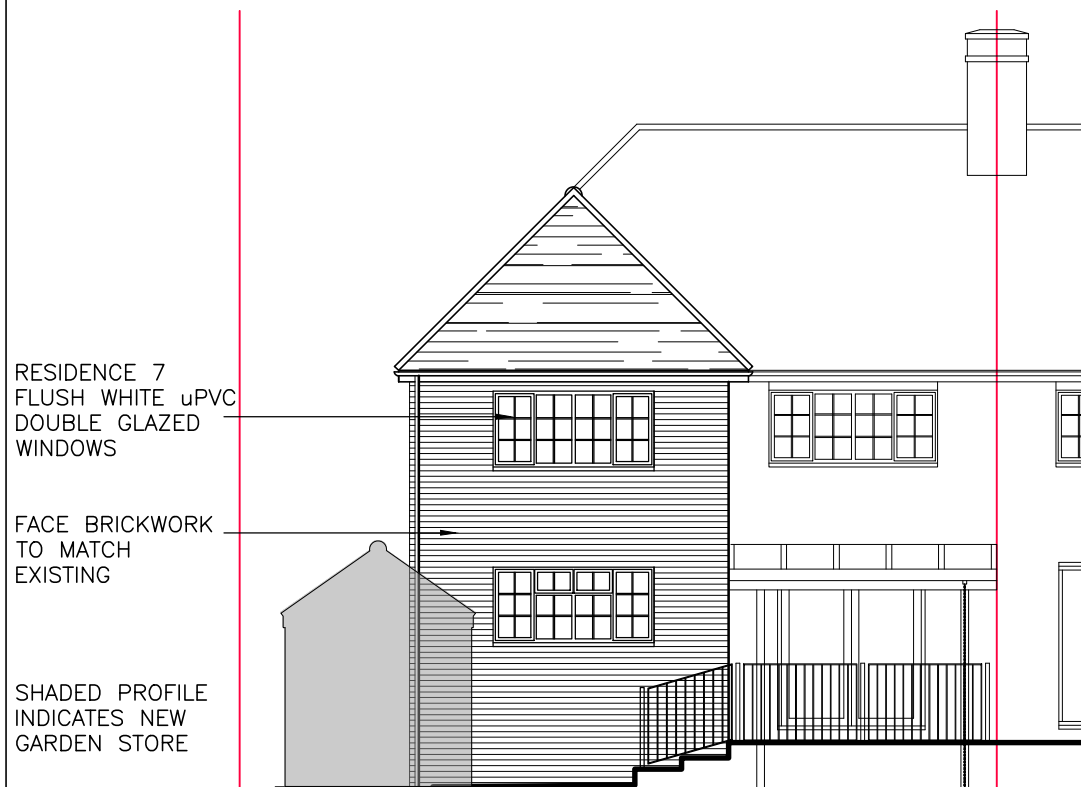

REAR ELEVATION

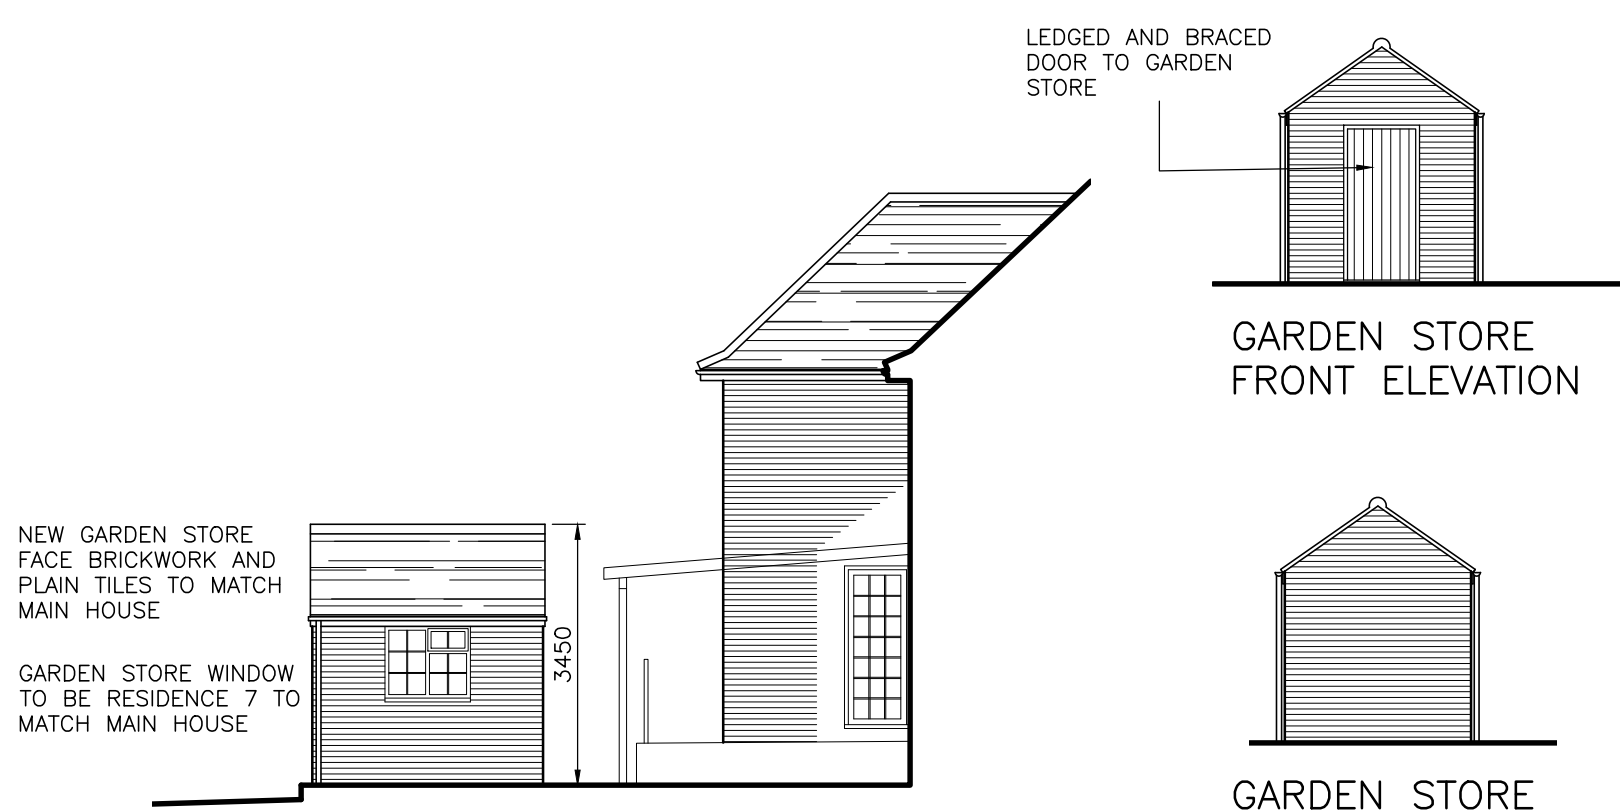

GARDEN STORE FRONT ELEVATION

GARDEN STORE REAR ELEVATION

SIDE ELEVATION TO No. 8

ELEVATIONS – PROPOSED (1:100)

NOTES AND REVISIONS No dimensions are to be scaled from this drawing. All stated dimensions must be verified on site. Lobs Design must be advised of any discrepancies. This drawing must be read together with the specification/Bill of Quantities and related drawings. This drawing is for the purpose of obtaining Planning & Building Regulations Approval only. Should the contractor use them to build from then they assume full responsibility for the design.	B	GARDEN STORE WINDOW AND DOOR AMENDED AND NOTED AS R7	ipl	16.12.25	C	EXTENSION INCREASED IN WIDTH TO BE FLUSH WITH MAIN HOUSE. DOOR TO STORE AMENDED, SIDE WINDOW PLAIN OBSCURED AND WINDOWS NOTED WHITE uPVC	ipl	15.01.26	Client 10 Bedford Road Letchworth Garden City Herts, SG6 4DJ Project Two Story Rear Extension, Internal Alterations, Garden Store & Window Replacement	Drawing Title Elevations Proposed				 LGCHF Garden City Heritage Awards Winning Designer Lobs Design Architectural Services Devonshire B.C. Works Road, Letchworth Garden City Hertfordshire, SG6 1GJ T: 01462 488212 M: 07960 006077 E: info@lobs-design.co.uk
	A	GARDEN STORE MOVED AWAY FROM BOUNDARY – MIN 600mm & REDUCED IN WIDTH. STORE DOOR AMENDED AND PROPOSED BRICK AND ROOF TILE INDICATED	ipl	10.12.25										
	REV/DESCRIPTION		DRWN/DATE	REV/DESCRIPTION		DRWN/DATE	Scale	Date		Drawn	Checked			
	02.04.06.08.10 02.04.06.08.10m 1:100						As Shown	Oct 2025		ipl				
							Project No	Drawing No		Revision				