




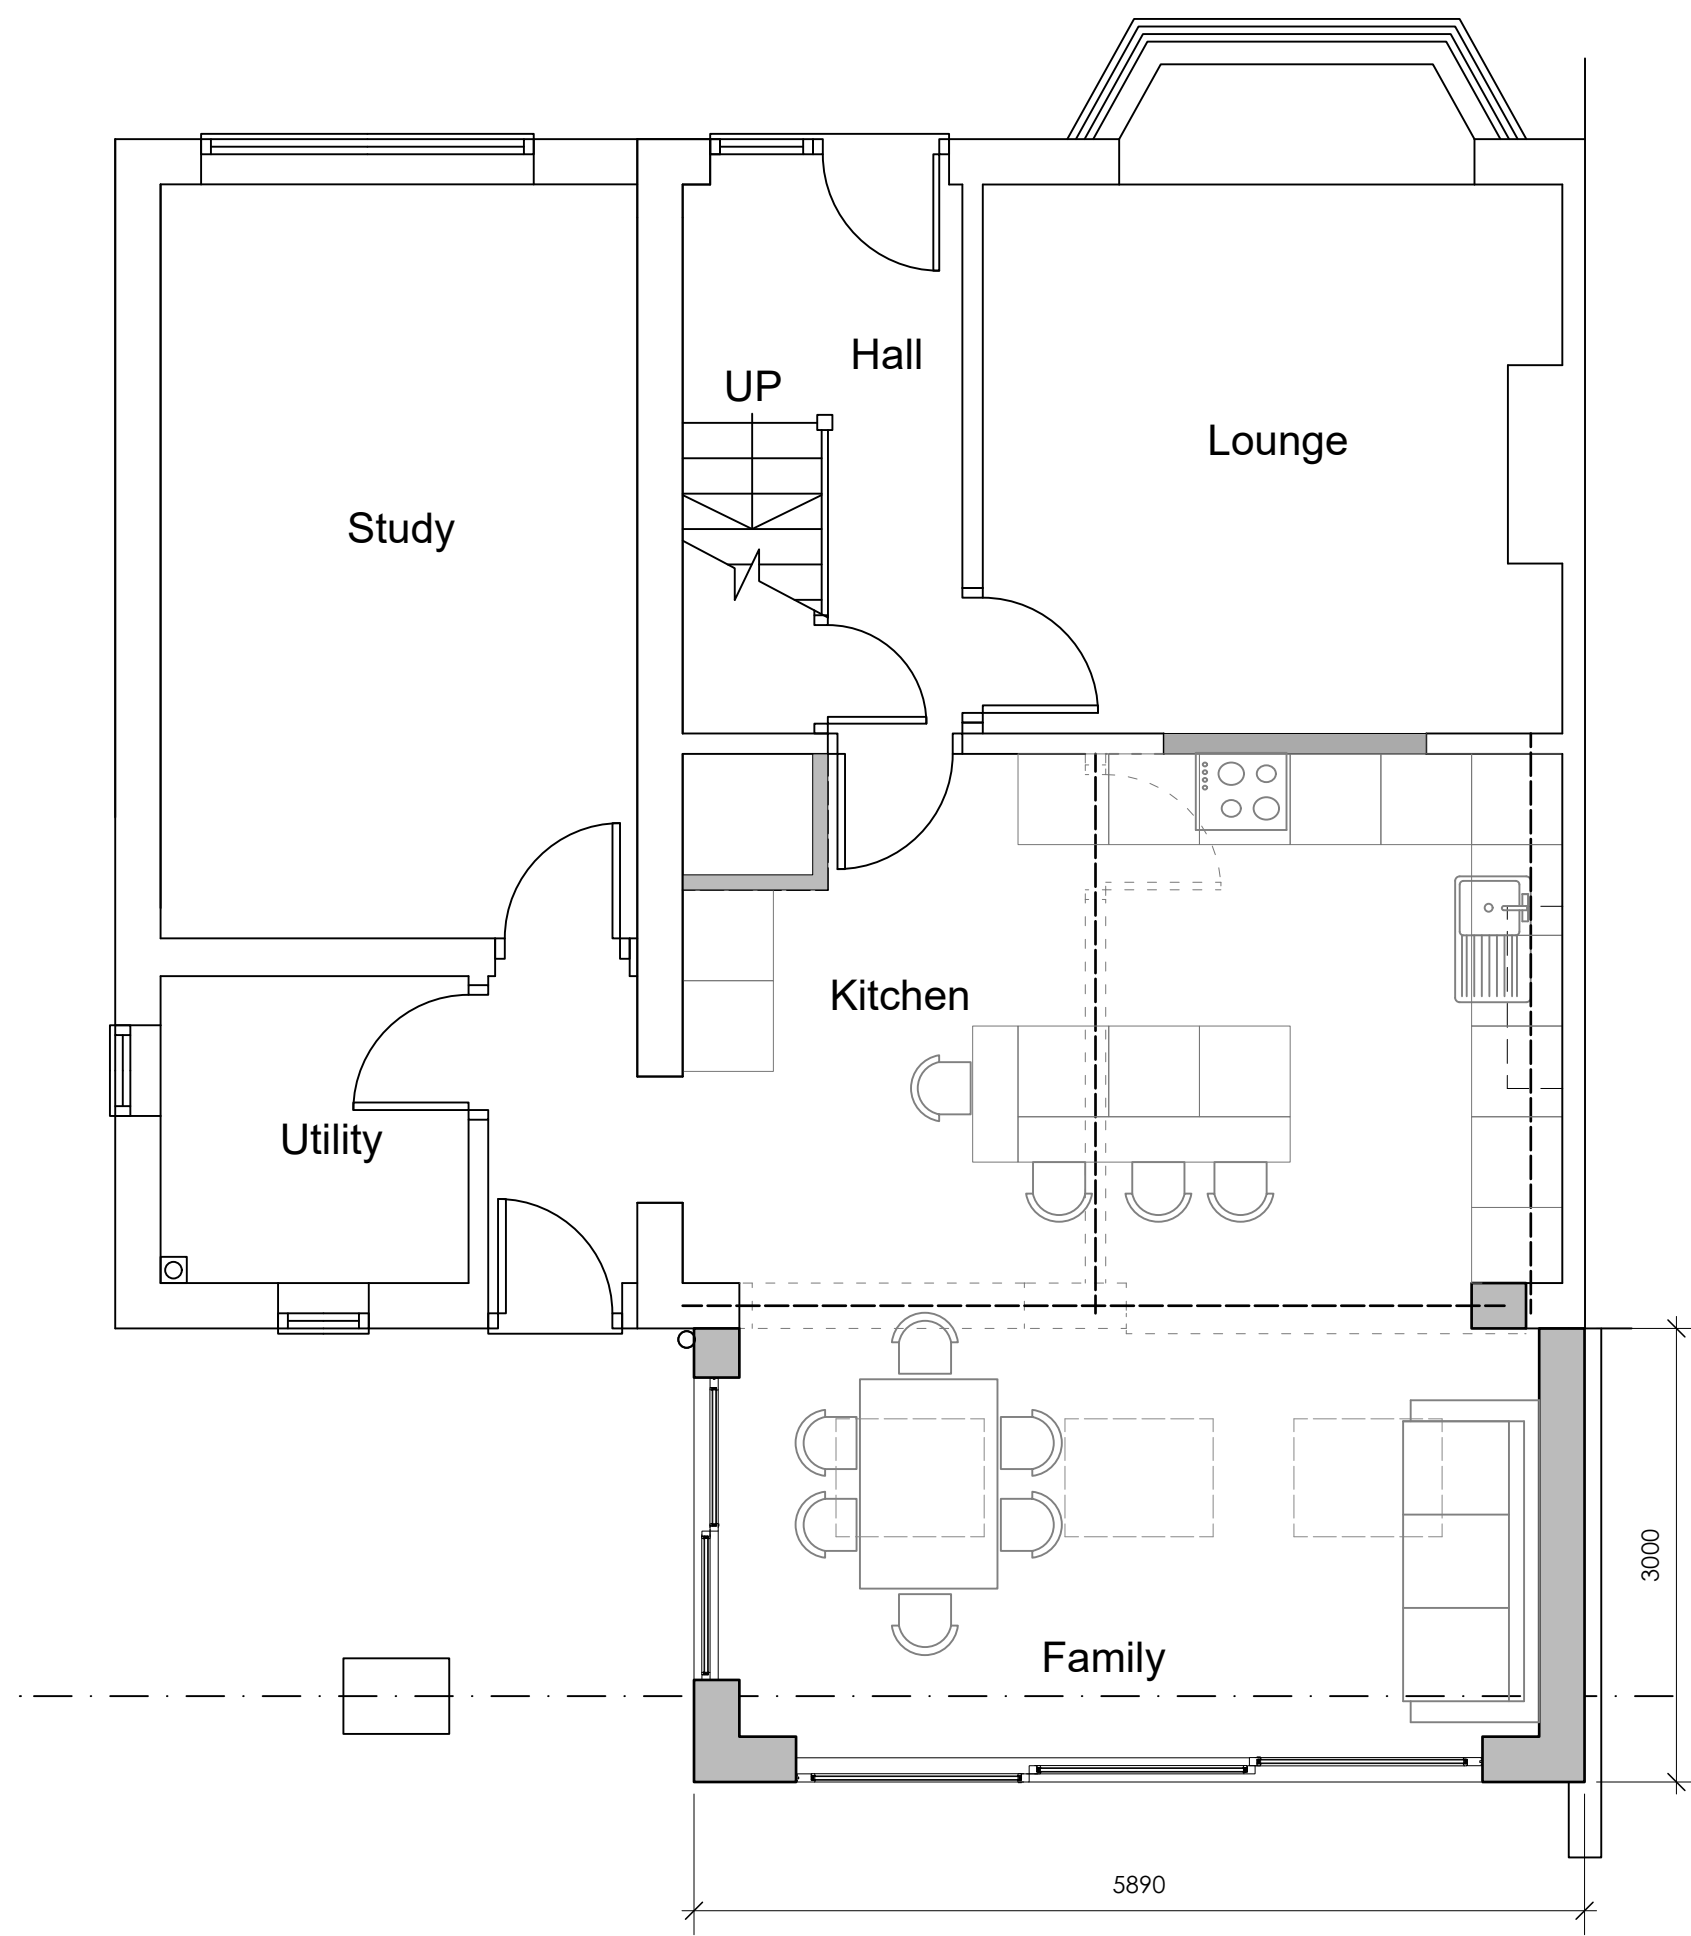


PROPOSED GROUND FLOOR PLAN

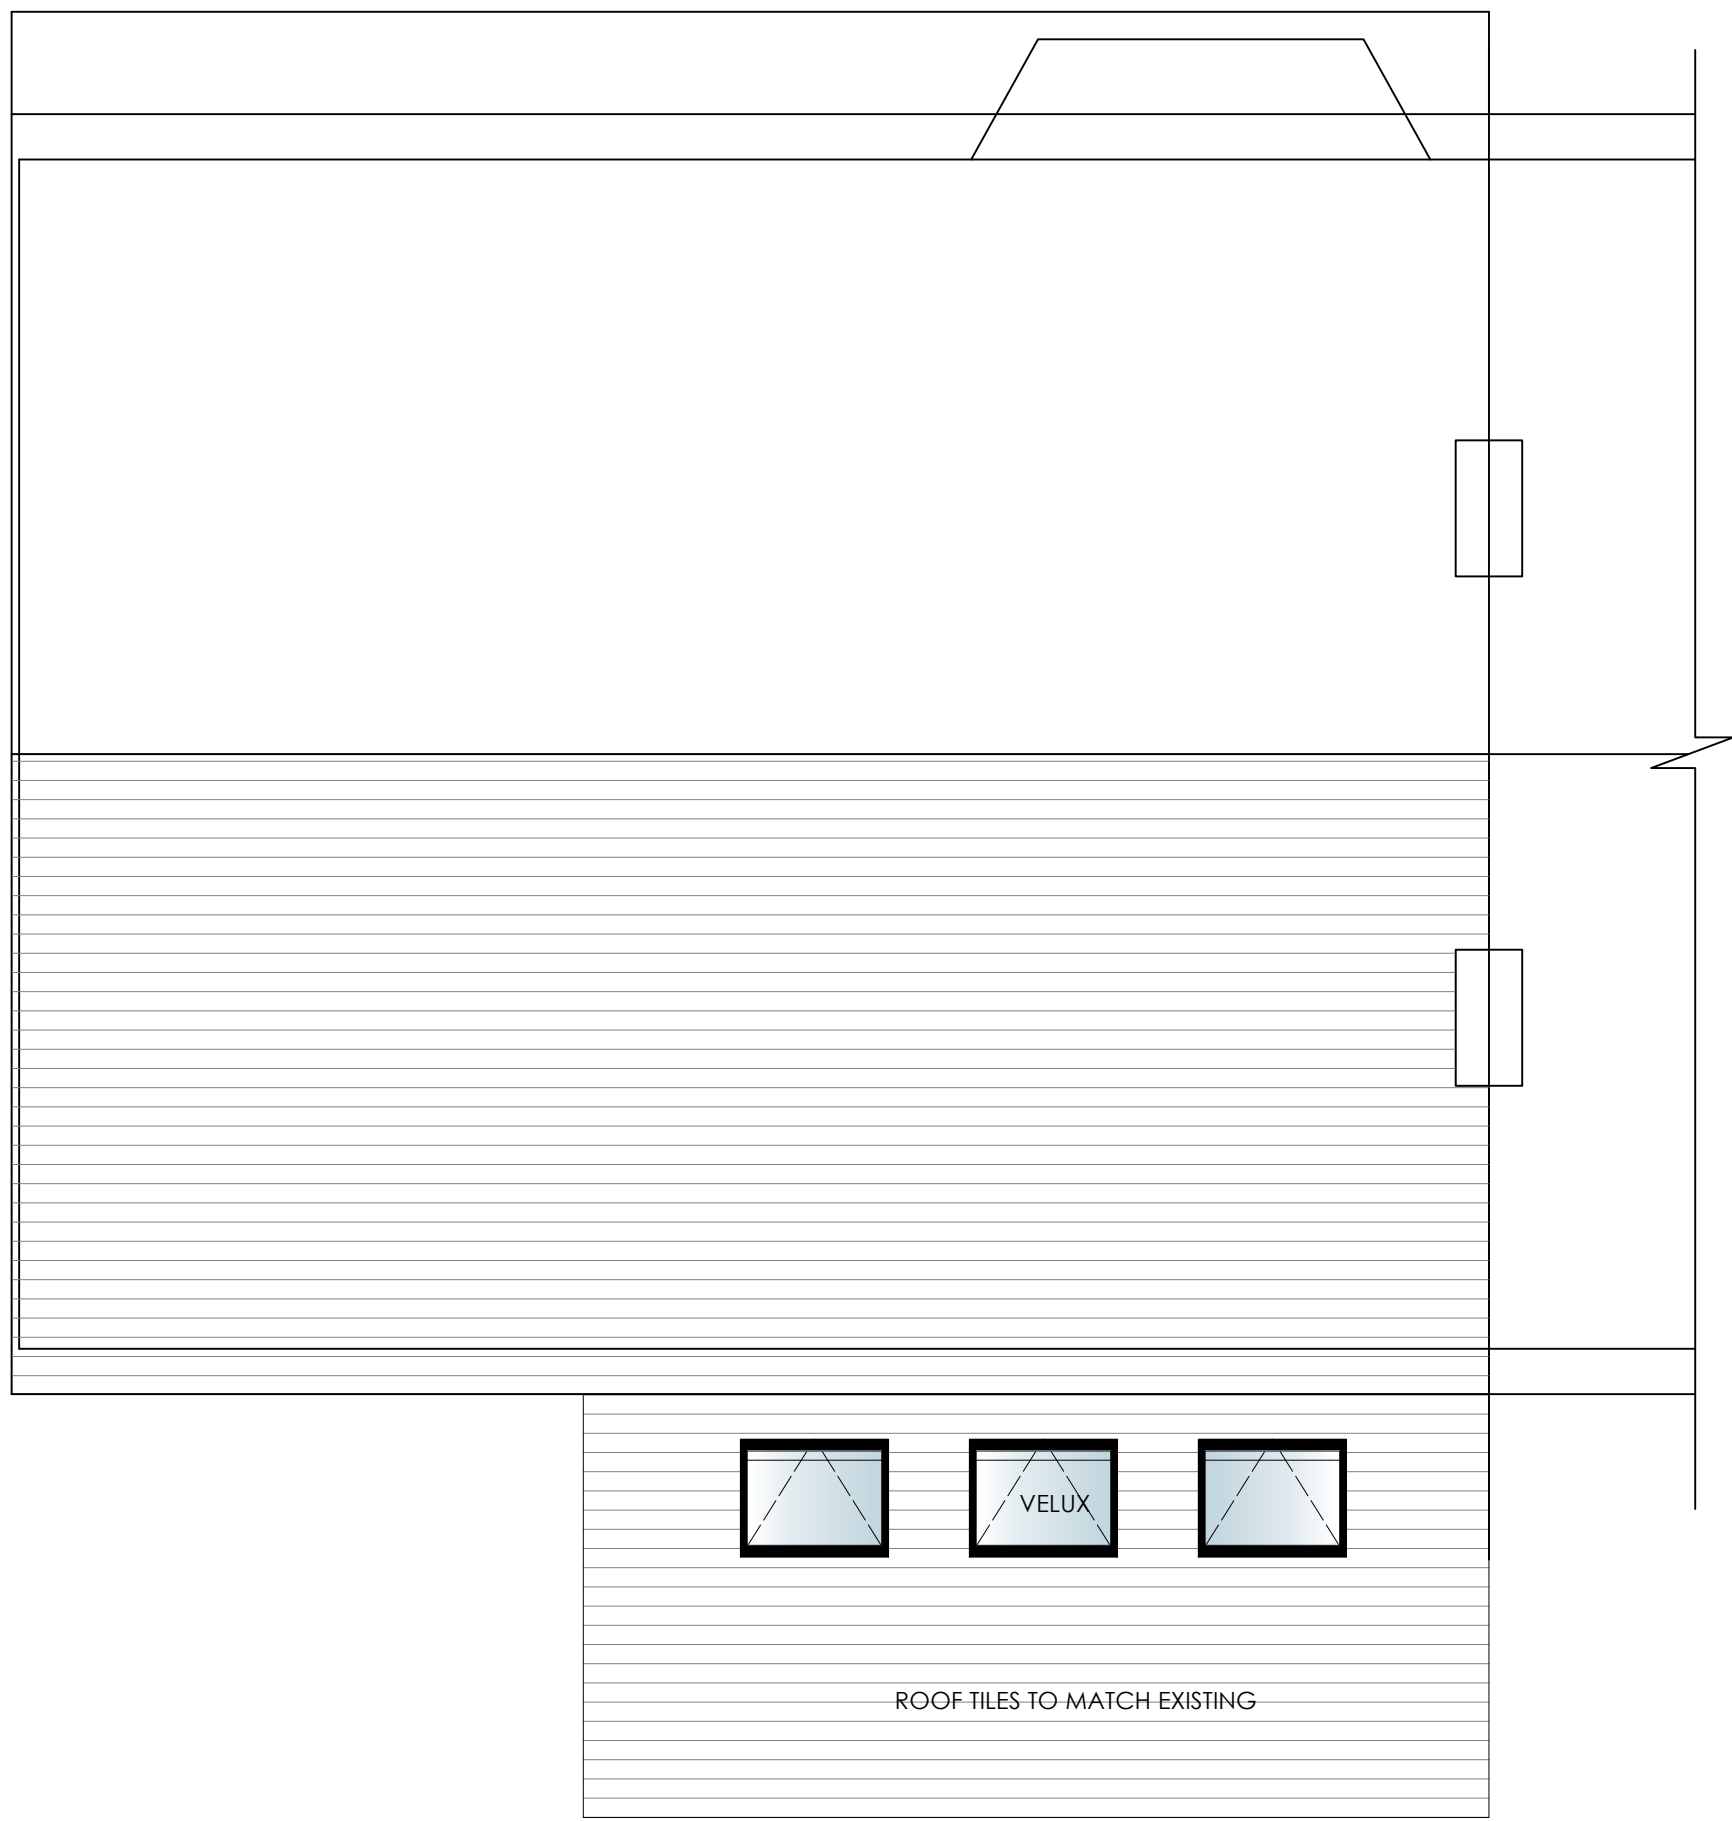

PROPOSED ROOF PLAN

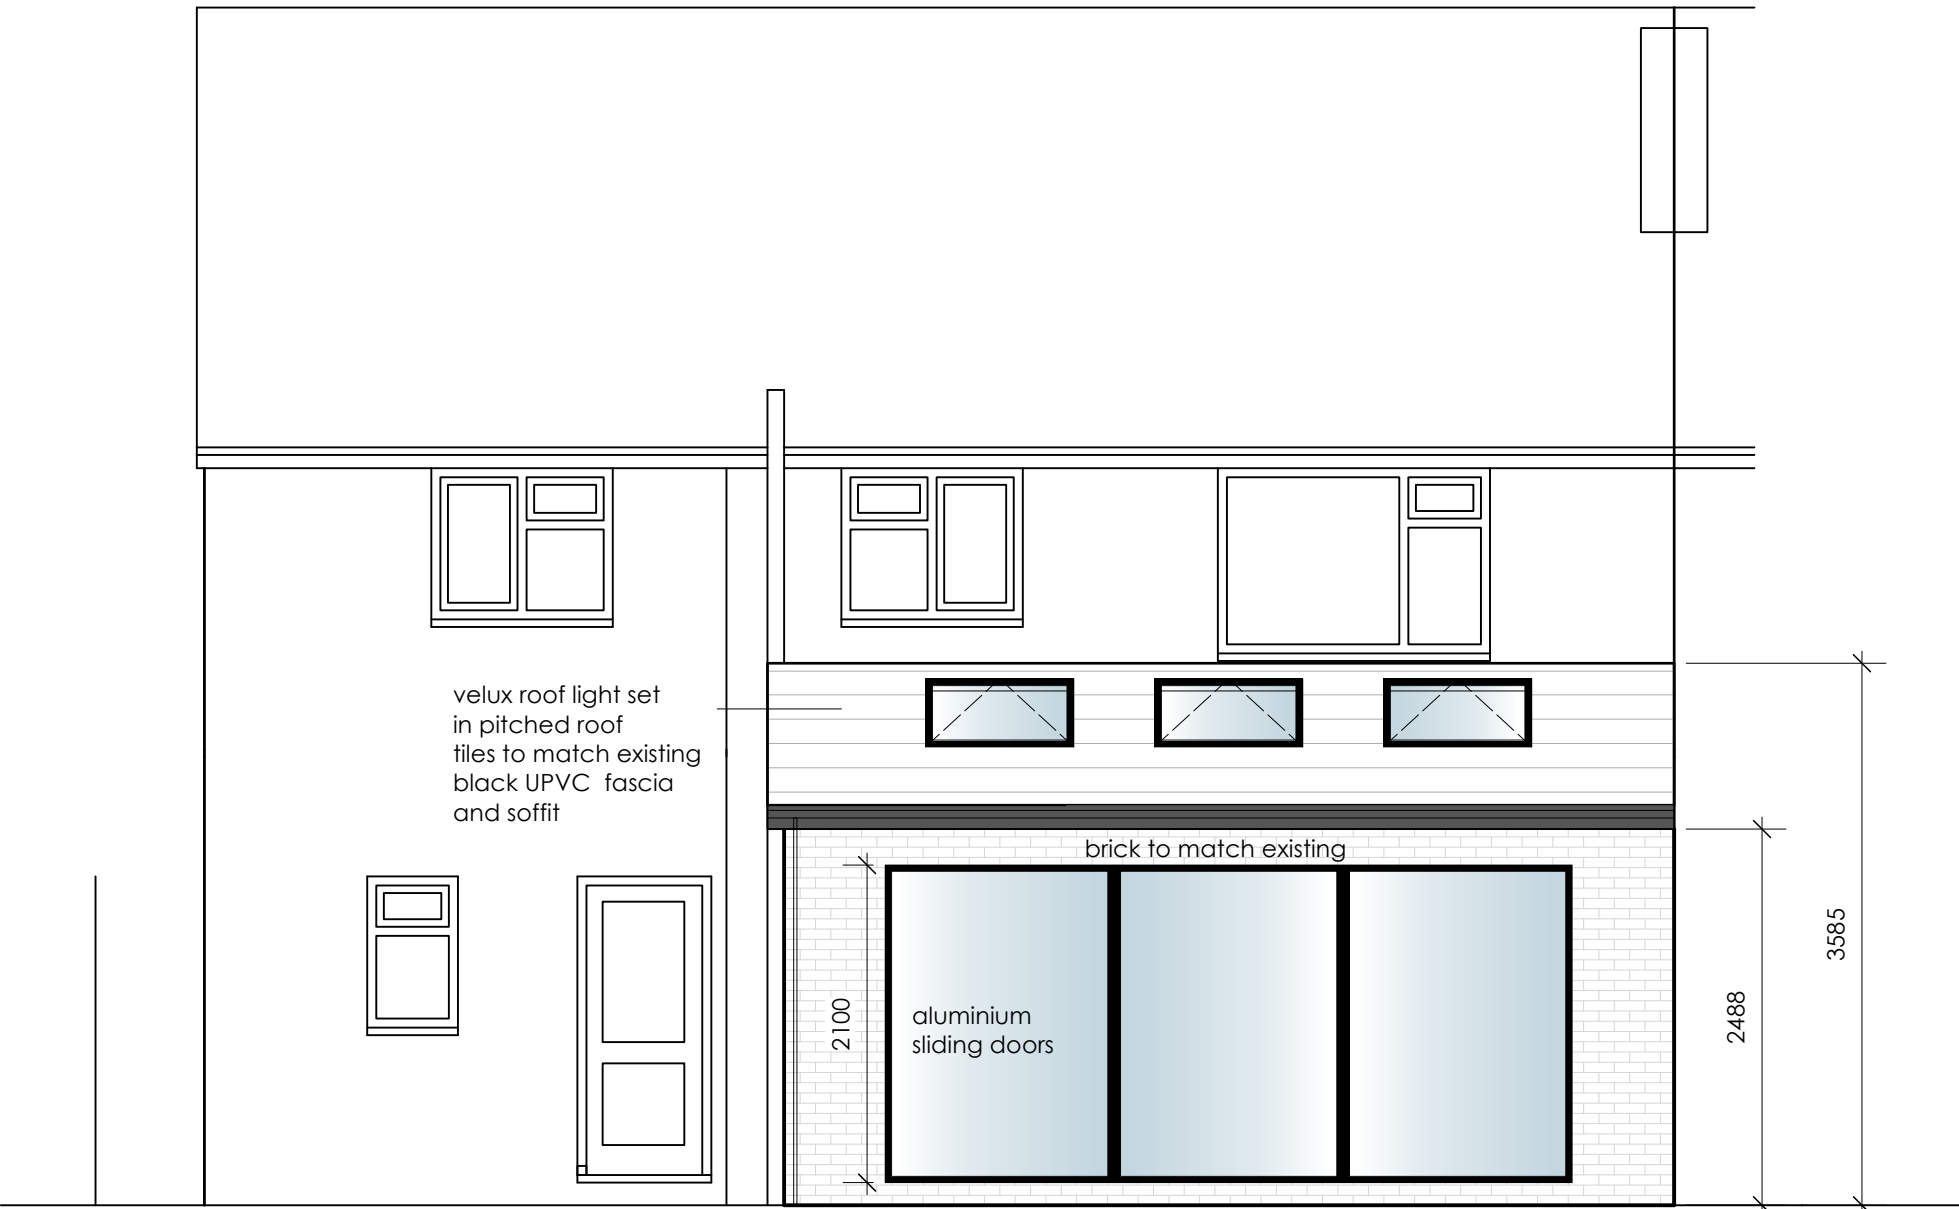

PROPOSED REAR ELEVATION

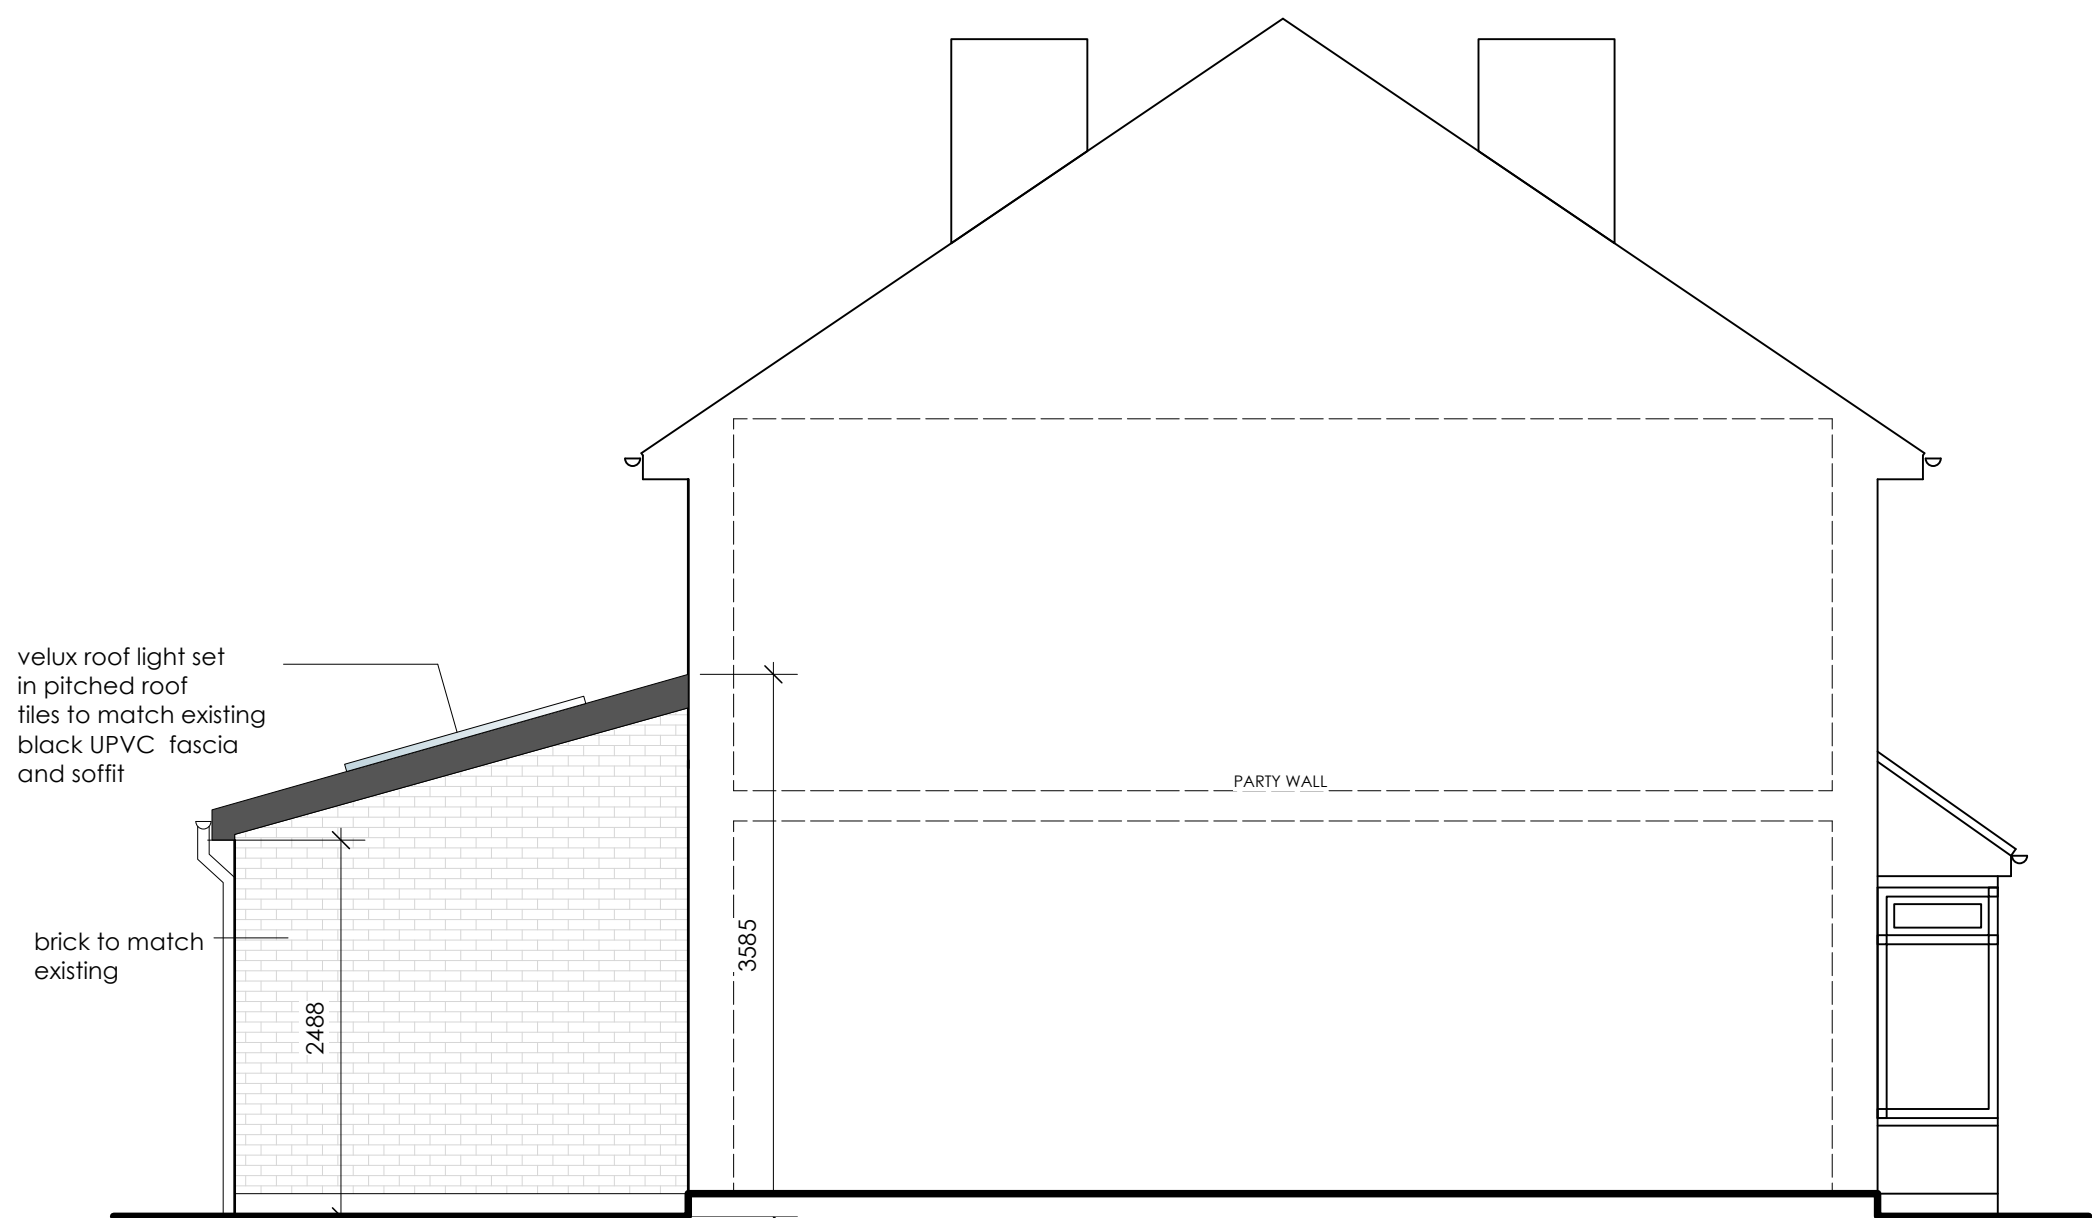

PROPOSED SIDE ELEVATION (on party wall)



PROPOSED SIDE ELEVATION



SCALE 1:50 @ A1

REV	DATE	REVISION NOTES
HMB HMB Building Design & Interiors (soma design Ltd.) 30c High Street Widmore Hertfordshire AL9 6EQ Mobile: 07834 156429 helen@hmbdesign.co.uk Proposed Title 42 OAKFIELD AVENUE HITCHIN SG4 9JD PROPOSED PLANS AND ELEVATIONS DRAWING NO 2278_PL03_PROPOSED PLANS AND ELEVATIONS Date 26.08.26 Scale 1:50 Sheet @ A1		