




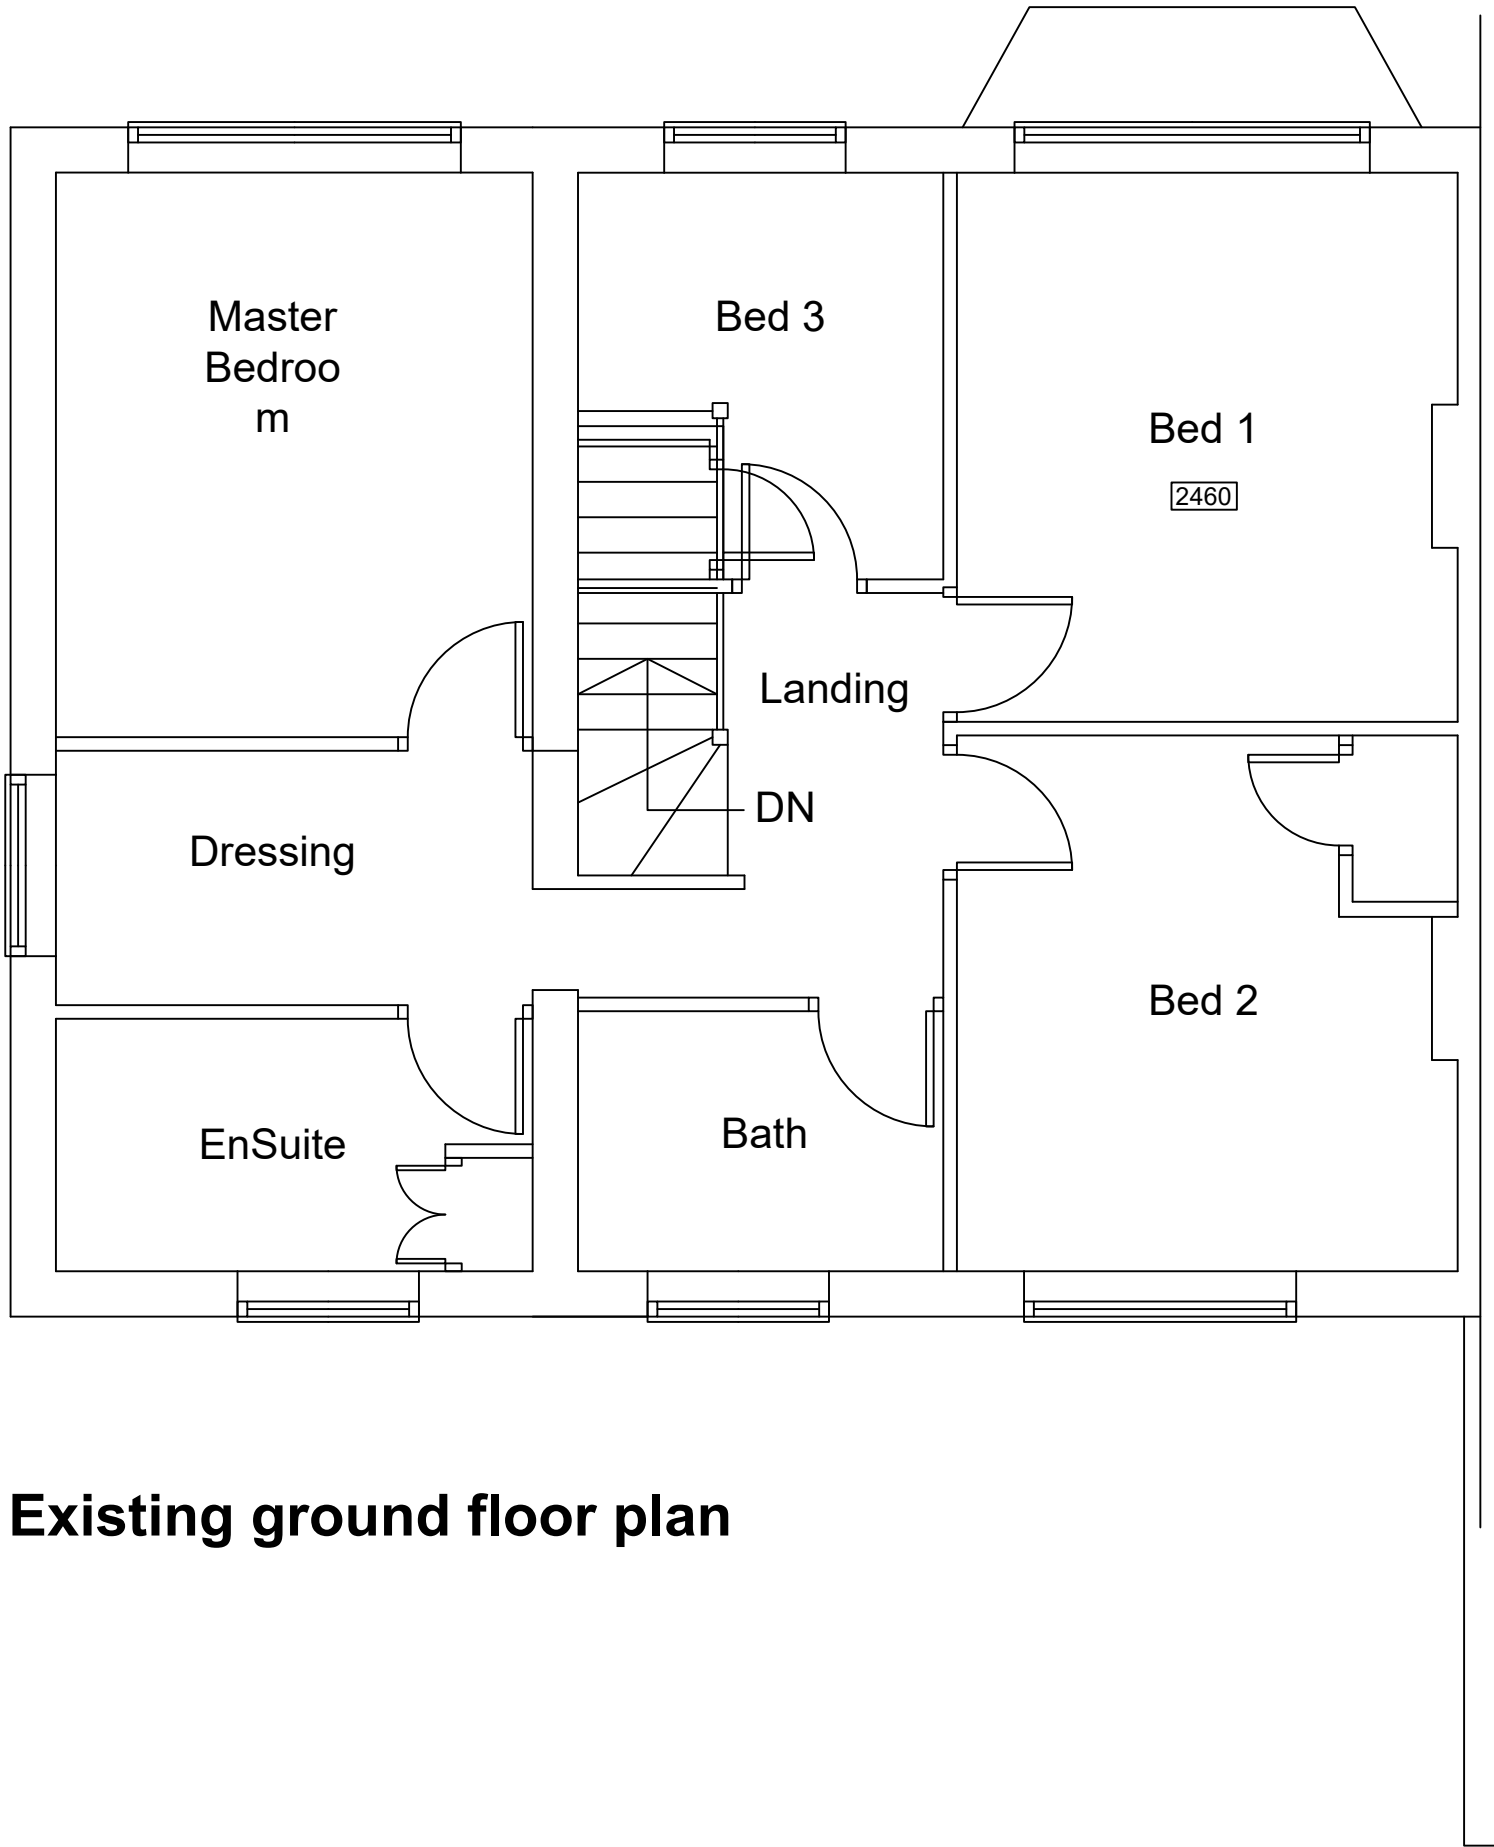


Existing ground floor plan

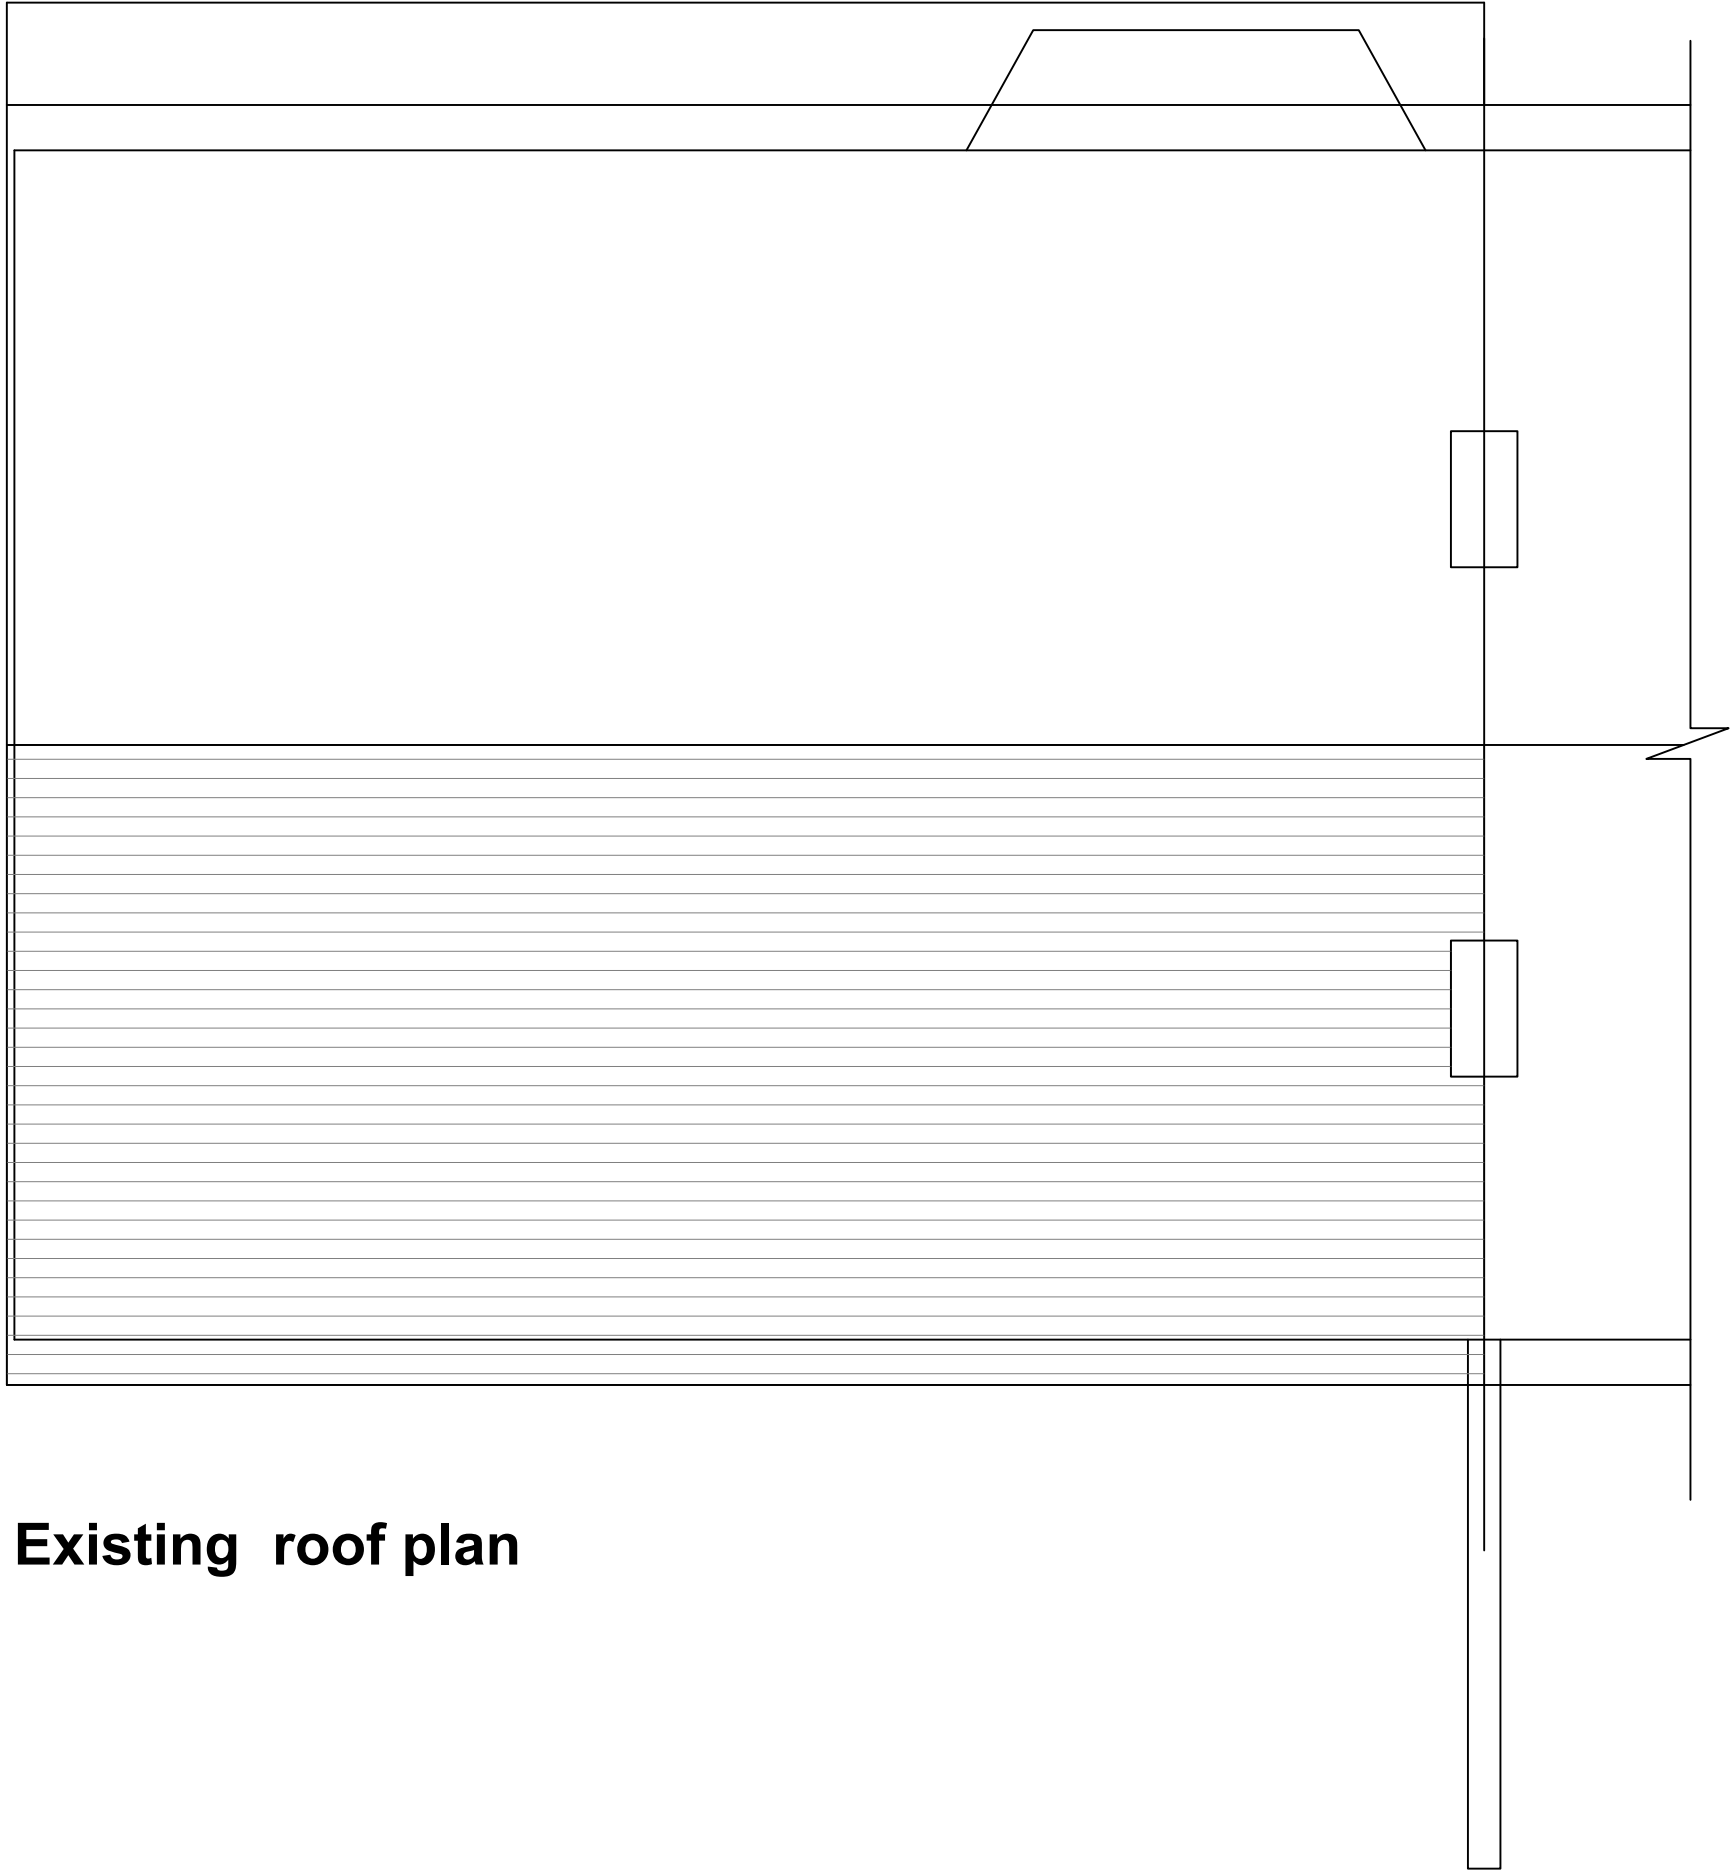


Existing roof plan

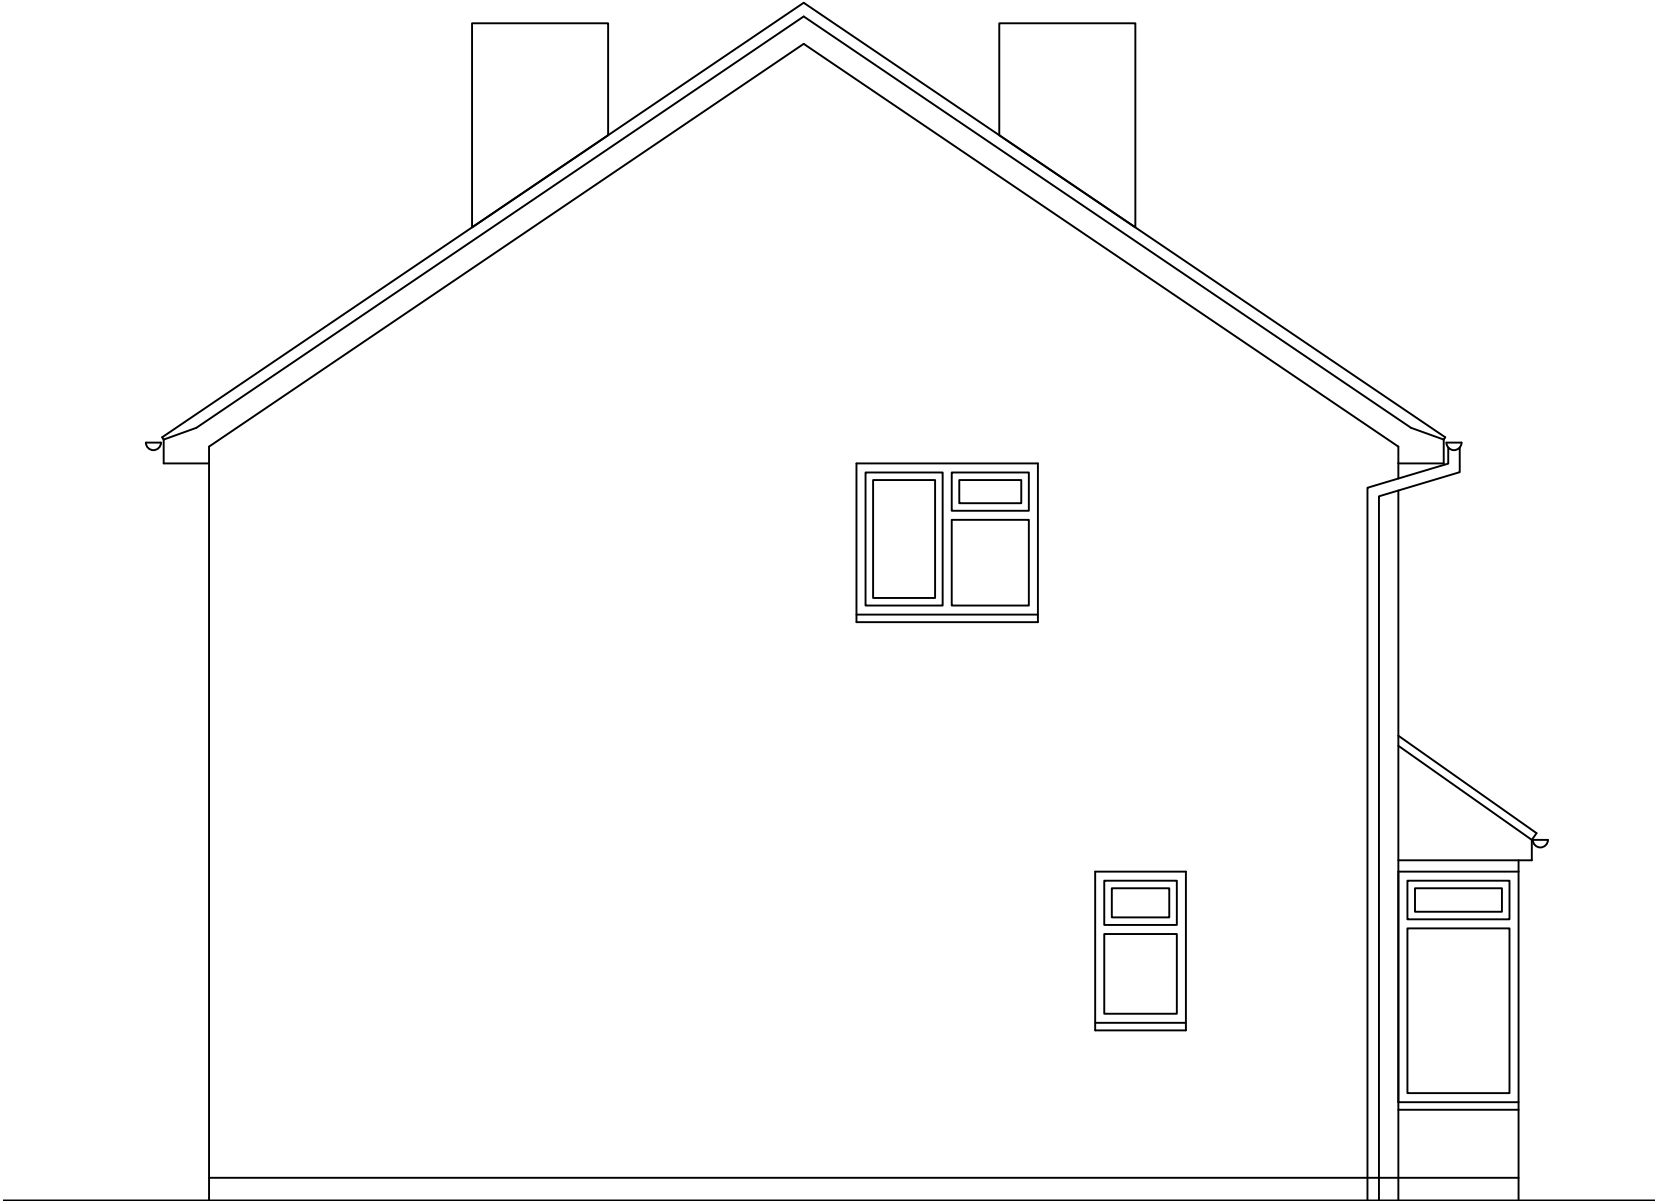

Existing side elevation

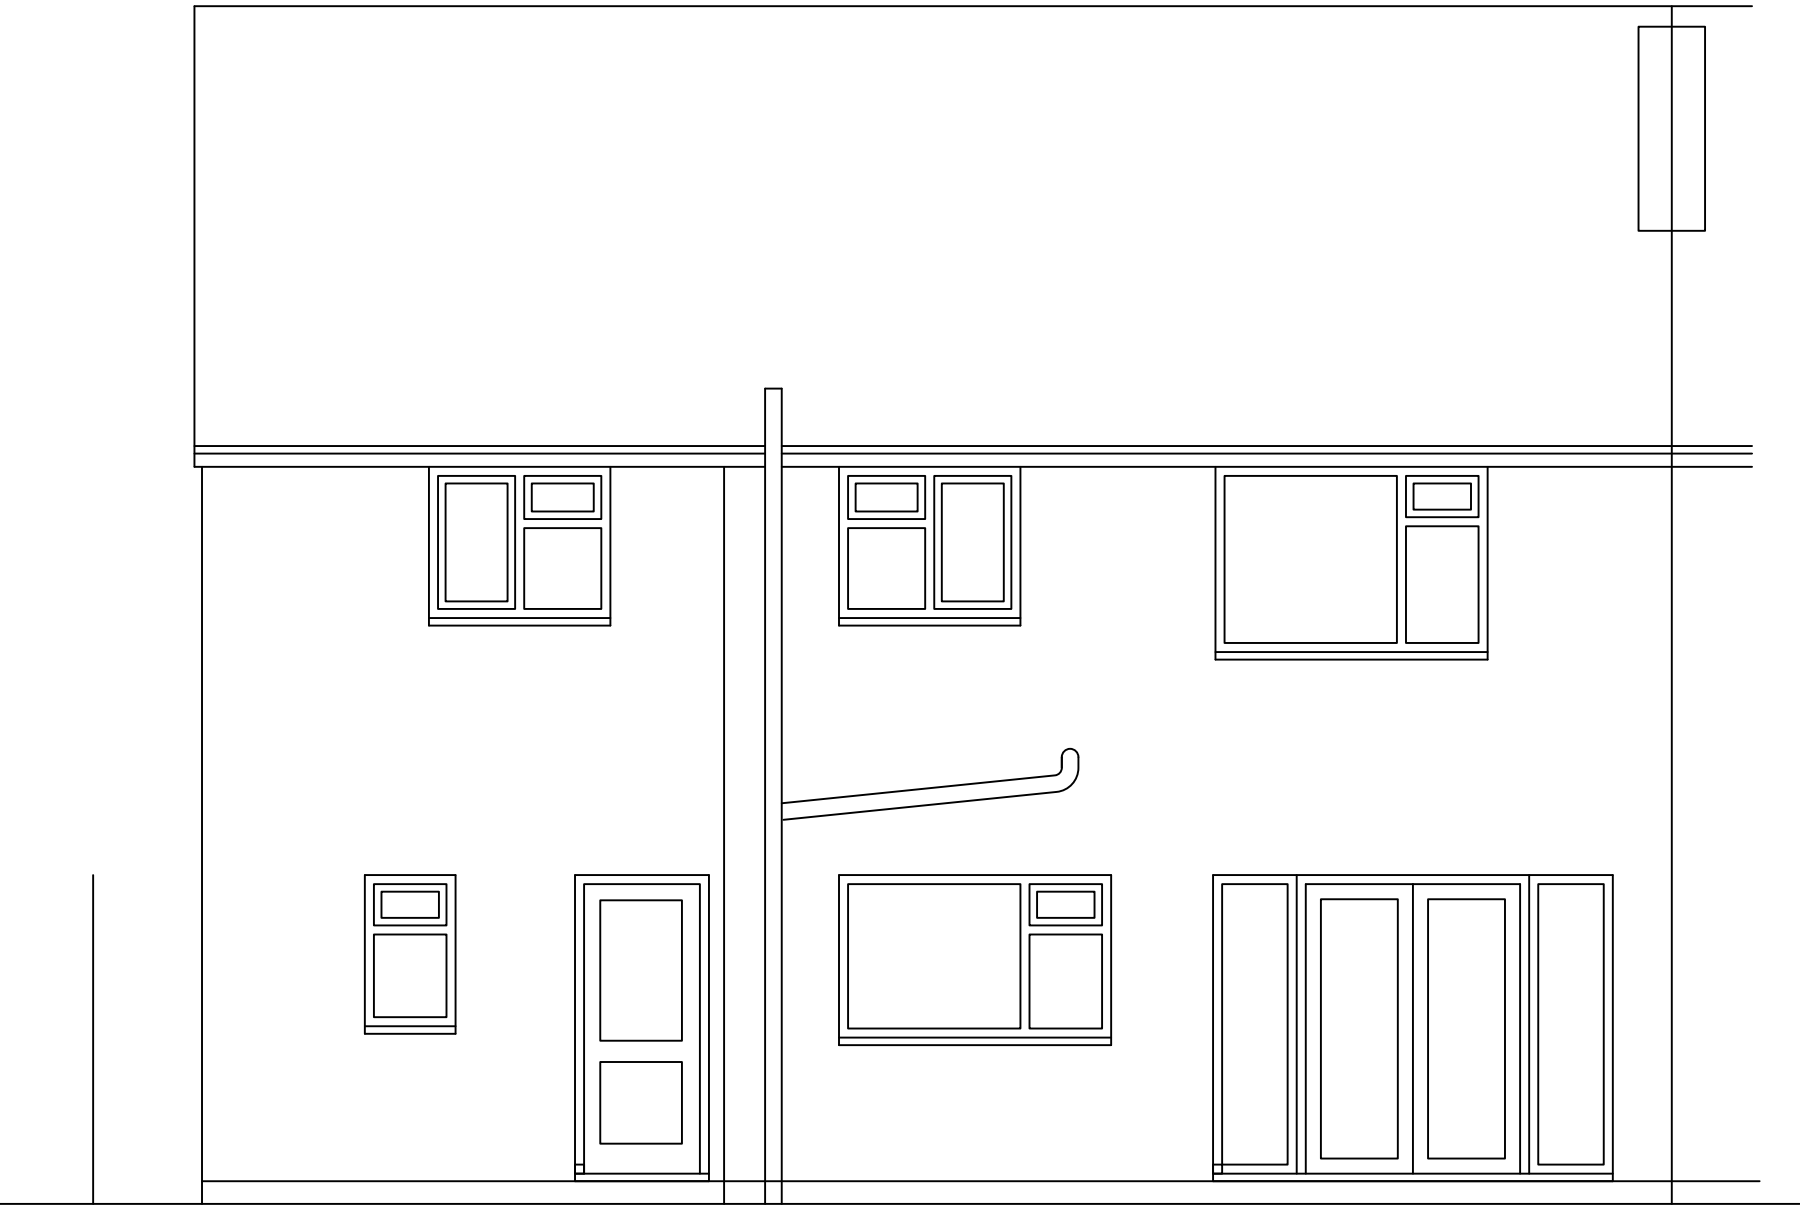

Existing rear elevation

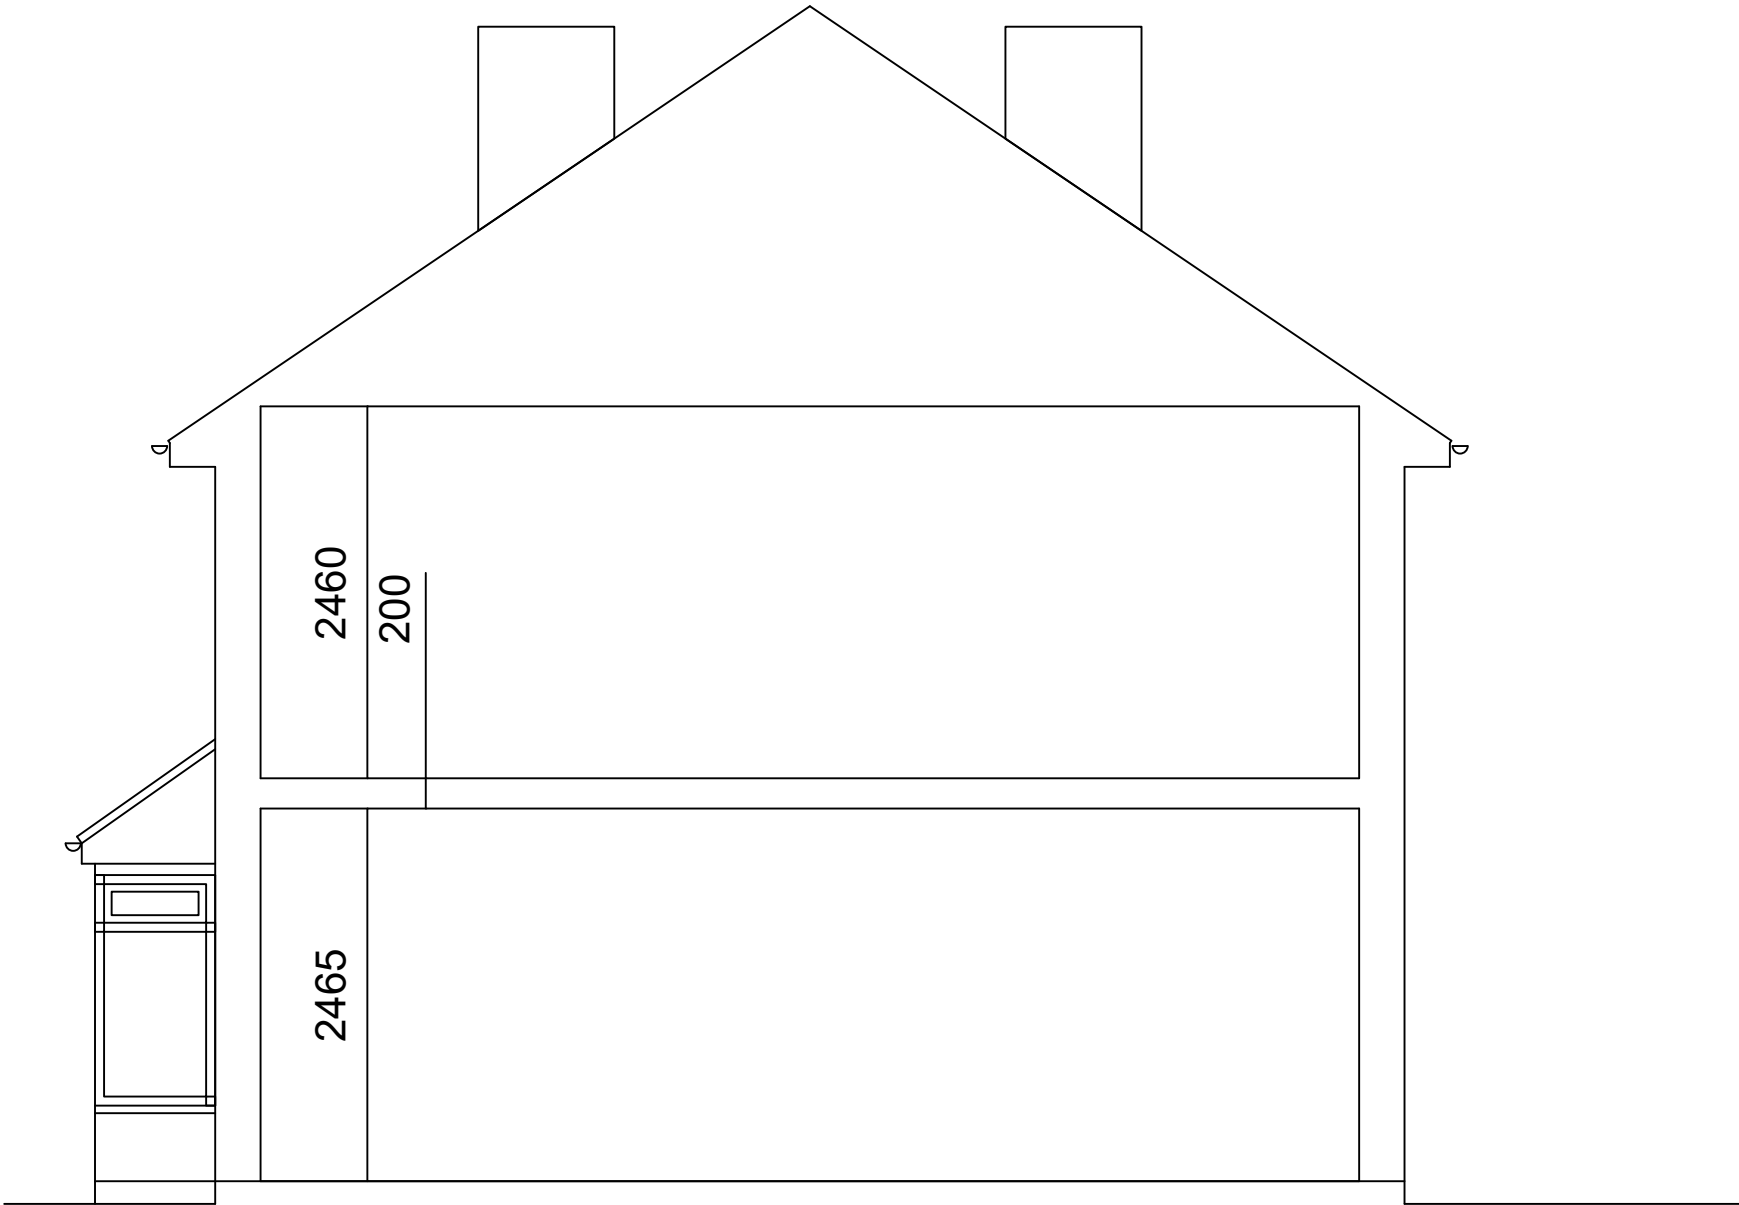

Existing section



Existing front elevation

0 1 2 3 4

SCALE 1:50 @ A1

REV	DATE	REVISION NOTES
HMB HMB Building Design & Interiors (Gosnell Design Ltd.) 30c High Street Weymouth Dorset DT84 5JG Mobile: 07824 554229 helenjelly@gmail.com Project Title 42 OAKFIELD AVENUE HITCHIN SG4 9JD EXISTING PLANS AND ELEVATIONS DRAWING NO 2278_PL02_EXISTING PLANS AND ELEVATIONS Date 31.08.26 Scale 1:50 @ A1		