



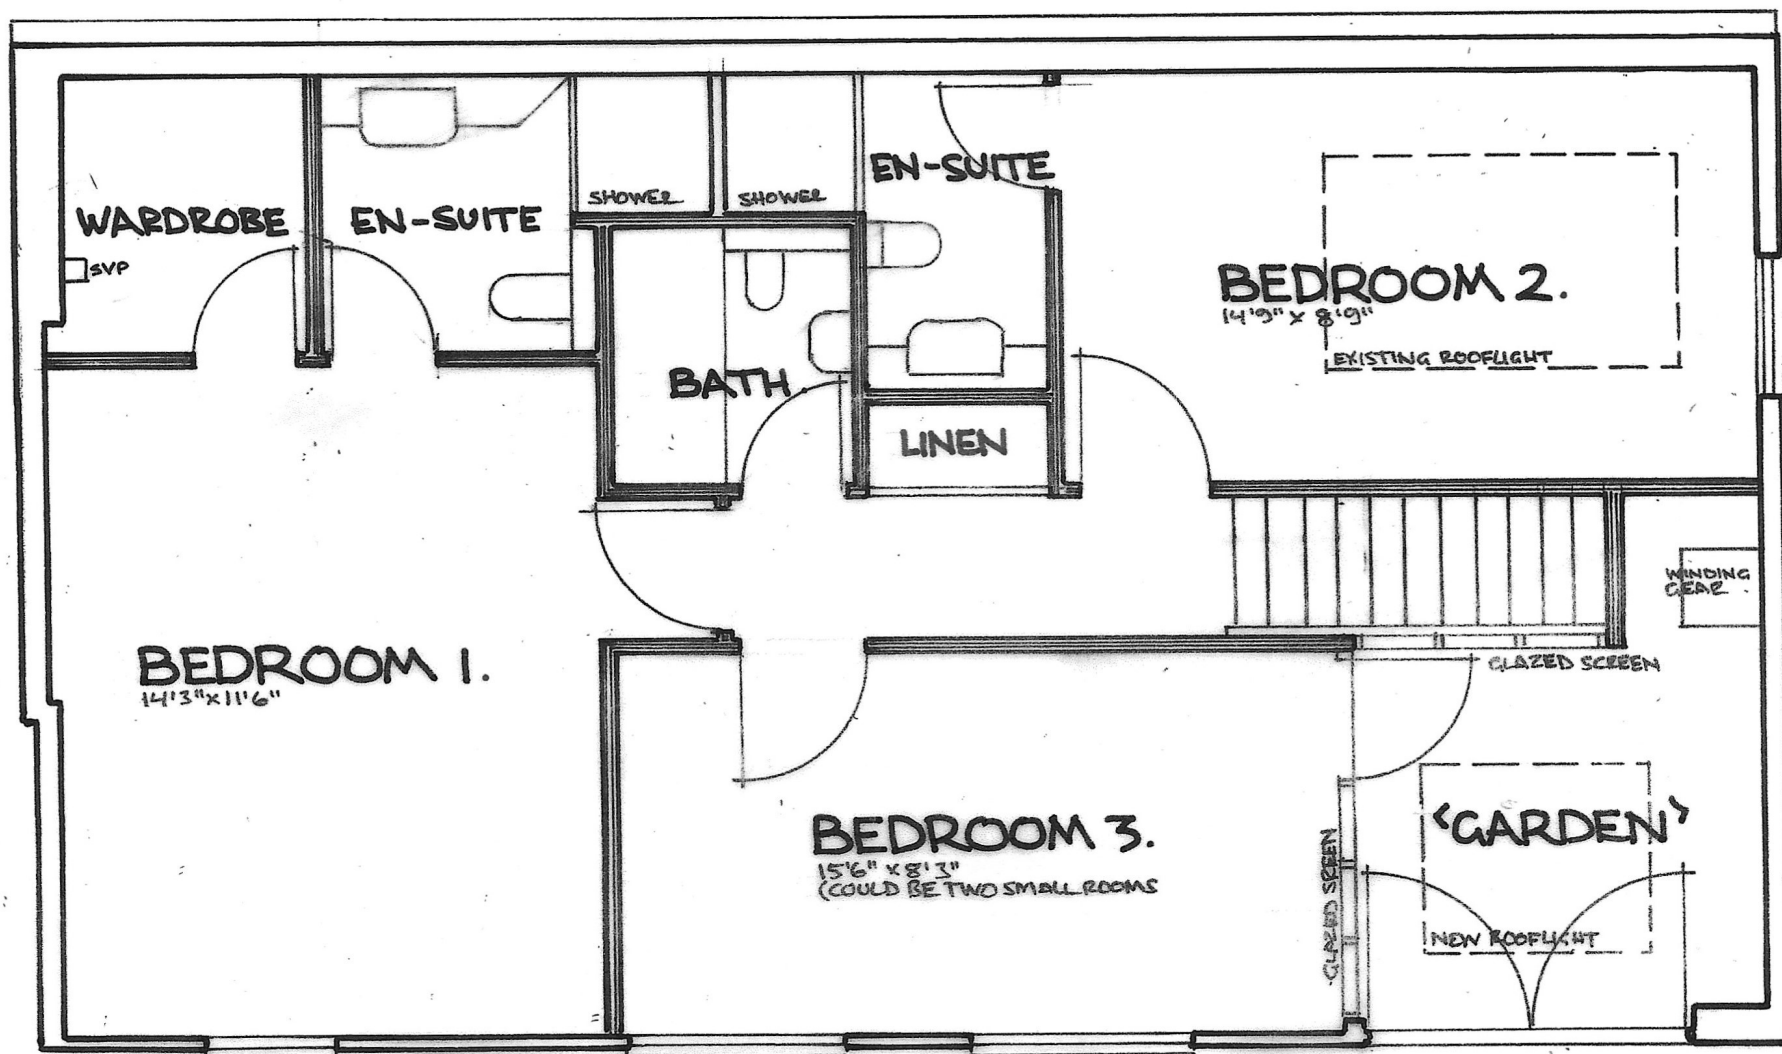

FIRST FLOOR PLAN

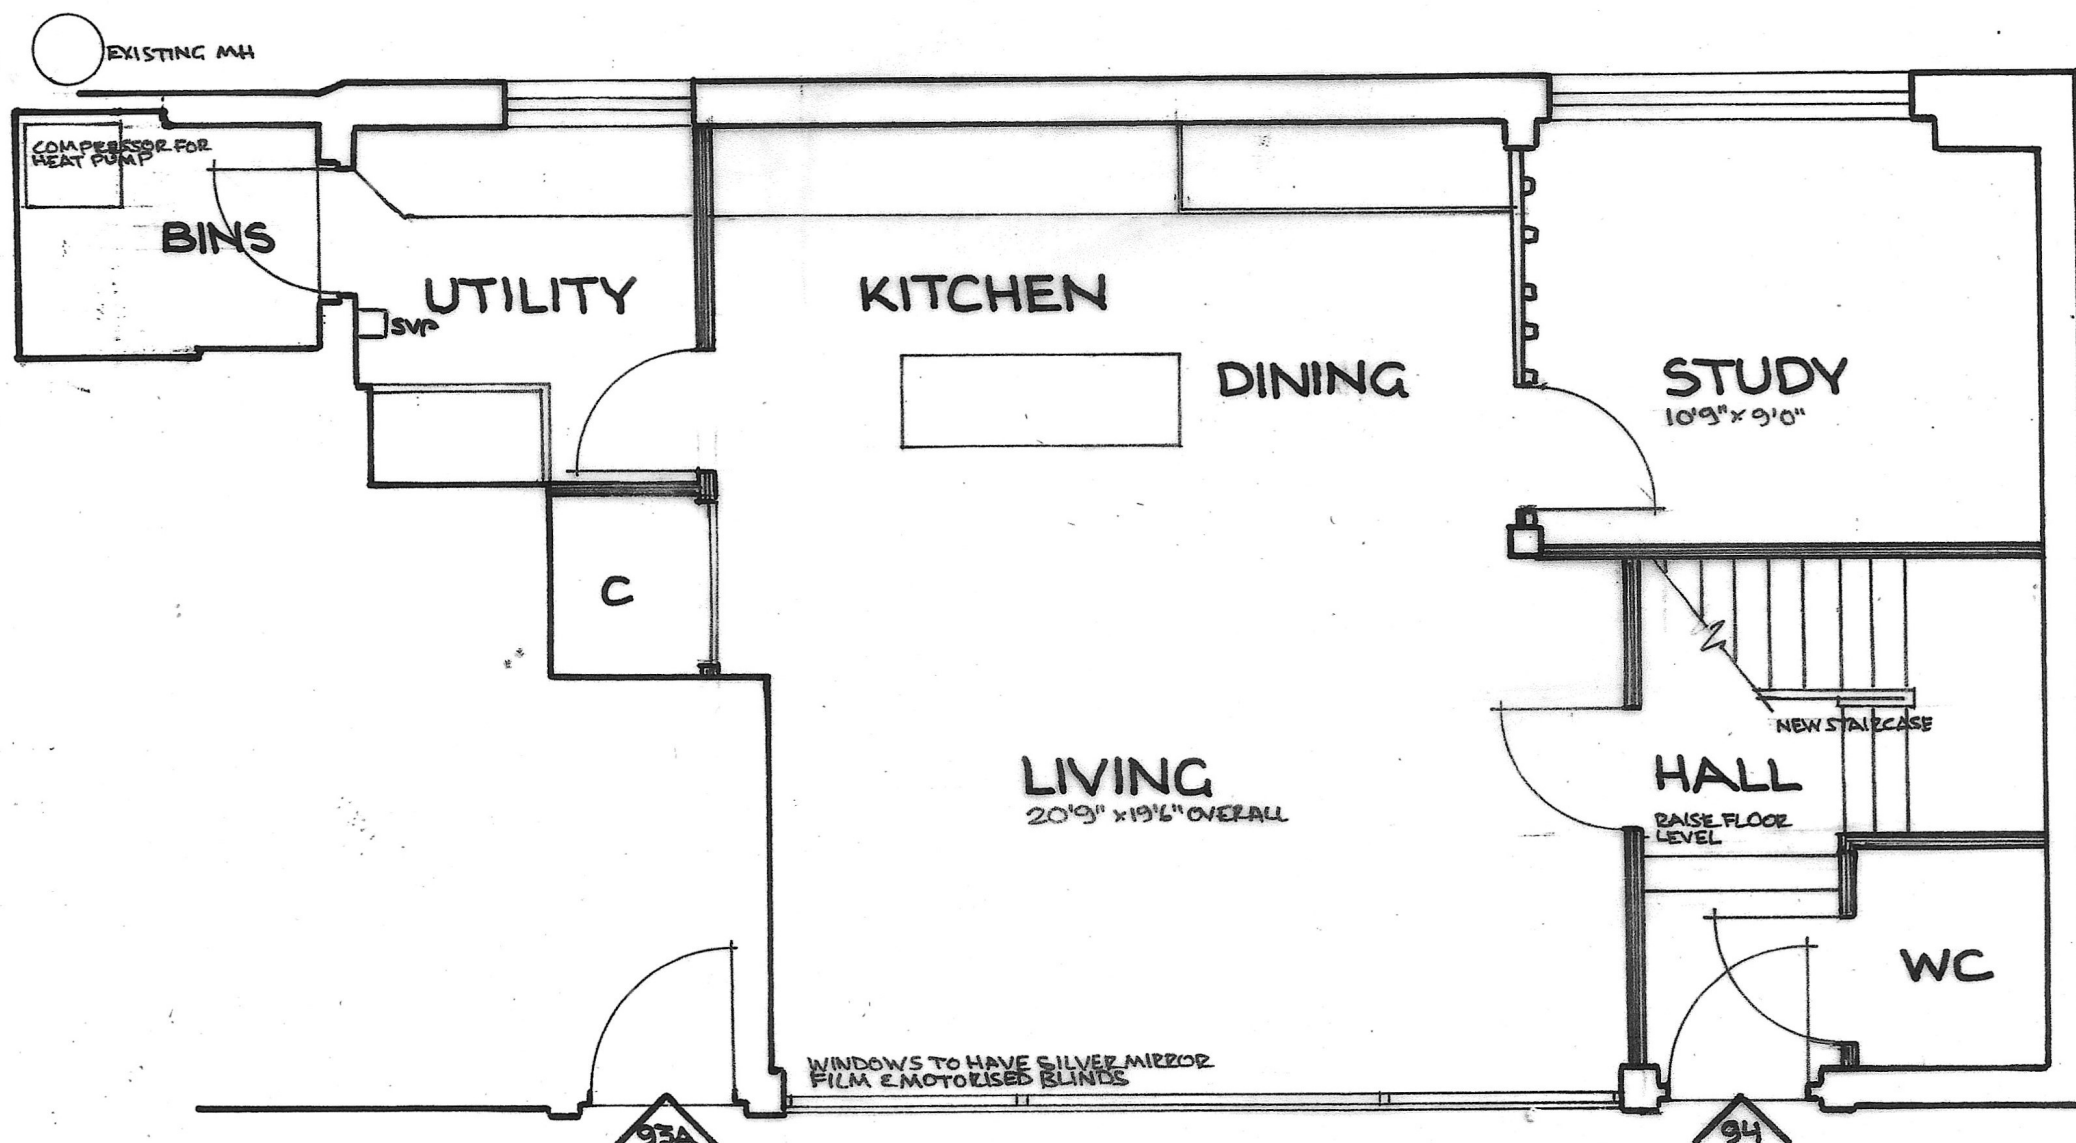

GROUND FLOOR PLAN

APPROX. 129.5m² (1,390 SQ.FT.)

94 TILEHOUSE STREET, HITCHIN, HERTFORDSHIRE

FLOOR PLANS AS PROPOSED

BRENT SMITH ASSOCIATES

1 Mews Court, 22 Bancroft, Hitchin, Herts SG5 1W

Tel: 01462 442979 Email: brent@walden7.uk

SCALE 1:50 @ A3 JUNE 2024 JOB NO 610

DRAWING NUMBER

03