





ELEVATION TO TILEHOUSE STREET

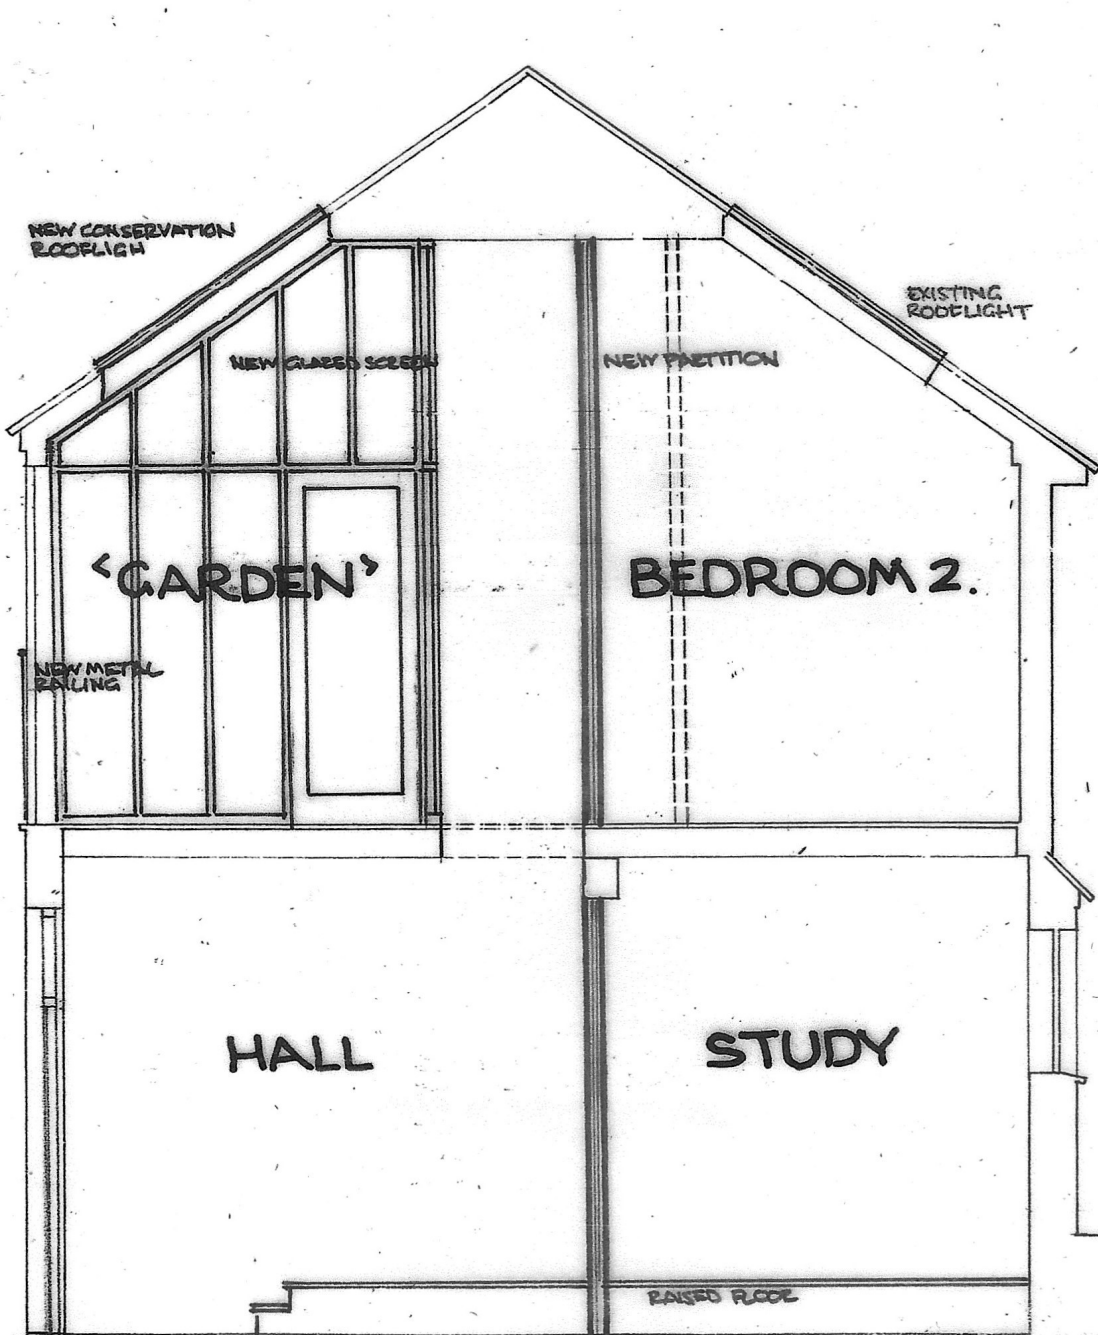

SECTION

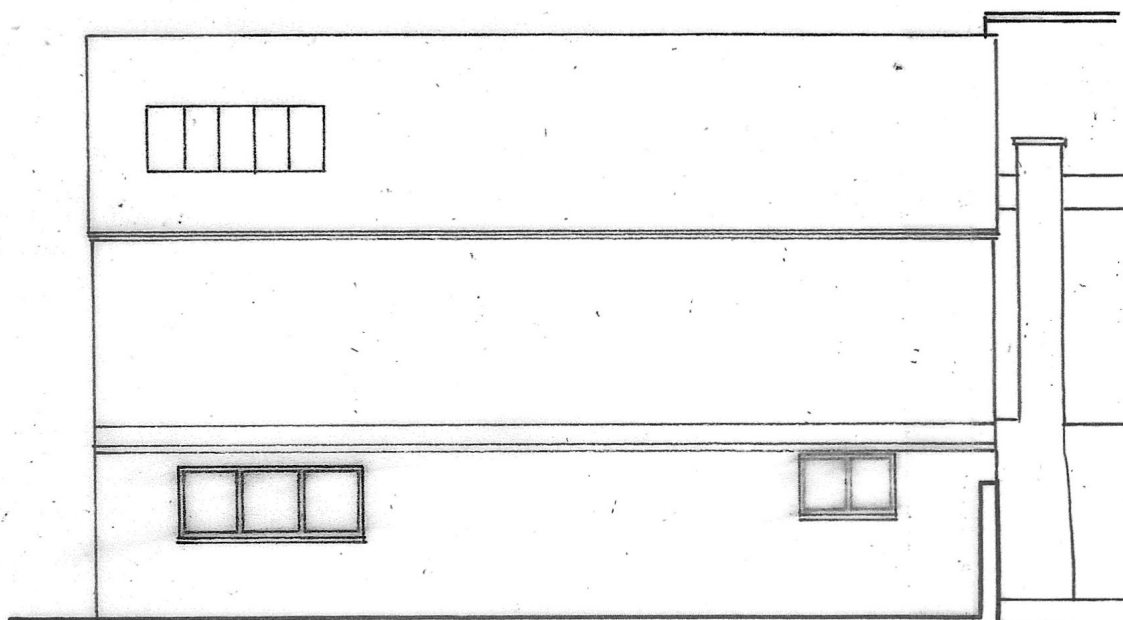

NORTH ELEVATION

0 1 2 3 4 5 10

94 TILEHOUSE STREET, HITCHIN, HERTFORDSHIRE

ELEVATIONS & SECTION
AS PROPOSED

BRENT SMITH
ASSOCIATES
1 Mews Court, 22 Bancroft, Hitchin, Herts SG5 1JW
Tel: 01462 442979 Email: brent@walden7.uk
SCALE 1:50@A3 JUNE 2024 JOB NO. 610

DRAWING NUMBER
04