



Contractors are to check all levels and dimensions before work is put in hand, and any discrepancies are to be referred to the architects

REV	DATE	DESCRIPTION	DWN	CHKD
A	27.11.25	Bin store details added to drawing	ANE	ARH
B	16.01.26	Red line amended following council comments	ANE	-
C	22.01.26	Red line amended following council comments	ANE	-

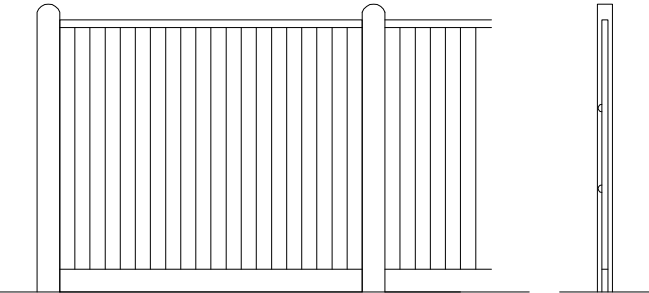

PROPOSED FENCE DETAIL (1:50)
FRONT

SIDE

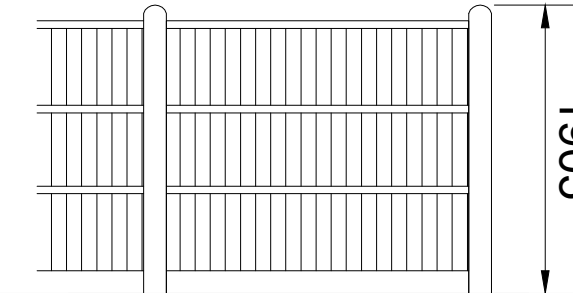

REAR

Preliminary

LAP

Architects + Interior Designers Limited

123 NEW LONDON ROAD, CHELMSFORD,
ESSEX. CM2 0QT

TEL: +44 (0) 1245 269755 FAX: +44 (0) 1245 250310
E-MAIL: admin@lap-architects.co.uk

www.lap-architects.com

project

Icknield Way
Letchworth
SG6 4GY

client


Busy Bees Day
Nurseries LTD

drawing title

Proposed Site Plan

drawing number	revision
9356/050	C
checked	ARH
scale	drawn
1:500/1:50 @ A3	ANE
	date
	October 2025

This drawing is the property of LAP Architects + Interior Designers Ltd. and must not be copied or reproduced in any way in whole or in part without the express permission of LAP Architects + Interior Designers Ltd. Copyright © LAP Architects + Interior Designers Ltd.

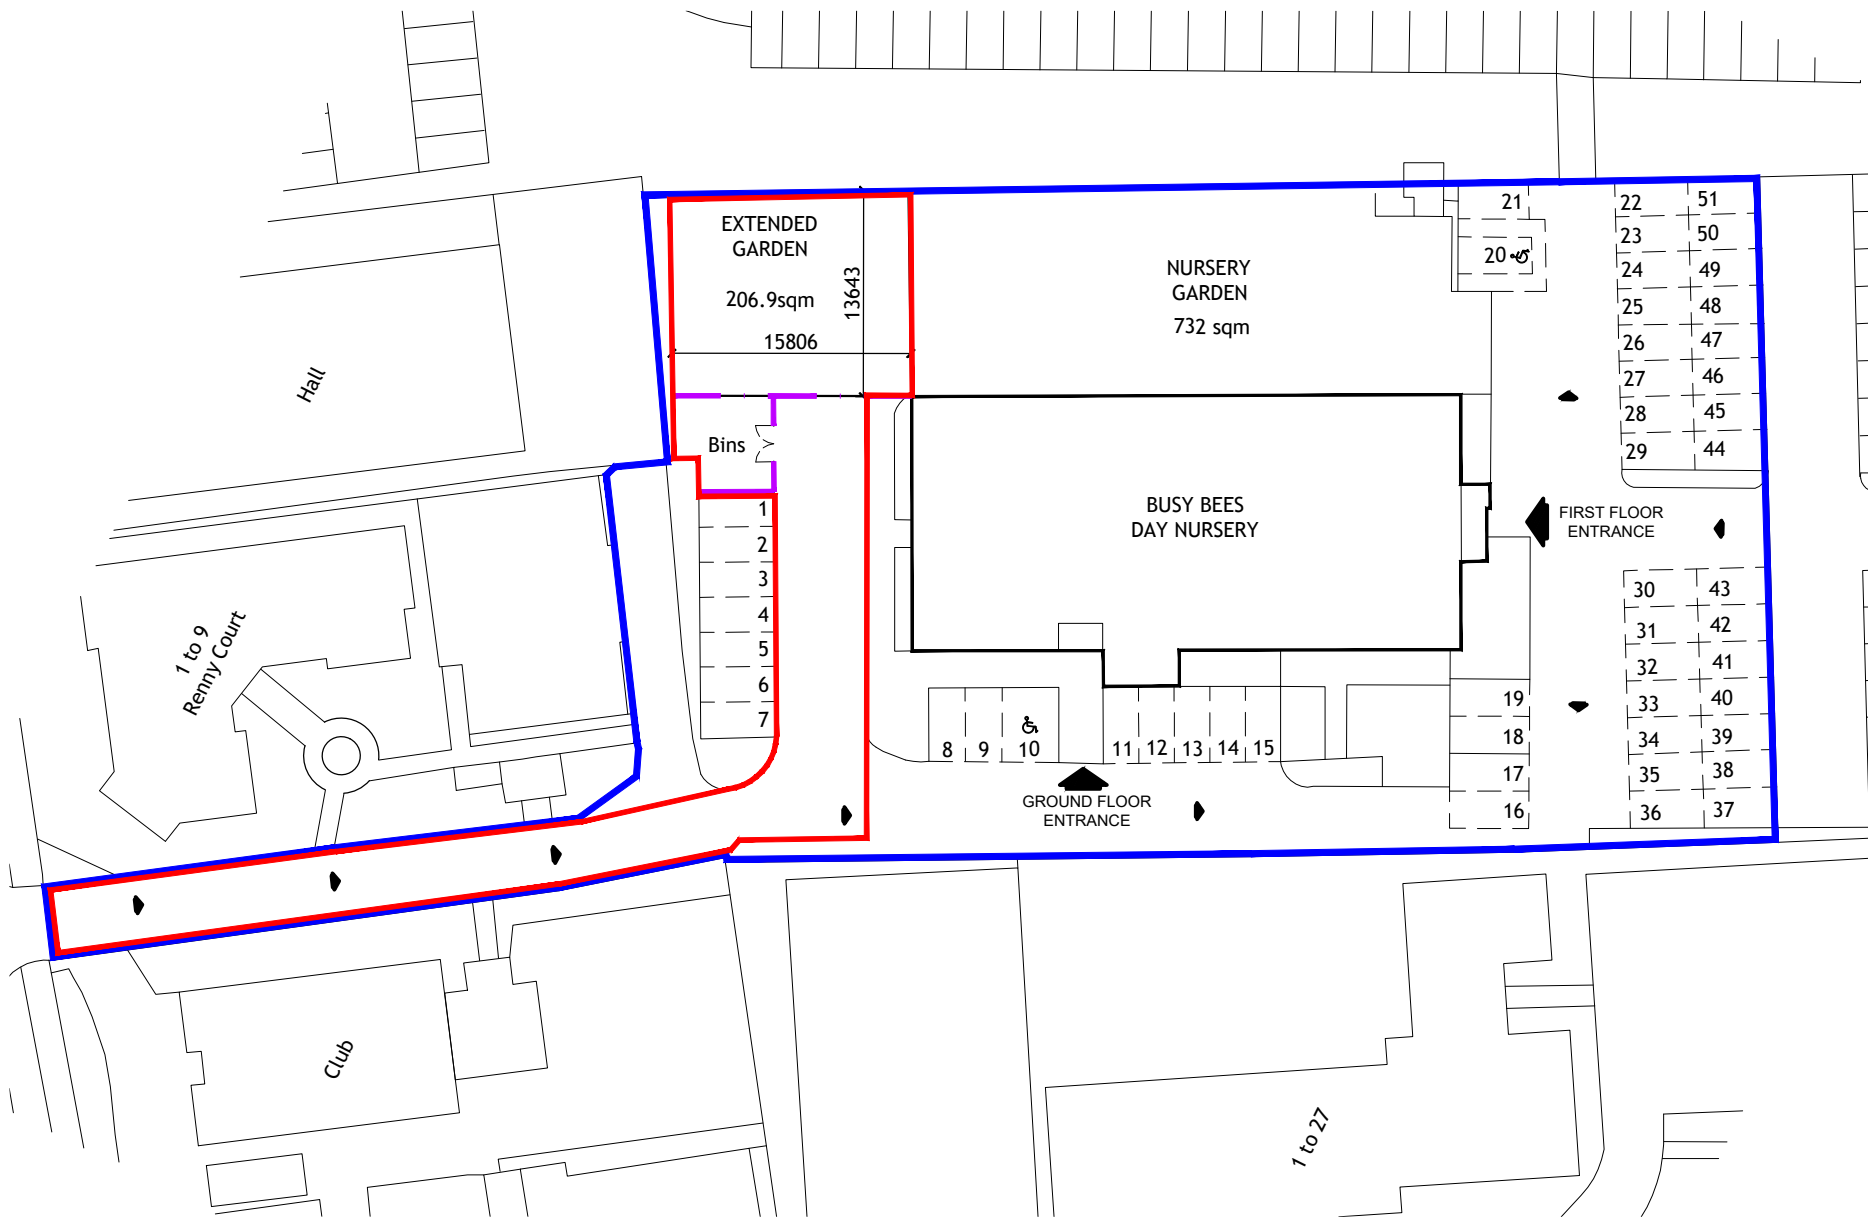


PROPOSED SITE PLAN (1:500)


NEW FENCE - SEE DETAIL




Scale in metres

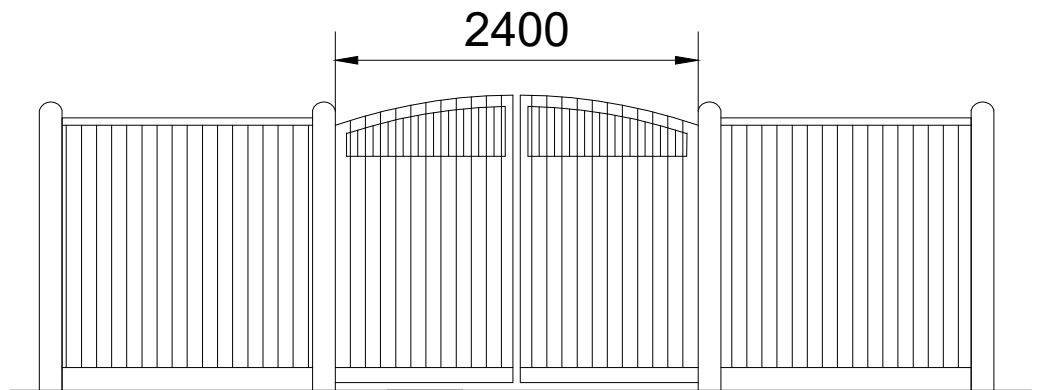

PROPOSED BIN STORE DETAIL (1:50) FRONT

 

SIDE

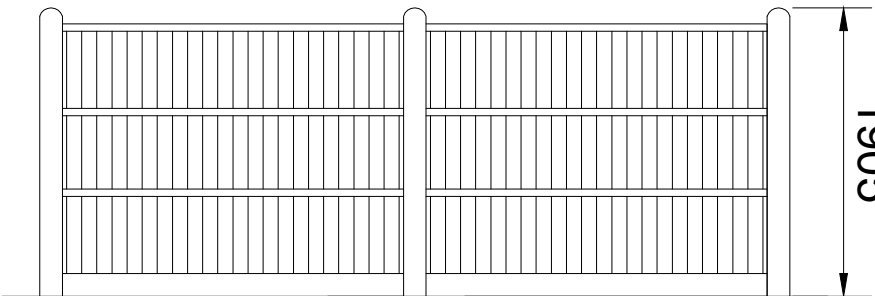

REAR