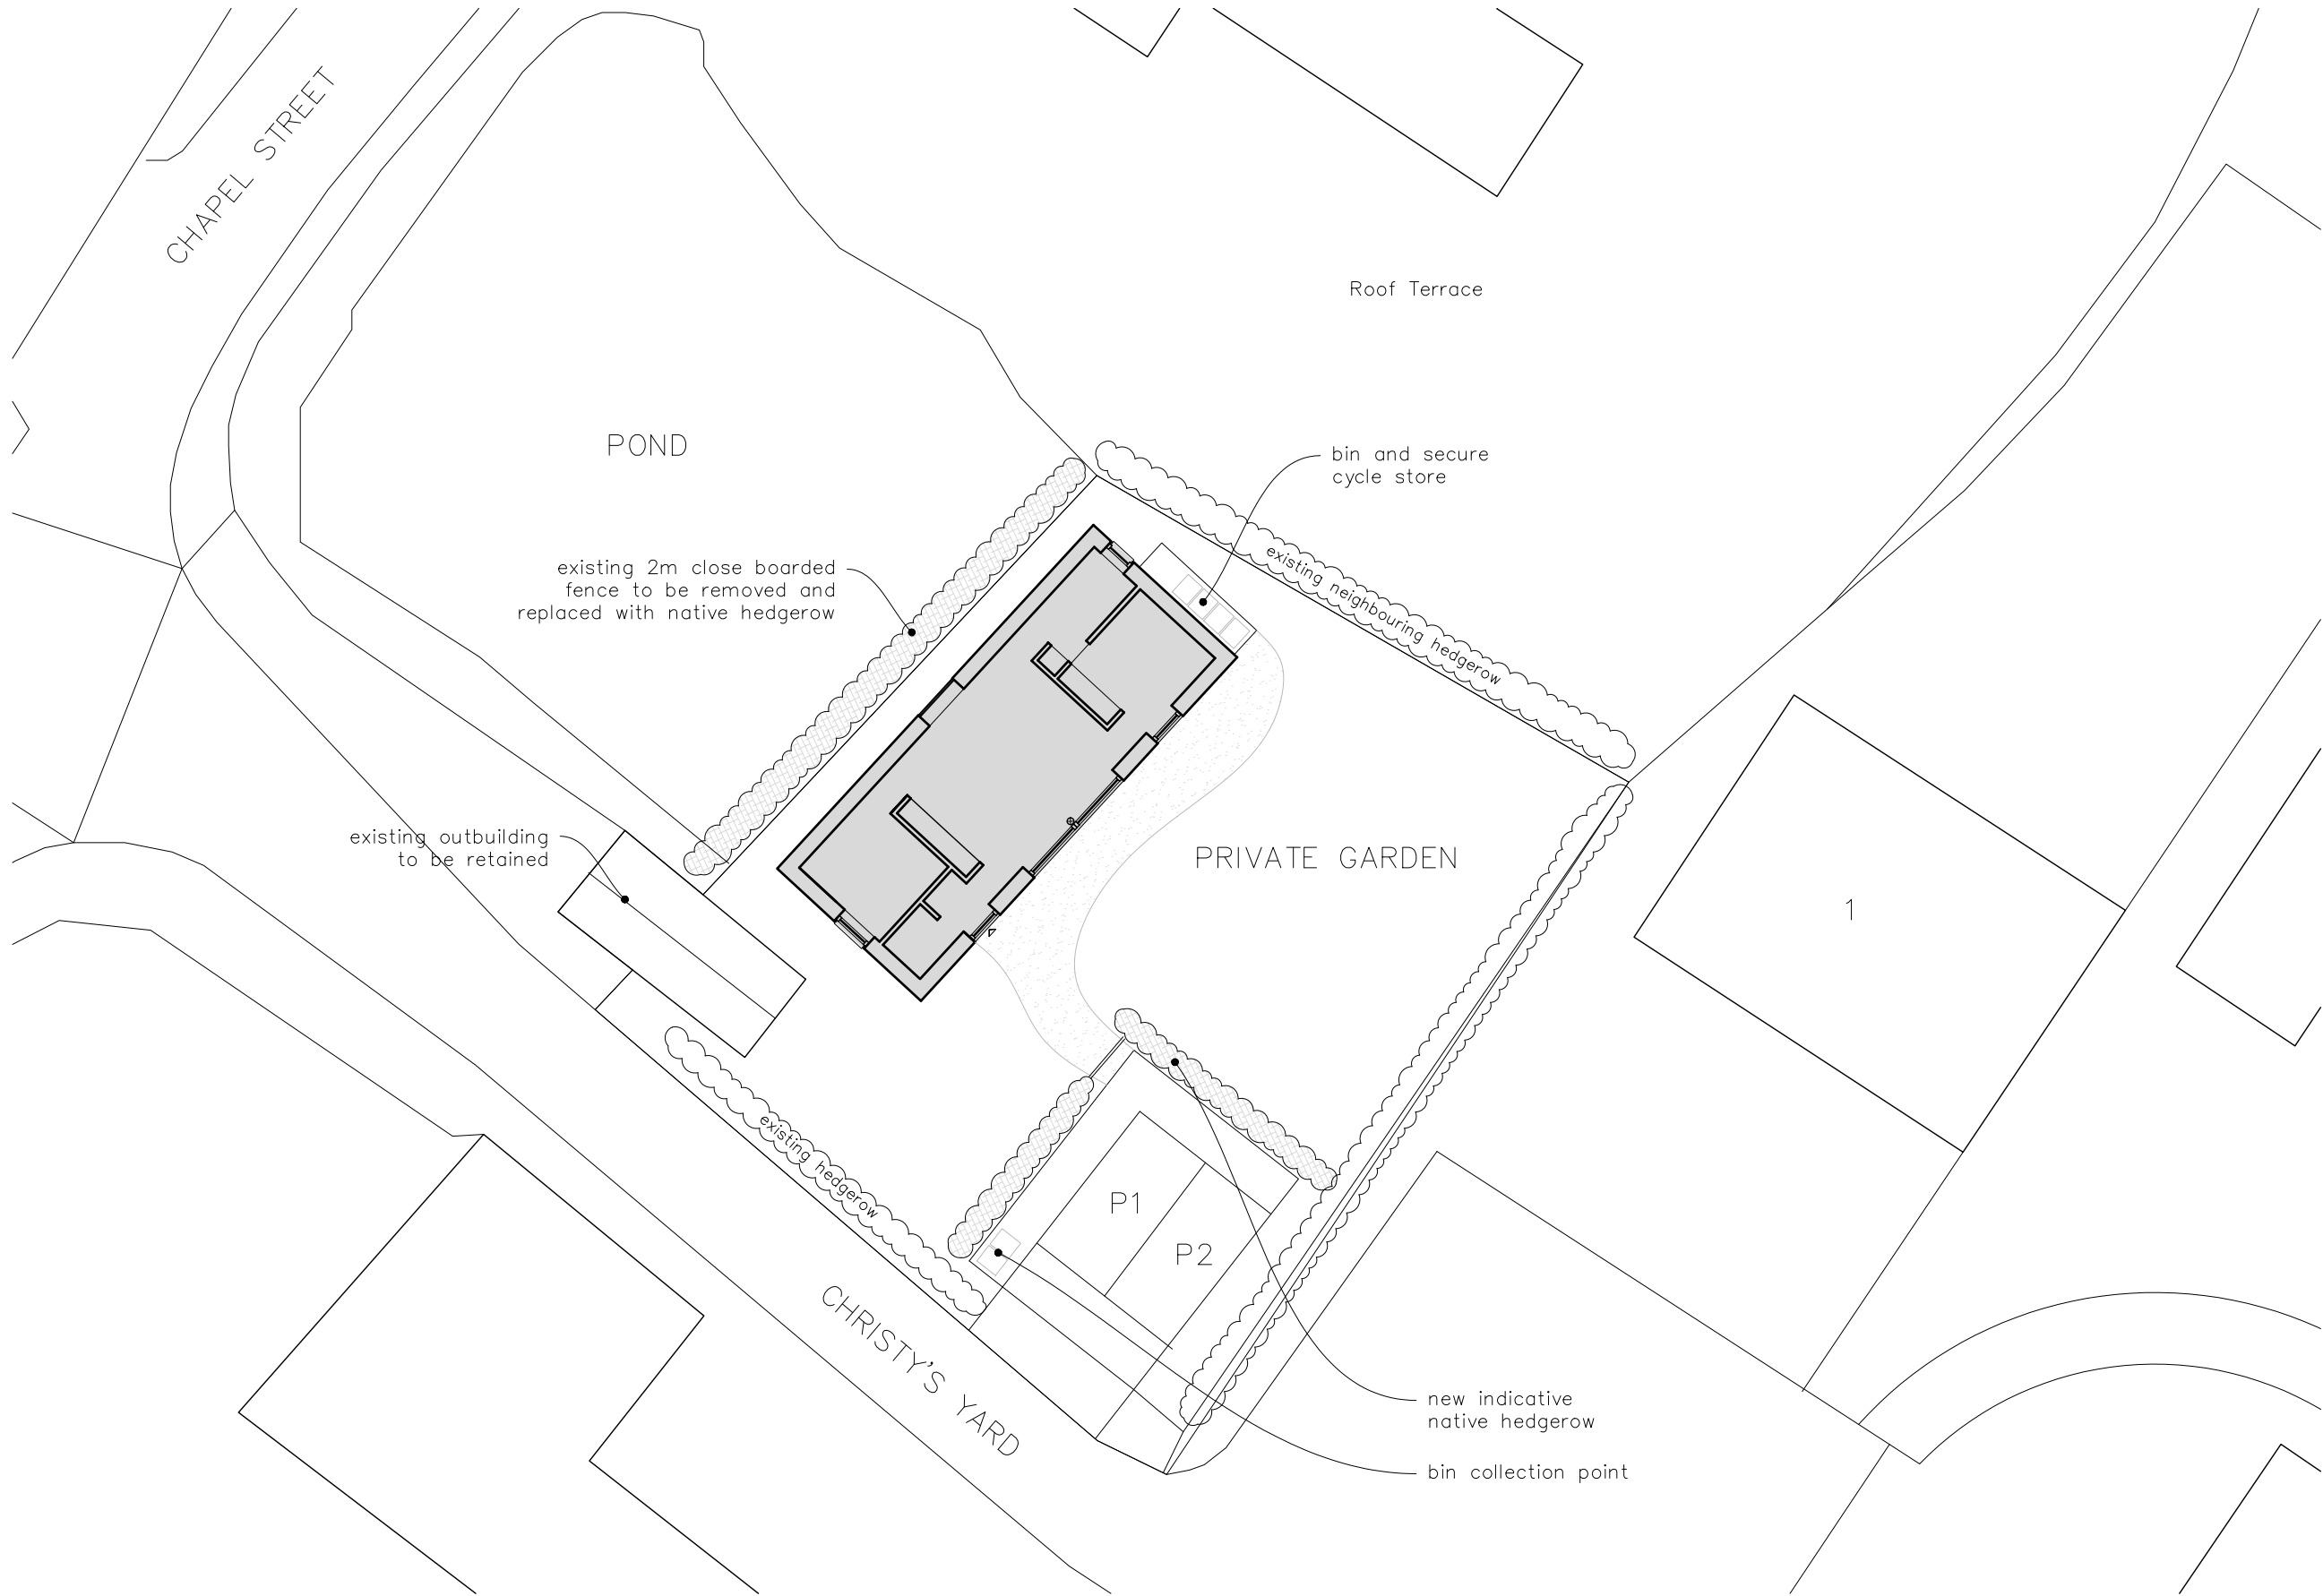


0 2 4 10
Drawing scale 1:200

planning	12.01.26	-
issue	date	rev

Christys Yard

Hinxworth
SG7 5EH

drawing number
2503-PL-000

drawing title
Prop Site Plan

Jack Gell
Architecture & Design

©2026 Jack Gell. This drawing is not to be scaled – use written dimensions only. Any discrepancies to be reported to the architect. All dimensions to be checked on site.