

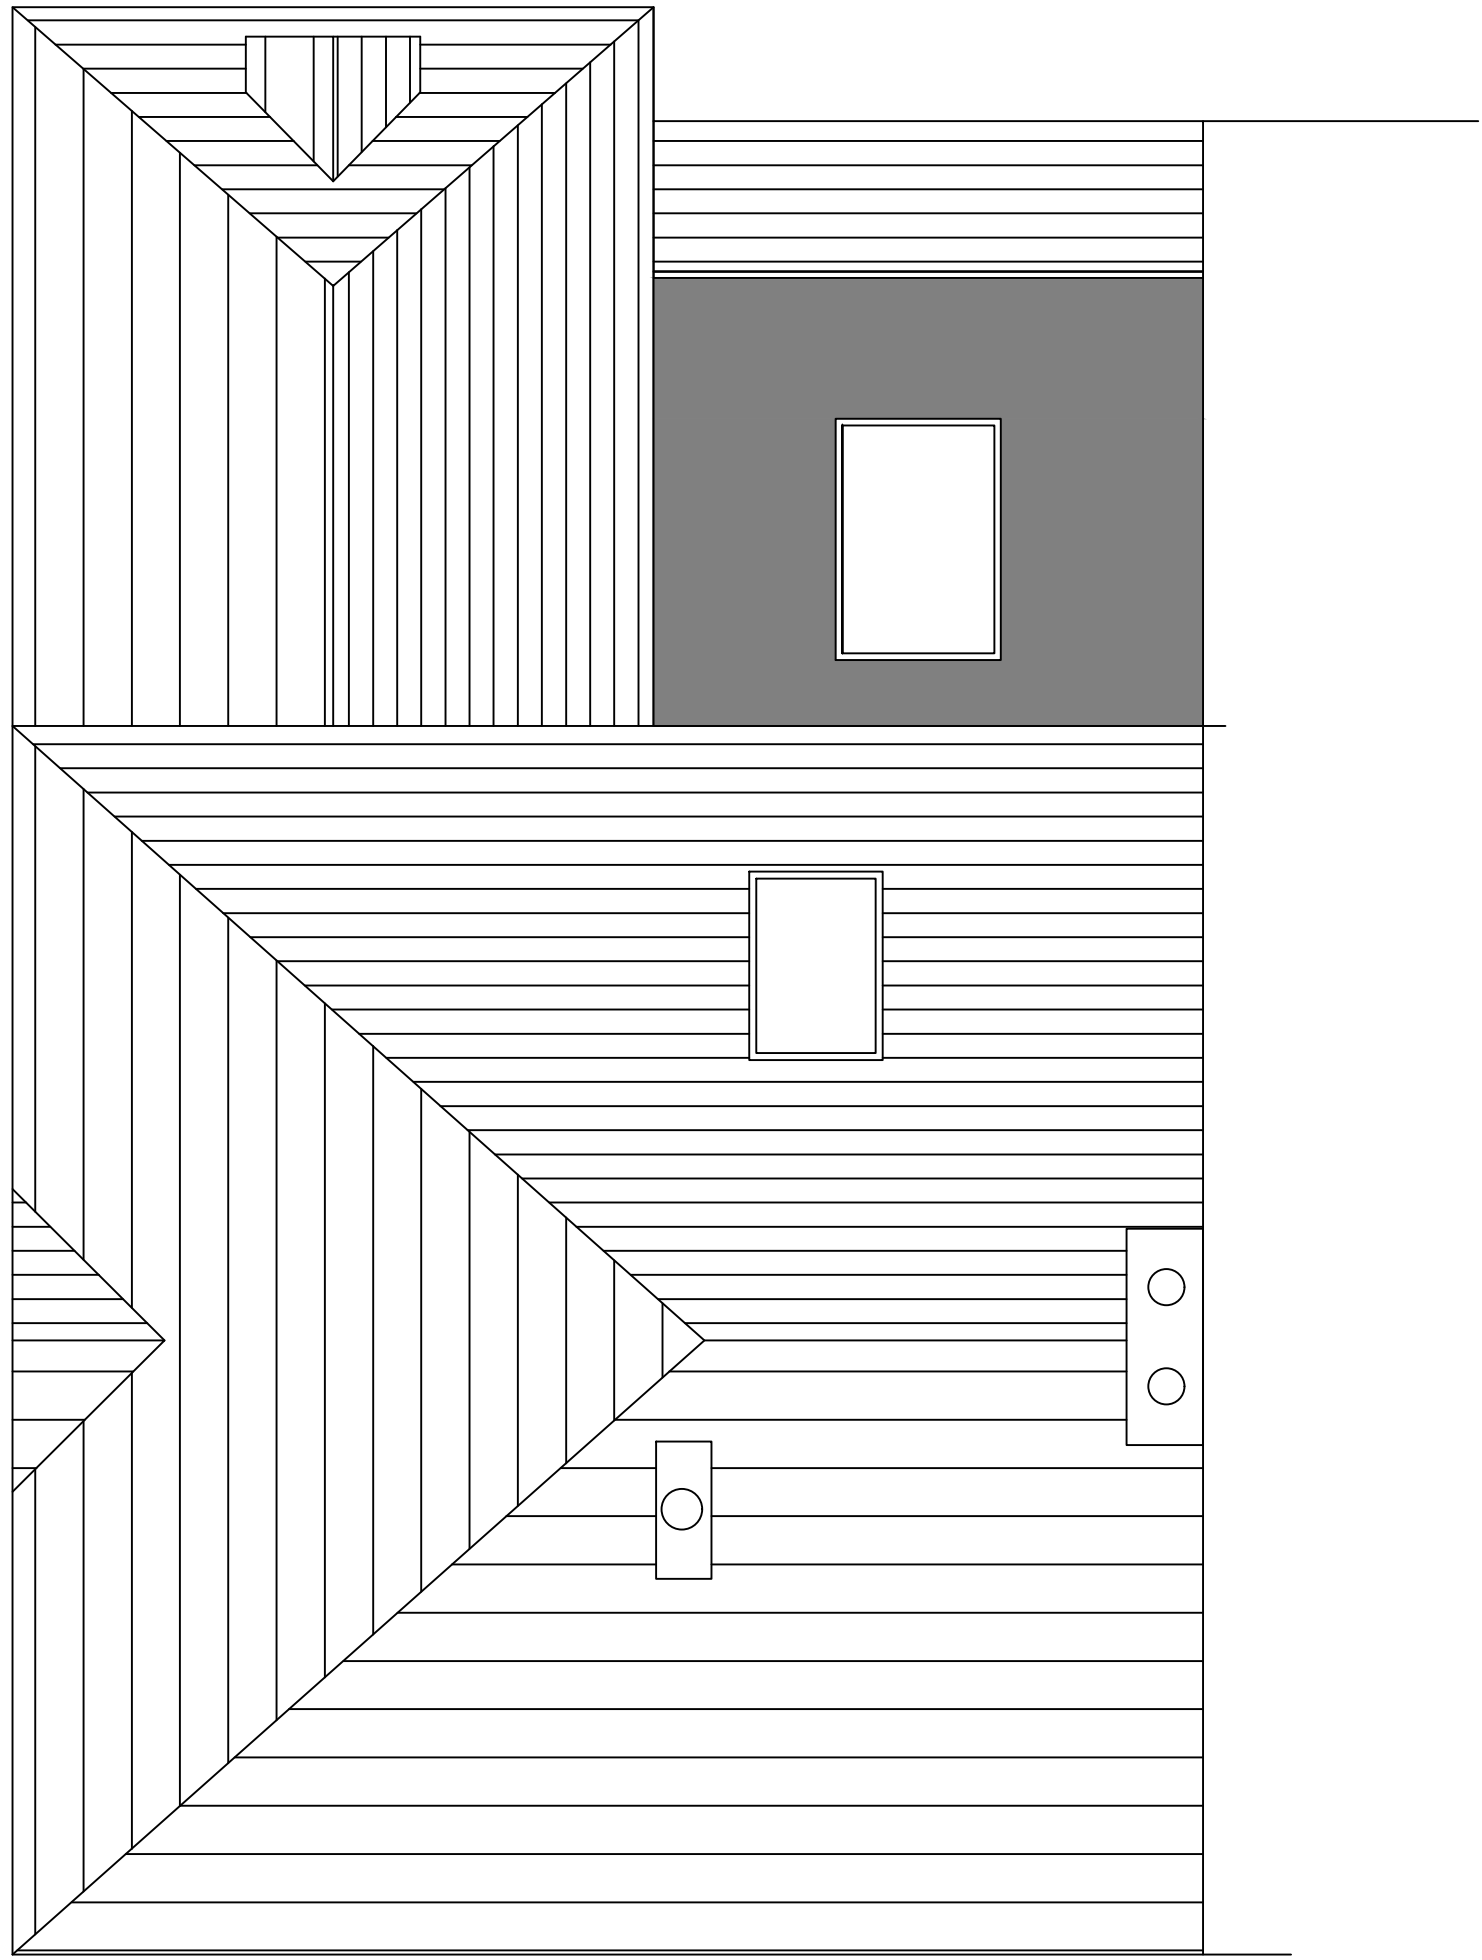
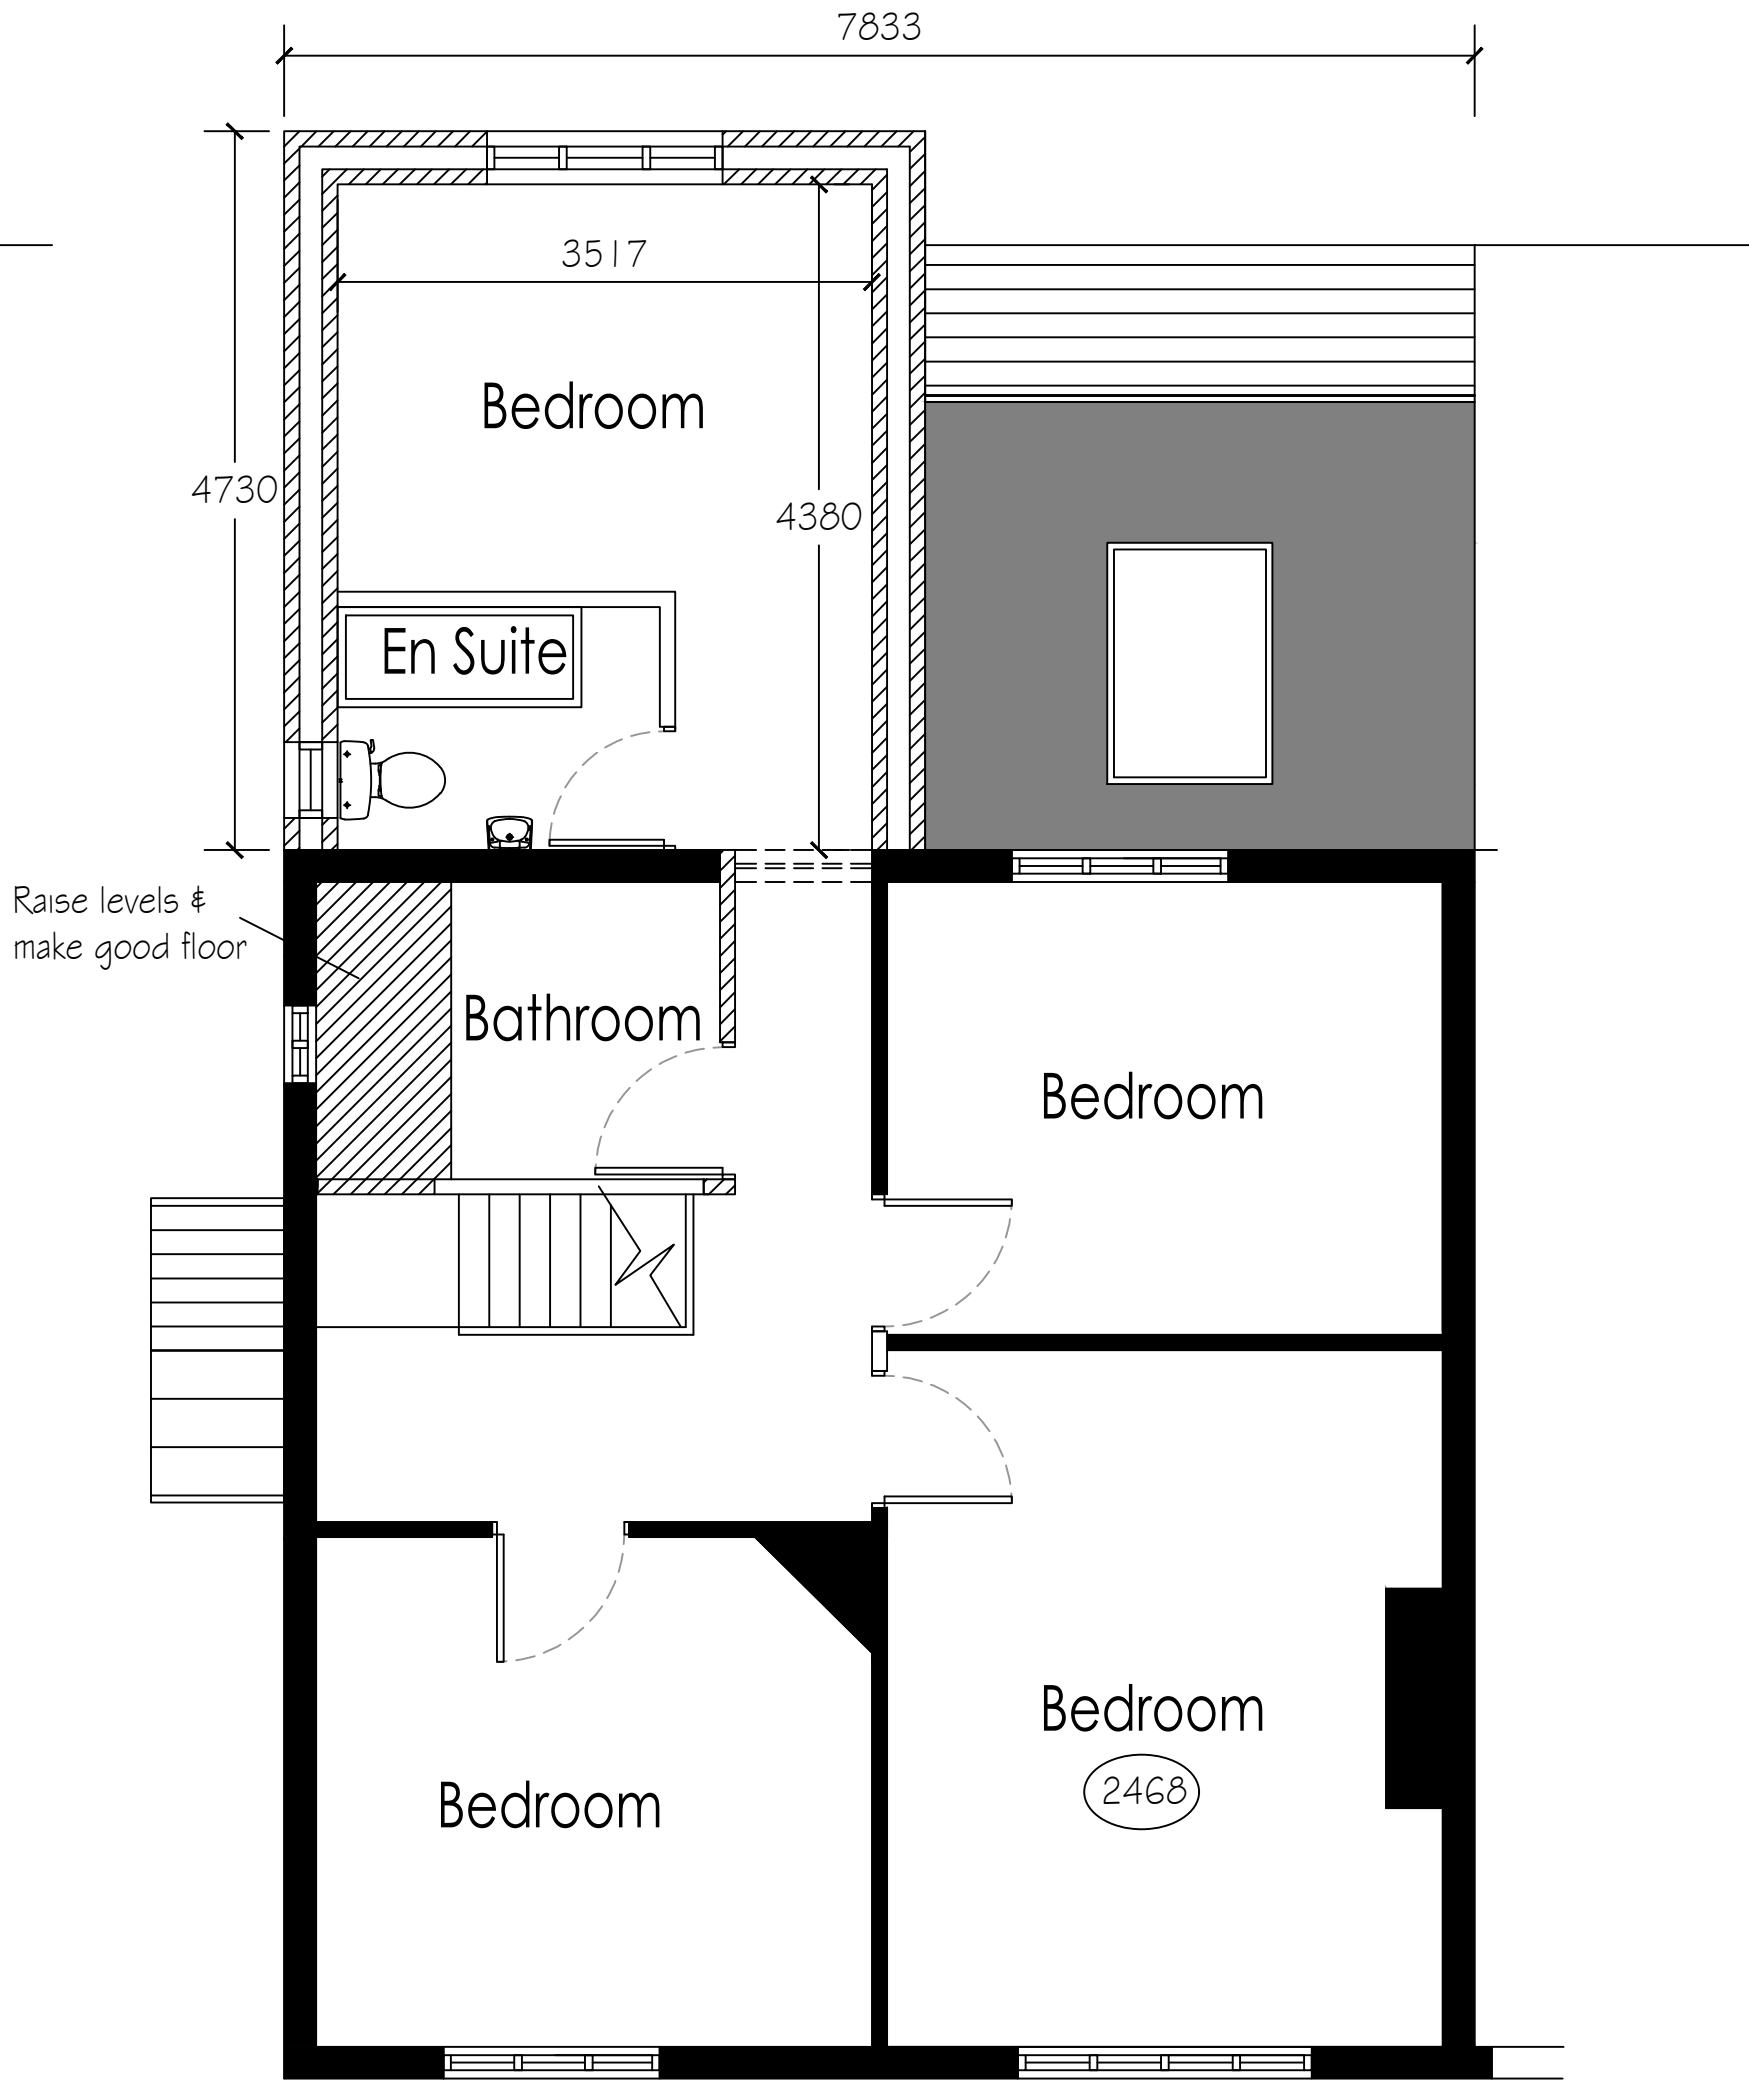
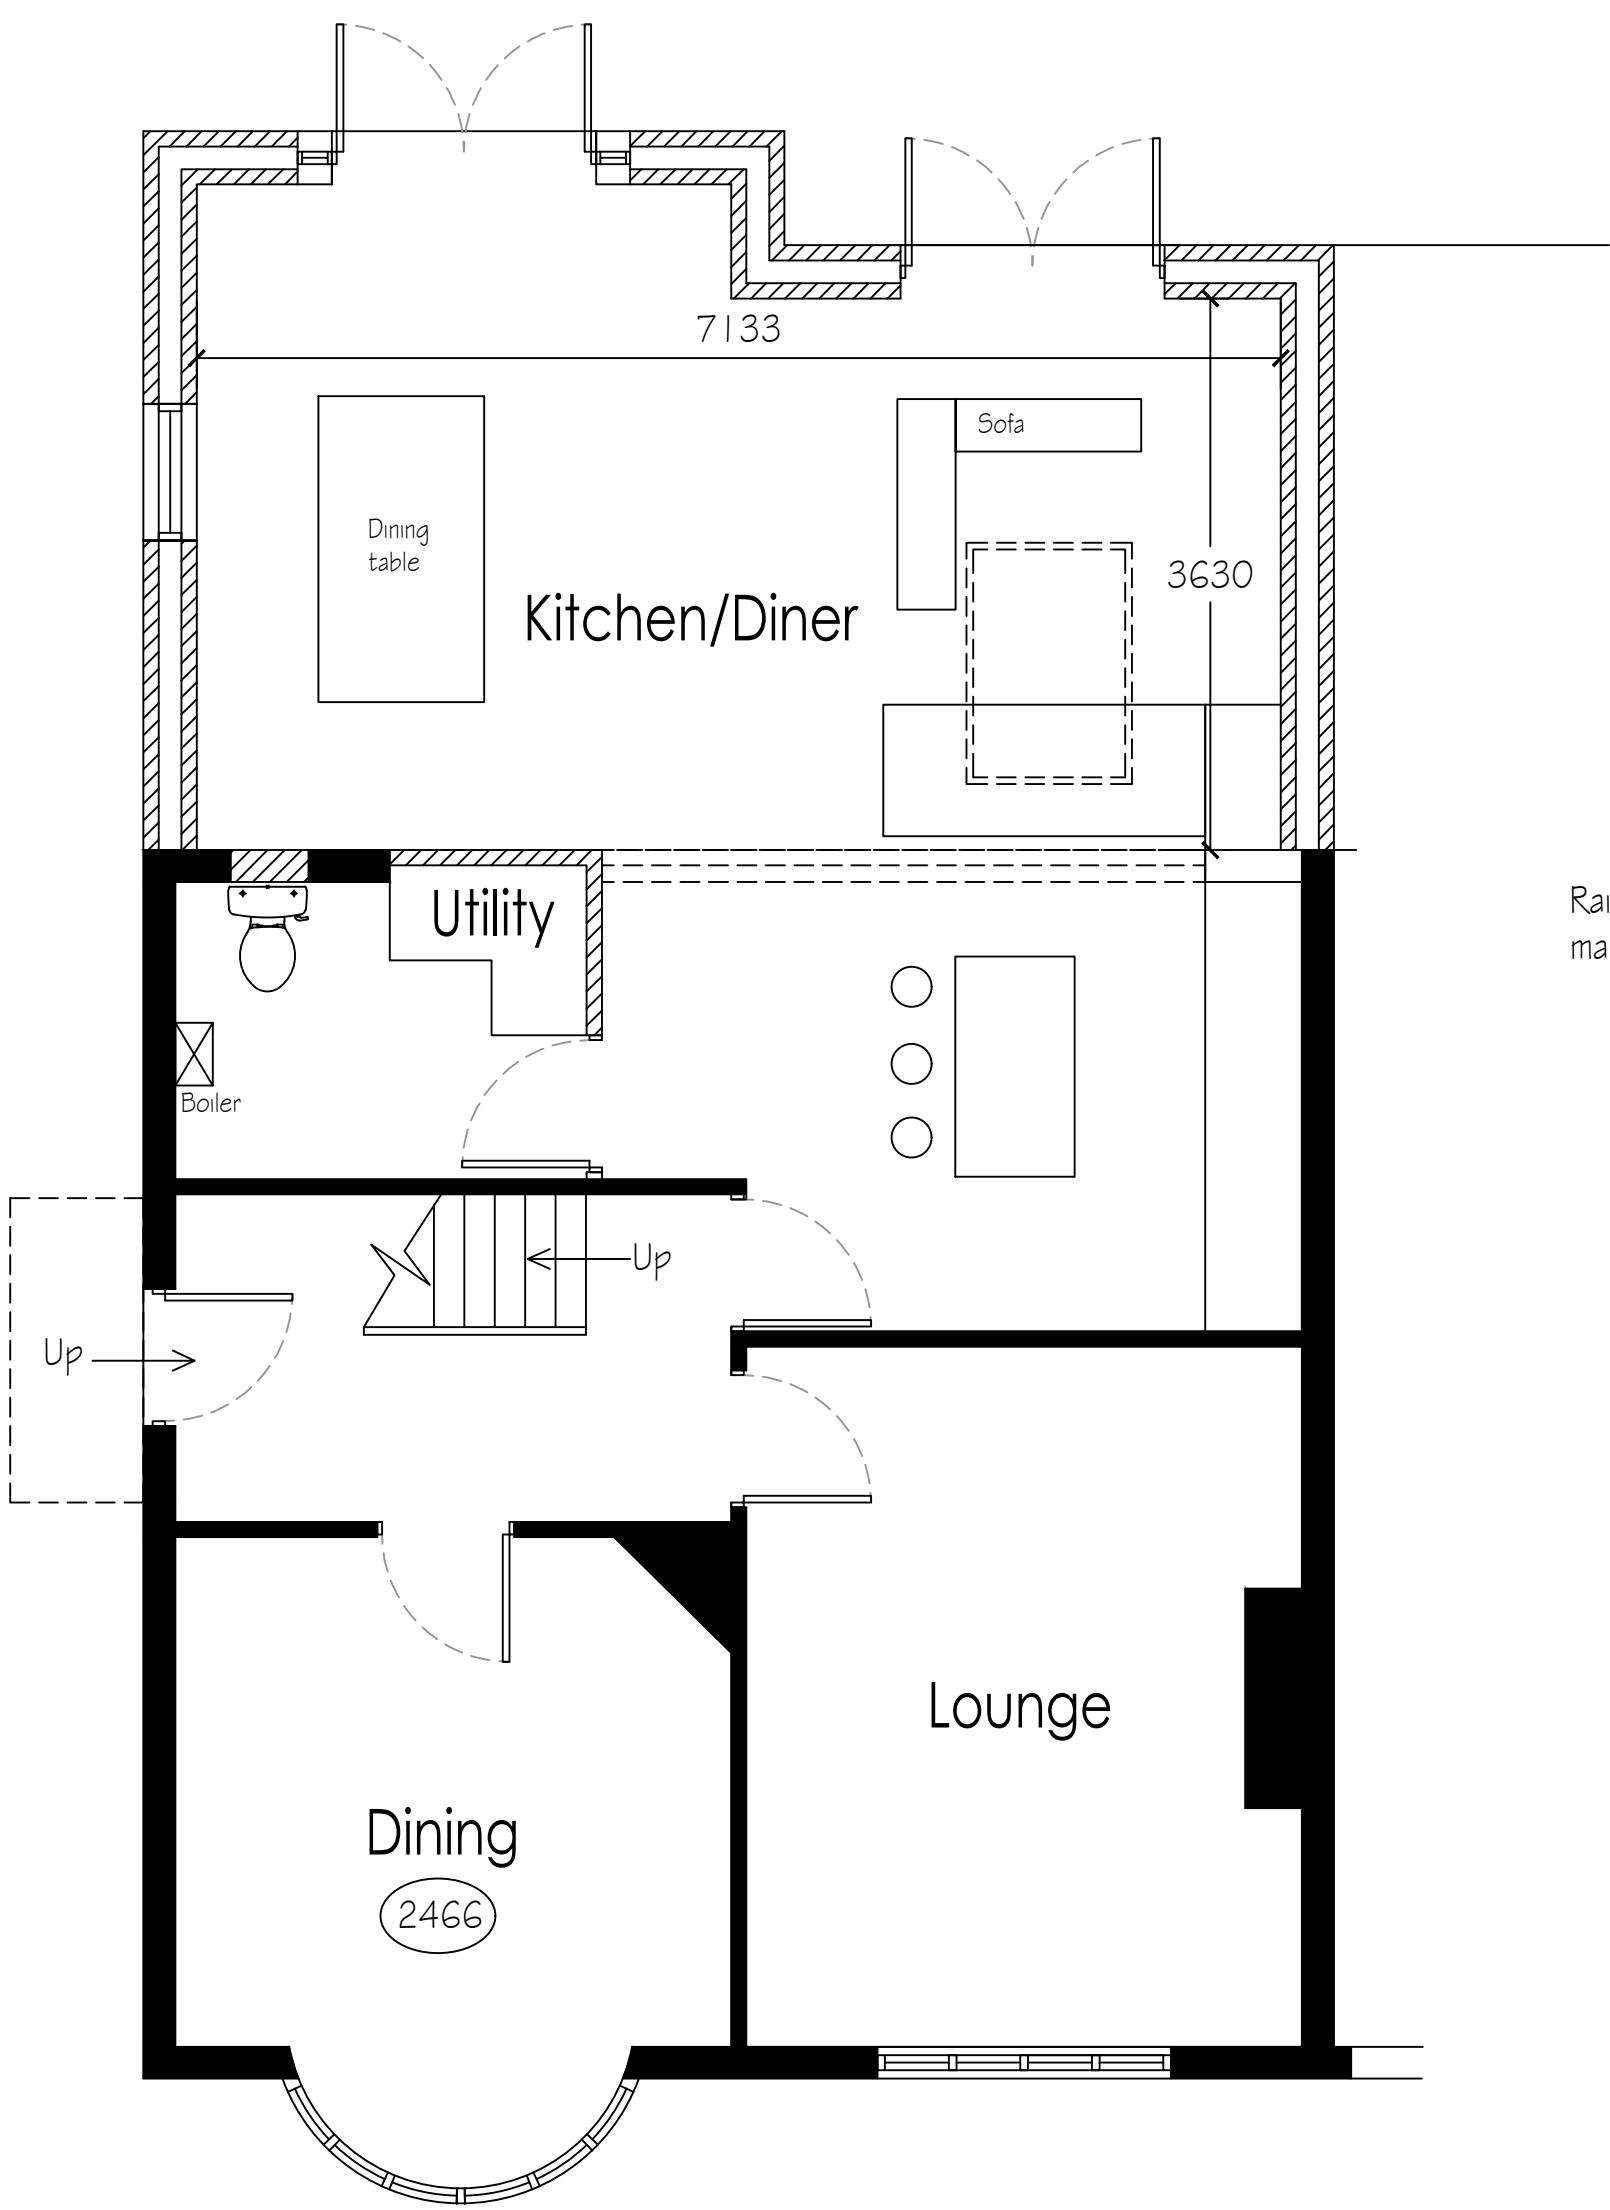


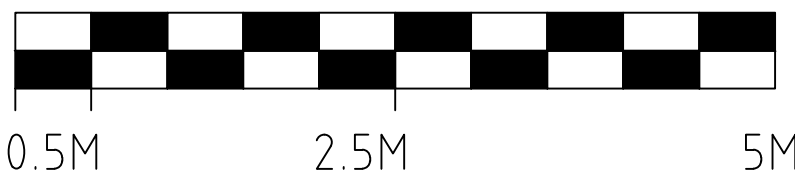

THIS DRAWING IS COPYRIGHT. ALL DIMENSIONS TO BE CHECKED ON SITE ELECTRONIC DATA IS NOT TO BE AMENDED/DELETED WITHOUT APC DESIGN PERMISSION ALL FIXINGS, TO BE DESIGNED BY APPROPRIATE SPECIALIST SUB-CONTRACTOR			
Rev.	Description	Date	By
01	Updated following planning comments	18.11.24	APC

PROPOSED GROUND & FIRST FLOOR PLAN @1:50 @ A1

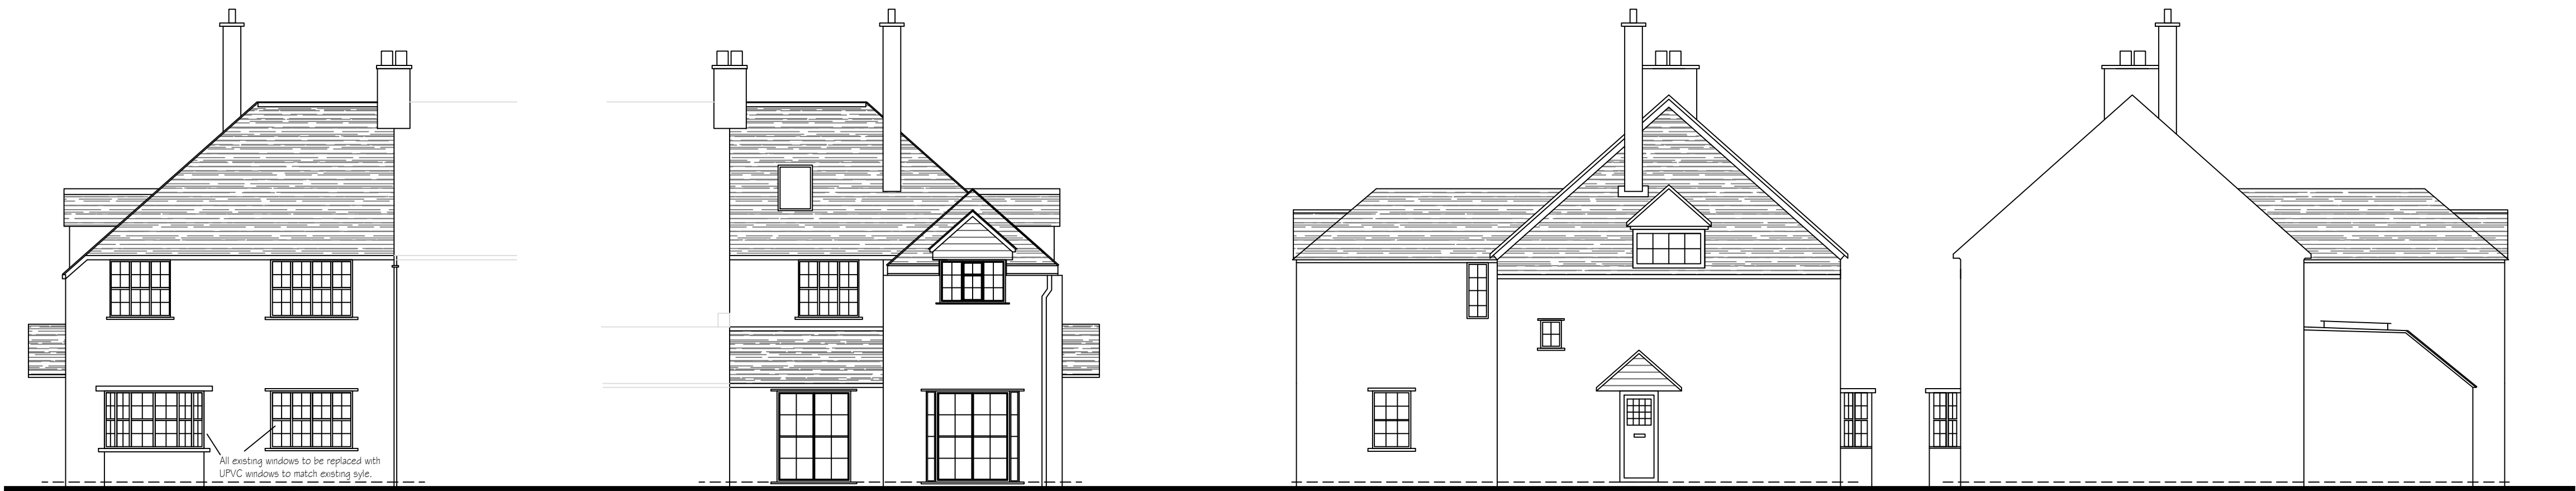

SCALE BAR @1:50 @A1

PROPOSED ELEVATIONS @1:100 @ A1

APC DESIGN & PLANNING			
apcdesignltd@btinternet.com T. 01234 782 332 M. 07766 656 363			
PROJECT Luke Dodd 20 Sollershott East Letchworth PROPOSED PLANS & ELEVATIONS	SCALE VARIES	DRAWN APC	CHECKED APC
	DATE Aug 24	STATUS PLANNING	
	DRAWING No. 23130-801	REVISION 01	