

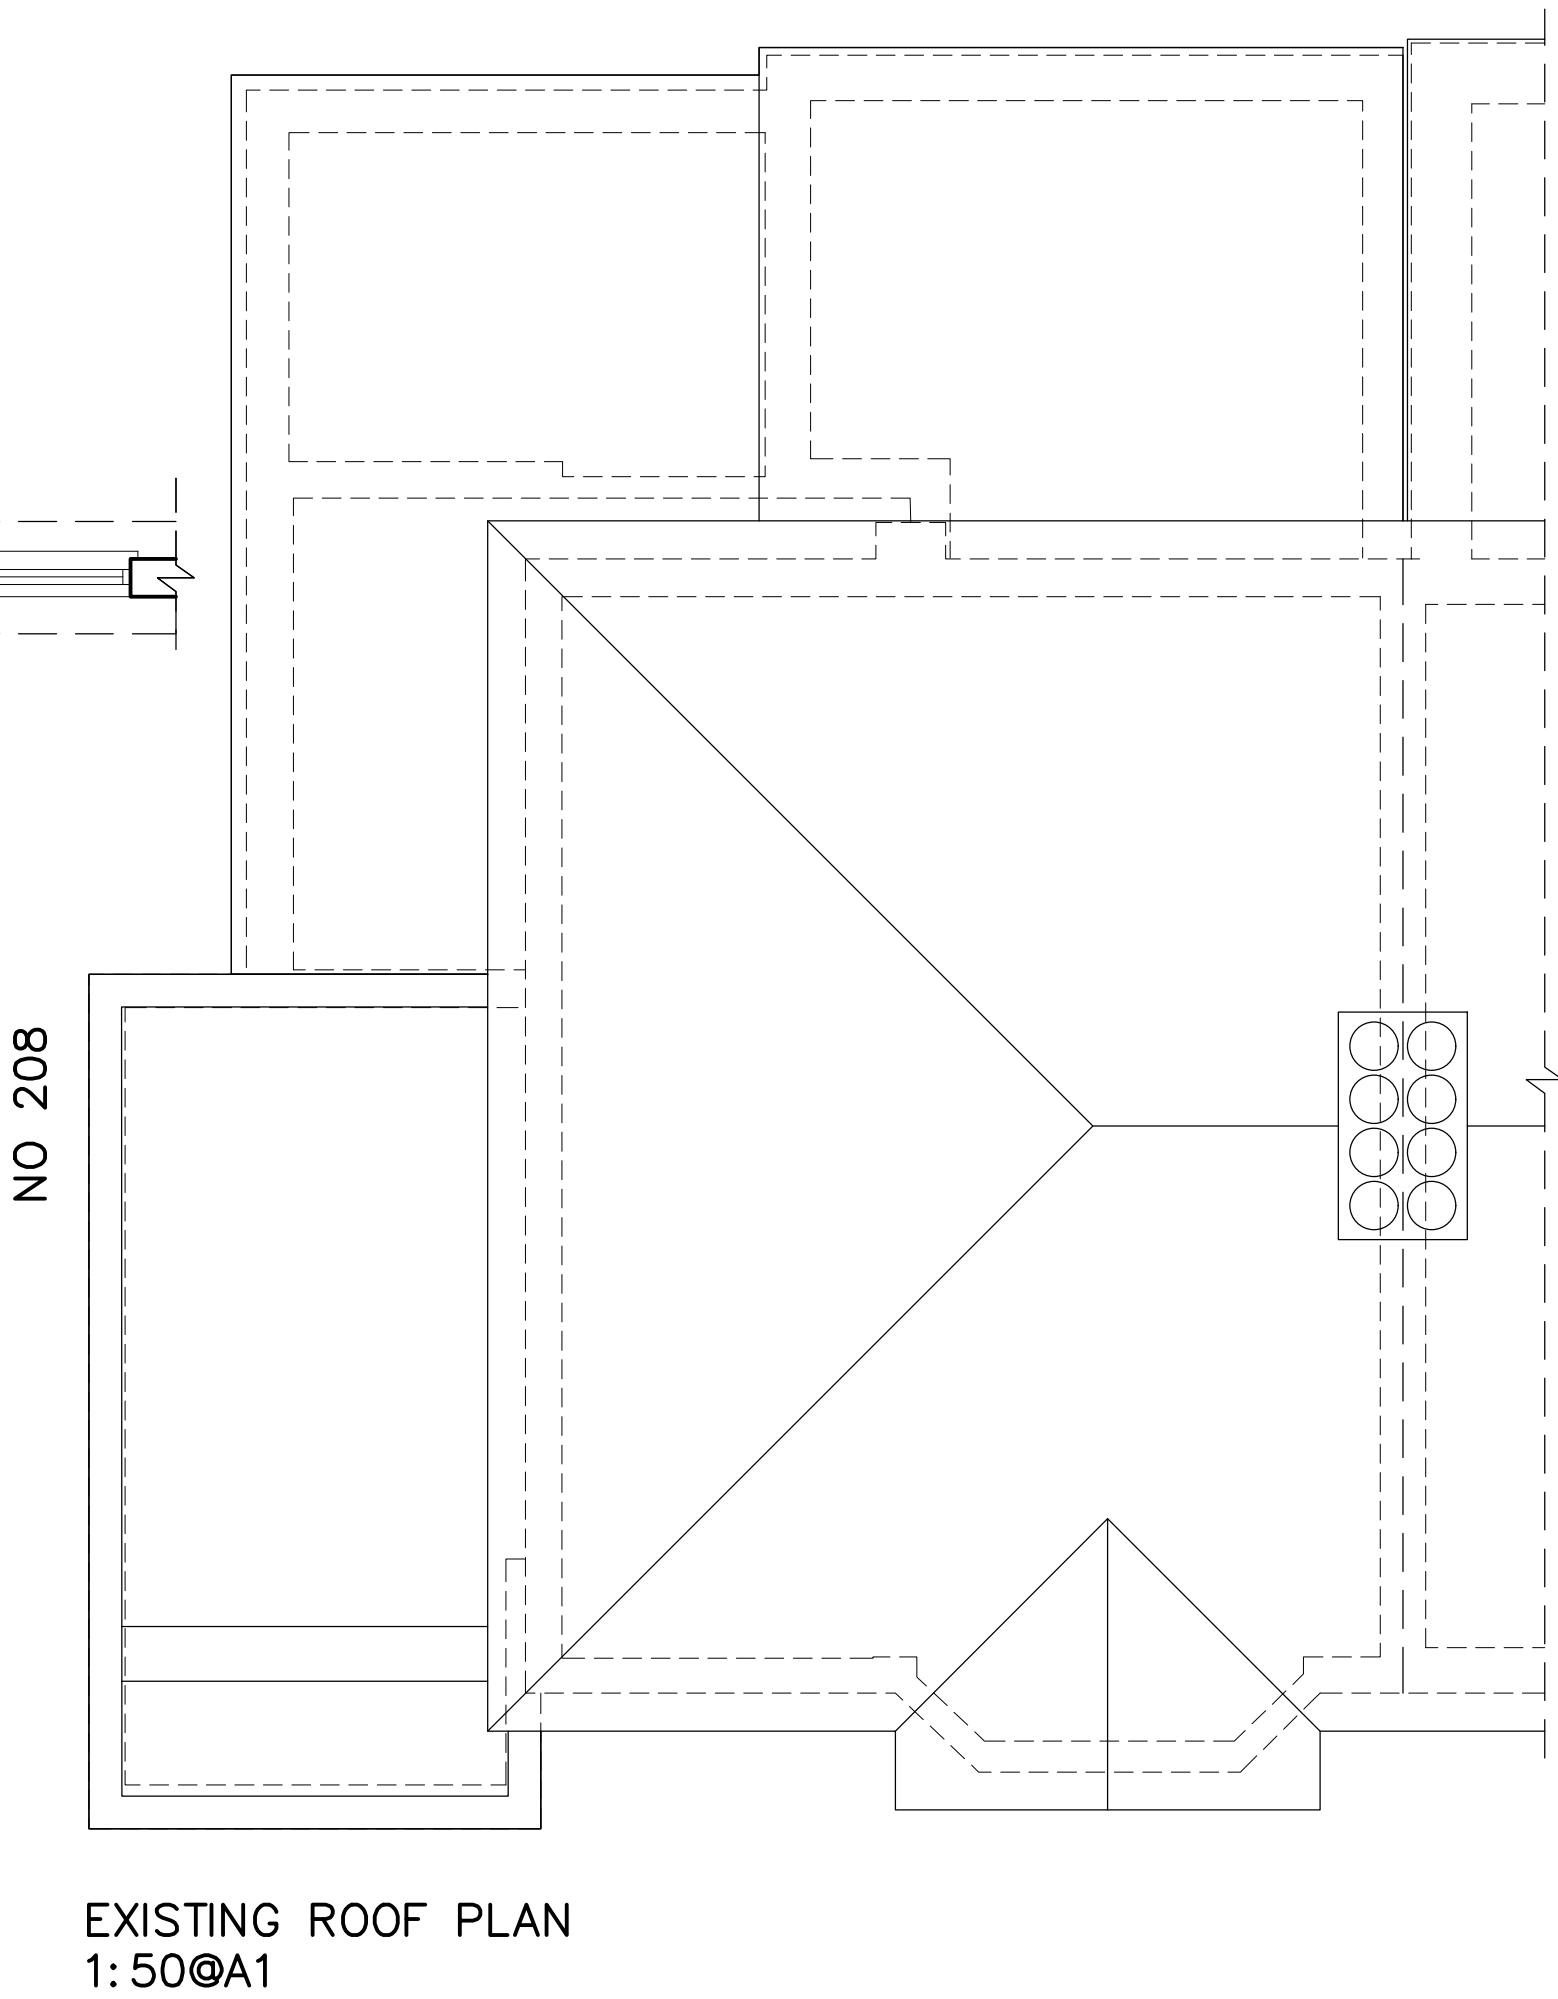
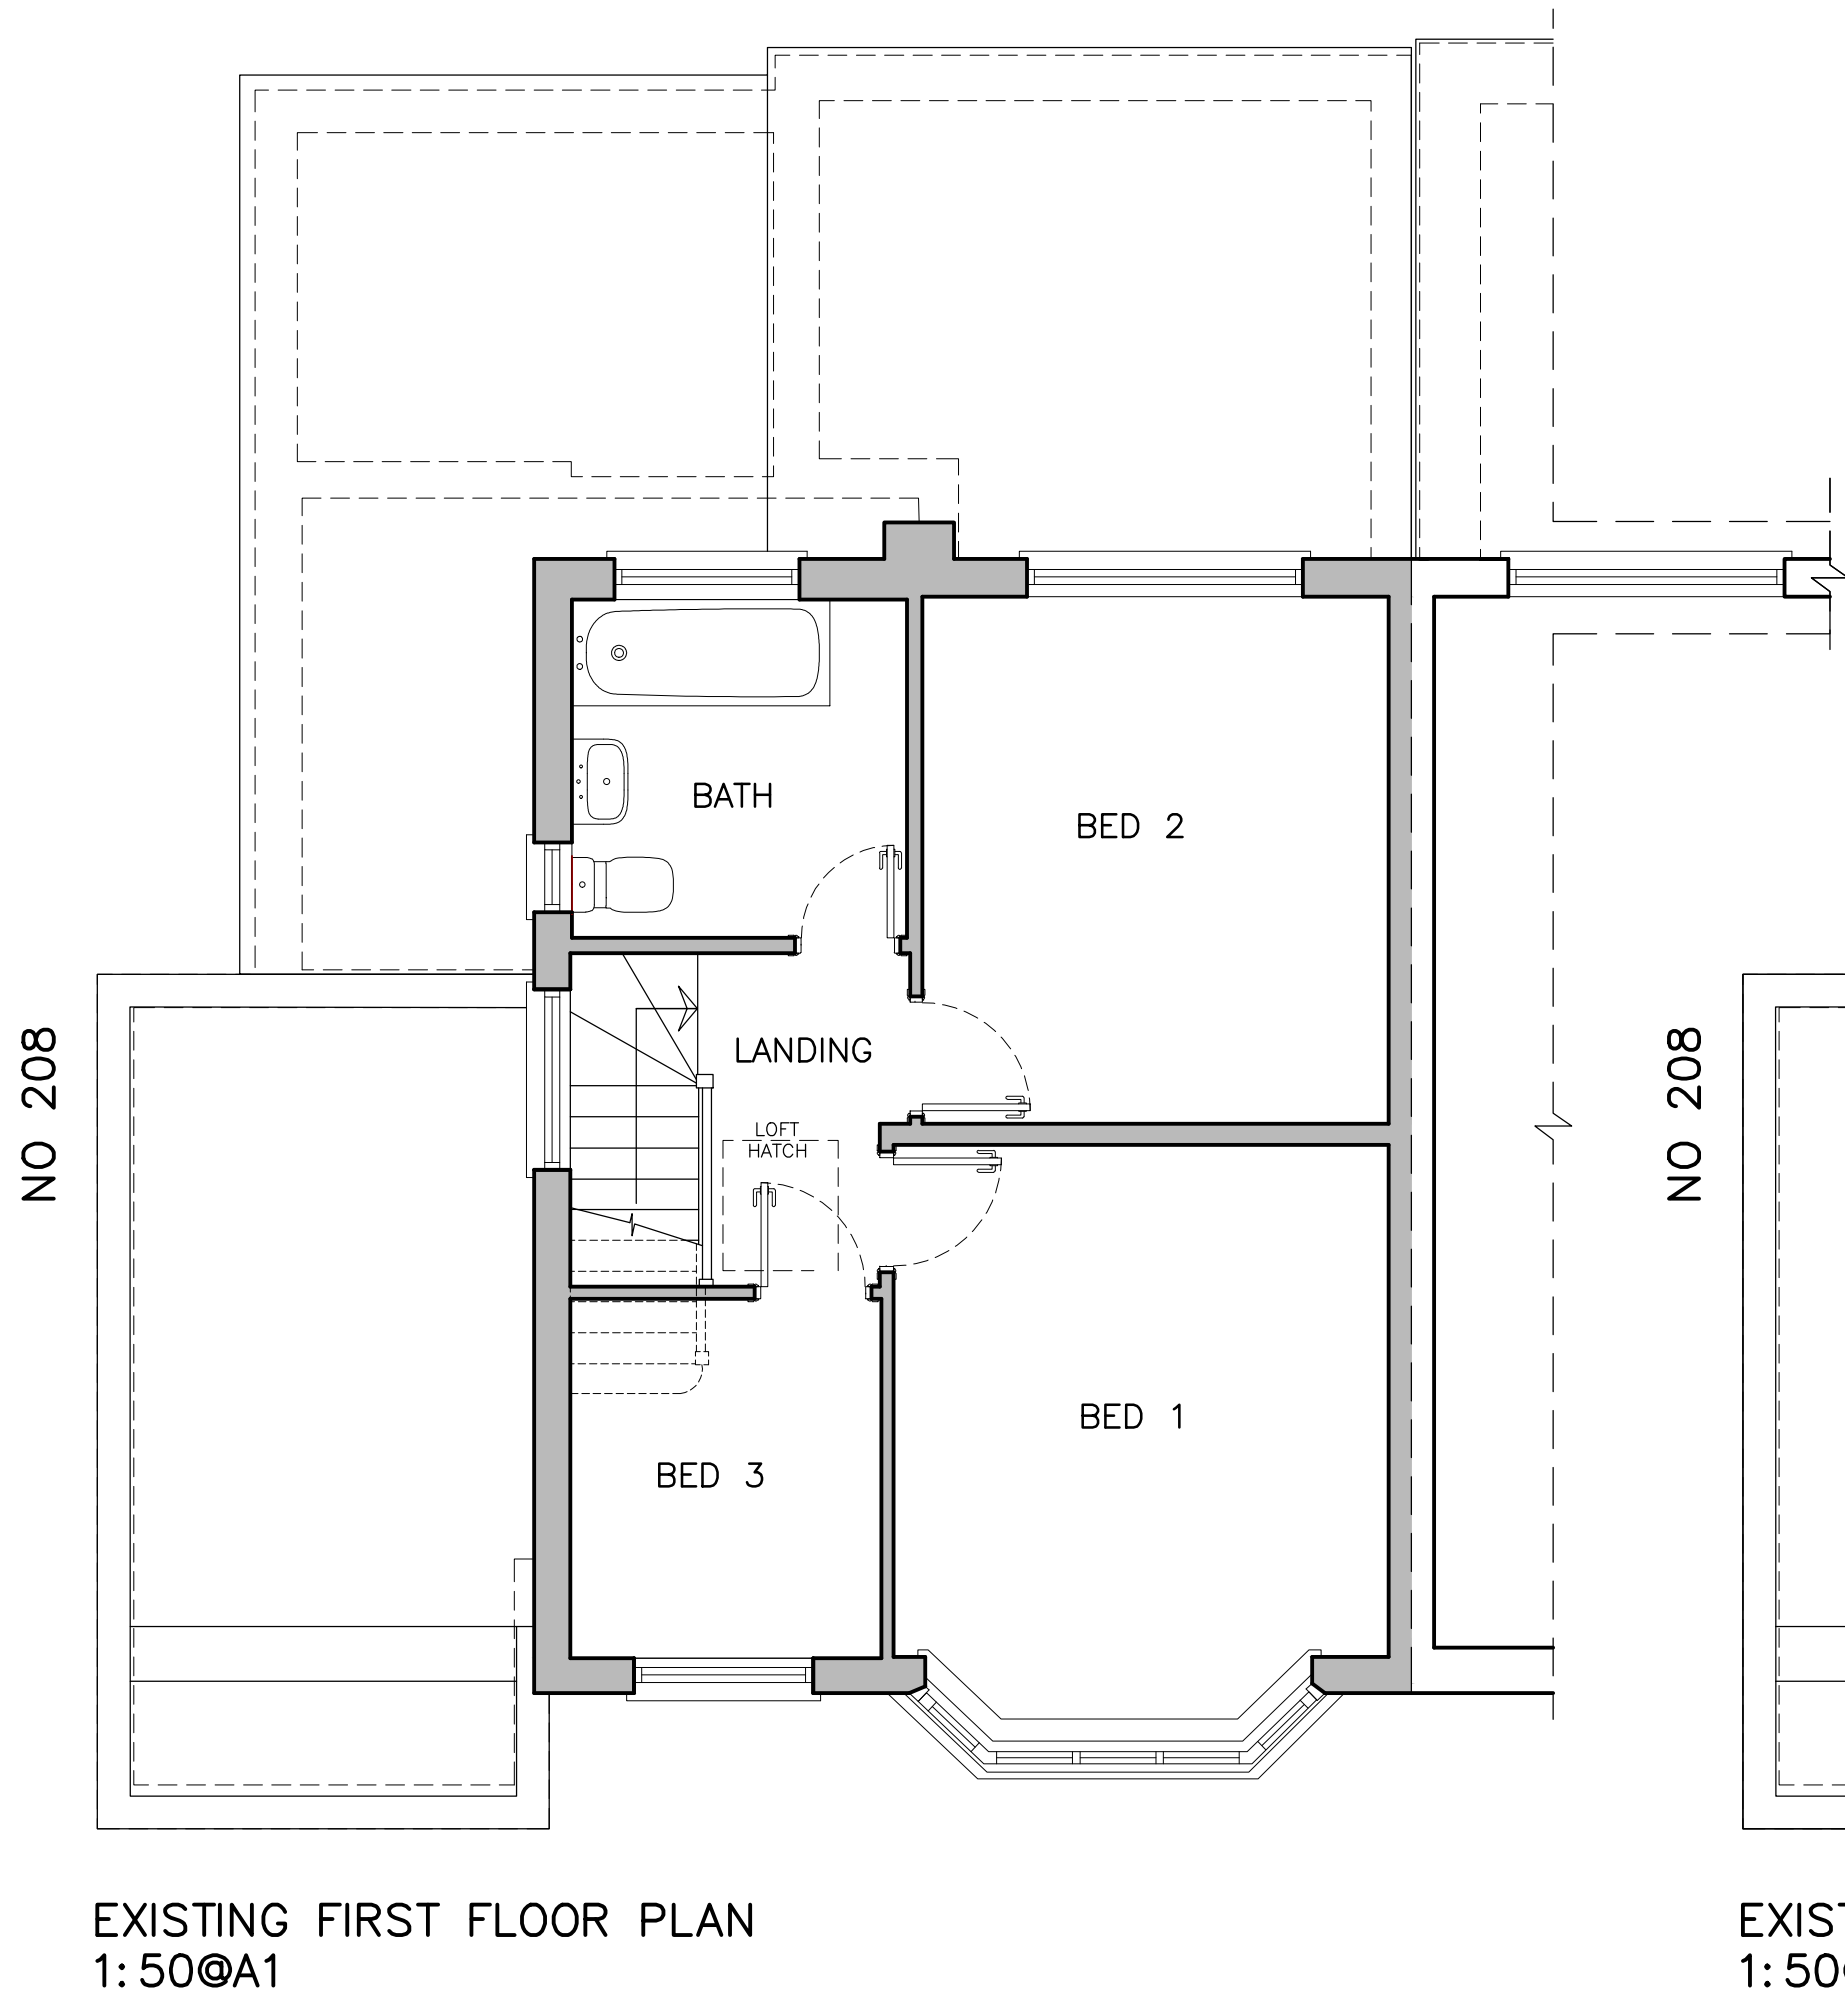


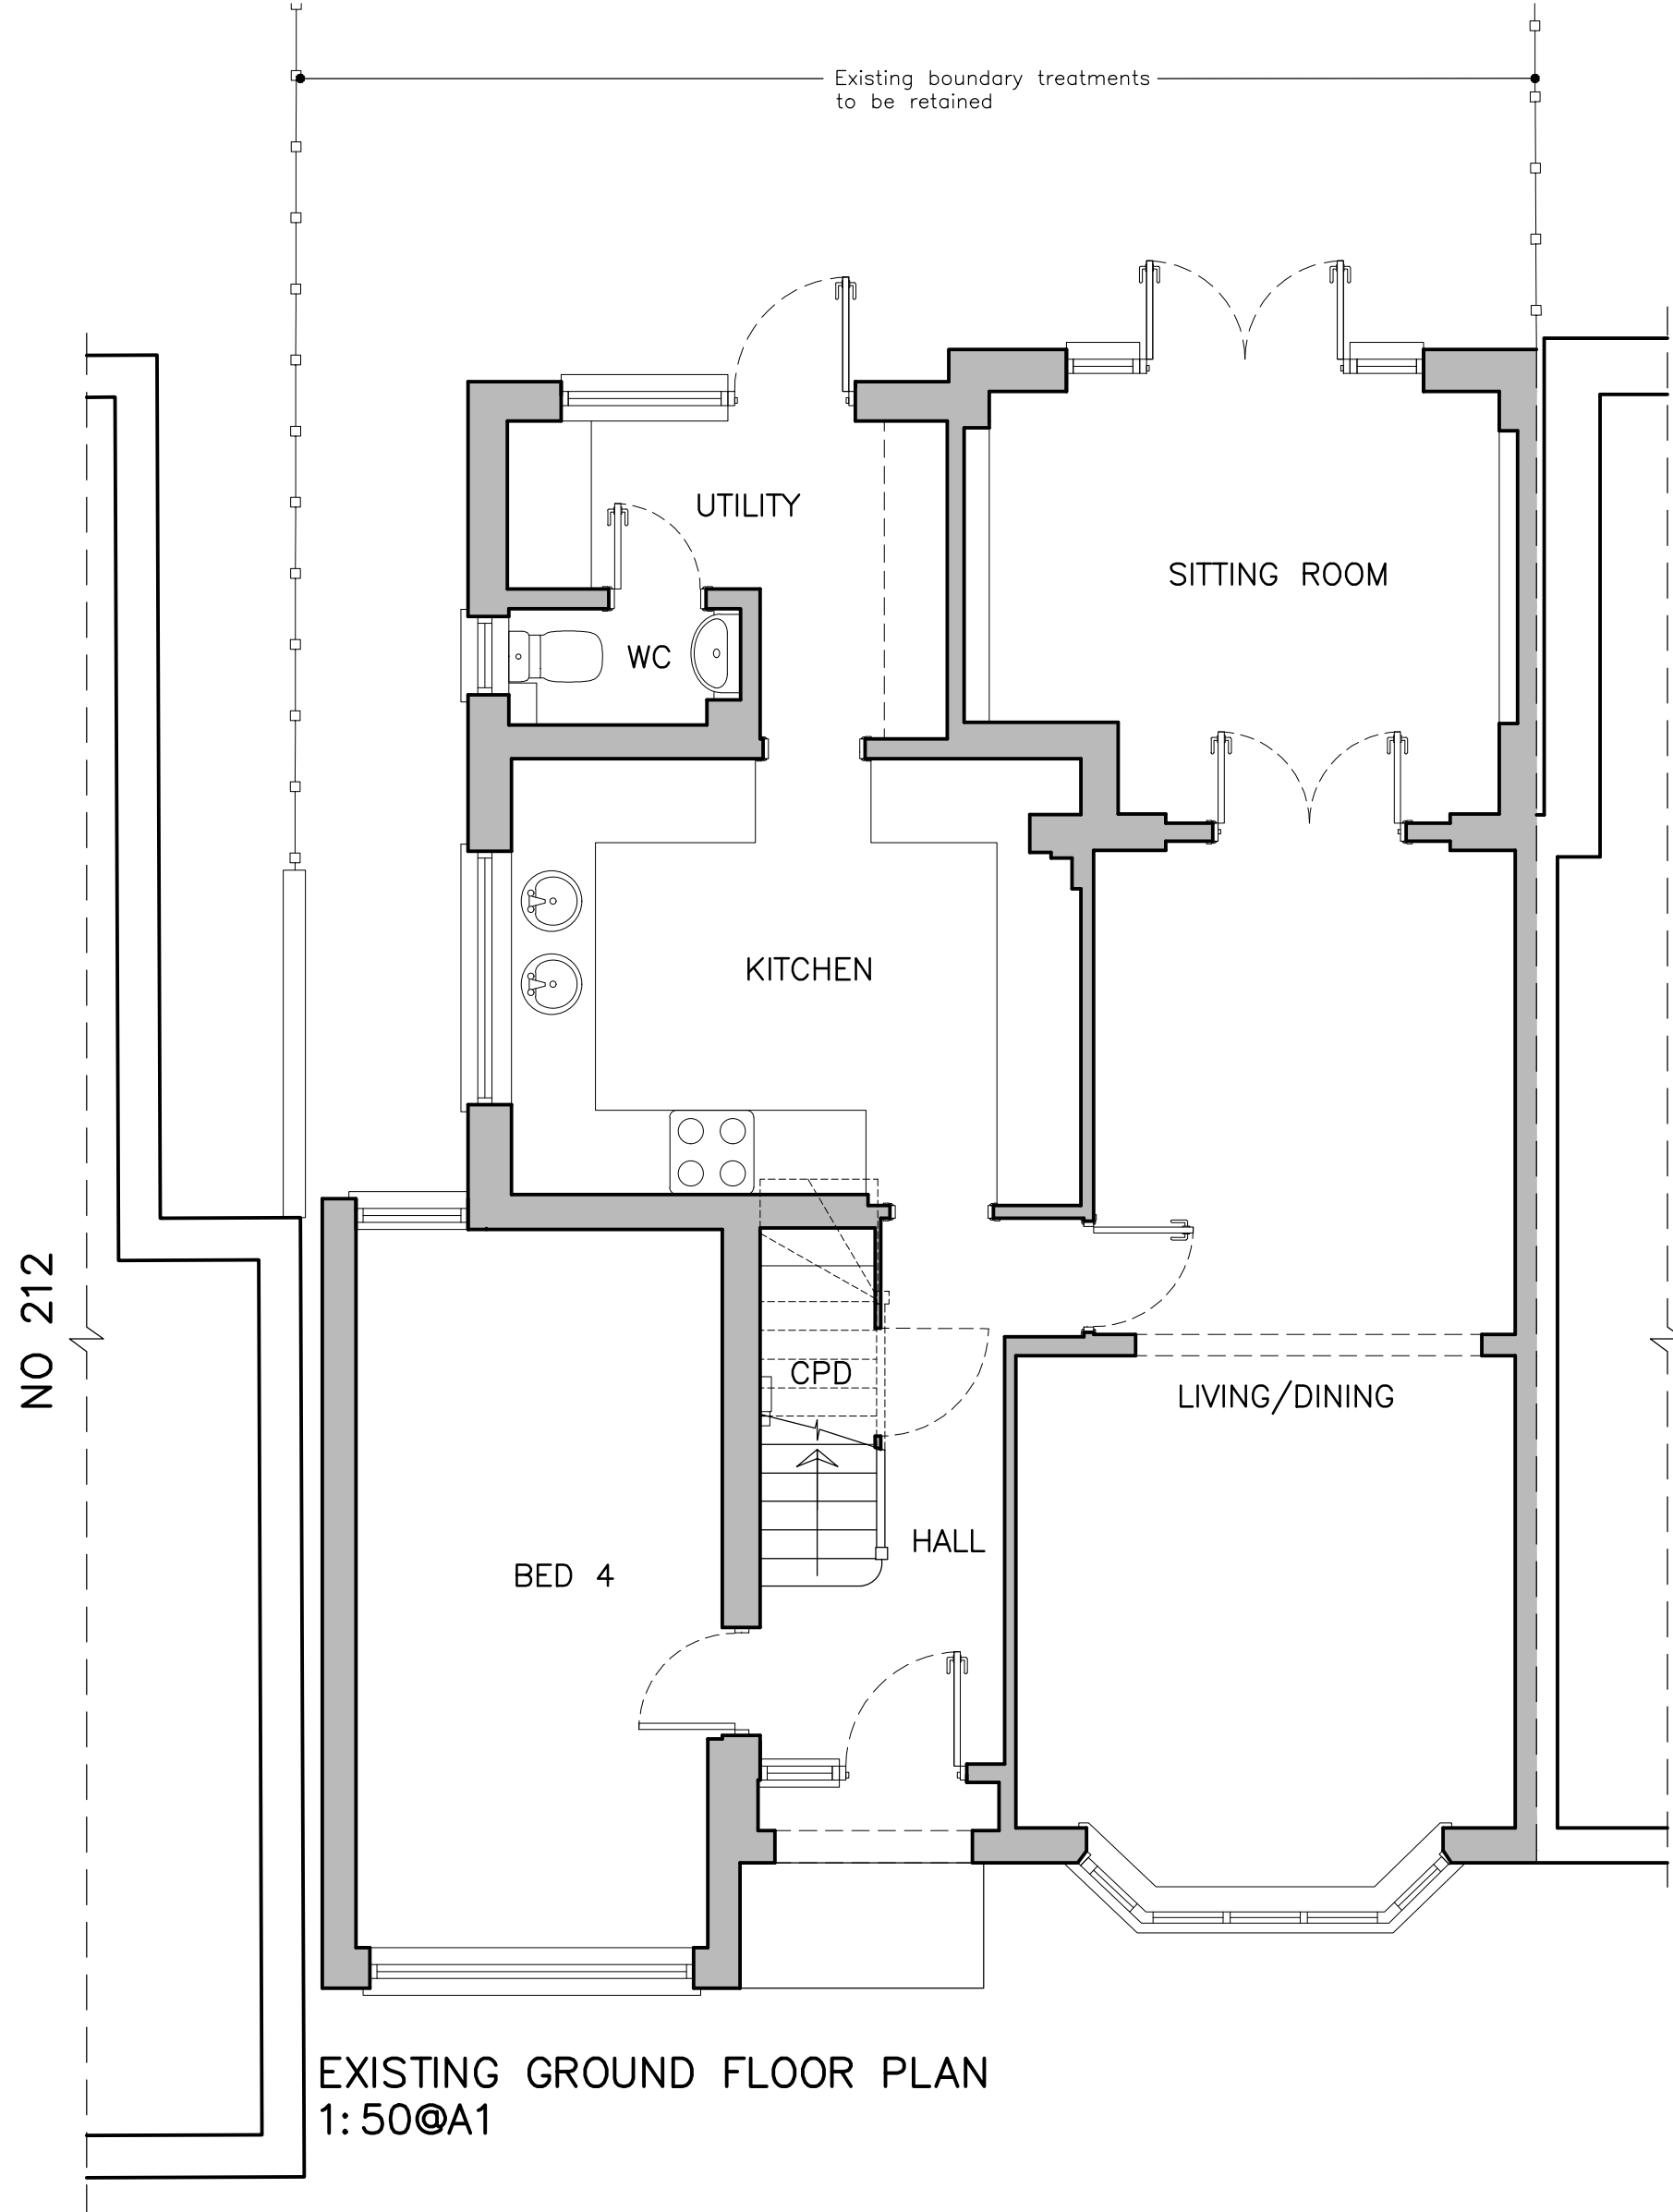

Existing Floor Plans & Site Location Plan & Proposed Site/Roof Plan

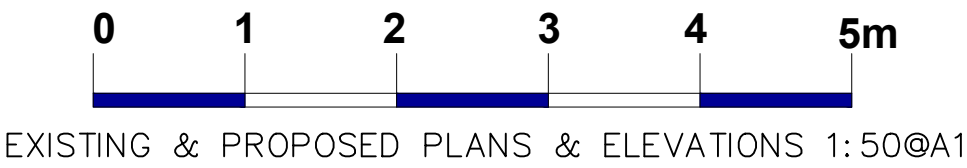

**JDB**  
DESIGN  
Architectural Services  
E: JDBdesign@hotmail.co.uk  
T: +44 (0)7875395257

|                                        |                  |                                                                         |                |
|----------------------------------------|------------------|-------------------------------------------------------------------------|----------------|
| Project<br>210 Cambridge Road, Hitchin |                  | Title<br>Existing Floor Plans & Site Location Plan & Proposed Site/Roof |                |
| Plan<br>Scale<br>As shown @A1          | Date<br>March 26 | Drawn<br>JB                                                             | Checked<br>XXX |
| Drawing No.<br>300/26/100              |                  | Revision<br>-                                                           |                |