



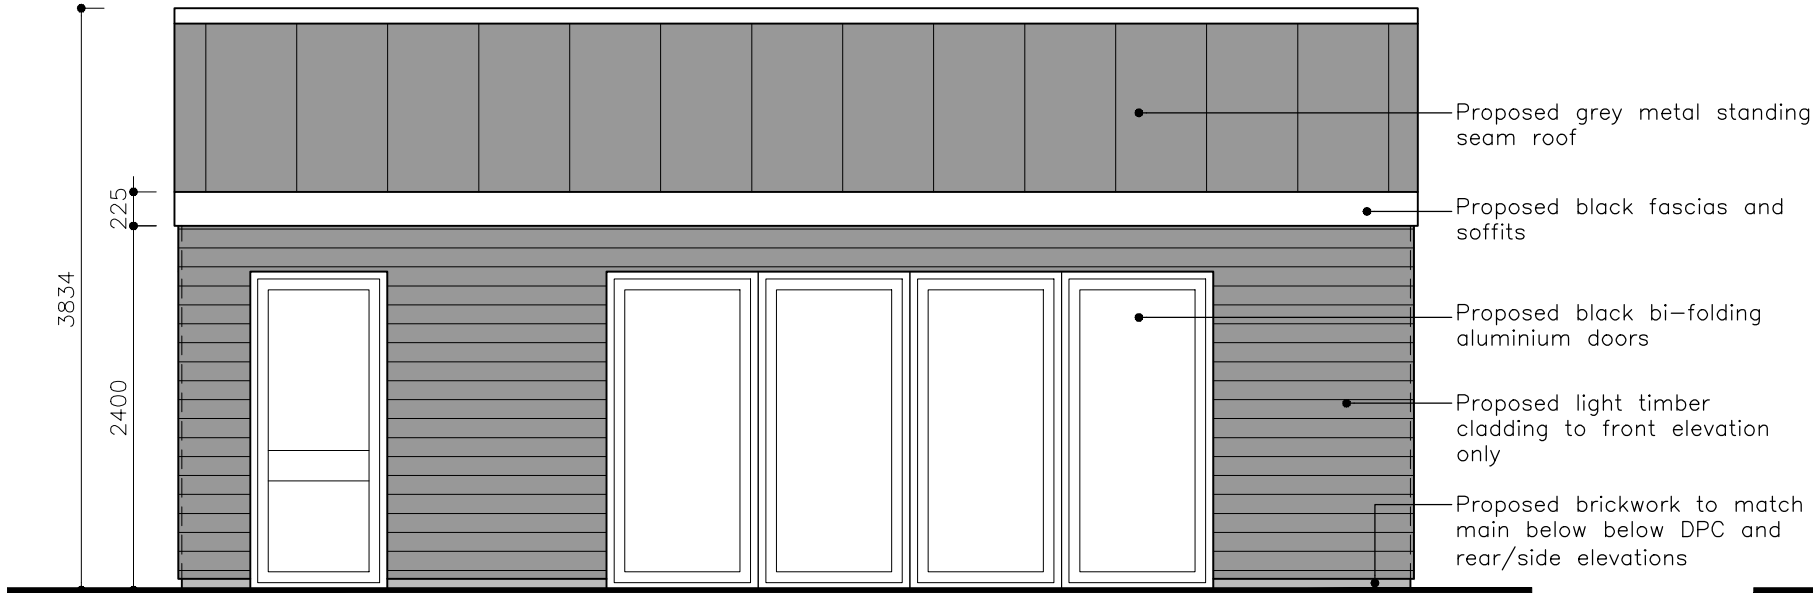


PROPOSED OUTBUILDING  
FRONT ELEVATION 1:50@A1

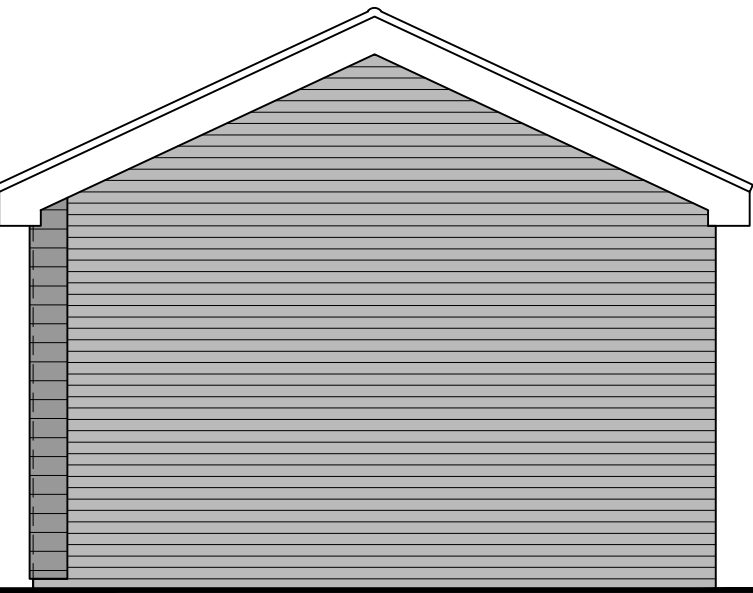

PROPOSED OUTBUILDING RIGHT  
HAND SIDE ELEVATION 1:50@A1



PROPOSED OUTBUILDING  
REAR ELEVATION 1:50@A1

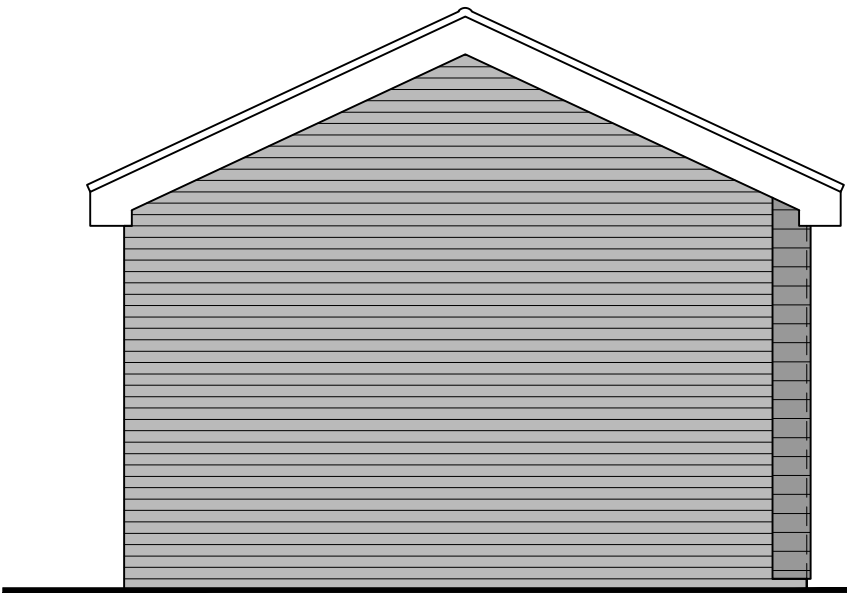

PROPOSED OUTBUILDING LEFT  
HAND SIDE ELEVATION 1:50@A1



PROPOSED FRONT ELEVATION  
1:50@A1



PROPOSED LEFT HAND SIDE ELEVATION  
1:50@A1




PROPOSED REAR ELEVATION  
1:50@A1


Proposed black rear  
bi-folding aluminium  
doors



PROPOSED RIGHT HAND SIDE PART ELEVATION/SECTION  
1:50@A1

 

EXISTING & PROPOSED PLANS & ELEVATIONS 1:50@A1

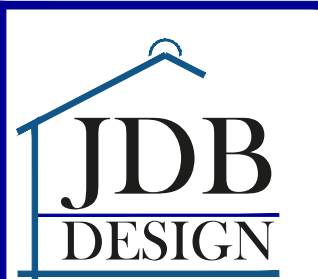

**JDB  
DESIGN**  
Architectural Services  
E: JDBdesign@hotmail.co.uk  
T: +44 (0)7875395257

|                                        |                  |                                                                |                |
|----------------------------------------|------------------|----------------------------------------------------------------|----------------|
| Project<br>210 Cambridge Road, Hitchin |                  | Title<br>Proposed Elevations & Proposed Outbuilding Elevations |                |
| Scale<br>As shown @A1                  | Date<br>March 26 | Drawn<br>JB                                                    | Checked<br>XXX |
| Drawing No.<br>300/26/103              |                  | Revision<br>-                                                  |                |