




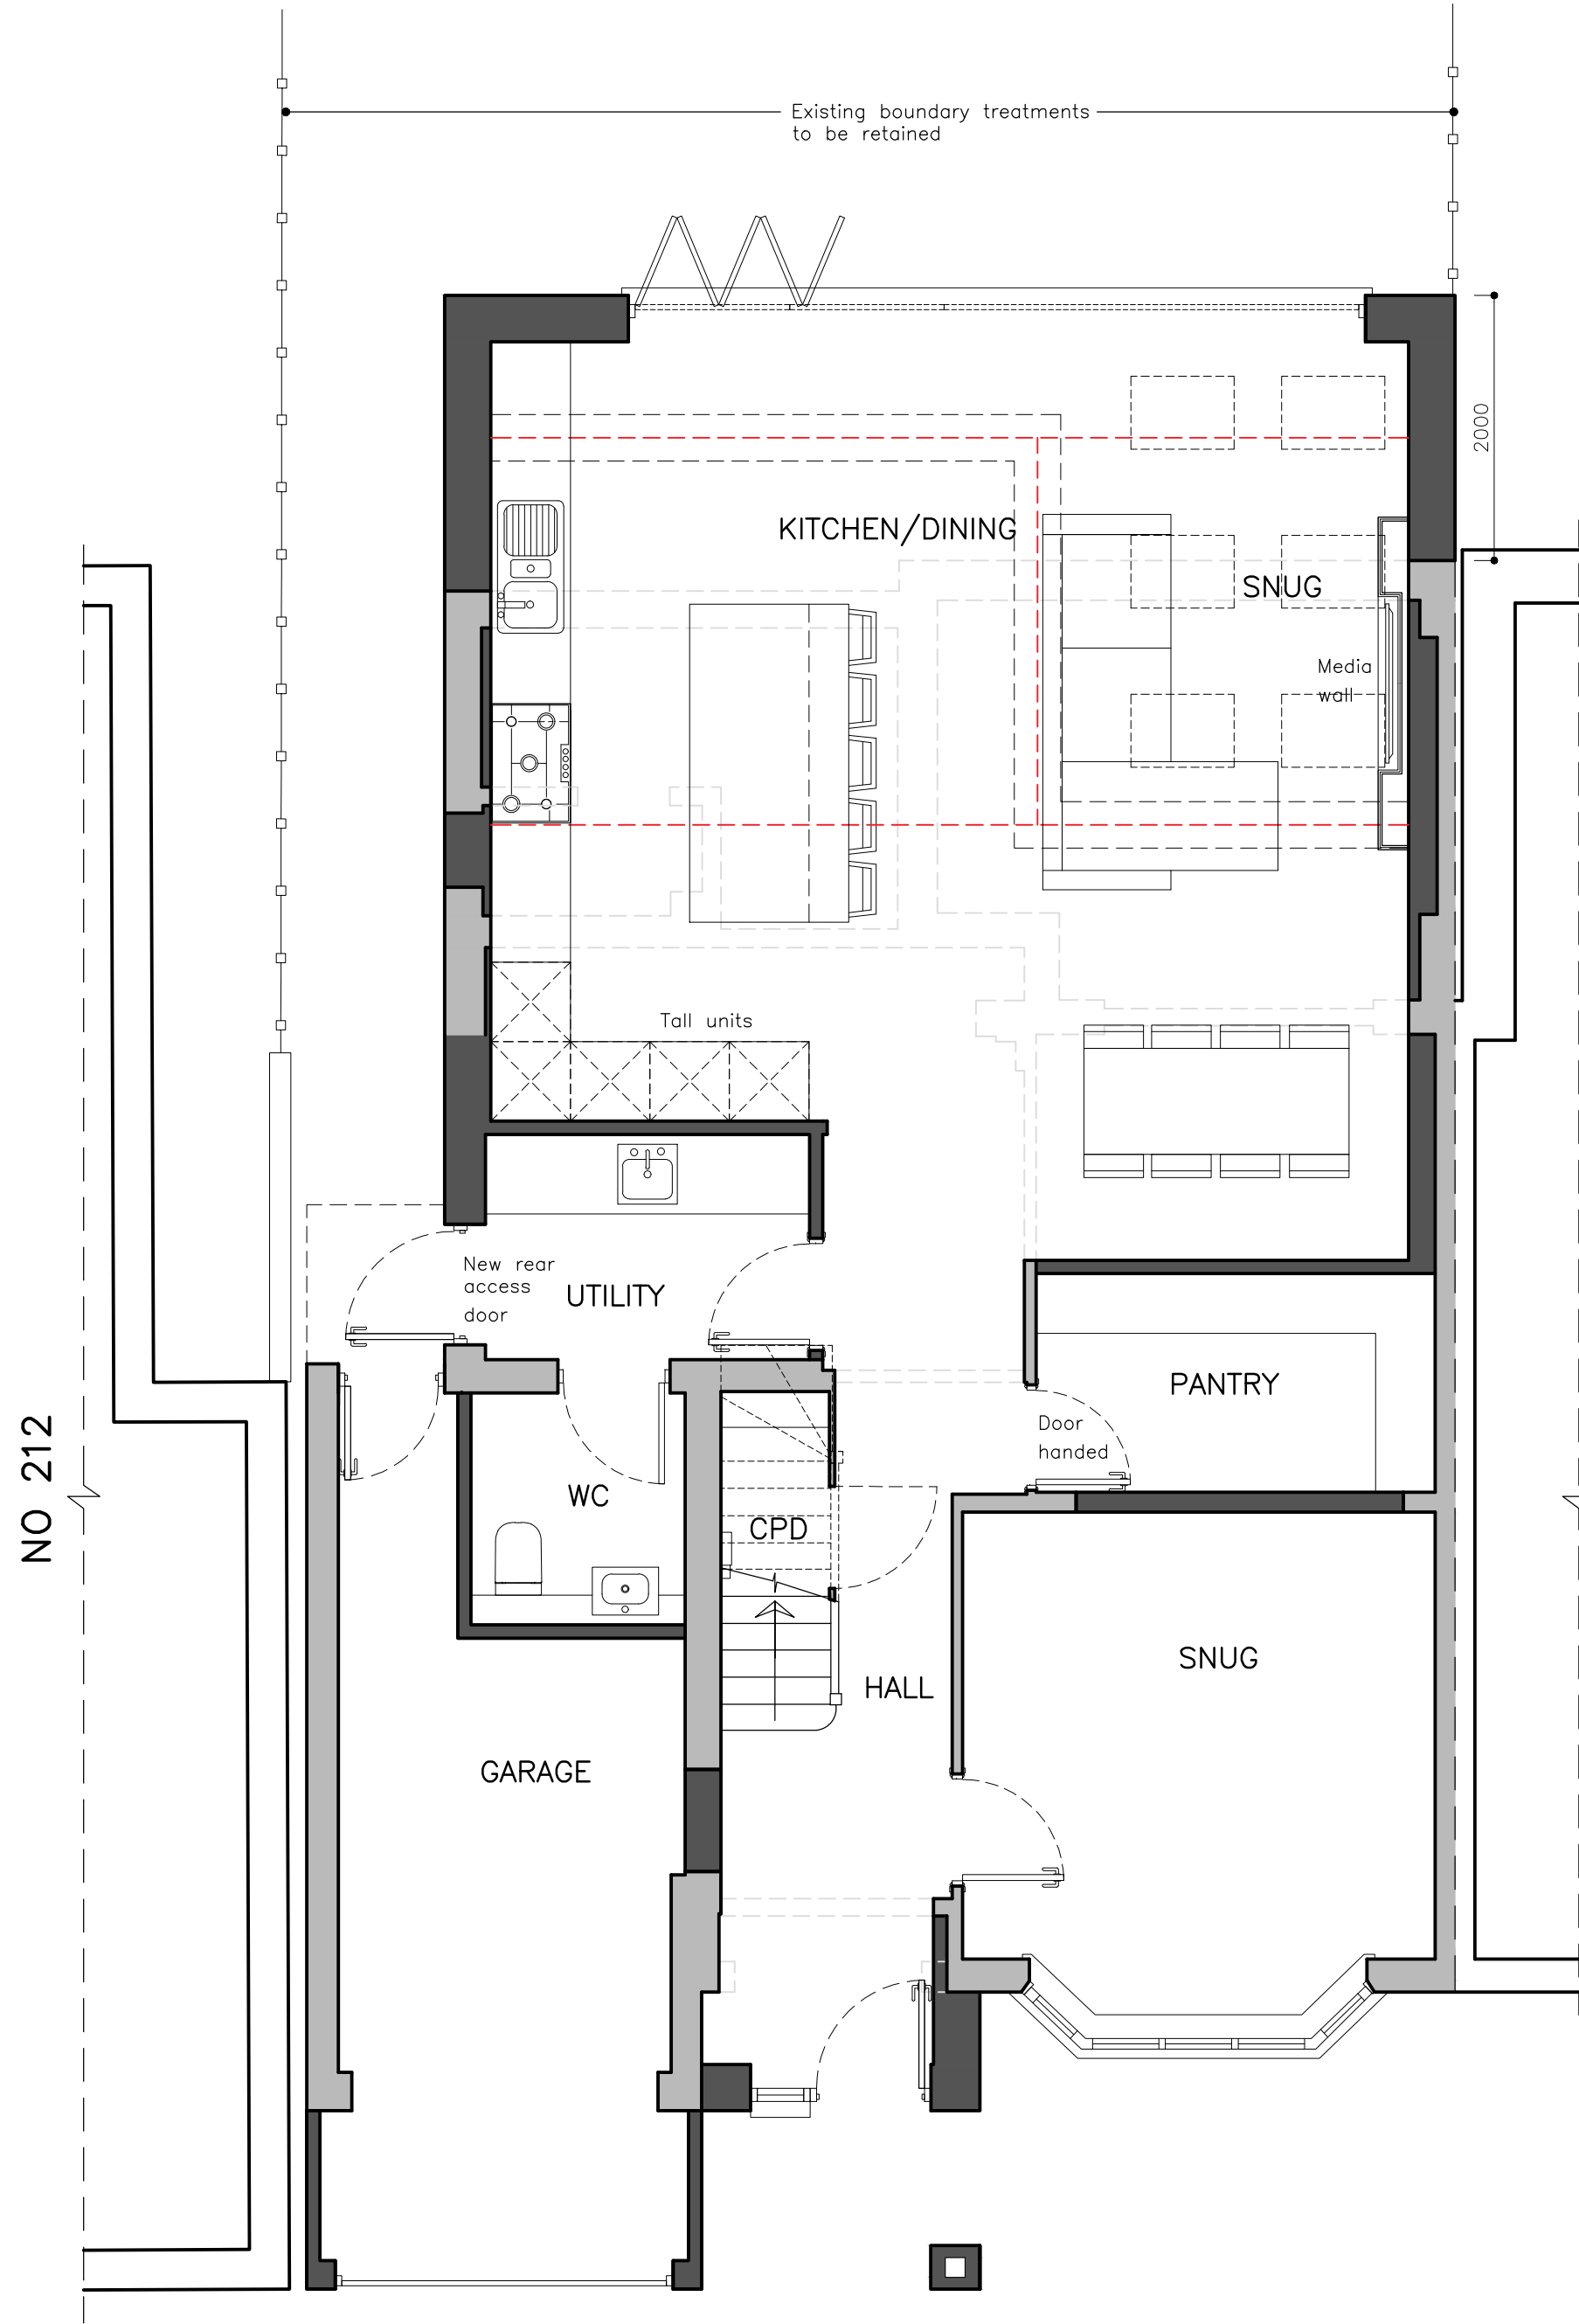


PROPOSED GROUND FLOOR PLAN
1:50@A1

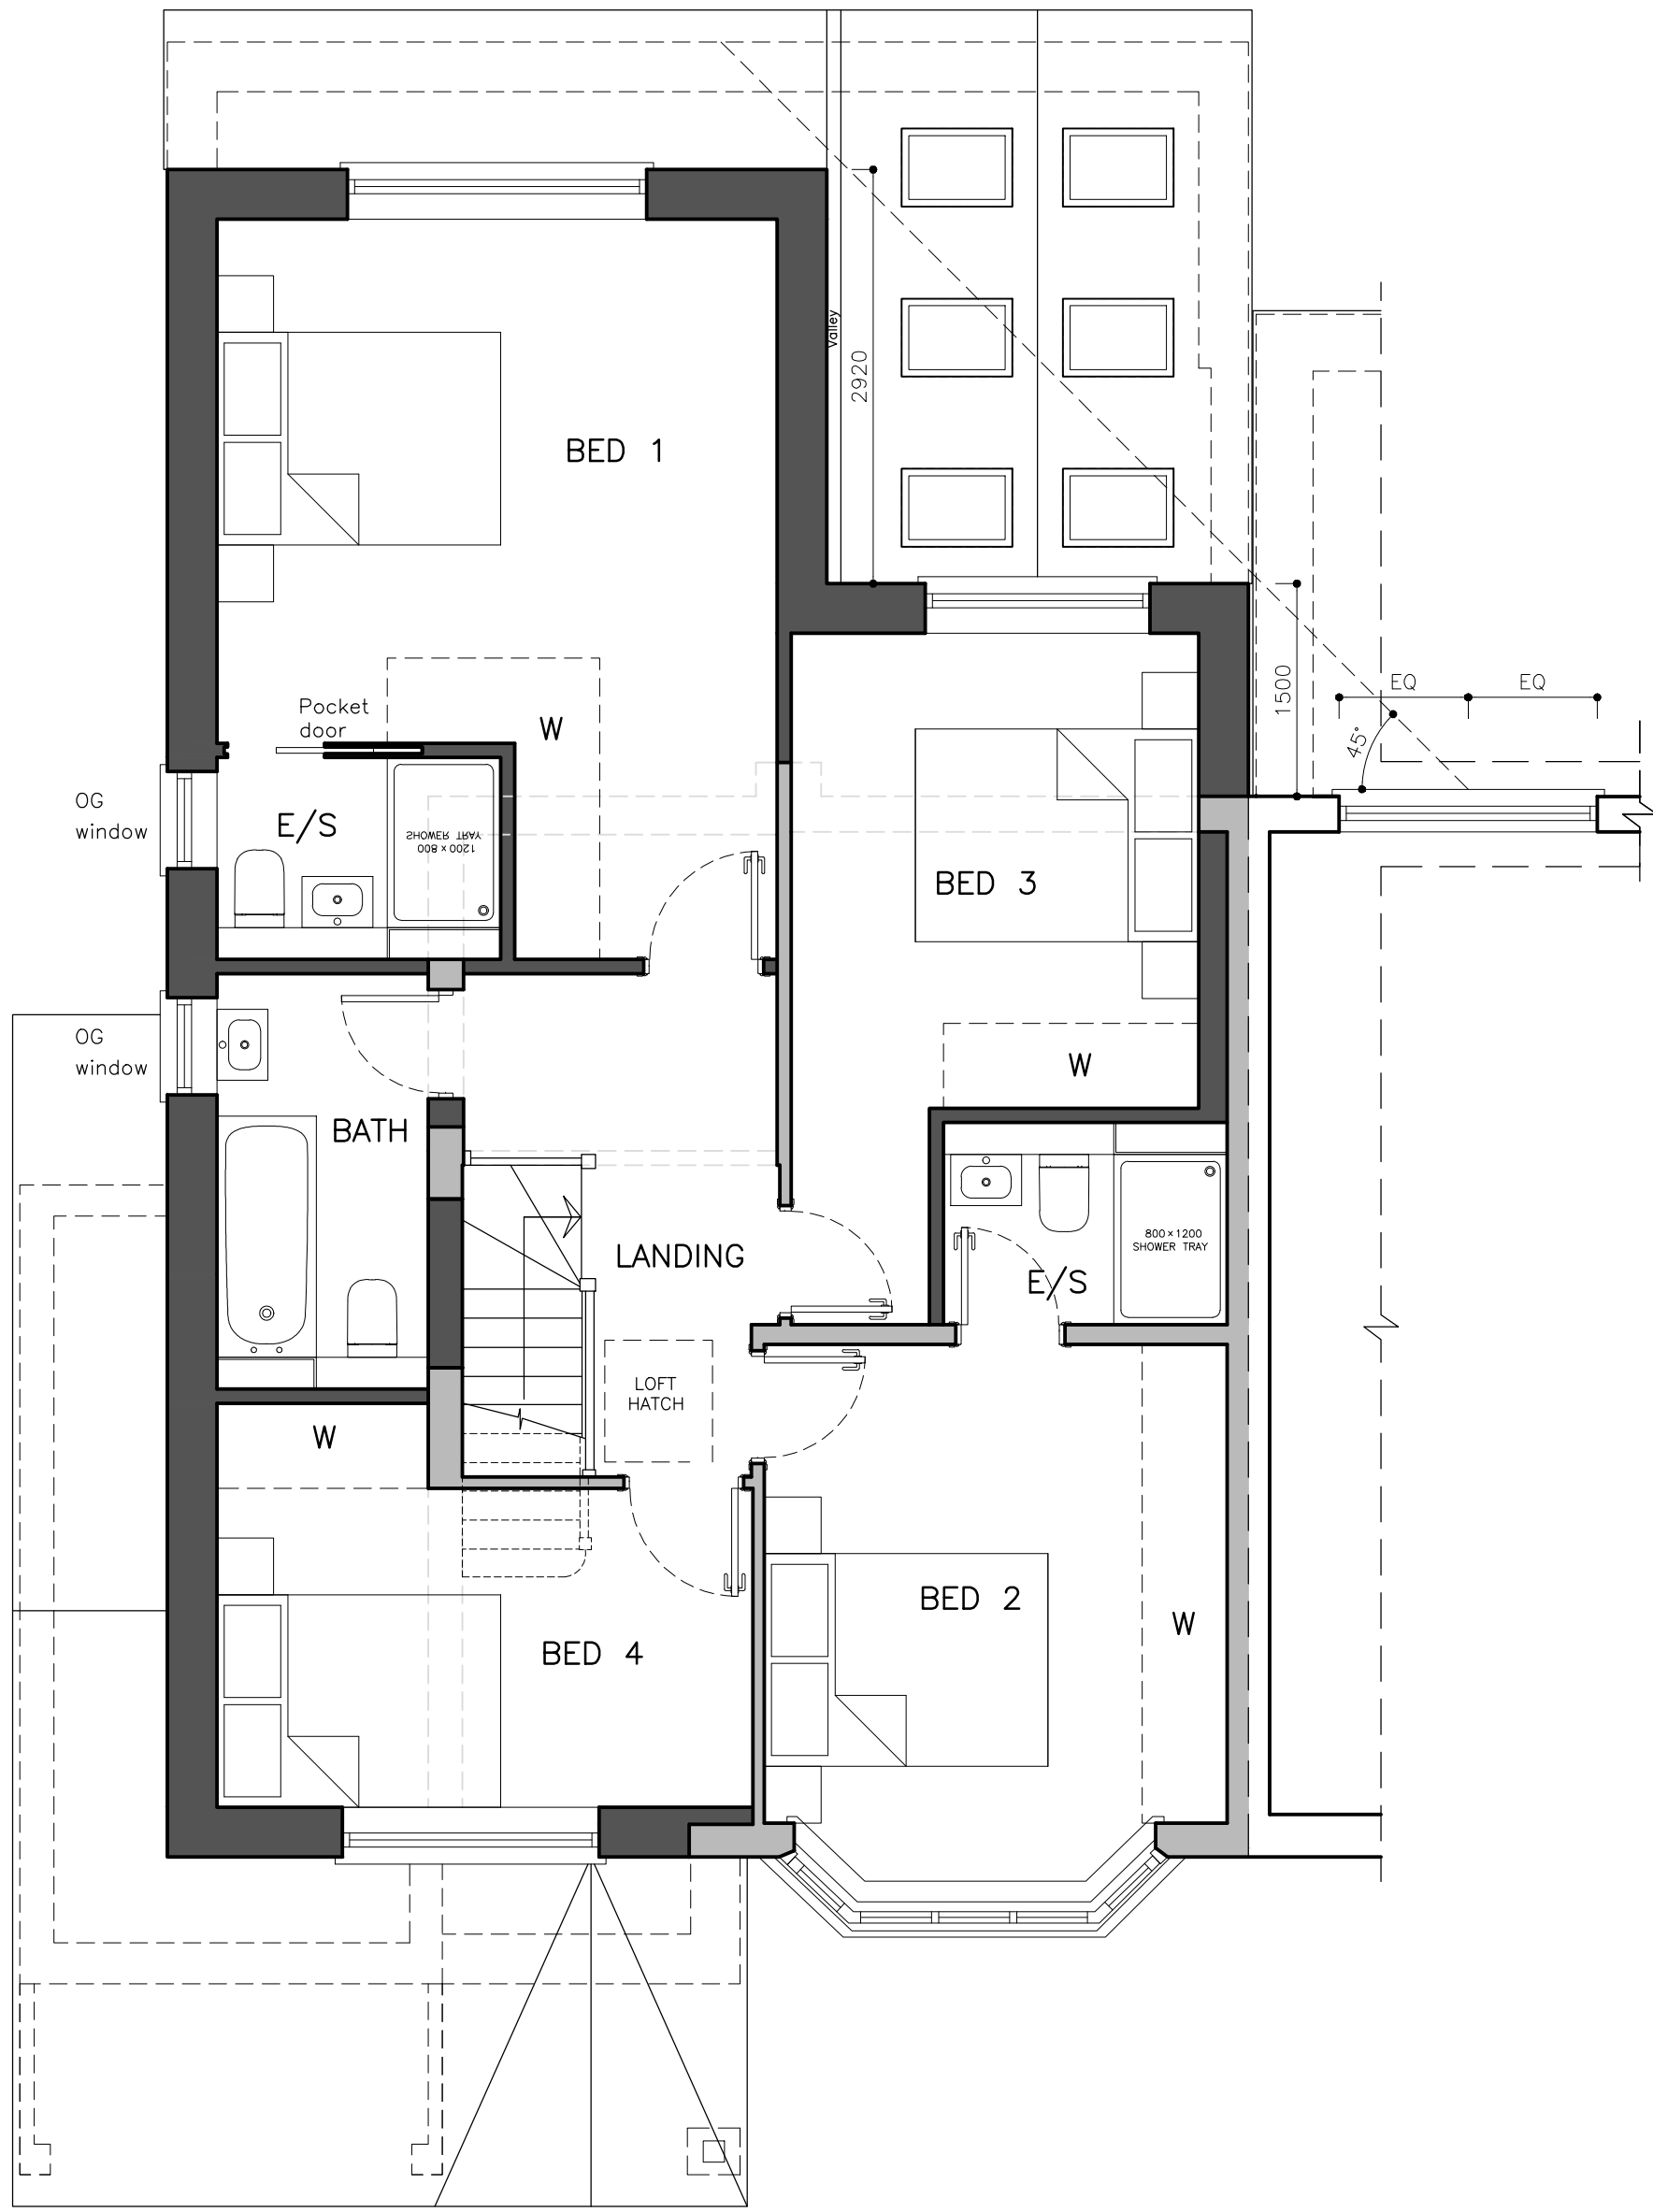


PROPOSED FIRST FLOOR PLAN
1:50@A1

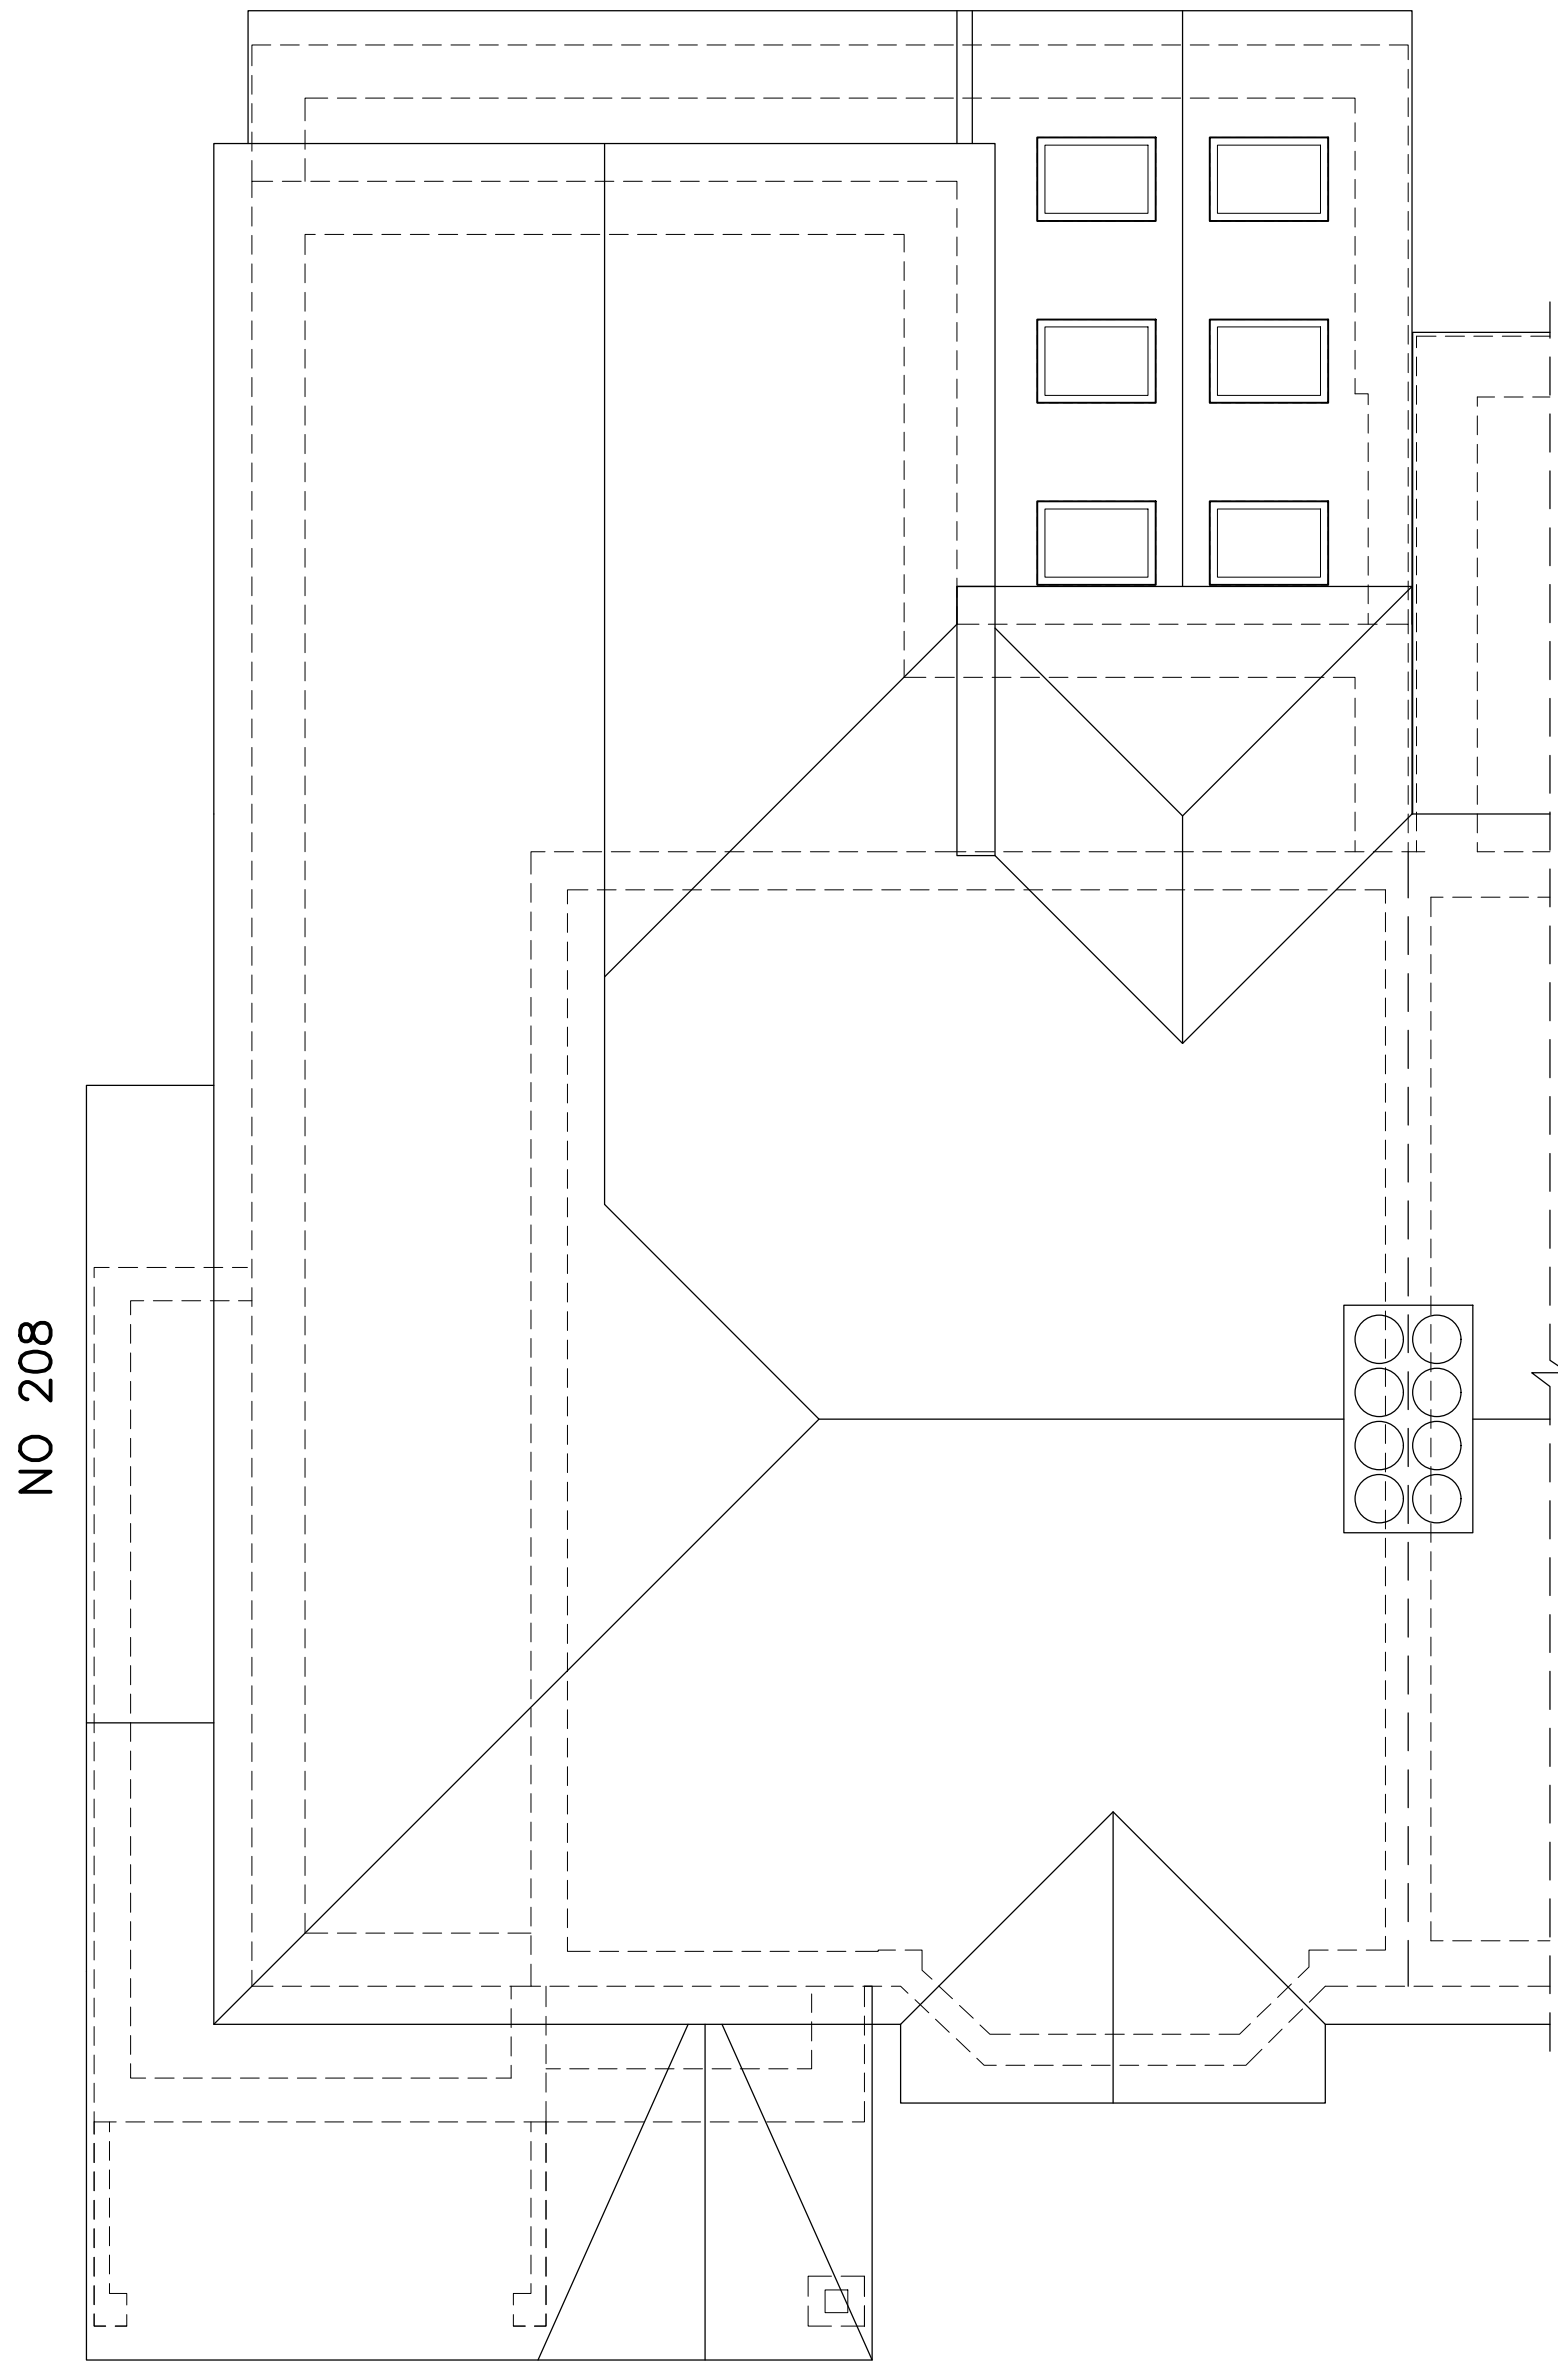


PROPOSED ROOF PLAN
1:50@A1

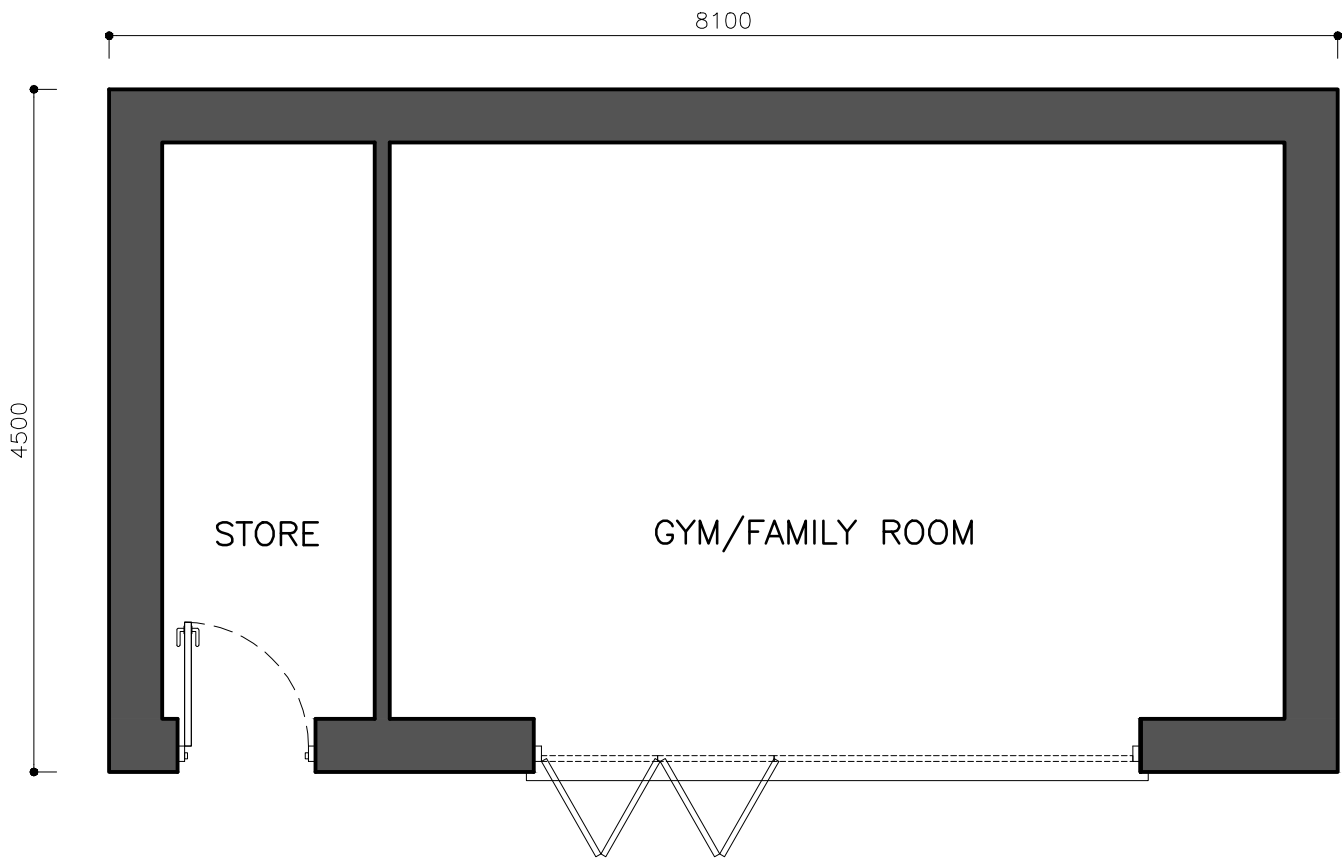

PROPOSED OUTBUILDING
FLOOR PLAN
1:50@A1

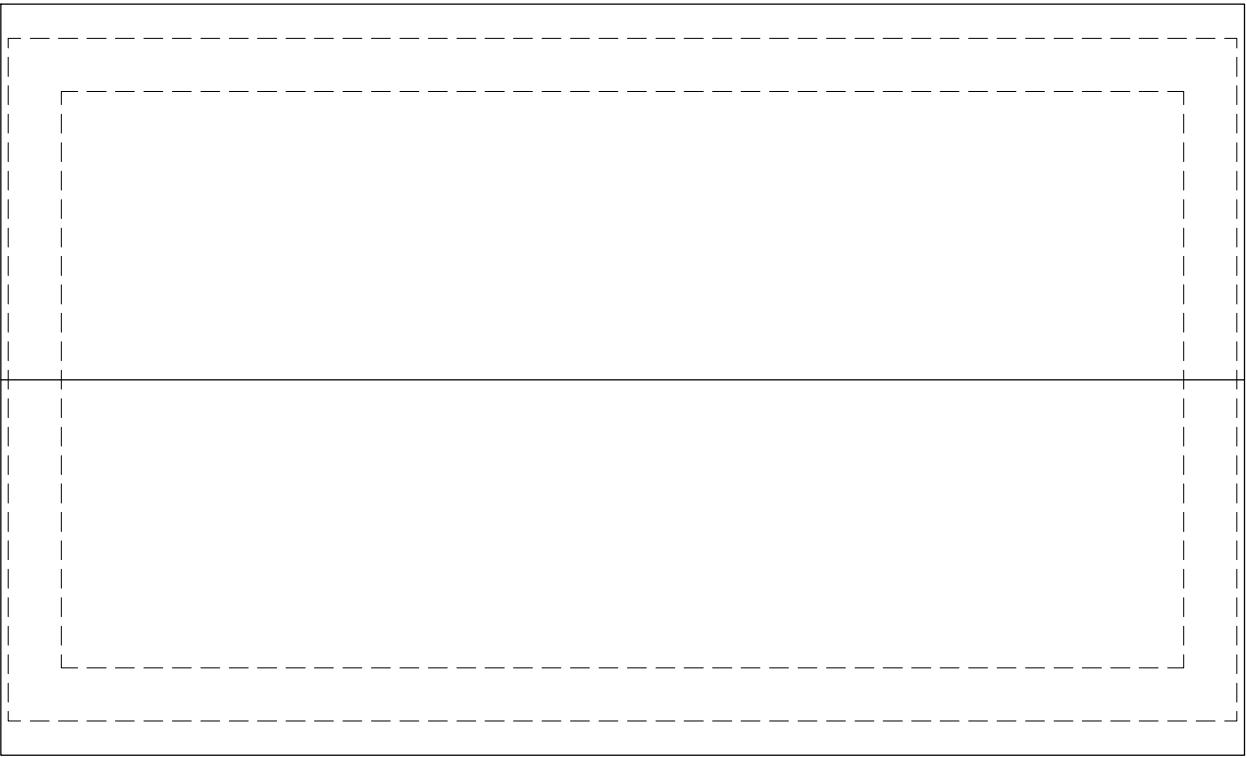

PROPOSED OUTBUILDING
ROOF PLAN
1:50@A1

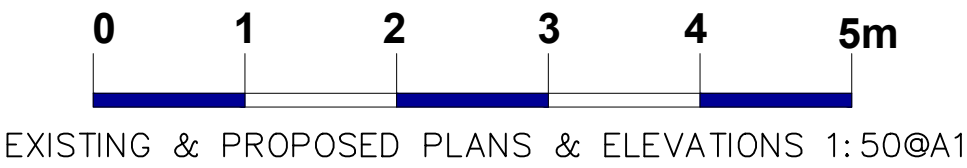

 JDB DESIGN Architectural Services E: JDBdesign@hotmail.co.uk T: +44 (0)7875395257	Project: 210 Cambridge Road, Hitchin			
	Title: Proposed Floor Plans & Proposed Outbuilding Plans.			
	Scale: As shown @A1	Date: March 26	Drawn: JB	Checked: XXX
	Drawing No: 300/26/102			