




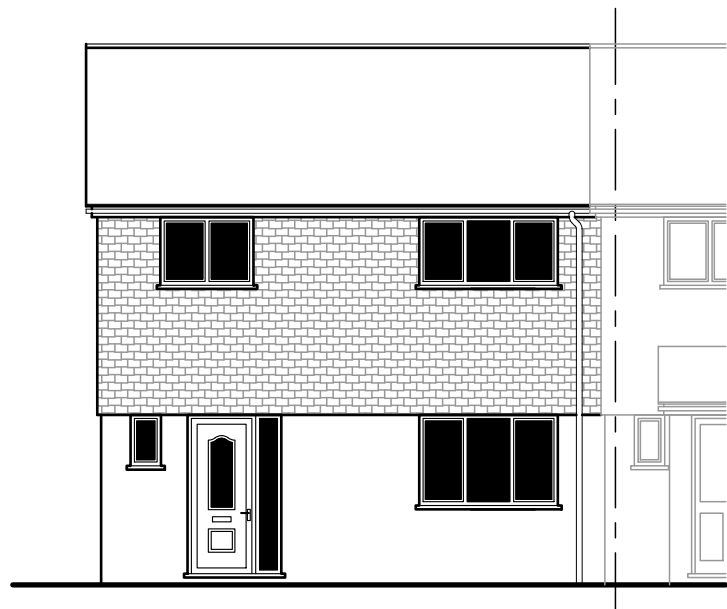


Existing Front Elevation

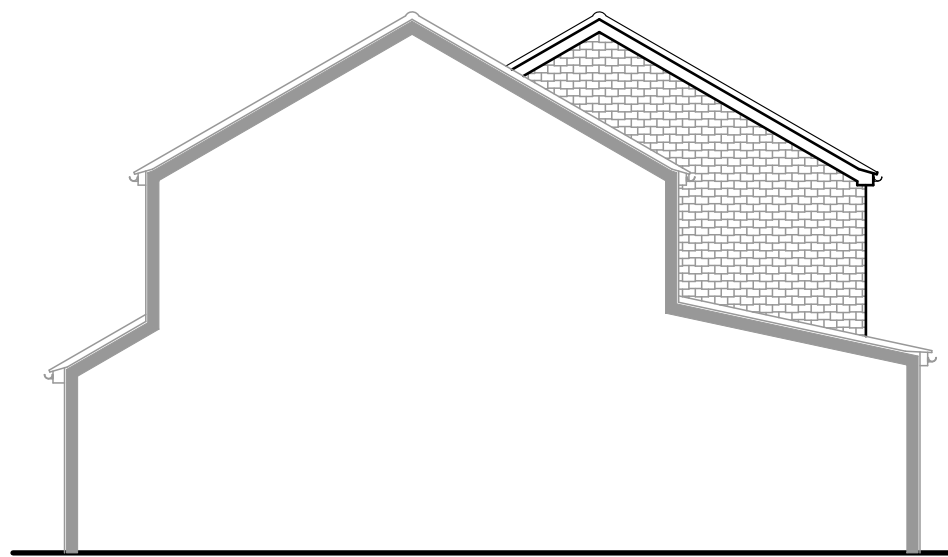


Existing Side Elevation

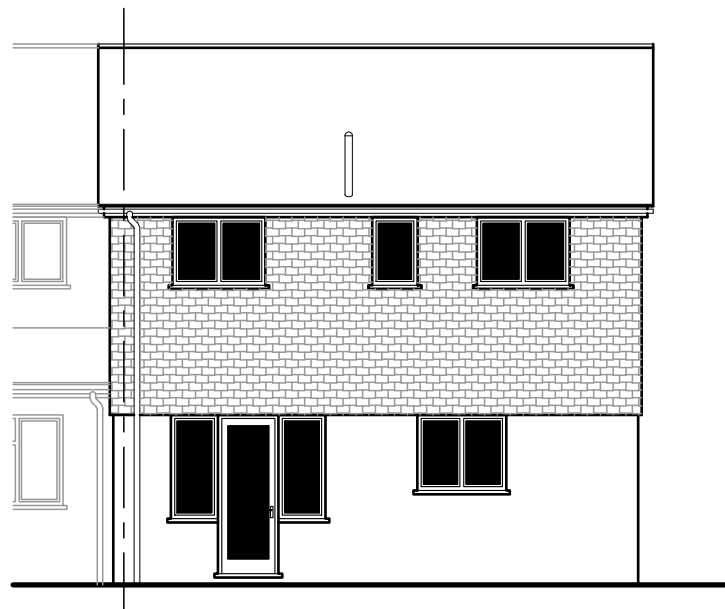


Existing Rear Elevation

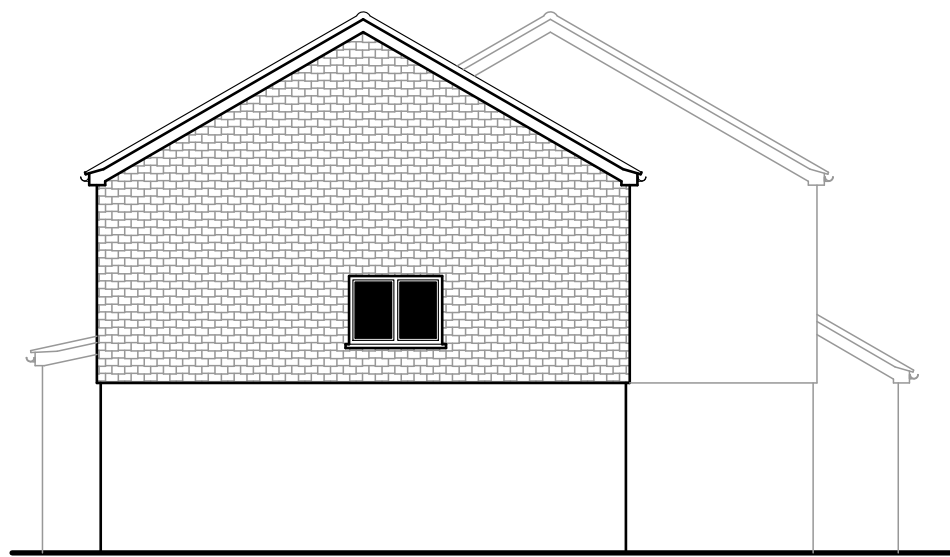


Existing Side Elevation

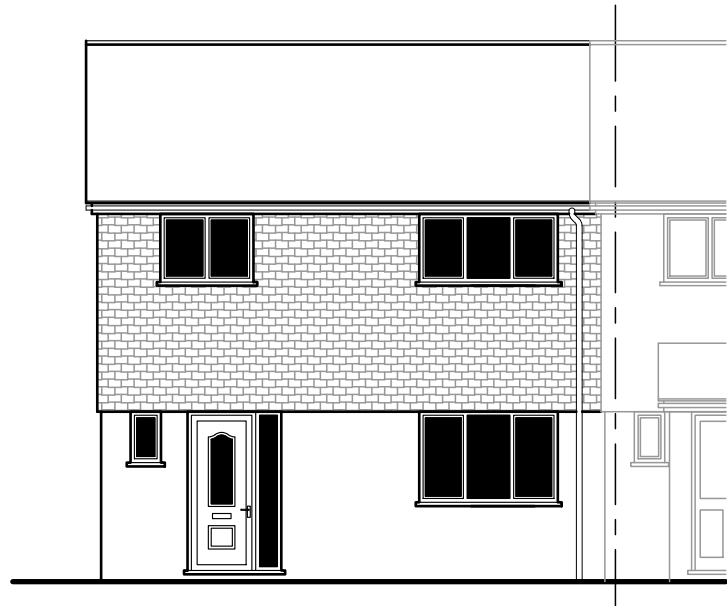


Proposed Front Elevation

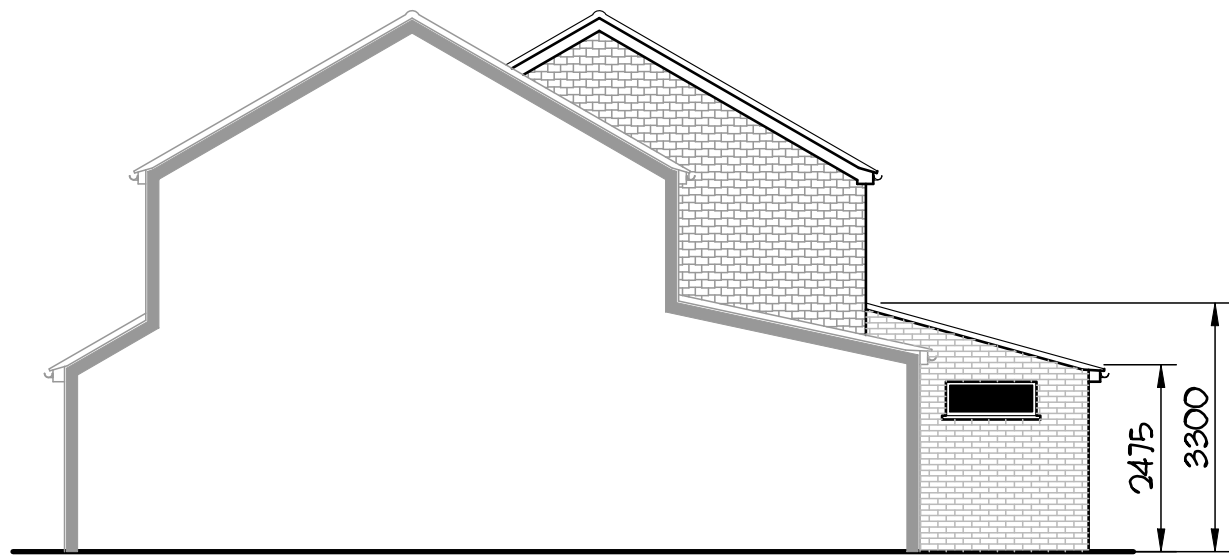




Proposed Side Elevation

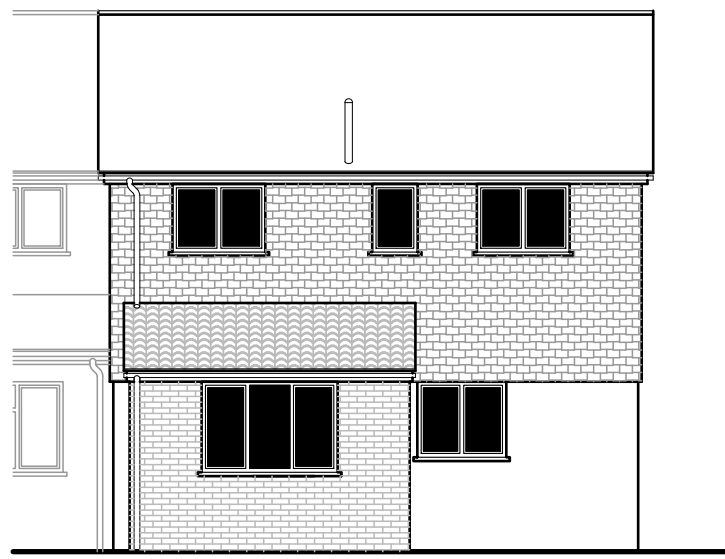


Proposed Rear Elevation

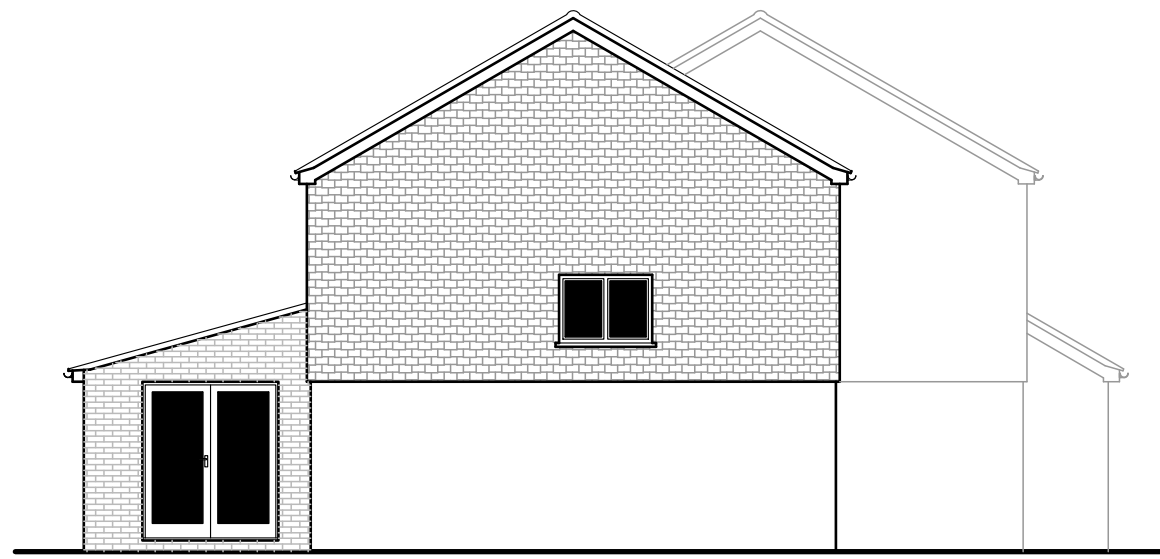


Proposed Side Elevation

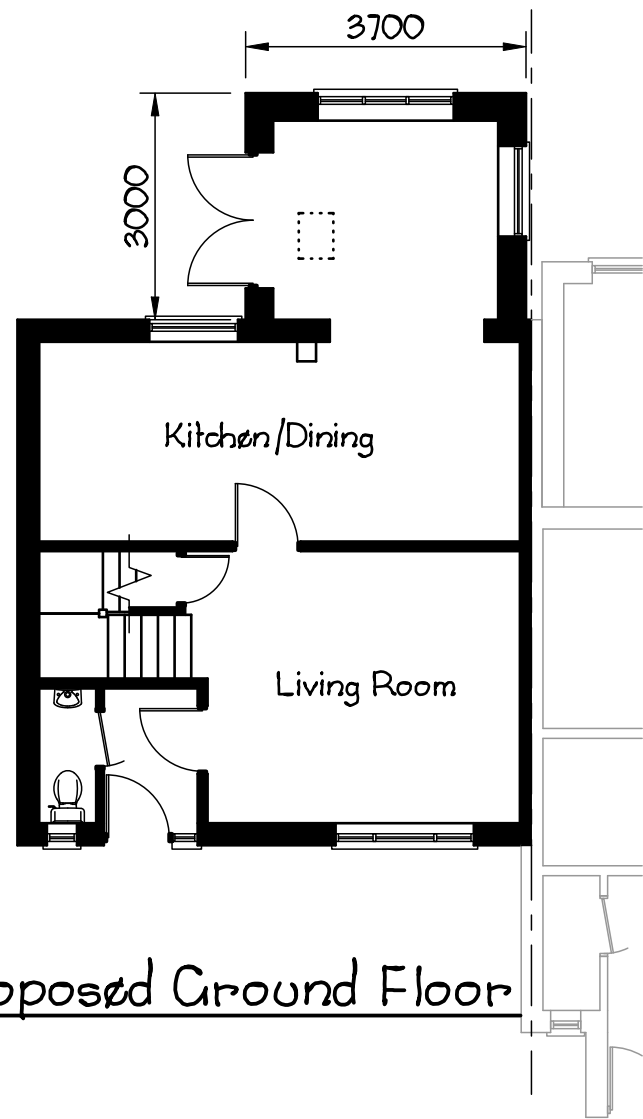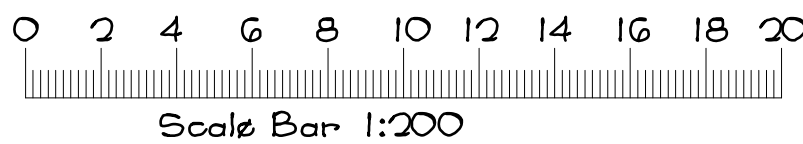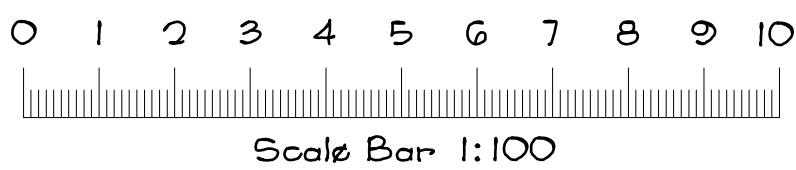



Proposed Ground Floor

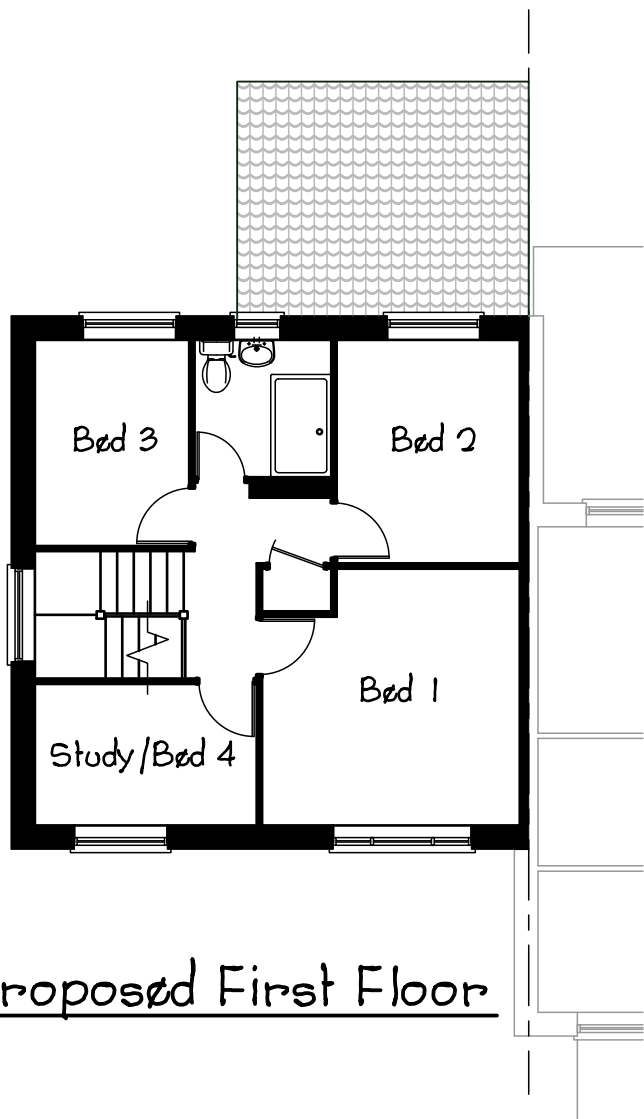




Proposed First Floor

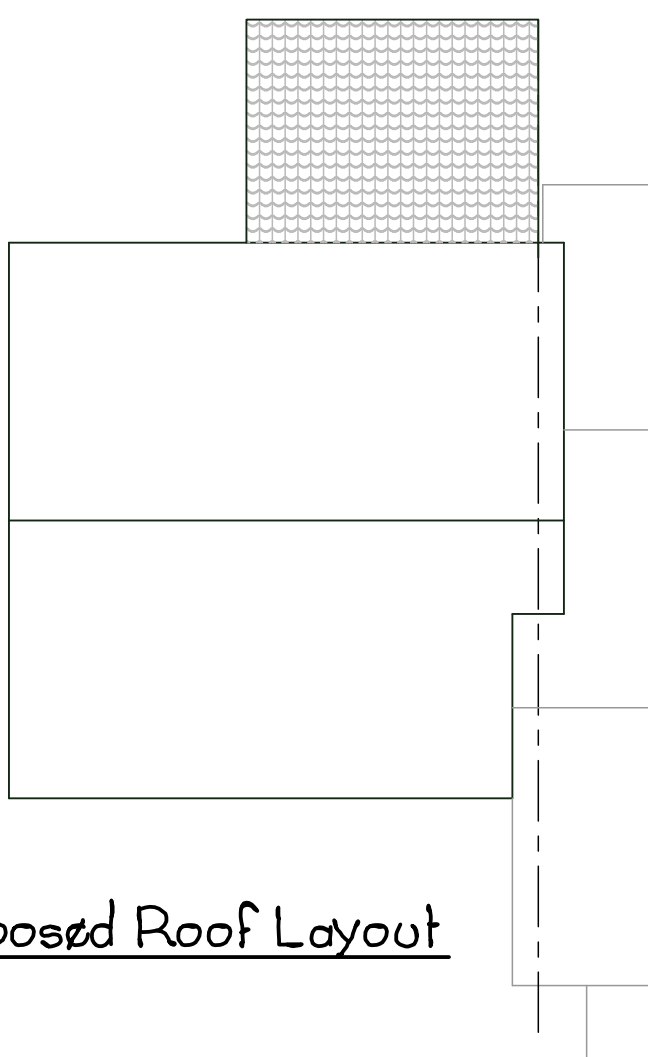


Proposed Roof Layout

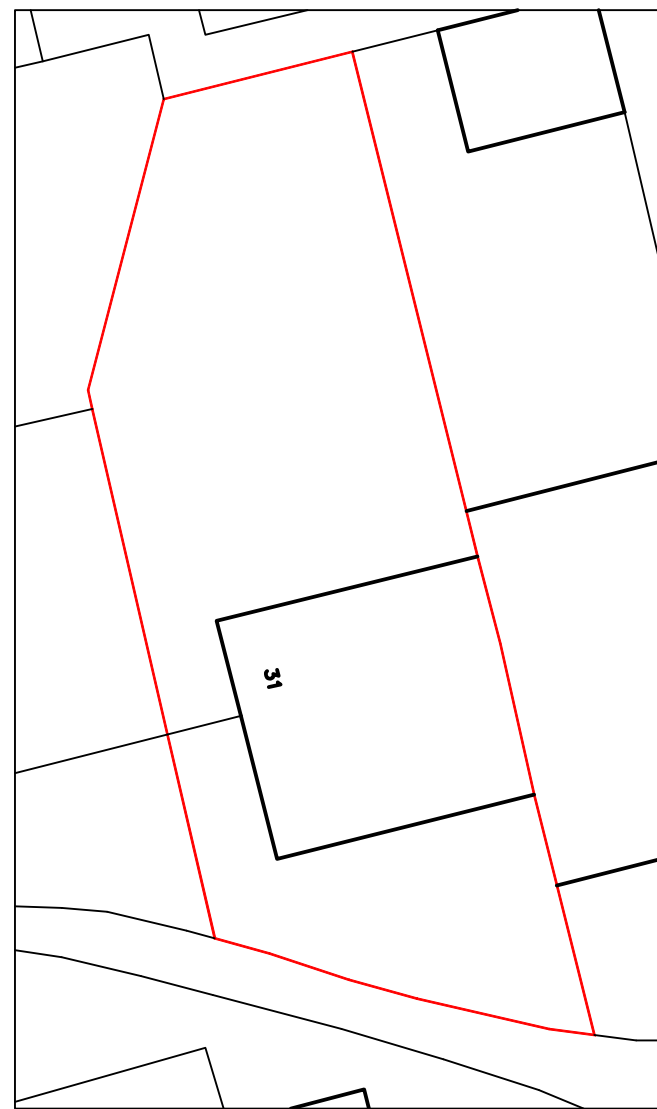 


Block Plan (1:200)

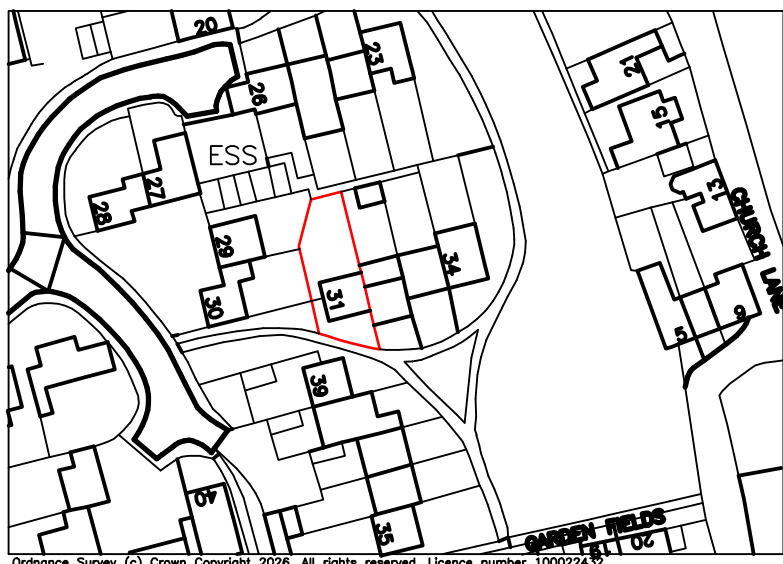 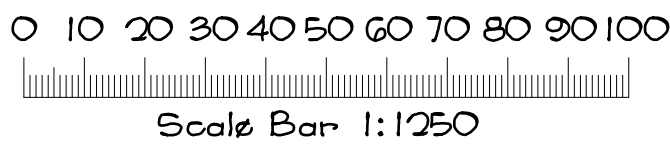


Location Plan (1:1250)

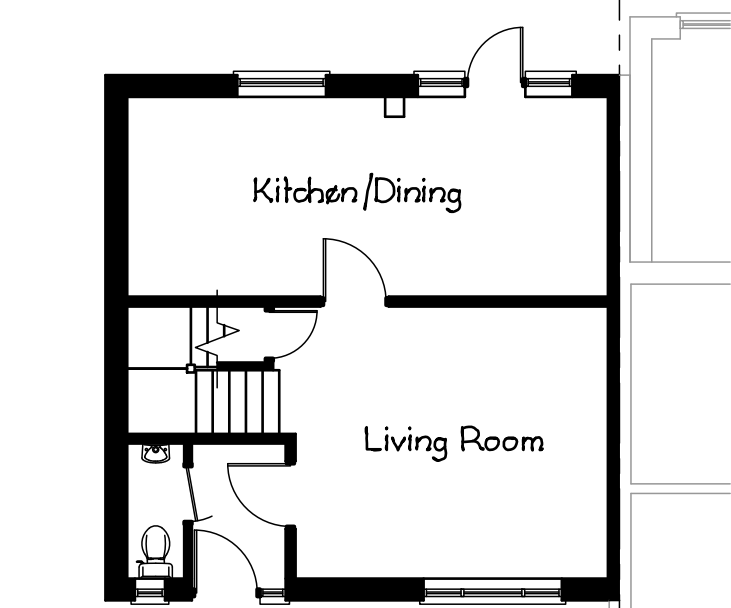

Existing Ground Floor

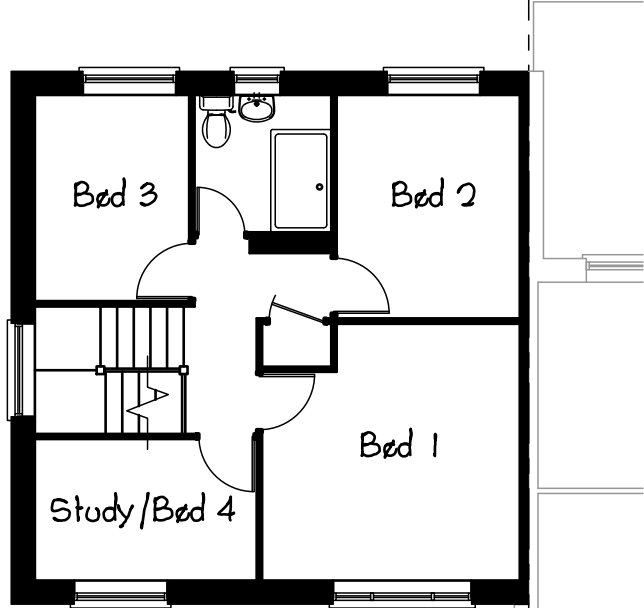

Existing First Floor

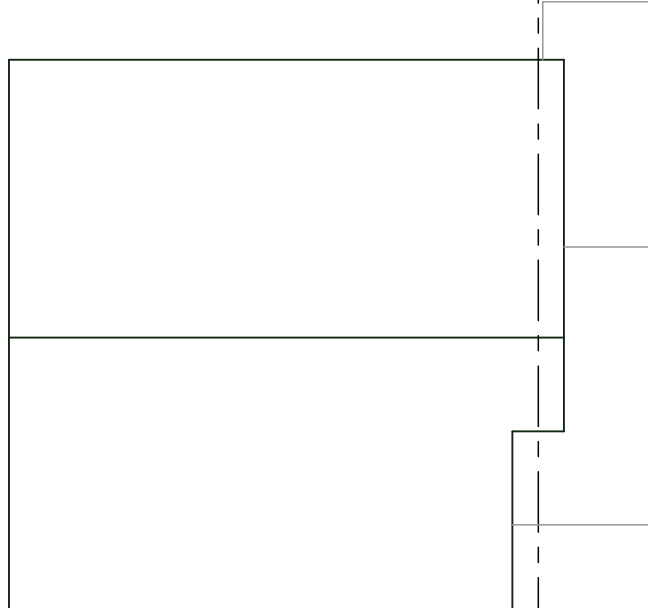

Existing Roof Layout

Notes

This drawing to be read in conjunction with all other relevant information whether produced by David French Partnership LLP or others.

The builder is to compare all related information in advancent of construction and report any inconsistencies to David French Partnership LLP. This is particularly important in relation to setting out.

Unless noted otherwise, dimensions are approximate for design purposes – All materials, including steel beams, MUST be site measured.

IF IN DOUBT ASK.

Work should not start until Building Regulations approval has been given. If works starts before approval, then David French Partnership LLP accept no responsibility for any changes that Building Control may require. This risk remains with the Client and/or the builder.

Rev	Description	Date
-----	-------------	------

David French Partnership LLP
CIVIL & STRUCTURAL ENGINEERS
The Mansion House, Wrest Park, Silsoe, MK45 4HR
Telephone: 01582 708000, Email: email@dfp.co.uk

Job 31 Parkfield Crescent Kimpton Hertfordshire SG4 8EQ					
Drawing Title Proposed Rear Extension					
Client Peter Gent					
Scale 1:1250 1:100, 1:200	Drawn JAE	Check 1	Check 2	Check 3	Date 23/02/26
Job no 730	Dwg no		Rev 01		