



1 North east elevation proposed
1 : 100

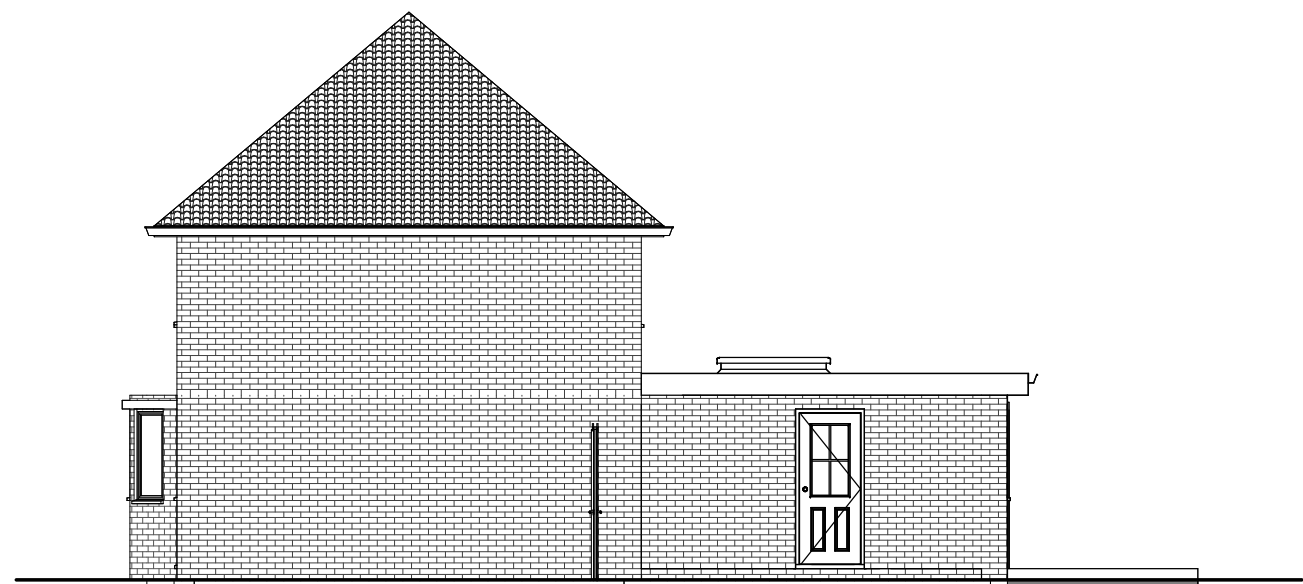

3 South east elevation proposed
1 : 100




4 South west elevation proposed
1 : 100

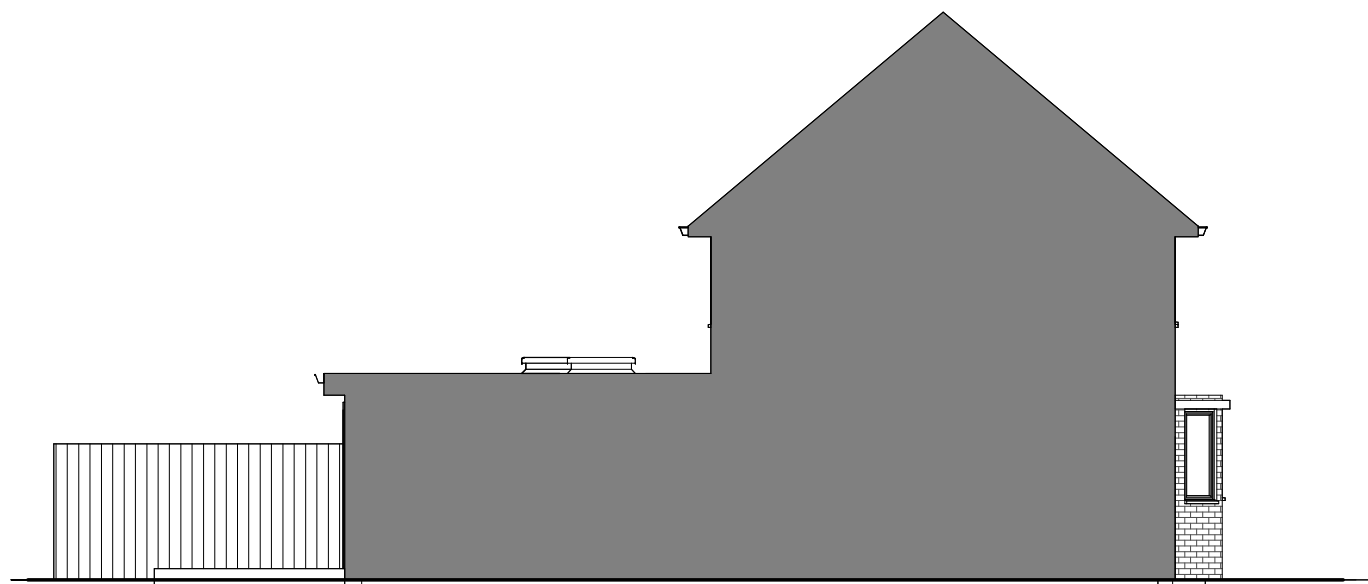


2 North west elevation proposed
1 : 100



7 3D rear view proposed
1 : 100

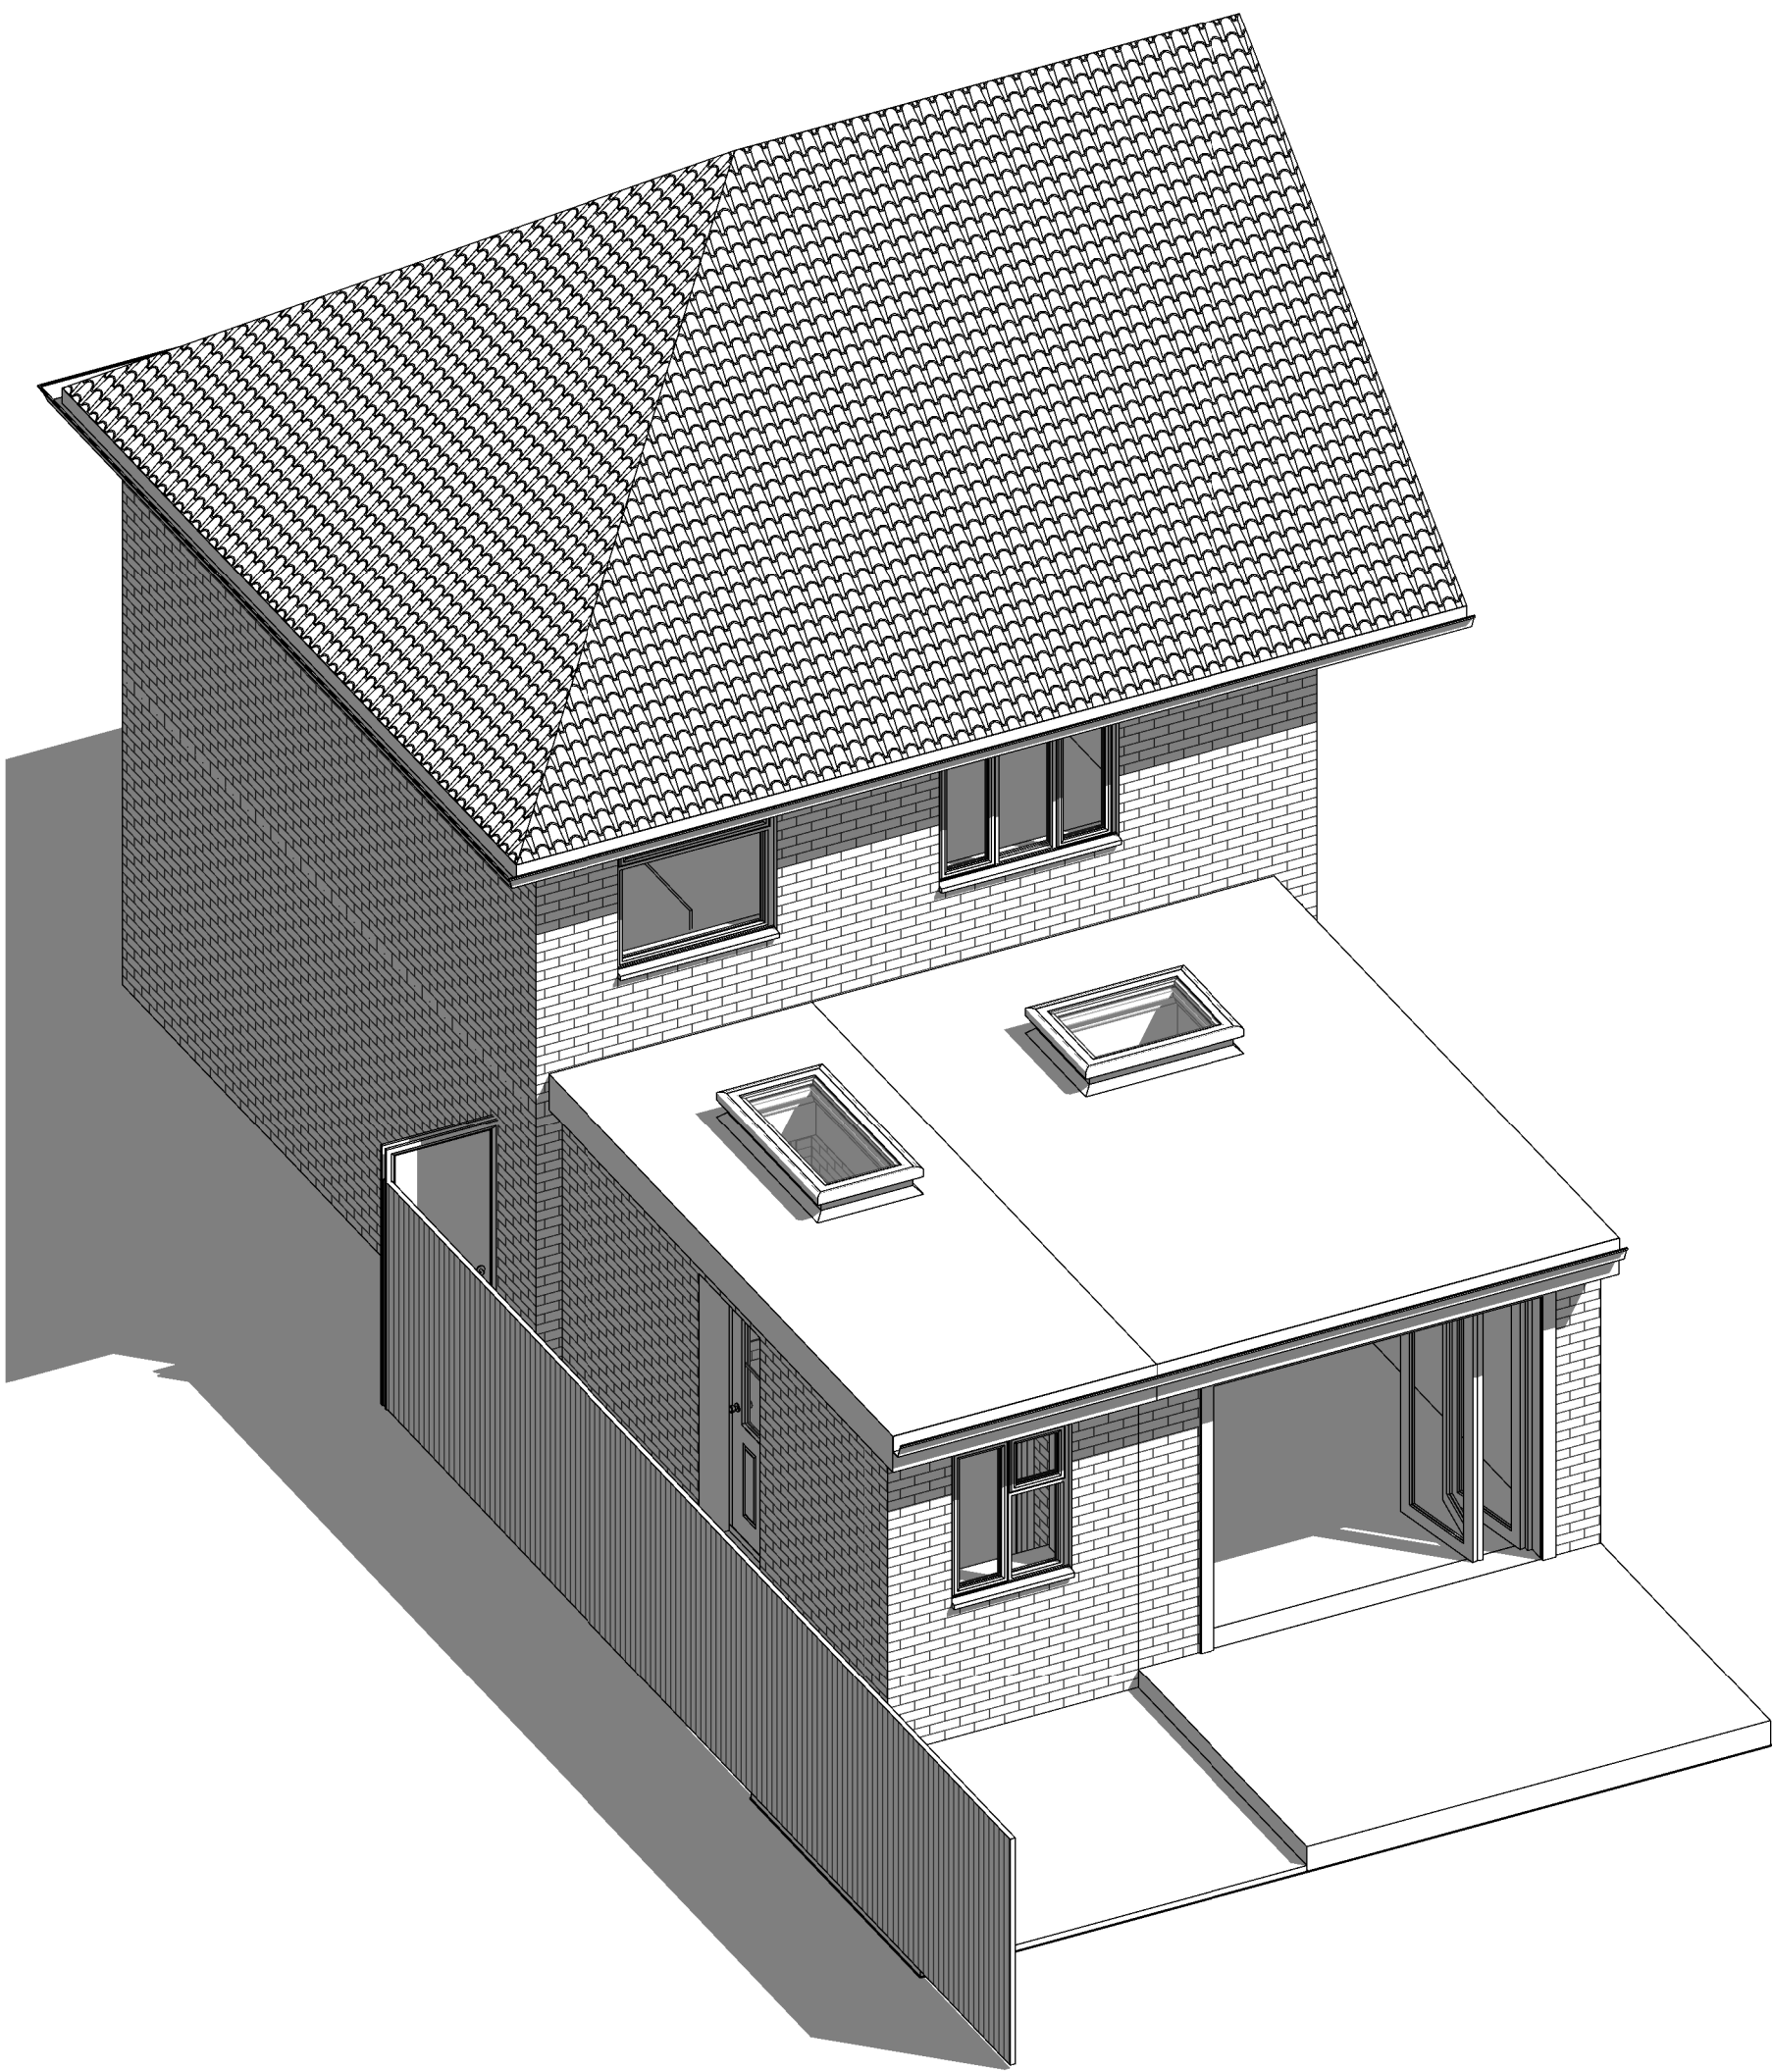


5 Roof plan proposed
1 : 50

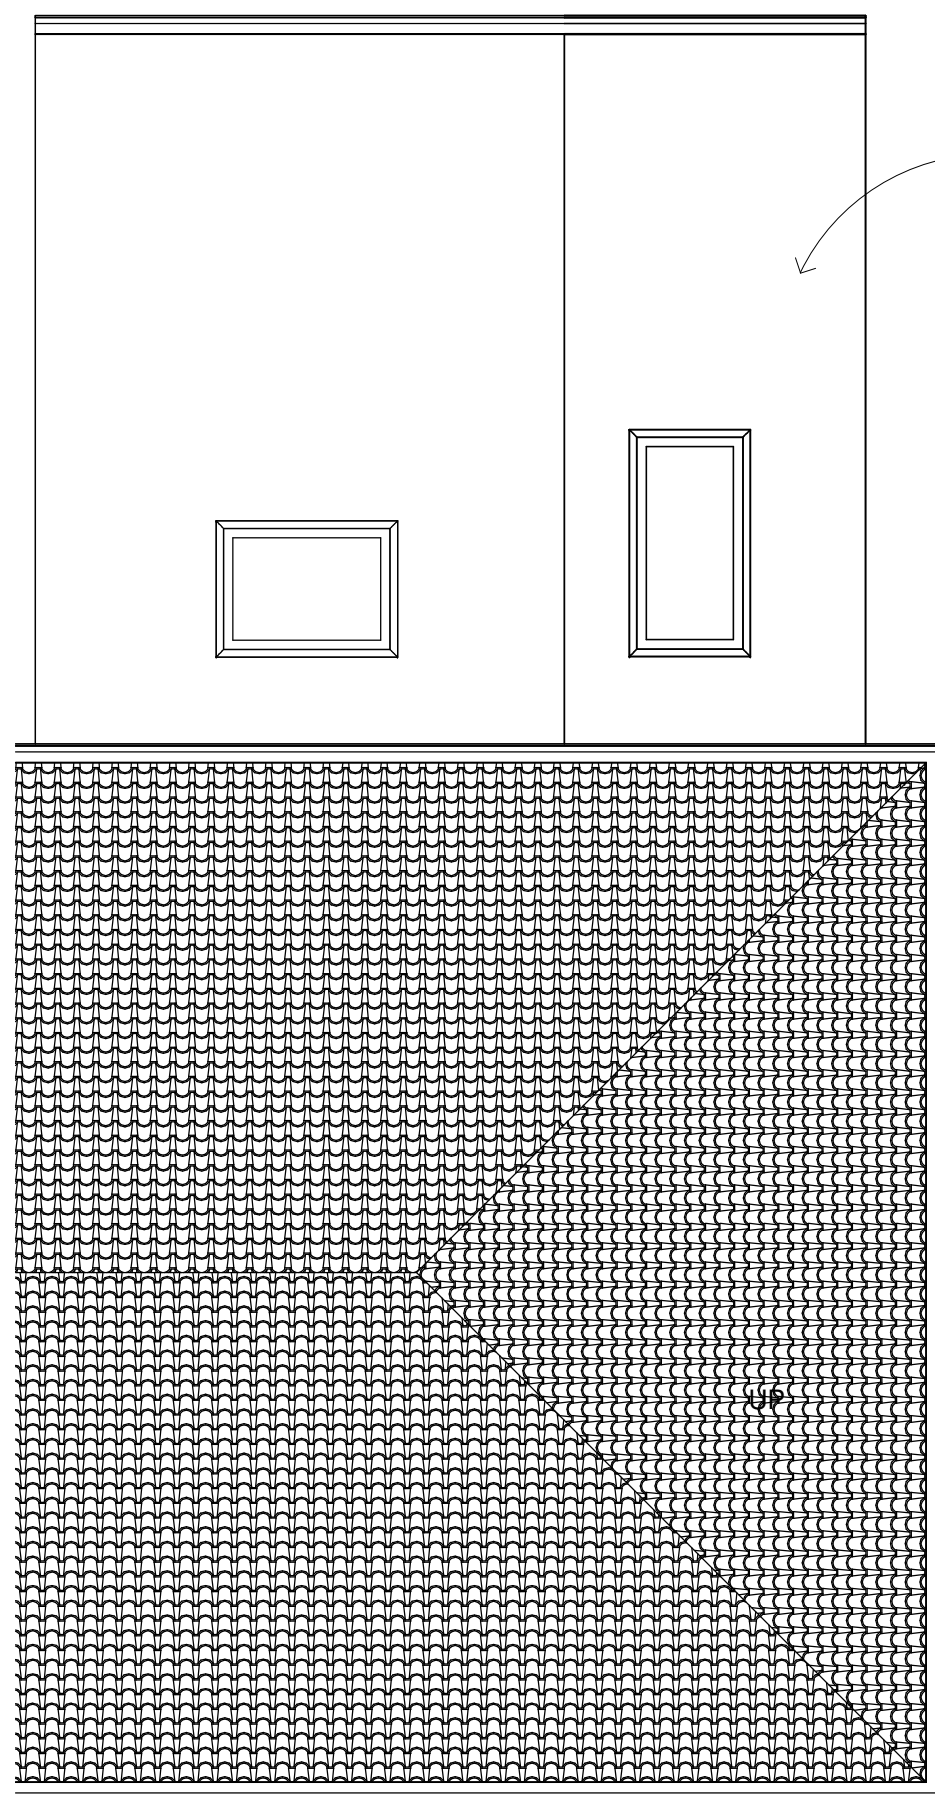

New flat roof to line up with existing

6 Ground Floor - As Proposed.
1 : 50

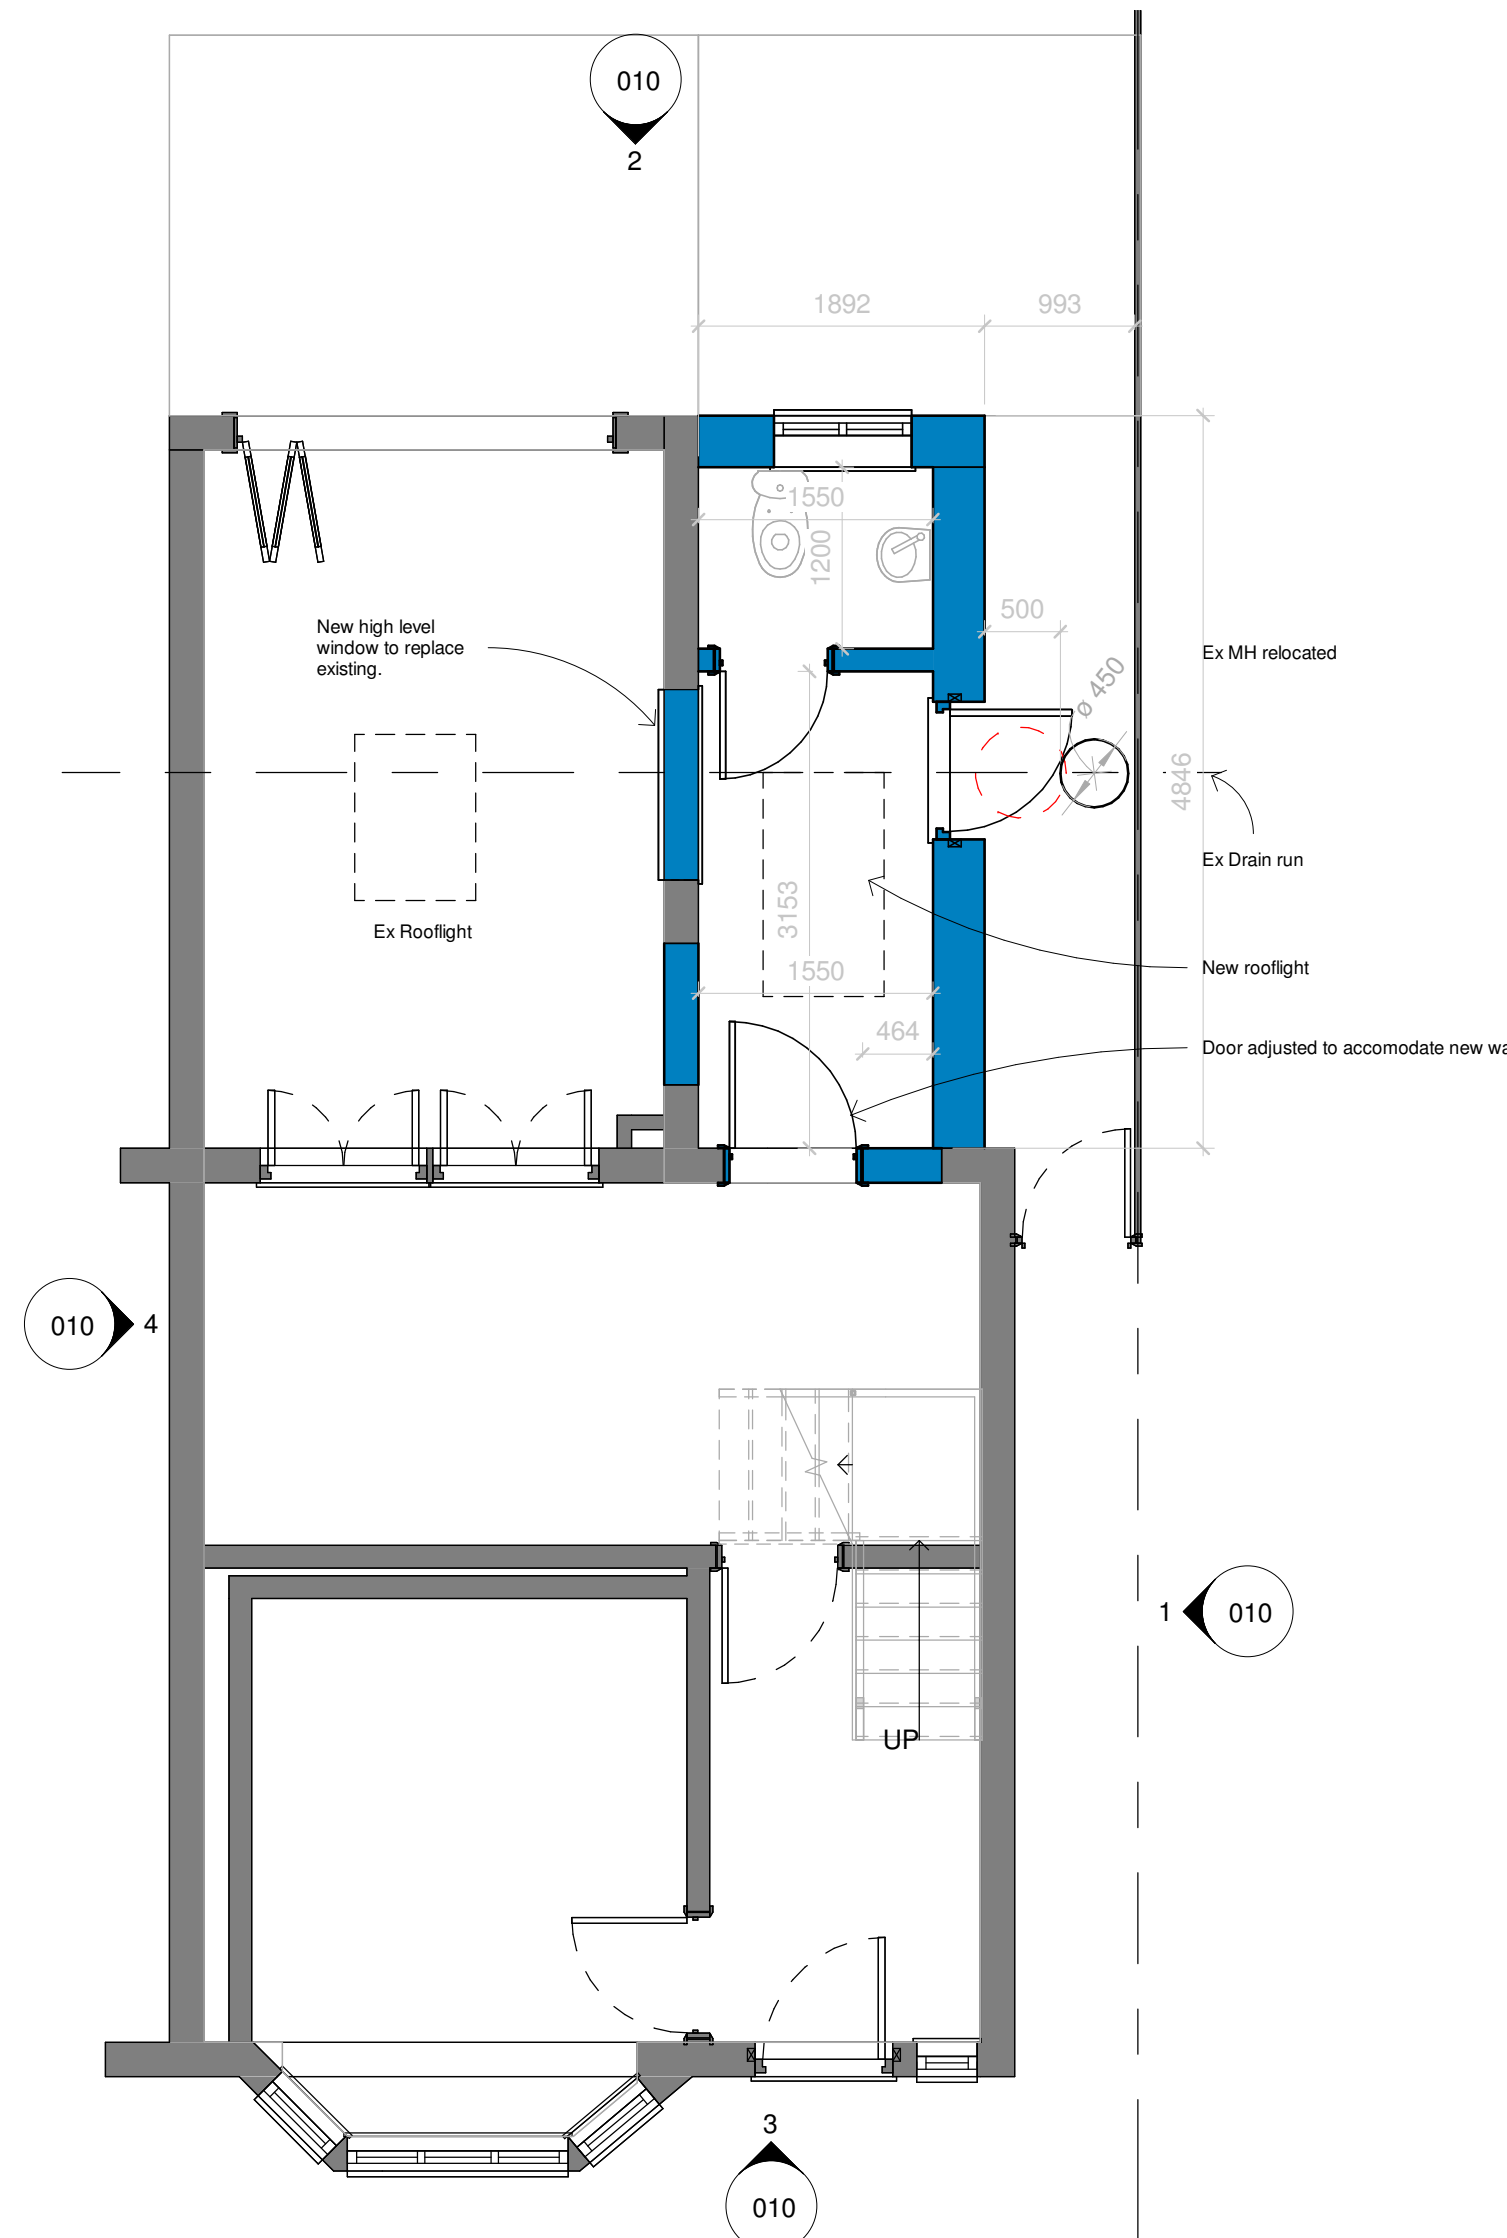


MATERIALS

Roof
Felt roof to match existing.

Walls
Brick to match existing.

Windows- UPVC white to match existing

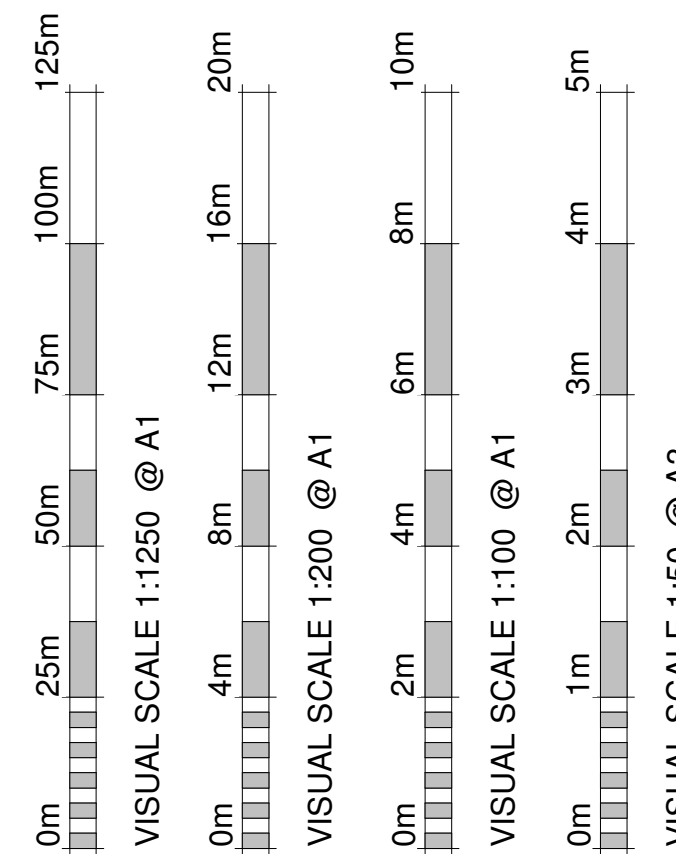

Revision Number	Revision Description	Revision Date	Issued by
Revision			

Planning

Status:

Dimensions, areas and levels where given are only approximate and subject to site survey.
All dimensions are to be checked on site. Figured dimensions only are to be taken from this drawing.
This drawing is to be read in conjunction with all relevant consultants and/or specialists drawings/documents and any discrepancies or variations are to be notified to the Architect before the affected work commences. This drawing is copyright and remains the property of the Architects.

CROE ARCHITECTS
REGISTERED QUALIFIED ARCHITECTS / HERTFORDSHIRE

telephone:01462 453931
email:info@croearchitects.co.uk
web: www.croearchitects.co.uk

Project:
17 Hampden Rd,
Hitchin
SG4 0LD

Client:
Mr & Mrs Lammiman

Drawing name:
As Proposed

Scale: As indicated	A1	Drawing number	Revision
Date:	March'26	26001 - 010	
Drawn by:	Author		

