


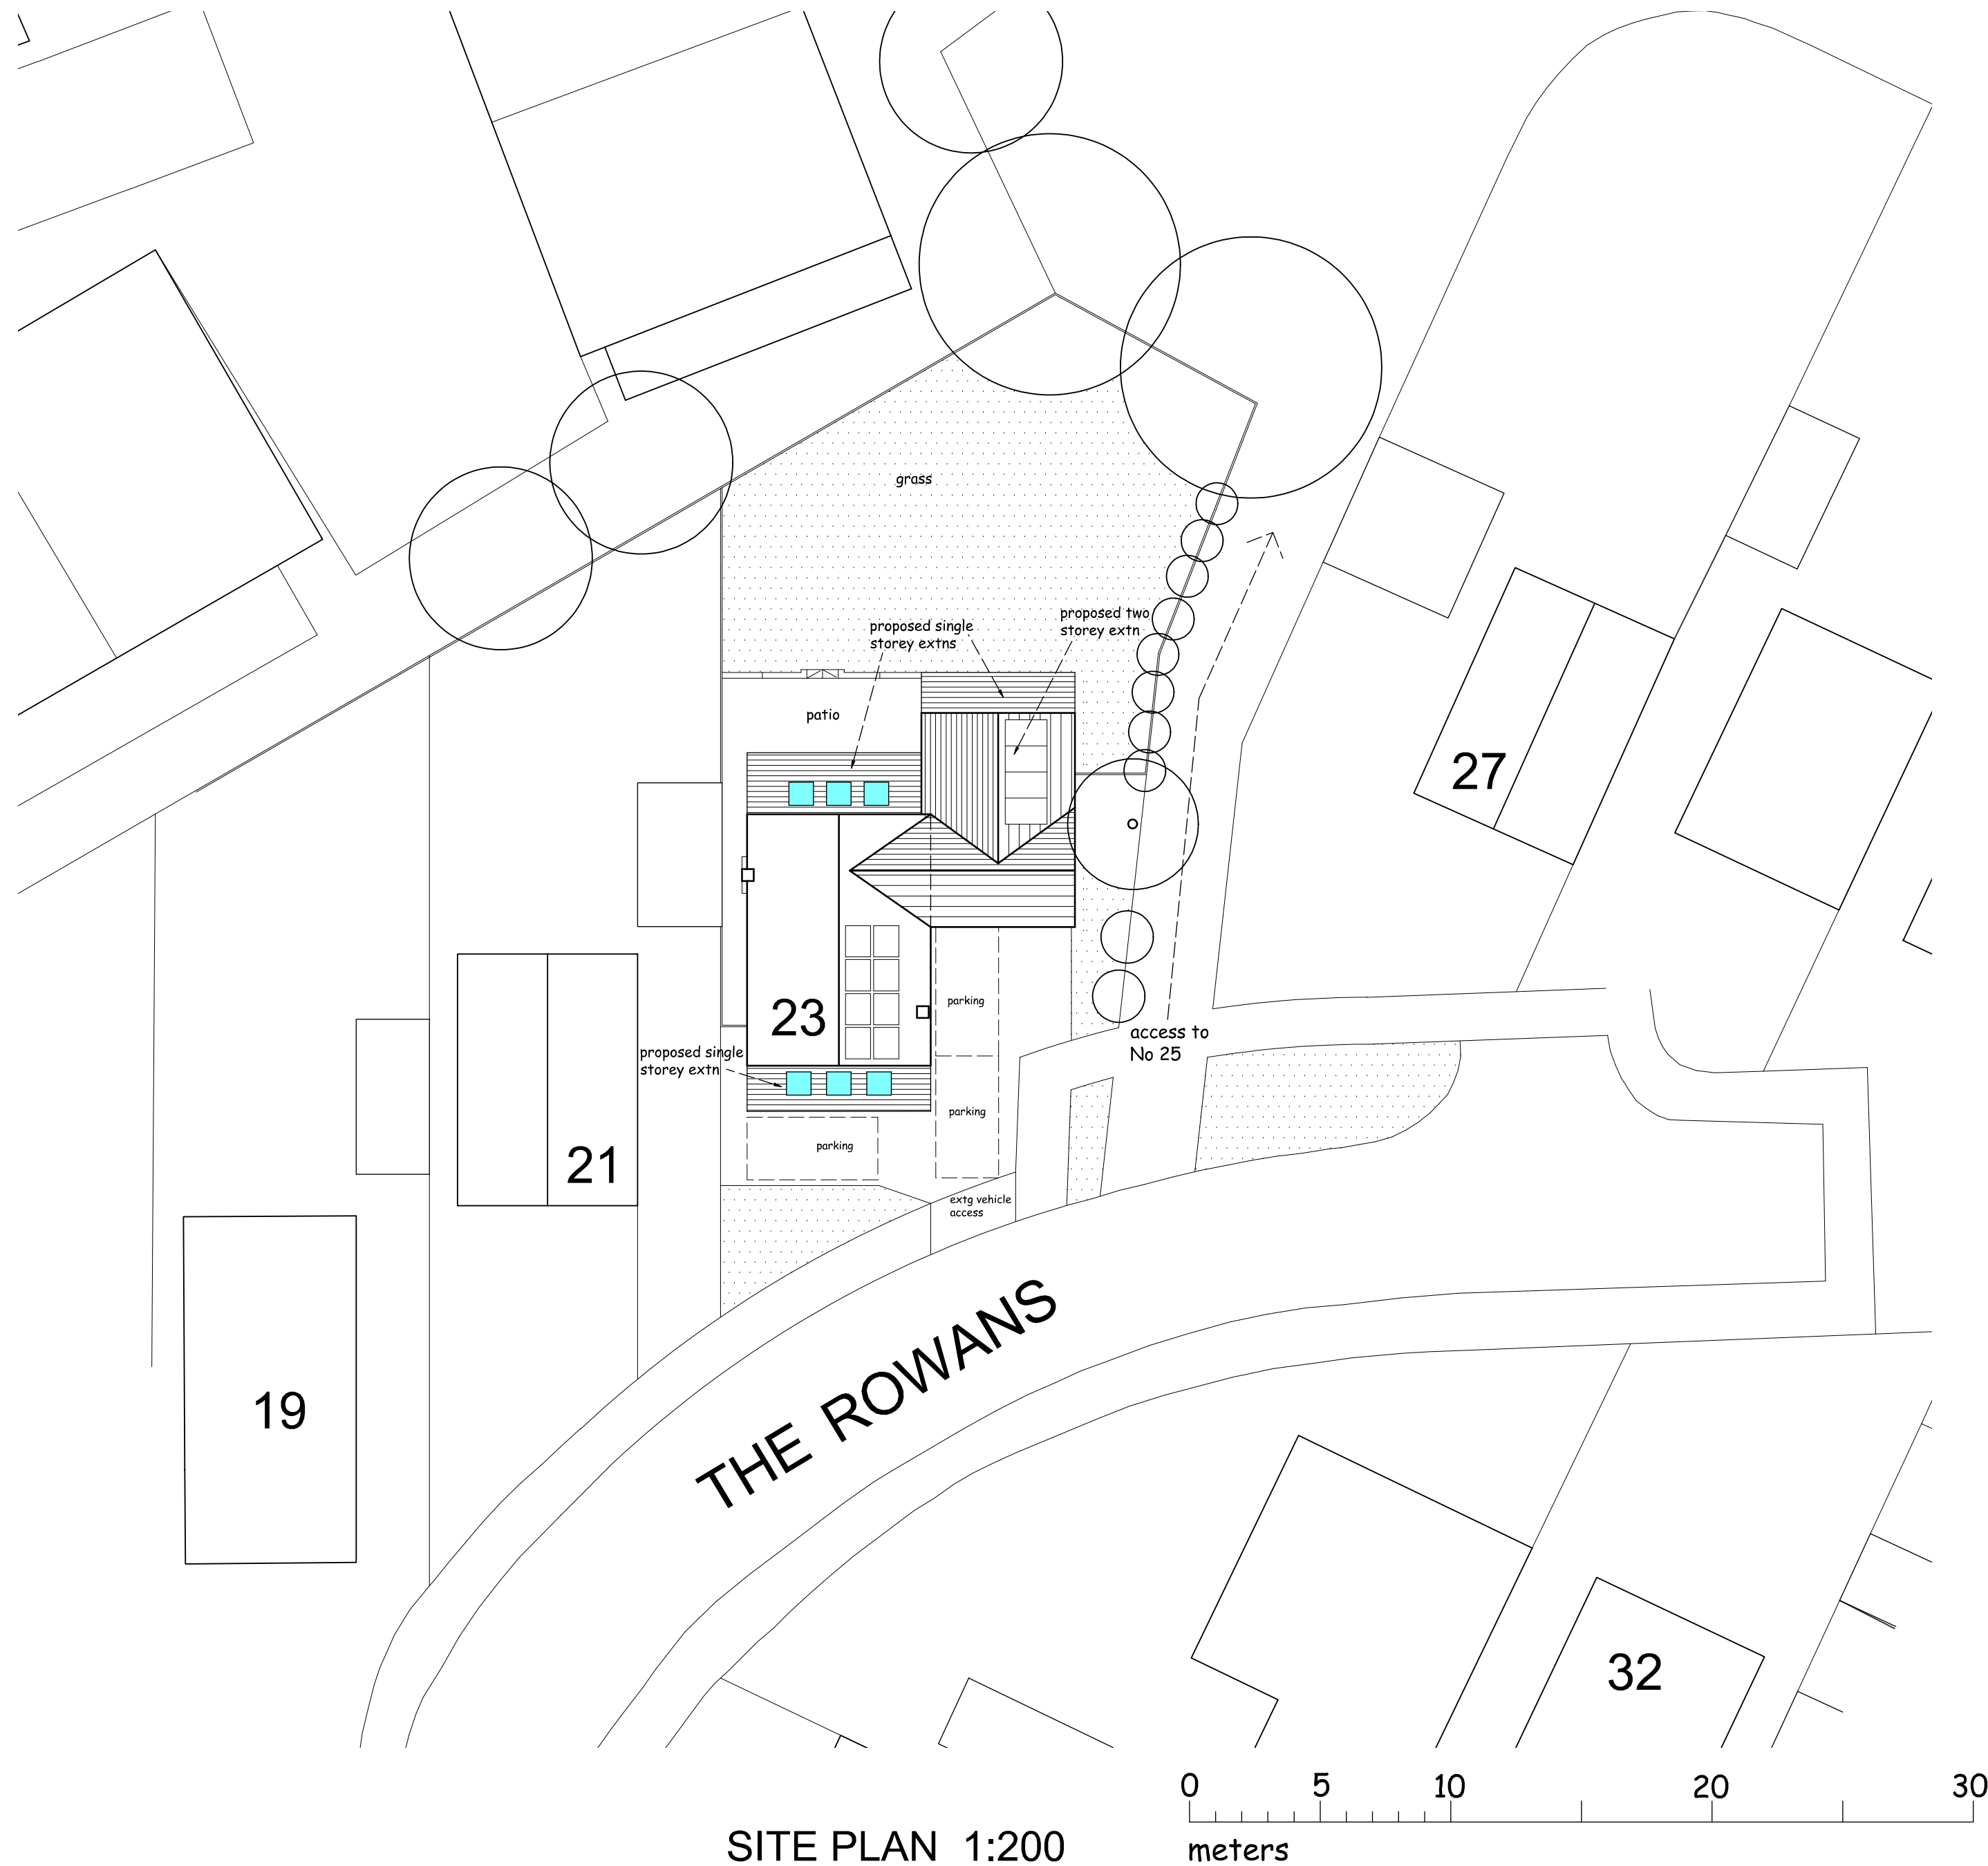

SITE PLAN 1:200

Project			
PROPOSED TWO STOREY SIDE AND SINGLE STOREY FRONT & REAR EXTENSIONS TO PROVIDE ANNEXE FOR FAMILY MEMBER AT TO No 23 THE ROWANS, BALDOCK, HERTS SG7 6HL			
Client			
CLAIRE & CHRIS MORTLOCK			
Drawing			
SITE PLAN			
Scale	1:200 @ A2	Drawn	C.R
Checked		Date	Jan 26

Drawing No.
MOR/26/05A

This drawing and design is copyright and must not be reproduced in part or in whole without prior written consent. Contractors must verify all dimensions on site before commencing work